


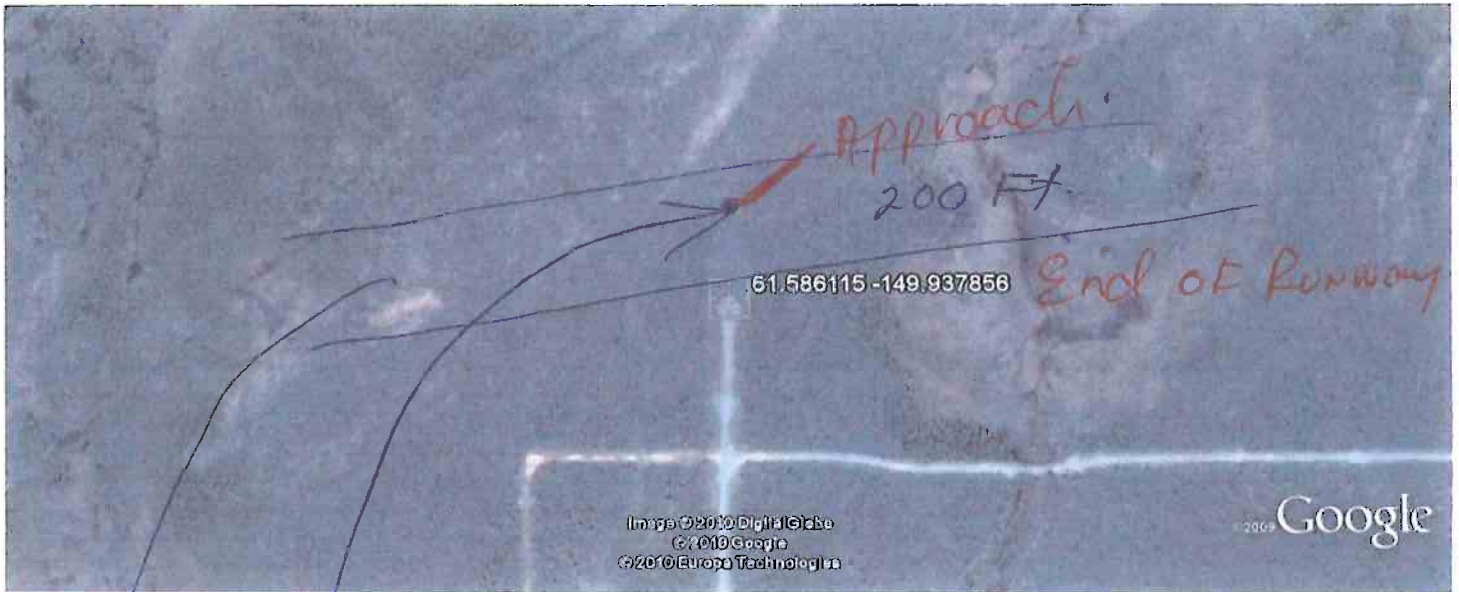

61.586115 -149.937856 - End of Runway

Blowup View of Runway & RR Right way


End of Tree Clearing for Approach to Airport
61.586741 -149.937803

200 Ft. Rail Road Clearing Easement

Appears to be touching the End of my Runway on the north end.

Mike Whedbee
450 N. Brazil Circle
Big Lake Alaska
907-765-7833 cell


Runway

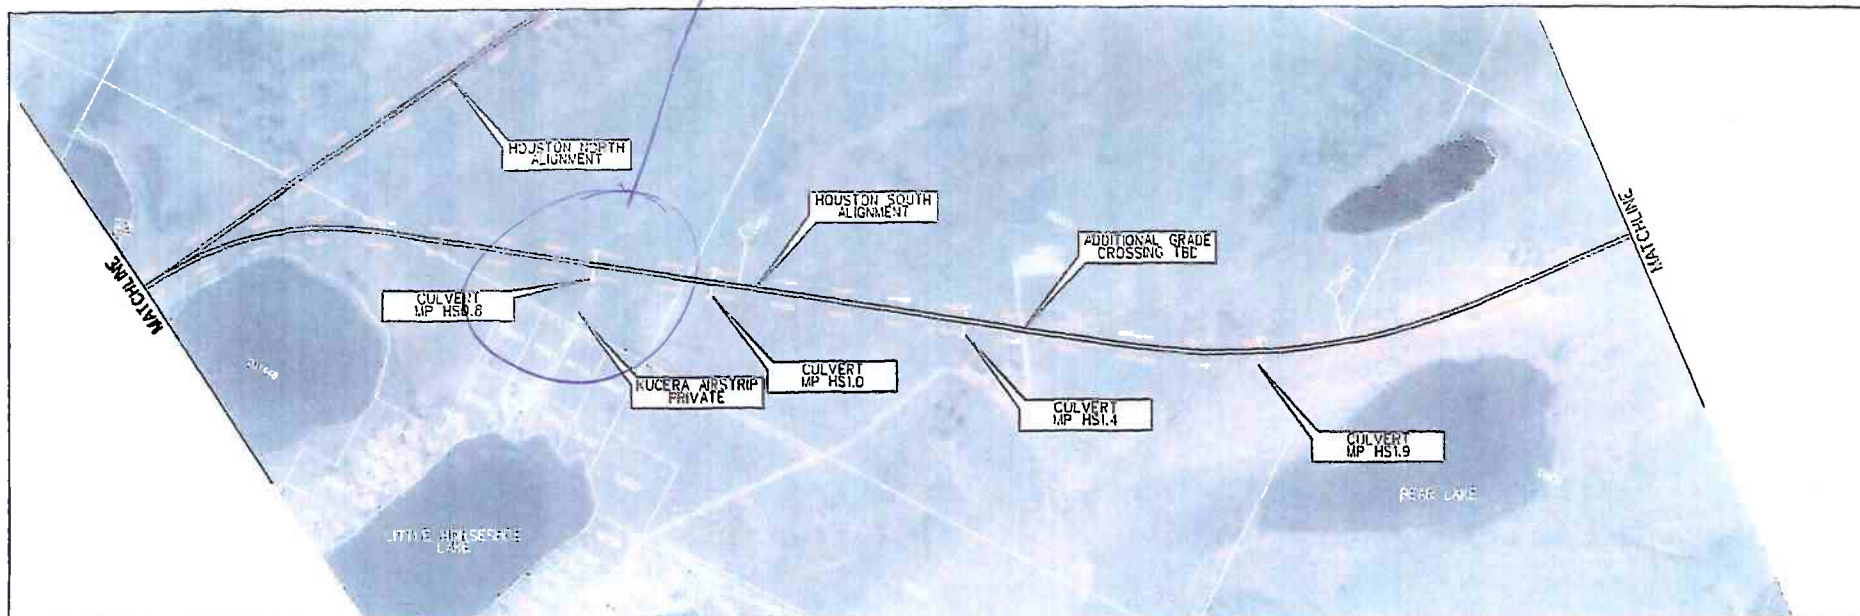

← TO PORT MACKENZIE


PLAN

→ TO EXISTING MAINLINE

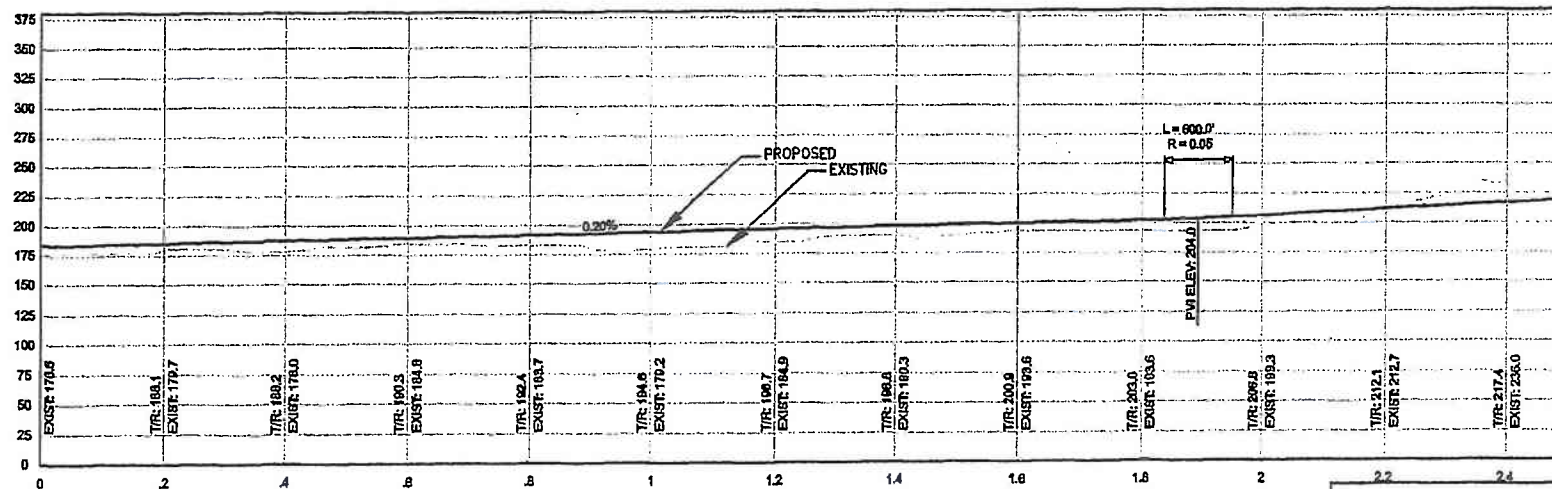

PROFILE

FOR ADDITIONAL CULVERT DATA
REFER TO VOLUME 2 APPENDIX G
PRELIMINARY HYDROLOGY REPORT

 

PLAN AND PROFILE
HOUSTON SOUTH, MP HS0.0-HS2.5

CONCEPTUAL PLANS
NOT FOR CONSTRUCTION

APPROVED BY TUP-NACOG, LLC

DESIGNED BY: MAP	SCALE: AS SHOWN	CHECKED BY: HST
DRAWN BY: JTV	DATE: JANUARY 2008	38 OF 38
CHECKED BY: JTV		
APPROVED BY:		