


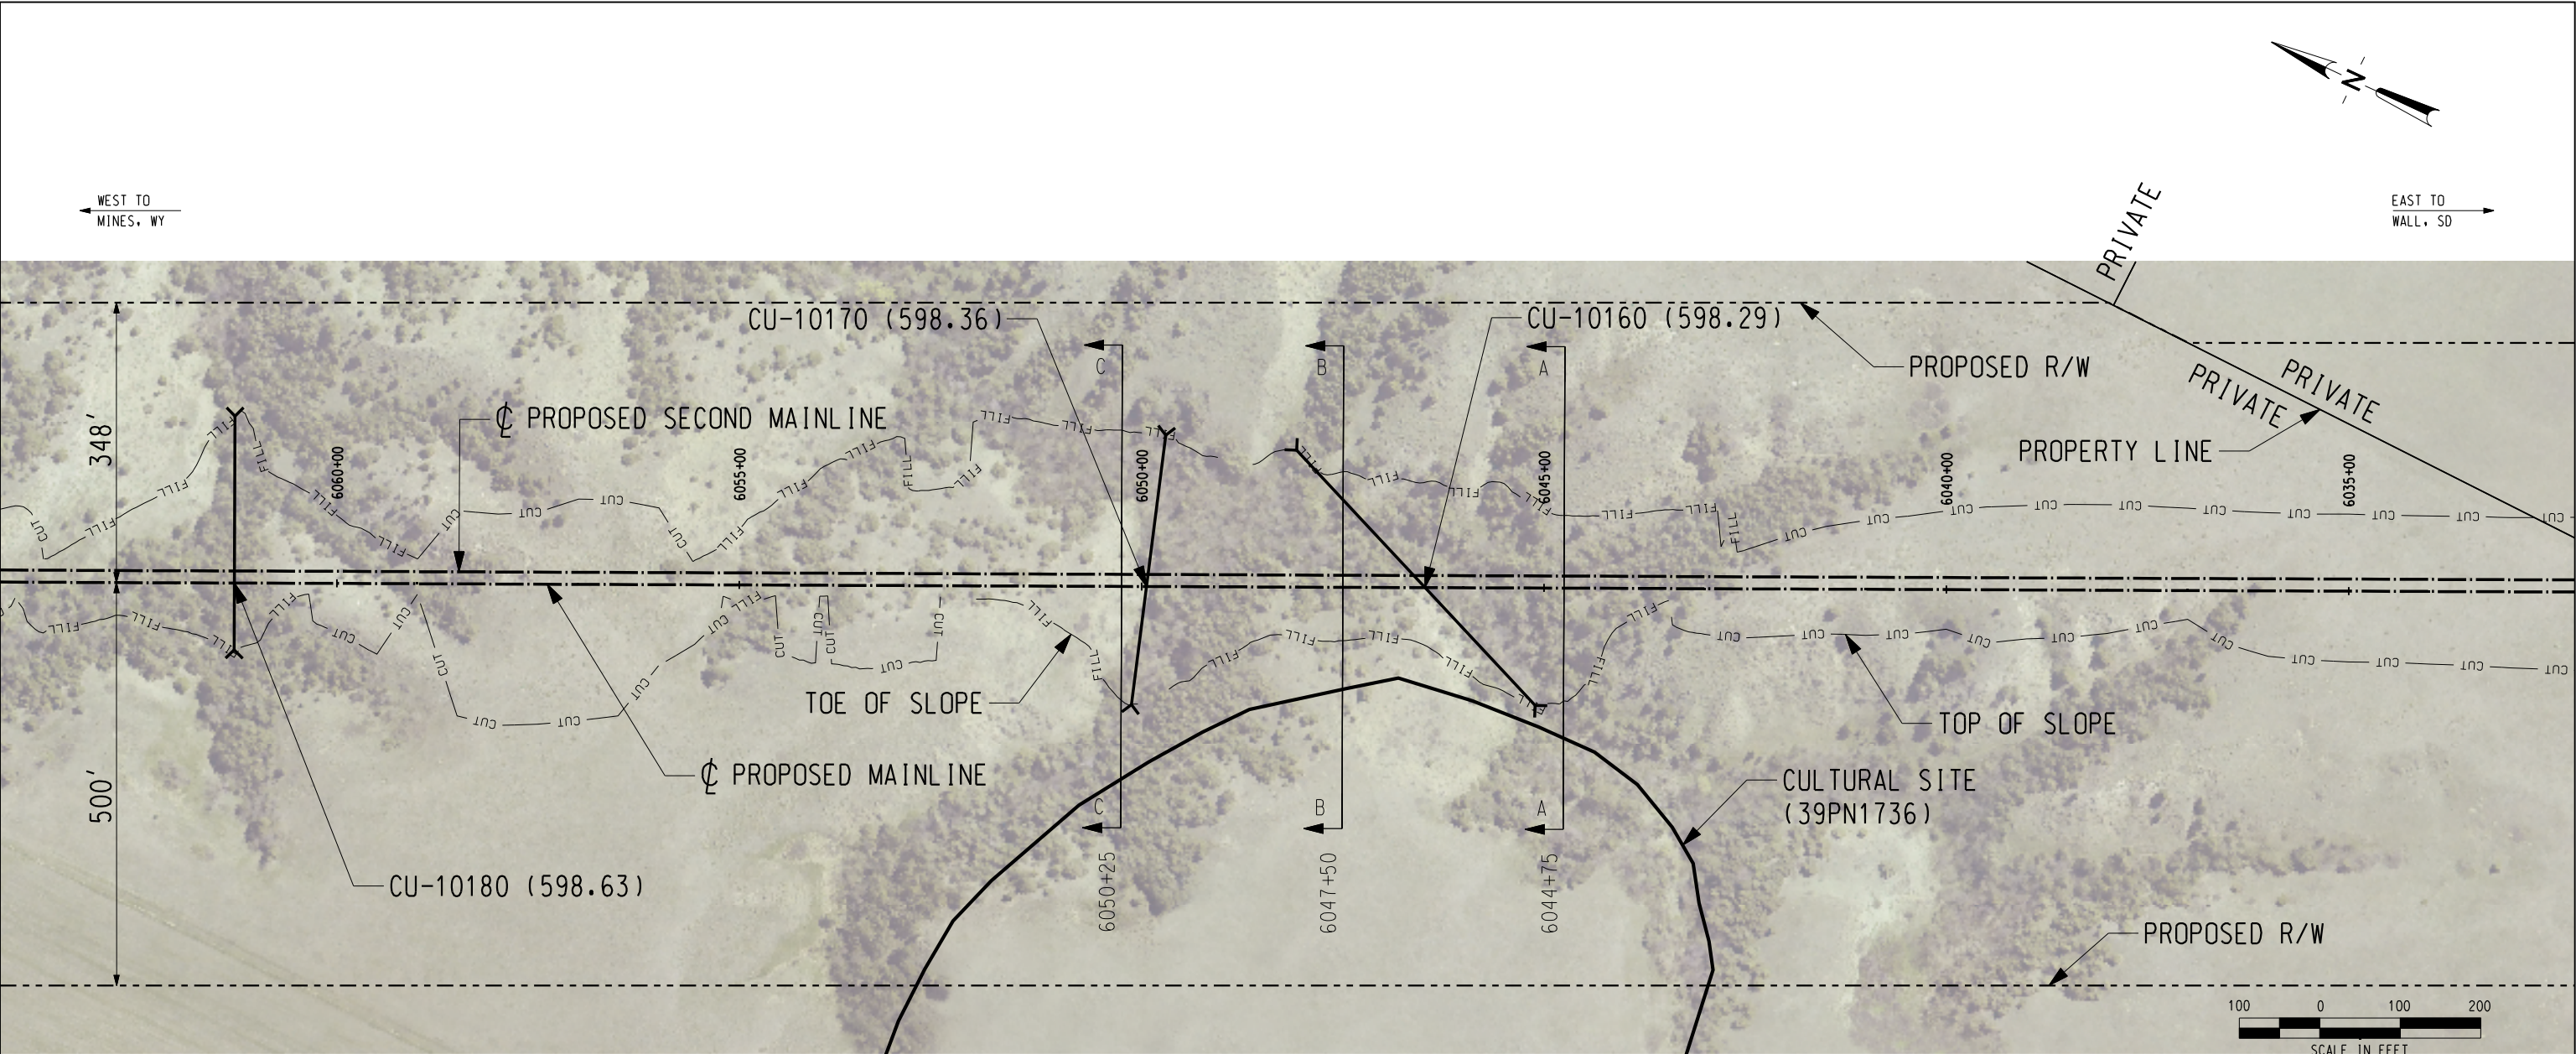

CULTURAL RESOURCE SITE NOTES:

SITE #: 39PN1736

PROPERTY TYPE: PREHISTORIC ARTIFACT SCATTER

NR QUALIFICATIONS: ELIGIBLE UNDER CRITERION D

INTEGRITY OF SETTING: NOT APPLICABLE

DIRECT IMPACTS: THE SITE FALLS WITHIN THE PROPOSED DM&E RIGHT-OF-WAY, BUT IT DOES NOT FALL WITHIN EITHER A CUT OR A FILL BOUNDARY.

CUT: NO

FILL: NO

DM&E MANAGEMENT RECOMMENDATION: SITE AVOIDANCE IS RECOMMENDED BY ERECTING A FENCE AROUND THE SITE BOUNDARY BEFORE CONSTRUCTION BEGINS AND MONITORING THE SITE BOUNDARY DURING CONSTRUCTION.

LEGEND

- BF- - - - BURIED FIBER OPTICS EXISTING
- BF- - - - BURIED FIBER OPTICS PROPOSED
- BP- - - - BURIED POWER LINES EXISTING
- BP- - - - BURIED POWER LINES PROPOSED
- - - - COMMUNICATION LINES
- OP- - - - OVERHEAD POWER LINES EXISTING
- OP- - - - OVERHEAD POWER LINES PROPOSED
- G- - - - NATURAL GAS EXISTING
- G- - - - NATURAL GAS PROPOSED
- O- - - - OIL EXISTING
- O- - - - OIL PROPOSED
- A- - - - AIR EXISTING
- A- - - - AIR PROPOSED
- S- - - - SANITARY SEWER EXISTING
- S- - - - SANITARY SEWER PROPOSED
- ST- - - - STORM SEWER EXISTING
- ST- - - - STORM SEWER PROPOSED
- W- - - - WATER EXISTING
- W- - - - WATER PROPOSED
- BT- - - - TELEPHONE LINES EXISTING
- BT- - - - TELEPHONE LINES PROPOSED
- X-X-X- - - FENCE EXISTING
- - - - CENTERLINE EXISTING
- - - - PROPOSED R/W
- - - - PROPERTY LINES
- - - - PRELIMINARY R/W
- - - - PROPOSED RAILROAD MAINLINE
- - - - PROPOSED TOE OF SLOPE (CUT)
- - - - PROPOSED TOE OF SLOPE (FILL)
- - - - CULTURAL SITE BOUNDARY
- - - - RIP RAP
- - - - PROPOSED CULVERT (CU)
- - - - PROPOSED BRIDGE (BR)

NO.	DATE	REVISIONS

PRELIMINARY
NOT FOR CONSTRUCTION



DM&E
DAKOTA, MINNESOTA & EASTERN RAILROAD

CHECKED BY: ALS/WTM	FILE NAME:
DESIGNED BY: TDE/RAC	SCALE: AS NOTED
DRAWN BY: JTB/DJR	DATE: OCT 2008

PROJECT DESCRIPTION:
SEGMENT 1 MP 598.3-598.4 PARCEL NO. SDPN010

LOCATION: SOUTH DAKOTA	SUBDIVISION: NEW BUILD
DRAWING TITLE: CULTURAL SITE PLAN SITE NO. 39PN1736	SHEET NO.: 1 of 3

c:\pwworking\omni\0383275\CL-SD-MP588_39PN1736.dgn
10/22/2008 10:52:40 AM

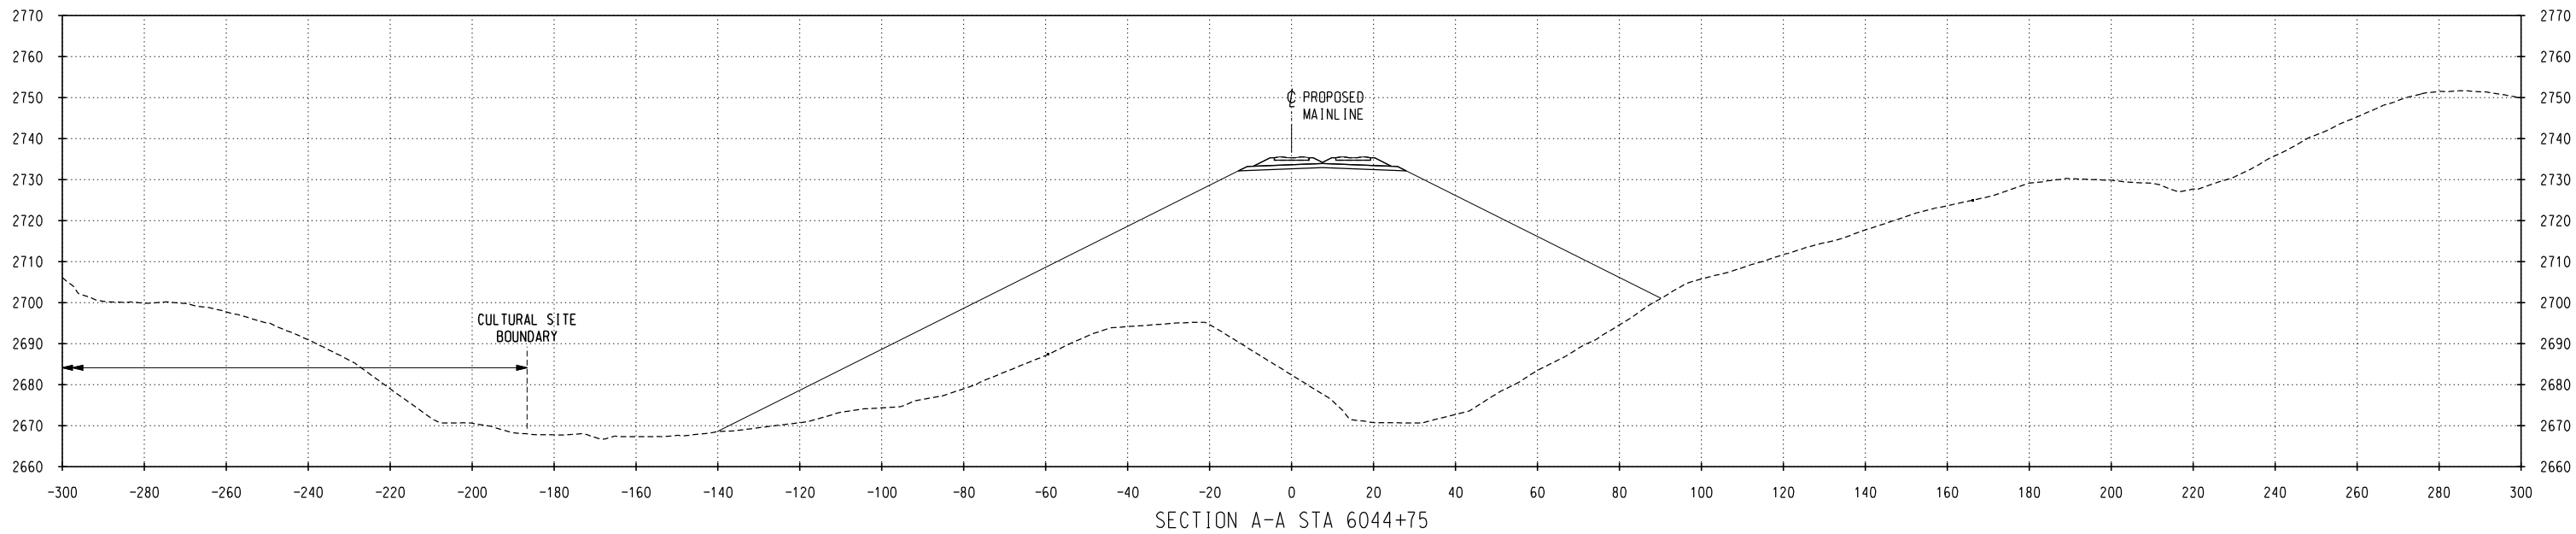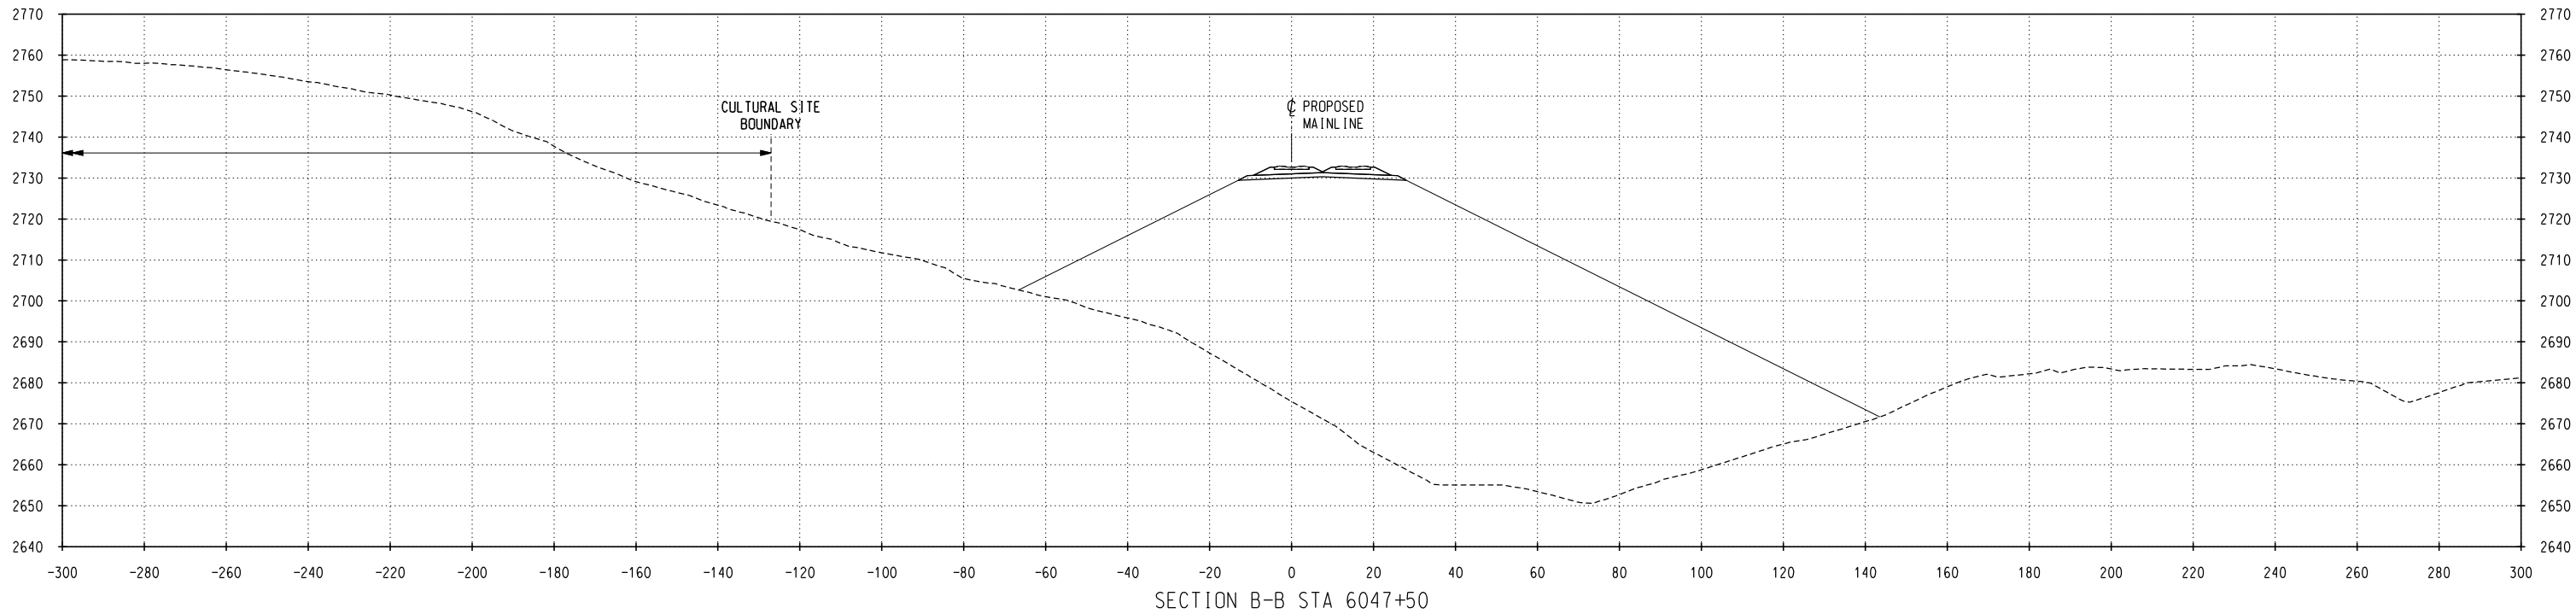

NO.	DATE	REVISIONS

PRELIMINARY
NOT FOR CONSTRUCTION

DM&E
DAKOTA, MINNESOTA & EASTERN RAILROAD


CHECKED BY: ALS/WTM	FILE NAME:
DESIGNED BY: TCE/RAC	SCALE: AS NOTED
DRAWN BY: JTB/DJR	DATE: OCT 2008

PROJECT DESCRIPTION:
SEGMENT 1 MP 598.3-598.4 PARCEL NO. SDPN010

LOCATION: SOUTH DAKOTA
DRAWING TITLE: CULTURAL SITE CROSS SECTIONS SITE NO. 39PN1736

SUBDIVISION: NEW BUILD
SHEET NO.: 2 of 3

C:\P\working\OMA\0303275\CL-SD-MP598_39PN1736.dgn
10/28/2008 10:40:38 AM

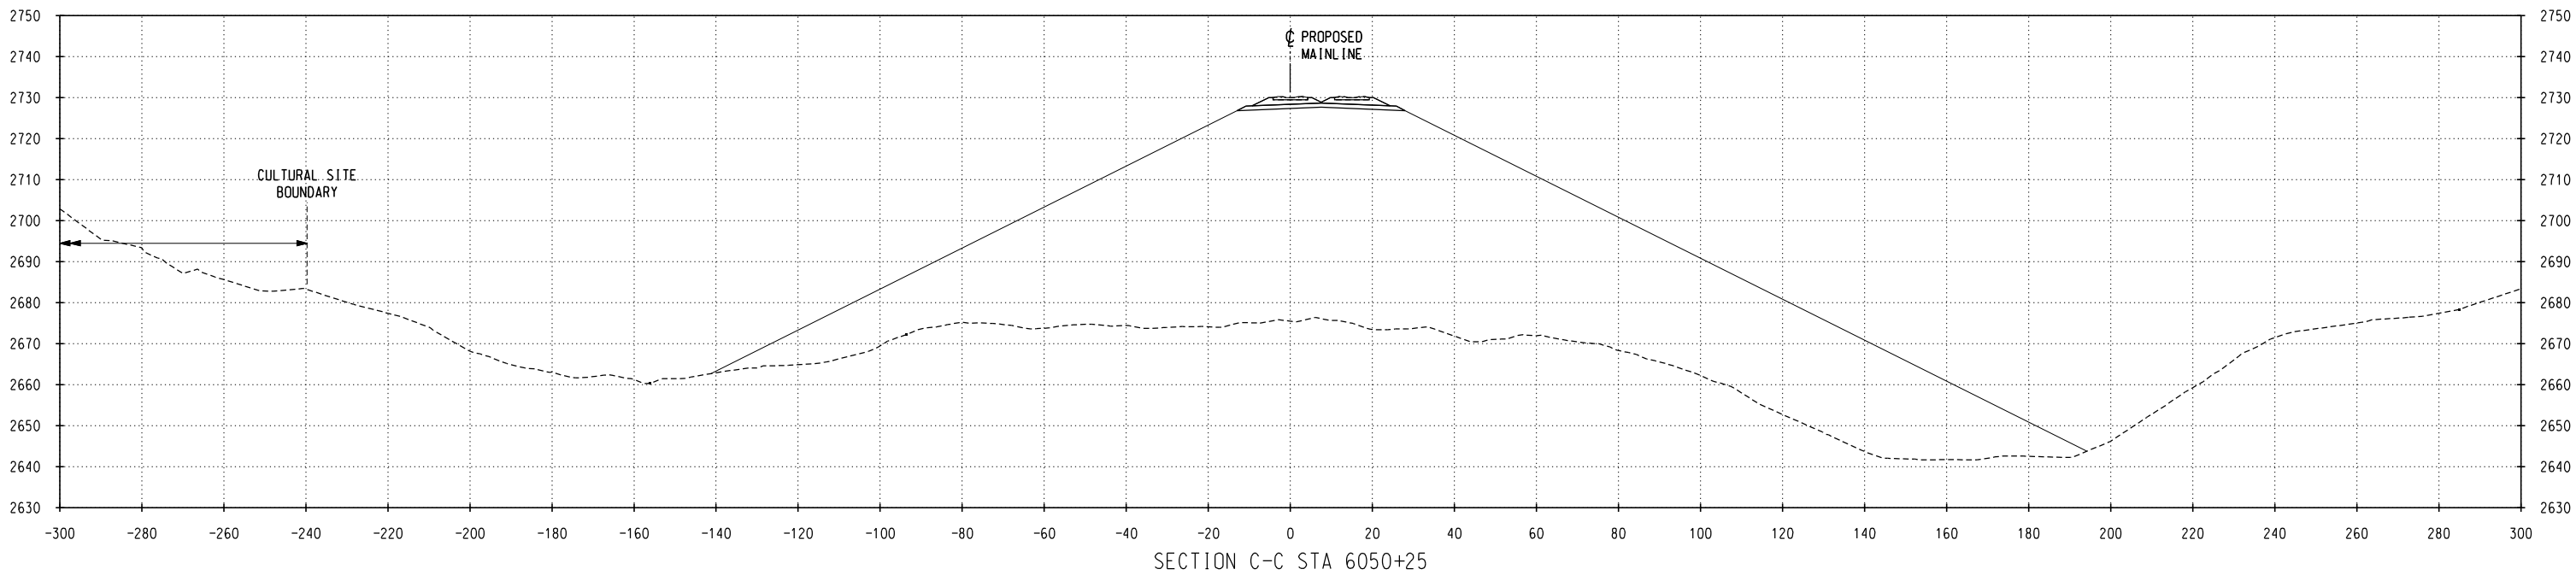

NO.	DATE	REVISIONS

PRELIMINARY
NOT FOR CONSTRUCTION

DM&E
DAKOTA, MINNESOTA & EASTERN RAILROAD

CHECKED BY: ALS/WTM	FILE NAME:
DESIGNED BY: TCE/RAC	SCALE: AS NOTED
DRAWN BY: JTB/DJR	DATE: OCT 2008

PROJECT DESCRIPTION:
SEGMENT 1 MP 598.3-598.4 PARCEL NO. SDPN010

LOCATION:	SOUTH DAKOTA
DRAWING TITLE:	CULTURAL SITE CROSS SECTIONS SITE NO. 39PN1736

SUBDIVISION:	NEW BUILD
SHEET NO.:	3 of 3