
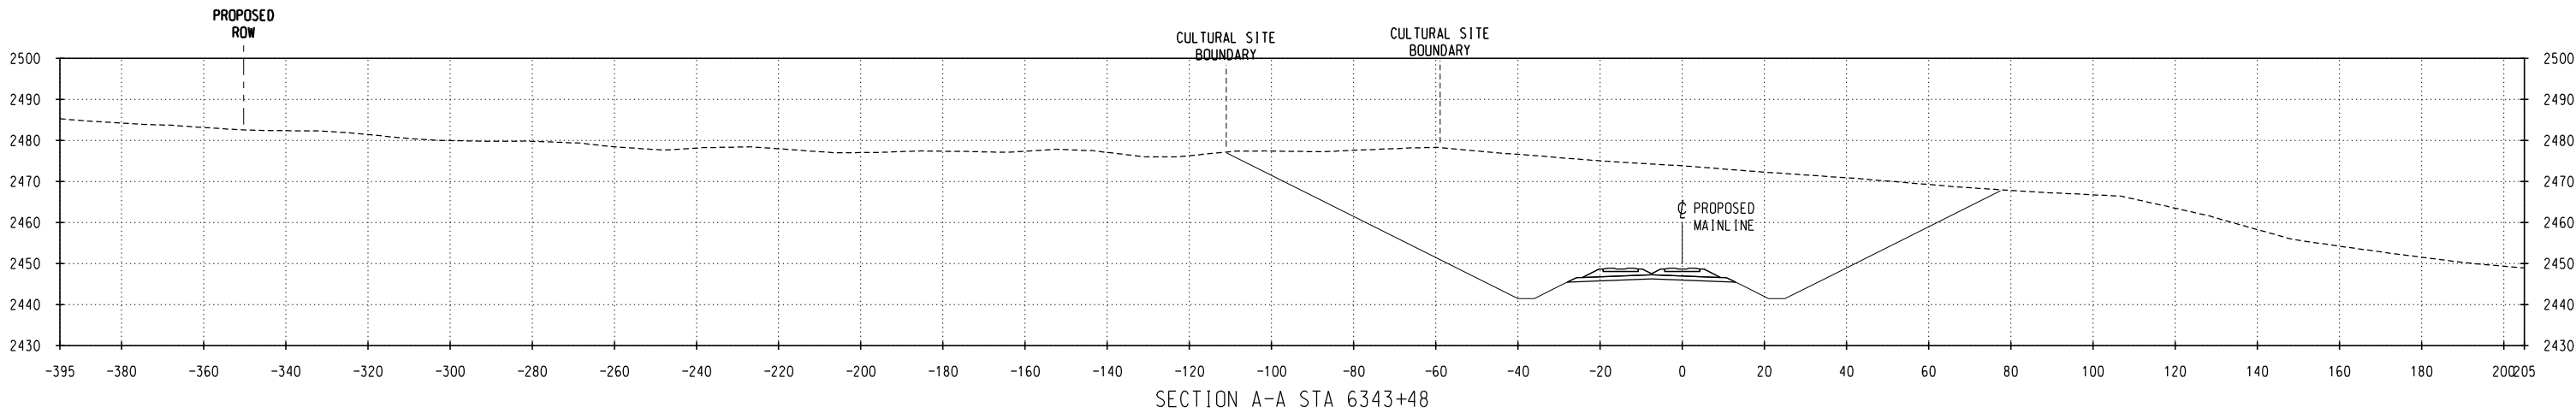
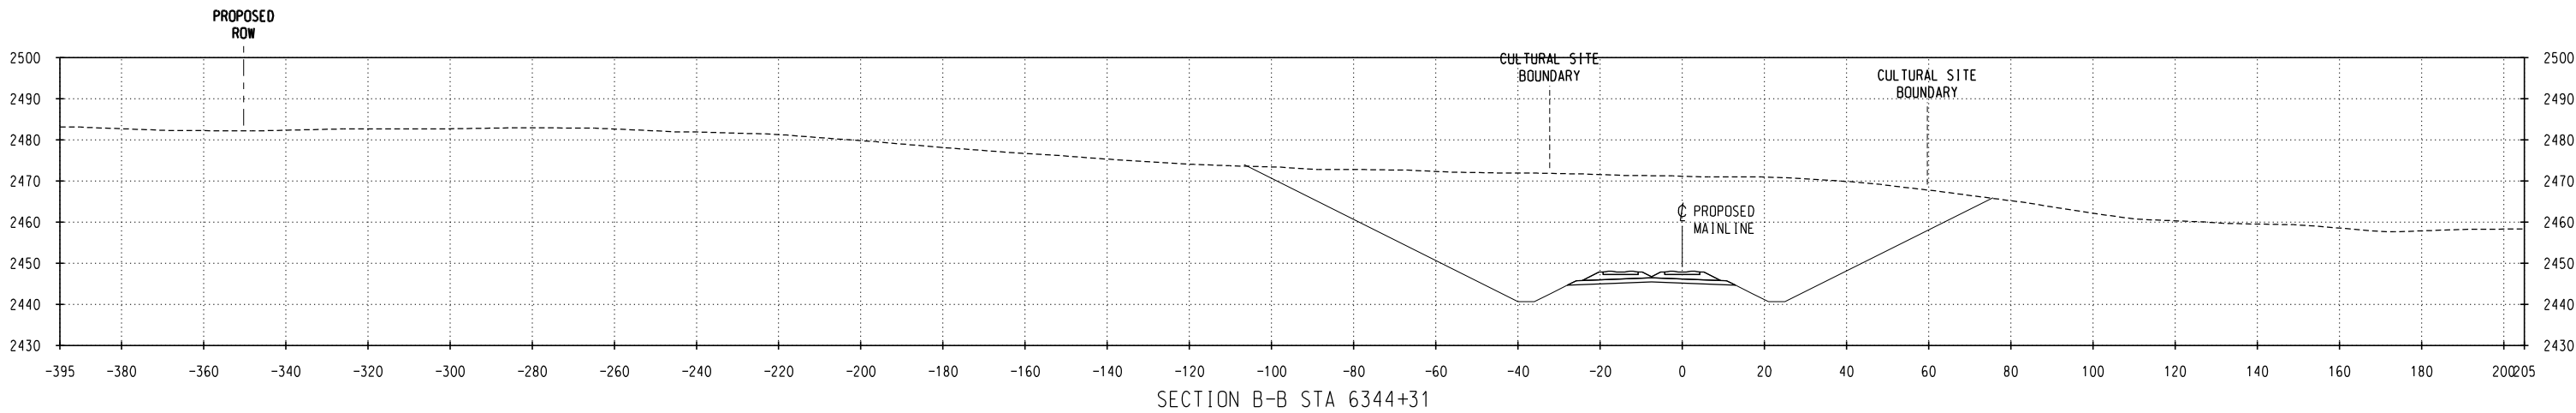


—BF———	BURIED FIBER OPTICS EXISTING	—W———	WATER EXISTING
—BF———	BURIED FIBER OPTICS PROPOSED	—W———	WATER PROPOSED
—BP———	BURIED POWER LINES EXISTING	—————	STEAM LINES
—BP———	BURIED POWER LINES PROPOSED	—BT———	TELEPHONE LINES EXISTING
-----	COMMUNICATION LINES	—BT———	TELEPHONE LINES PROPOSED
—OP———	OVERHEAD POWER LINES EXISTING	—x—x—x—	FENCE EXISTING
—OP———	OVERHEAD POWER LINES PROPOSED	—————	CENTERLINE EXISTING
	POWER POLES EXISTING		PROPOSED C RAILROAD MAINLINE
—————	POWER POLES PROPOSED	— · — · —	PROPOSED R/W
—G———	NATURAL GAS EXISTING	—————	PROPERTY LINES
—G———	NATURAL GAS PROPOSED	-----	PRELIMINARY R/W
—O———	OIL EXISTING		ROAD CROSSING (RD)
—O———	OIL PROPOSED		DITCH CENTERLINE PROPOSED
—A———	AIR EXISTING	—CUT———	PROPOSED TOE OF SLOPE (CUT)
—A———	AIR PROPOSED	—FILL———	PROPOSED TOP OF SLOPE (FILL)
—S———	SANITARY SEWER EXISTING		CULTURAL SITE BOUNDARY
—S———	SANITARY SEWER PROPOSED		RIP RAP
—ST———	STORM SEWER EXISTING		
—ST———	STORM SEWER PROPOSED		PROPOSED CULVERT (CU)
	CENTERLINE		PROPOSED BRIDGE (BR)
	UTILITY POLE		
———	MILEPOST (MP)		

9/1/2020 00200000	NO.	DATE	REVISIONS	PRELIMINARY NOT FOR CONSTRUCTION	DM&E DAKOTA, MINNESOTA & EASTERN RAILROAD	CHECKED BY: TRK/WTM	FILE NAME:	PROJECT DESCRIPTION: SEGMENT 1 MP 603.9-604.0 PARCEL NO. SDPN014	LOCATION: SOUTH DAKOTA	SUBDIVISION: NEW BUILD
						DESIGNED BY: TDE/RAC	SCALE: AS NOTED		DRAWING TITLE: CULTURAL SITE PLAN SITE NO. 39PN2081	SHEET NO.: 1 of 2
						DRAWN BY: JTB/DJR	DATE: OCT 2008			

C:\PWworking\OMA\d0343637\CL-SD-MP604_39PN2081.dgn
03/02/2008 9:16:42 AM

C:\P\working\OMA\0345637\CL-SD-MP604_39PN2081.dgn
10/22/2008 4:01:41 PM

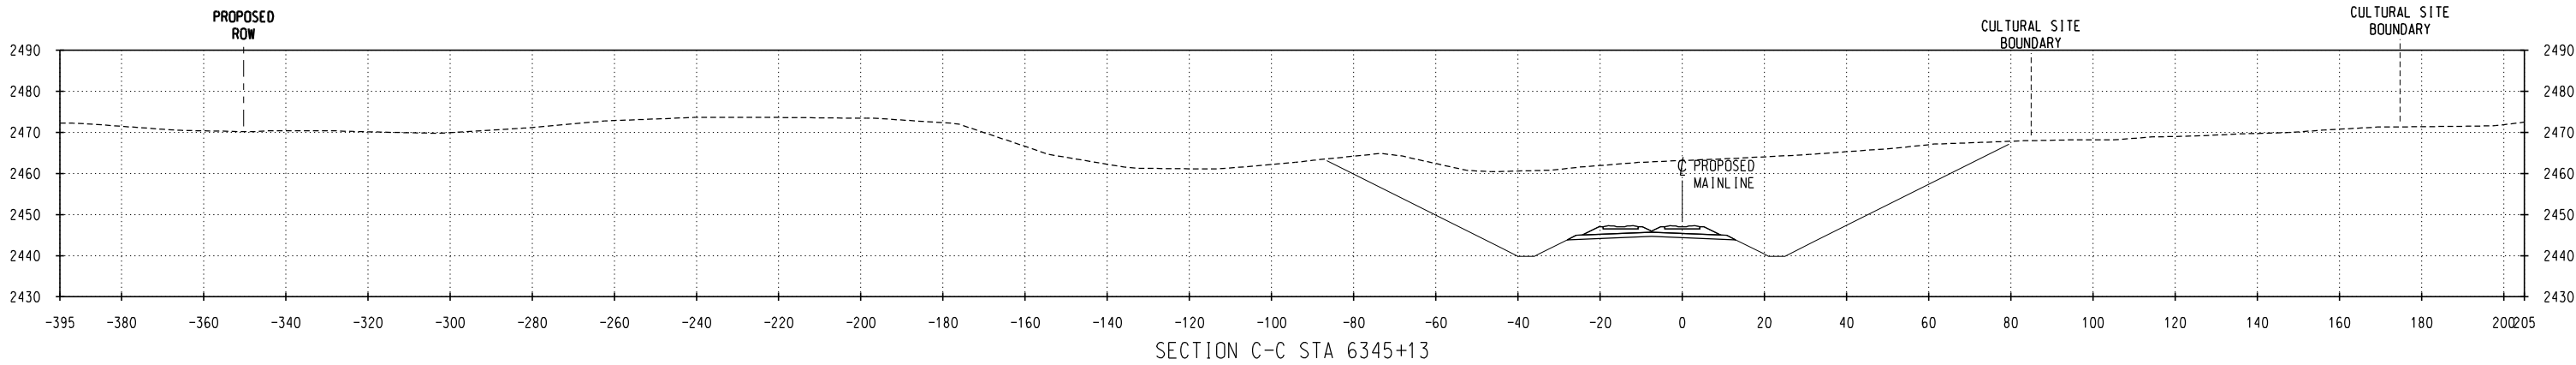

NO.	DATE	REVISIONS

PRELIMINARY
NOT FOR CONSTRUCTION

DM&E
DAKOTA, MINNESOTA & EASTERN RAILROAD

CHECKED BY: TRK/WTM	FILE NAME:
DESIGNED BY: TDE/RAC	SCALE: AS NOTED
DRAWN BY: JTB/DJR	DATE: OCT 2008

PROJECT DESCRIPTION:
SEGMENT 1 MP 603.9-604.0 PARCEL NO. SDPN014

LOCATION:	SOUTH DAKOTA
DRAWING TITLE:	CULTURAL SITE CROSS SECTIONS SITE NO. 39PN2081

SUBDIVISION:	NEW BUILD
SHEET NO.:	2 of 2