


C:\P\Working\OMA\03-6837\CL-SD-MP619_39PN1627.dgn
10/20/2008 9:25:03 AM

WEST TO
MINES, WY

EAST TO
WALL, SD

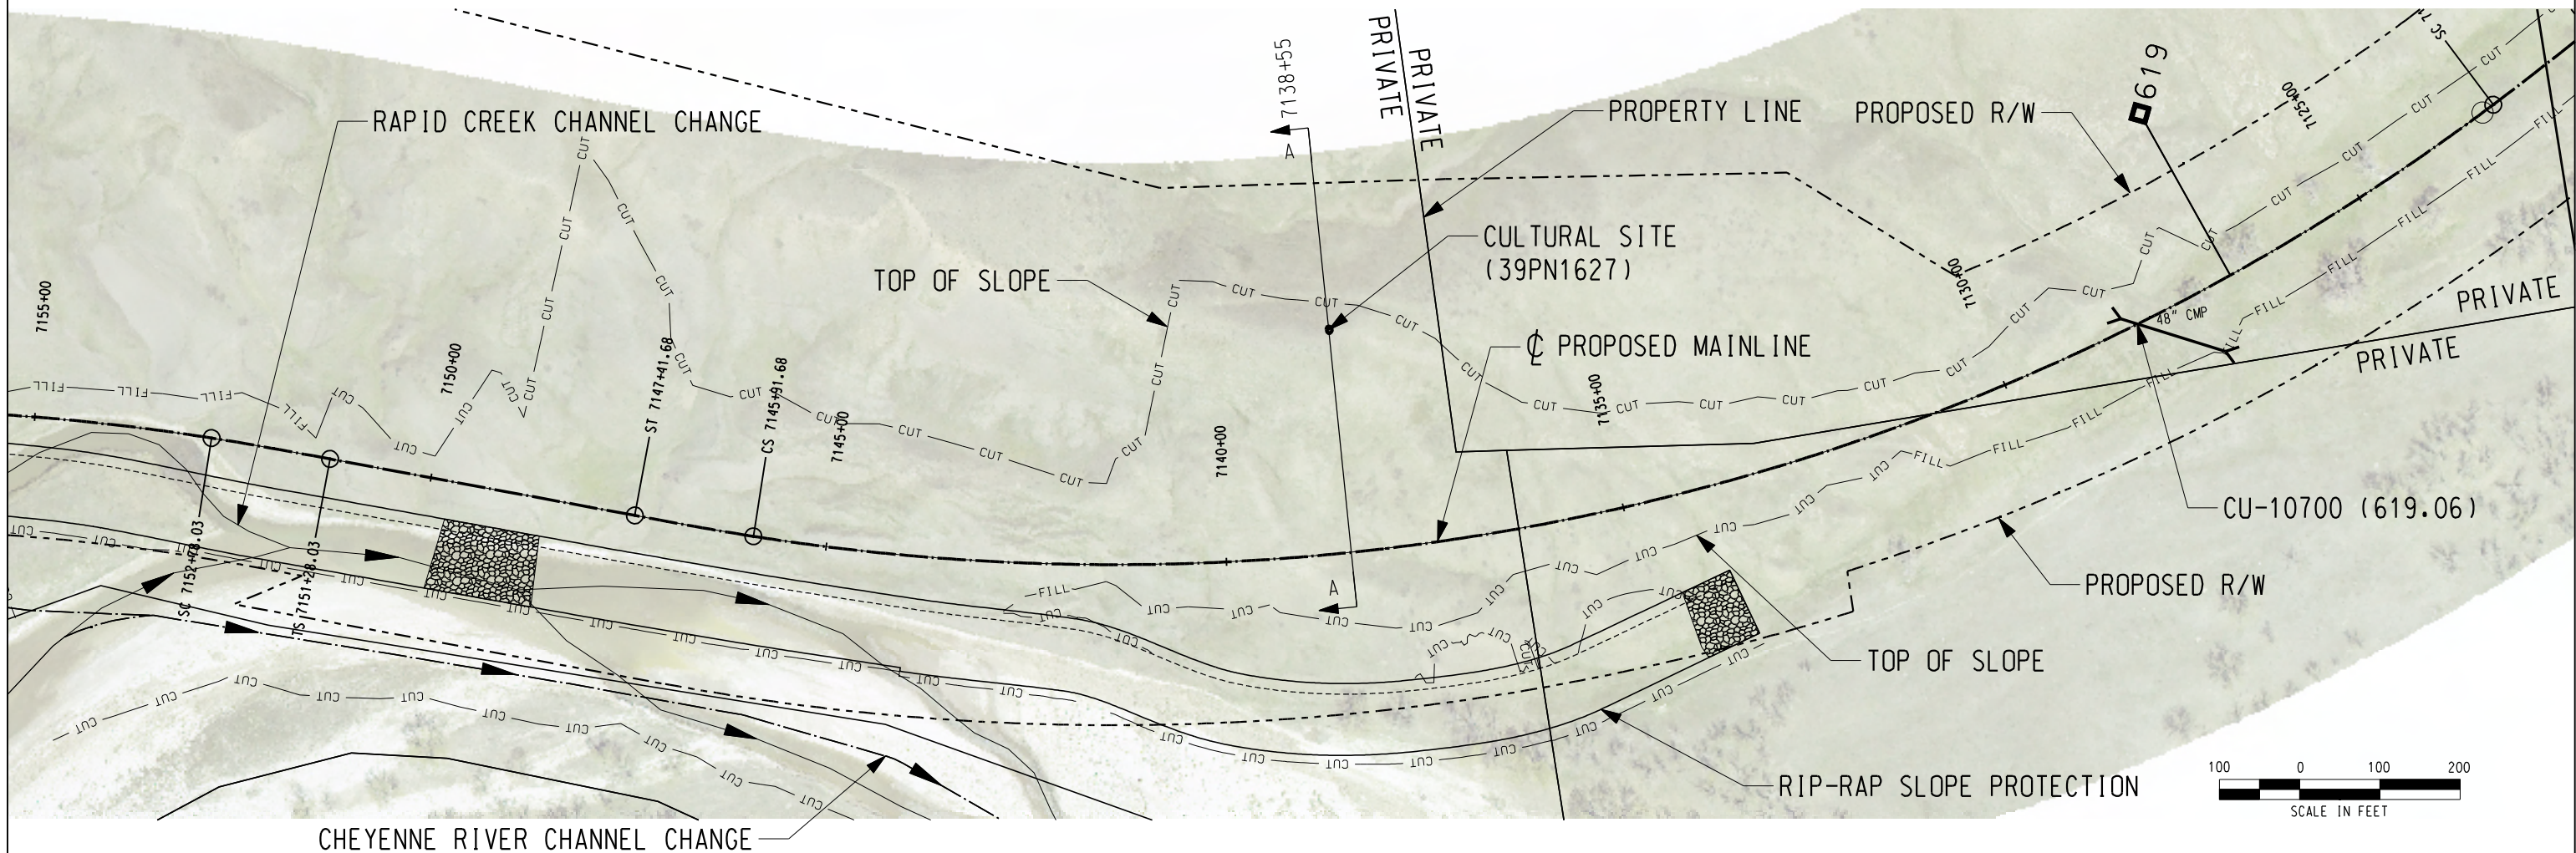

CULTURAL RESOURCE SITE NOTES:

SITE #: 39PN1627

PROPERTY TYPE: PREHISTORIC CAIRN

NR QUALIFICATIONS: UNEVALUATED UNDER CRITERIA A AND D.

ISSUES WITH INTEGRITY OF SETTING: IF ELIGIBLE UNDER CRITERION A, THE CAIRN'S SETTING MAY BE COMPROMISED.

DIRECT IMPACTS: YES, SITE 39PN1627 IS LOCATED WITHIN THE CUT BOUNDARY.

CUT: YES (30 FEET)

FILL: NO

DM&E MANAGEMENT RECOMMENDATION: SITE 39PN1627 IS LOCATED WITHIN THE PROPOSED CUT BOUNDARY AND REQUIRES NATIONAL REGISTER OF HISTORIC PLACES EVALUATION UNDER CRITERIA D AND A.

LEGEND

- | | | | |
|------|-------------------------------|---------|------------------------------|
| —BF— | BURIED FIBER OPTICS EXISTING | —W— | WATER EXISTING |
| —BF— | BURIED FIBER OPTICS PROPOSED | —W— | WATER PROPOSED |
| —BP— | BURIED POWER LINES EXISTING | — | STEAM LINES |
| —BP— | BURIED POWER LINES PROPOSED | —BT— | TELEPHONE LINES EXISTING |
| — | COMMUNICATION LINES | —BT— | TELEPHONE LINES PROPOSED |
| —OP— | OVERHEAD POWER LINES EXISTING | —x—x—x— | FENCE EXISTING |
| —OP— | OVERHEAD POWER LINES PROPOSED | — | CENTERLINE EXISTING |
| — | POWER POLES EXISTING | — | PROPOSED R/W |
| — | POWER POLES PROPOSED | — | PROPERTY LINES |
| —G— | NATURAL GAS EXISTING | — | PRELIMINARY R/W |
| —G— | NATURAL GAS PROPOSED | | ROAD CROSSING (RD) |
| —O— | OIL EXISTING | | DITCH CENTERLINE PROPOSED |
| —O— | OIL PROPOSED | —CUT— | PROPOSED TOP OF SLOPE (CUT) |
| —A— | AIR EXISTING | —FILL— | PROPOSED TOE OF SLOPE (FILL) |
| —A— | AIR PROPOSED | — | CULTURAL SITE BOUNDARY |
| —S— | SANITARY SEWER EXISTING | | RIP RAP |
| —S— | SANITARY SEWER PROPOSED | | PROPOSED CULVERT (CU) |
| —ST— | STORM SEWER EXISTING | | PROPOSED BRIDGE (BR) |
| —ST— | STORM SEWER PROPOSED | | |
| — | CENTERLINE | | |
| — | UTILITY POLE | | |
| — | MILEPOST (MP) | | |

NO.	DATE	REVISIONS


PRELIMINARY
NOT FOR CONSTRUCTION

DM&E
DAKOTA, MINNESOTA & EASTERN RAILROAD

CHECKED BY: TRK/WTM	FILE NAME:	PROJECT DESCRIPTION:
DESIGNED BY: TDE/RAC	SCALE: AS NOTED	SEGMENT 1 MP 619.1-619.2 PARCEL NO. SDPN033
DRAWN BY: JTB/DJR	DATE: OCT 2008	

LOCATION: SOUTH DAKOTA	SUBDIVISION: NEW BUILD
DRAWING TITLE: CULTURAL SITE PLAN SITE NO. 39PN1627	SHEET NO.: 1 of 2

C:\P\working\OMA\0345637\CL-SD-MP619_39PN1627.dgn
10/22/2008 4:41:10 PM

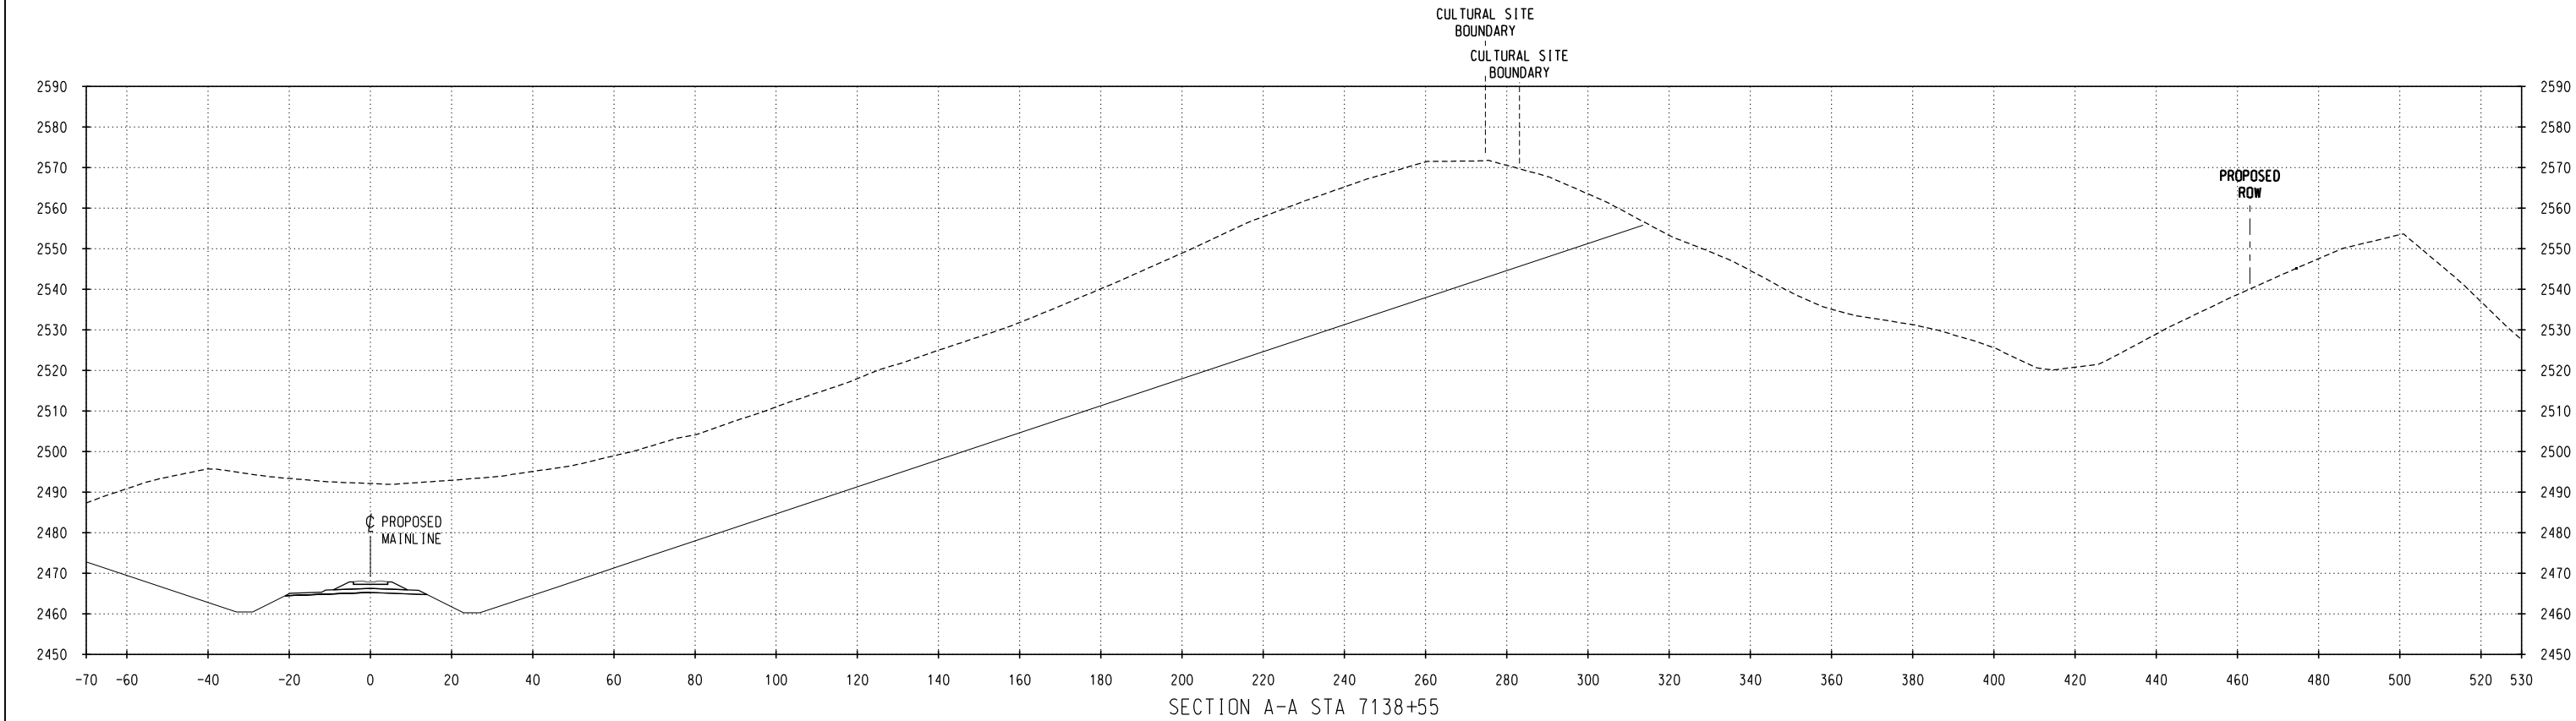

NO.	DATE	REVISIONS

PRELIMINARY
NOT FOR CONSTRUCTION

DM&E
DAKOTA, MINNESOTA & EASTERN RAILROAD

CHECKED BY: TRK/WTM	FILE NAME:
DESIGNED BY: TDE/RAC	SCALE: AS NOTED
DRAWN BY: JTB/DJR	DATE: OCT 2008

PROJECT DESCRIPTION:
SEGMENT 1 MP 619.1-619.2 PARCEL NO. SDPN033

LOCATION: SOUTH DAKOTA	SUBDIVISION: NEW BUILD
DRAWING TITLE: CULTURAL SITE CROSS SECTIONS SITE NO. 39PN1627	SHEET NO.: 2 of 2