
 


LOCATION:	SOUTH DAKOTA	SUBDIVISION:	NEW BUILD
DRAWING TITLE:	CULTURAL SITE PLAN SITE NO. 39PN2007		SHEET NO.: 1 of 3

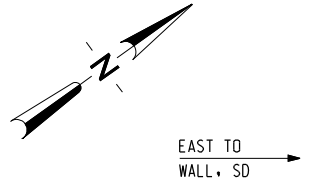


—BF———	BURIED FIBER OPTICS EXISTING	—W———	WATER EXISTING
—BF———	BURIED FIBER OPTICS PROPOSED	—W———	WATER PROPOSED
—BP———	BURIED POWER LINES EXISTING	———	STEAM LINES
—BP———	BURIED POWER LINES PROPOSED	—BT———	TELEPHONE LINES EXISTING
-----	COMMUNICATION LINES	—BT———	TELEPHONE LINES PROPOSED
—OP———	OVERHEAD POWER LINES EXISTING	—x——x——x——	FENCE EXISTING
—OP———	OVERHEAD POWER LINES PROPOSED	—·——·——·——	CENTERLINE EXISTING
	POWER POLES EXISTING	—+——+——+——	PROPOSED RAILROAD MAINLINE
———	POWER POLES PROPOSED	—·——·——·——	PROPOSED R/W
—G———	NATURAL GAS EXISTING	———	PROPERTY LINES
—G———	NATURAL GAS PROPOSED	-----	PRELIMINARY R/W
—O———	OIL EXISTING		ROAD CROSSING (RD)
—O———	OIL PROPOSED		DITCH CENTERLINE PROPOSED
—A———	AIR EXISTING	—CUT———	PROPOSED TOP OF SLOPE (CUT)
—A———	AIR PROPOSED	—FILL———	PROPOSED TOE OF SLOPE (FILL)
—S———	SANITARY SEWER EXISTING	—————	CULTURAL SITE BOUNDARY
—S———	SANITARY SEWER PROPOSED		RIP RAP
—ST———	STORM SEWER EXISTING		PROPOSED CULVERT (CU)
—ST———	STORM SEWER PROPOSED		PROPOSED BRIDGE (BR)
	CENTERLINE		
	UTILITY POLE		
	MILEPOST (MP)		


NO.			DATE			REVISIONS			PRELIMINARY NOT FOR CONSTRUCTION	DM&E DAKOTA, MINNESOTA & EASTERN RAILROAD	CHECKED BY: ALS/WTM	FILE NAME:	PROJECT DESCRIPTION: SEGMENT 1 MP 622.2-623.0 PARCEL NO. SDPN035 & SDPN033	LOCATION: SOUTH DAKOTA	SUBDIVISION: NEW BUILD
						DESIGNED BY: TDE/RAC	SCALE: AS NOTED	DRAWING TITLE: CULTURAL SITE PLAN SITE NO. 39PN2007			SHEET NO.: 2 of 3				
						DRAWN BY: JTB/DJR	DATE: OCT 2008								

1/4/2008 4:33:41 PM
 :::\pwworking\oma\d0333275\CL-SD-MP622_39PN2007_002.dgn


C:\P\working\OMA\0838275\CL-SD-MP622_39PN2007_001.dgn
10/30/2008 11:01:44 AM

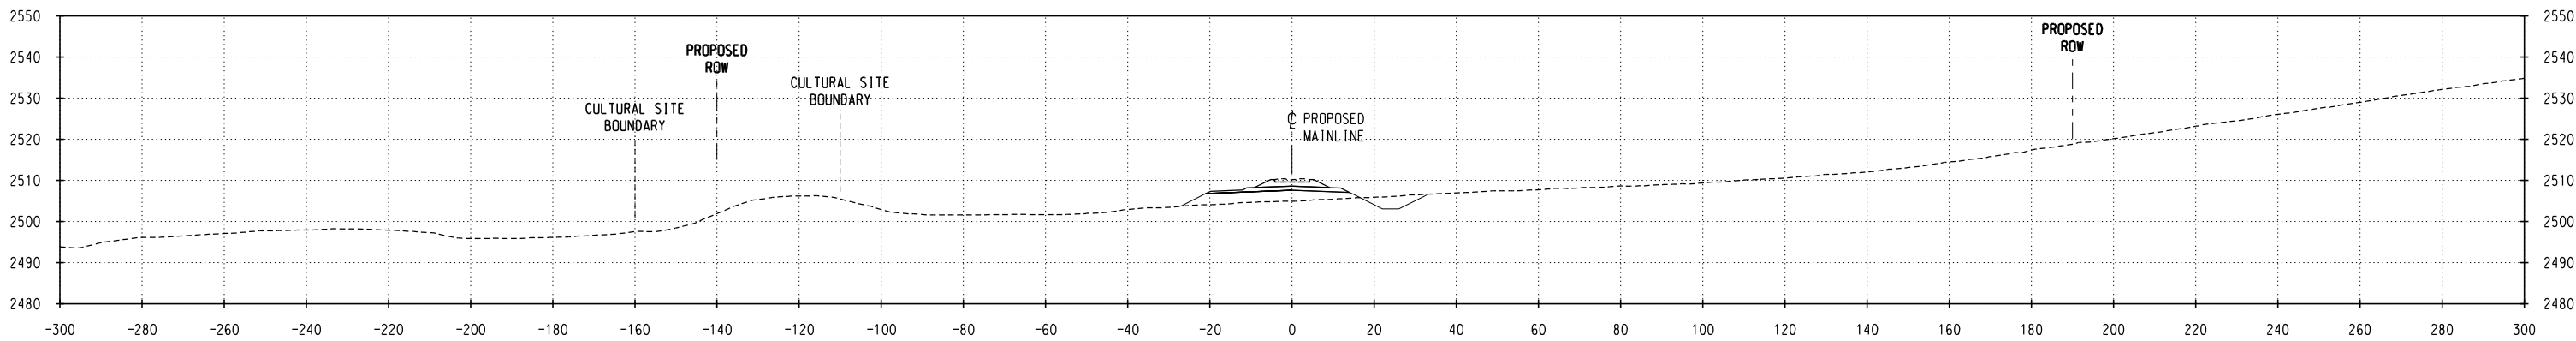


SECTION D-D STA 7335+94

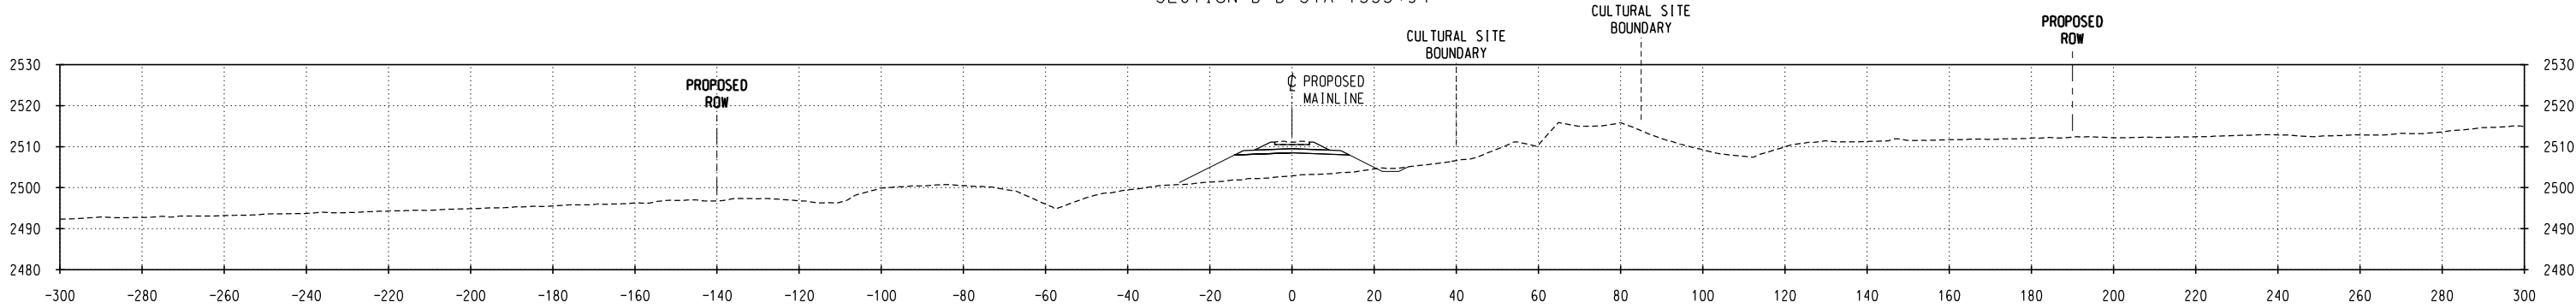

SECTION C-C STA 7323+00

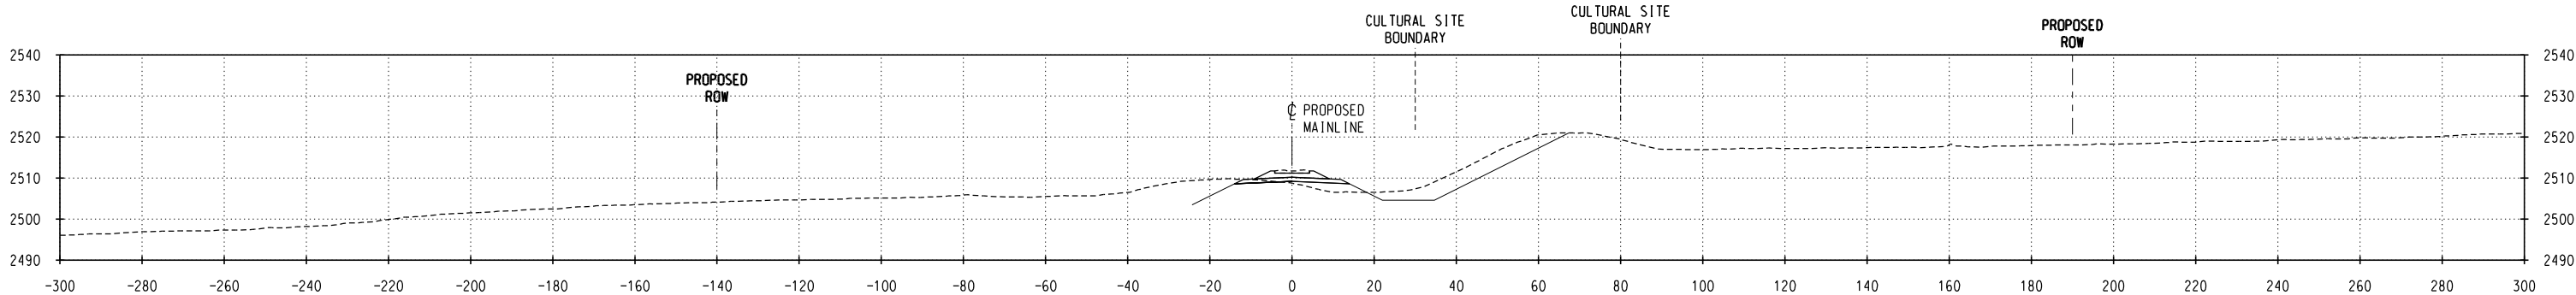

SECTION B-B STA 7314+00

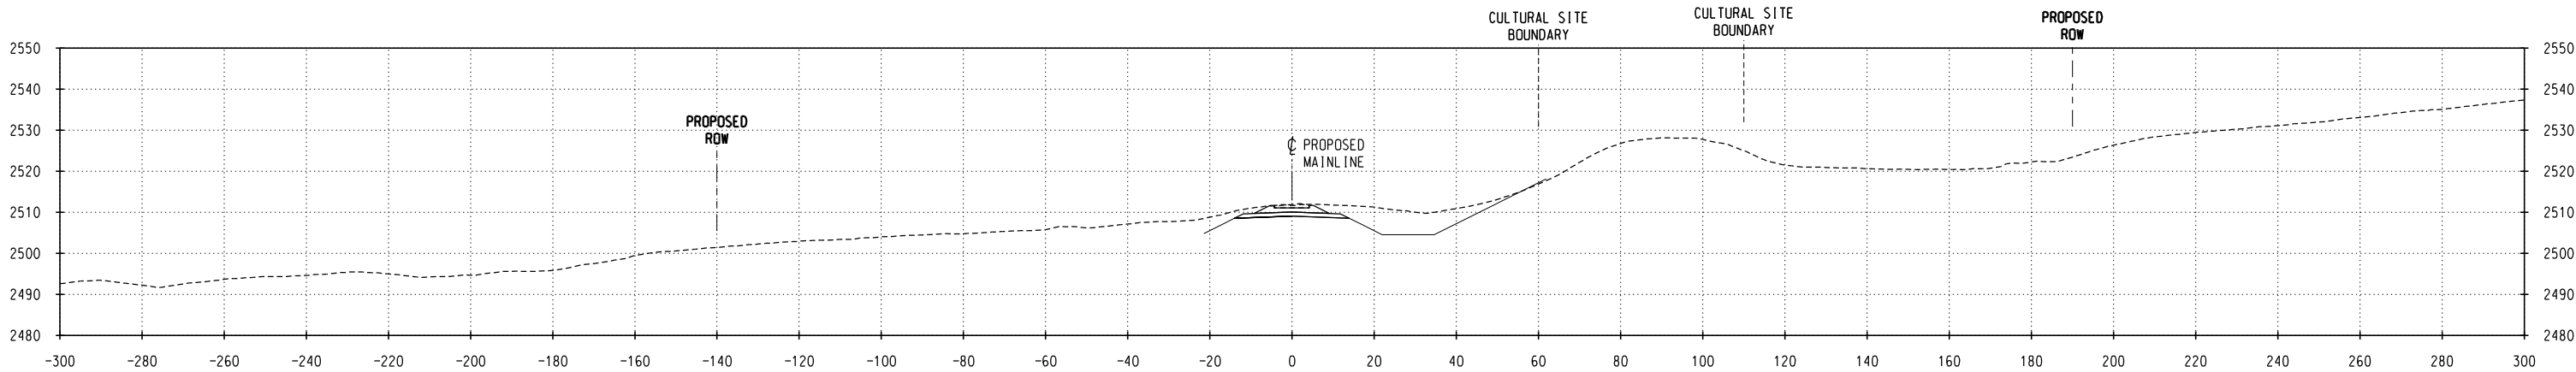

SECTION A-A STA 7304+67

NO.	DATE	REVISIONS

PRELIMINARY
NOT FOR CONSTRUCTION

DM&E
DAKOTA, MINNESOTA & EASTERN RAILROAD

CHECKED BY: ALS/WTM	FILE NAME:
DESIGNED BY: TDE/RAC	SCALE: AS NOTED
DRAWN BY: JTB/DJR	DATE: OCT 2008

PROJECT DESCRIPTION:
SEGMENT 1
MP 622.2-623.0
PARCEL NO. SDPN035 & SDPN033

LOCATION: SOUTH DAKOTA
DRAWING TITLE:
CULTURAL SITE CROSS SECTIONS
SITE NO. 39PN2007

SUBDIVISION:
NEW BUILD
SHEET NO.:
3 of 3