
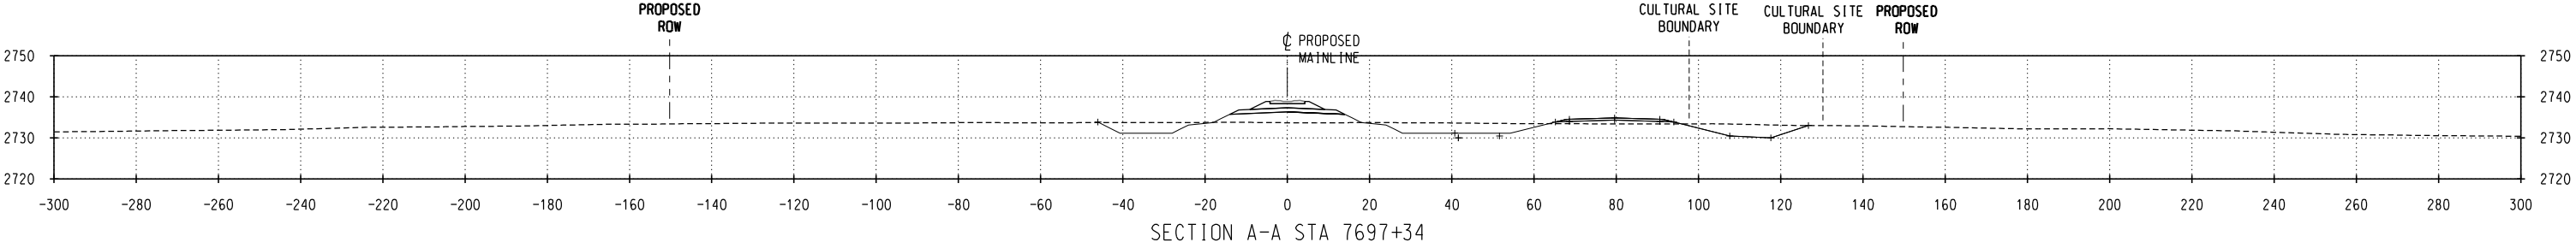
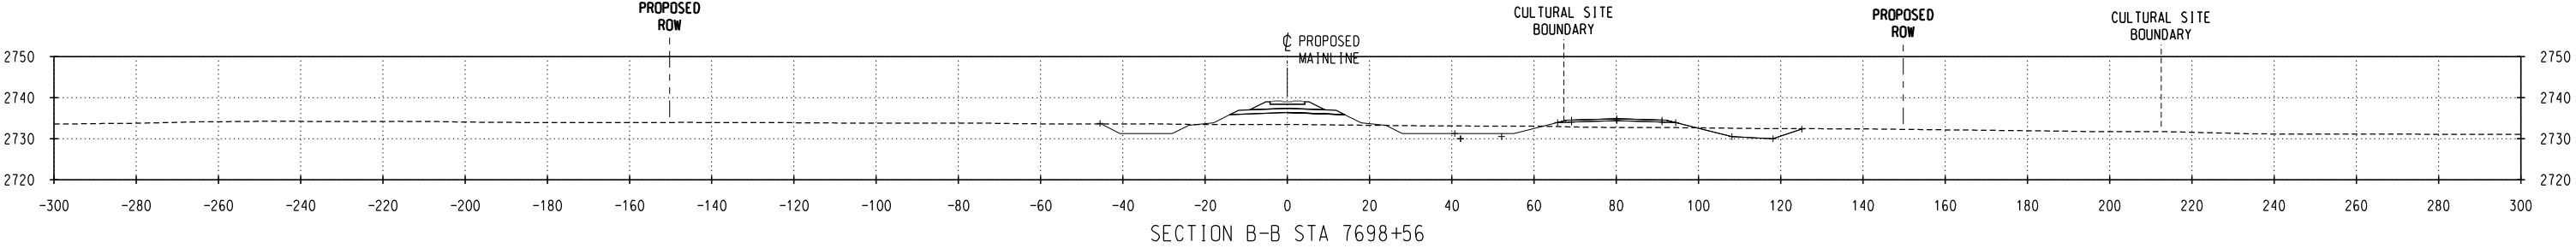


—BF—	BURIED FIBER OPTICS EXISTING	—W—	WATER EXISTING
—BF—	BURIED FIBER OPTICS PROPOSED	—W—	WATER PROPOSED
—BP—	BURIED POWER LINES EXISTING	—	STEAM LINES
—BP—	BURIED POWER LINES PROPOSED	—BT—	TELEPHONE LINES EXISTING
-----	COMMUNICATION LINES	—BT—	TELEPHONE LINES PROPOSED
—OP—	OVERHEAD POWER LINES EXISTING	—x—x—x—	FENCE EXISTING
—OP—	OVERHEAD POWER LINES PROPOSED	-----	CENTERLINE EXISTING
	POWER POLES EXISTING		PROPOSED C RAILROAD MAINLINE
	POWER POLES PROPOSED		PROPOSED R/W
—G—	NATURAL GAS EXISTING	-----	PROPERTY LINES
—G—	NATURAL GAS PROPOSED	-----	PRELIMINARY R/W
—O—	OIL EXISTING		ROAD CROSSING (RD)
—O—	OIL PROPOSED		DITCH CENTERLINE PROPOSED
—A—	AIR EXISTING	—CUT—	PROPOSED TOP OF SLOPE (CUT)
—A—	AIR PROPOSED	—FILL—	PROPOSED TOE OF SLOPE (FILL)
—S—	SANITARY SEWER EXISTING		CULTURAL SITE BOUNDARY
—S—	SANITARY SEWER PROPOSED		RIP RAP
—ST—	STORM SEWER EXISTING		PROPOSED CULVERT (CU)
—ST—	STORM SEWER PROPOSED		PROPOSED BRIDGE (BR)
	CENTERLINE		
	UTILITY POLE		
—	MILEPOST (MP)		

NO.			DATE			REVISIONS			PRELIMINARY NOT FOR CONSTRUCTION	DM&E DAKOTA, MINNESOTA & EASTERN RAILROAD	CHECKED BY:	FILE NAME:	PROJECT DESCRIPTION:	LOCATION:	SOUTH DAKOTA	SUBDIVISION:
							TRK/WTM					NEW BUILD				
							DESIGNED BY:	SCALE:			DRAWING TITLE:	SHEET NO.:				
							TDE/RAC	AS NOTED						CULTURAL SITE PLAN	1 of 2	
							DRAWN BY:	DATE:								SITE NO. 39CU1930
							JTB/DJR	OCT 2008	MP 629.7-629.8							
									PARCEL NO. SDCS005							

c:\pwworking\oma\d0343637\CL-SD-MP629_39CU1930.dgn
11/17/2008 2:52:52 PM

c:\pwworking\omni\0343637\CL-SD-MPE29_39CU1930.dgn
11/7/2008 2:54:10 PM

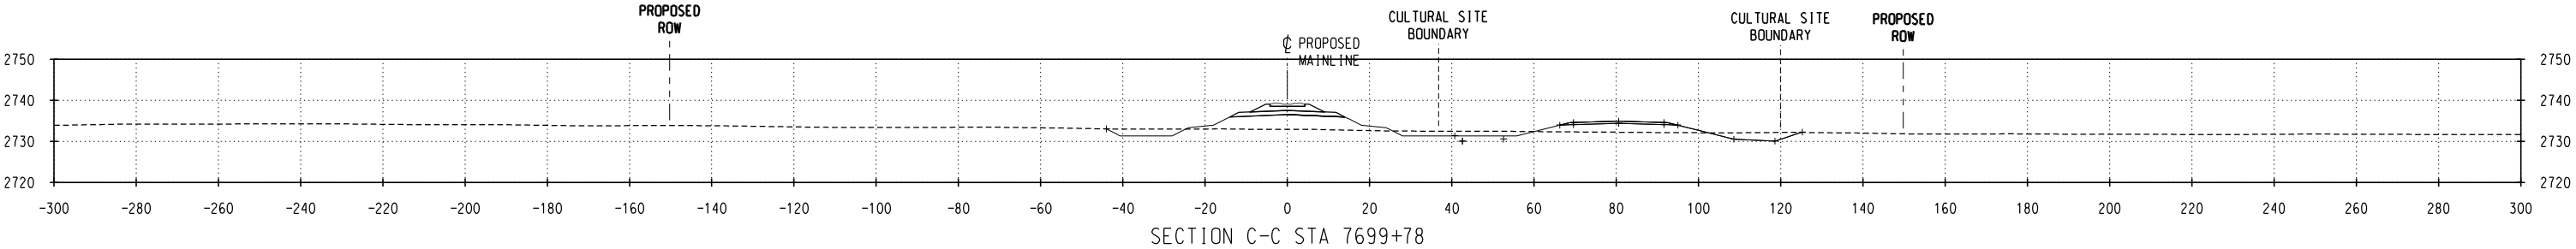

NO.	DATE	REVISIONS

PRELIMINARY
NOT FOR CONSTRUCTION

DM&E
DAKOTA, MINNESOTA & EASTERN RAILROAD

CHECKED BY: TRK/WTM	FILE NAME:
DESIGNED BY: TDE/RAC	SCALE: AS NOTED
DRAWN BY: JTB/DJR	DATE: OCT 2008

PROJECT DESCRIPTION:
SEGMENT 1 MP 629.7-629.8 PARCEL NO. SDCS005

LOCATION: SOUTH DAKOTA
DRAWING TITLE: CULTURAL SITE CROSS SECTIONS SITE NO. 39CU1930

SUBDIVISION: NEW BUILD
SHEET NO.: 2 of 2