


WEST TO
MINES, WY

EAST TO
WALL, SD

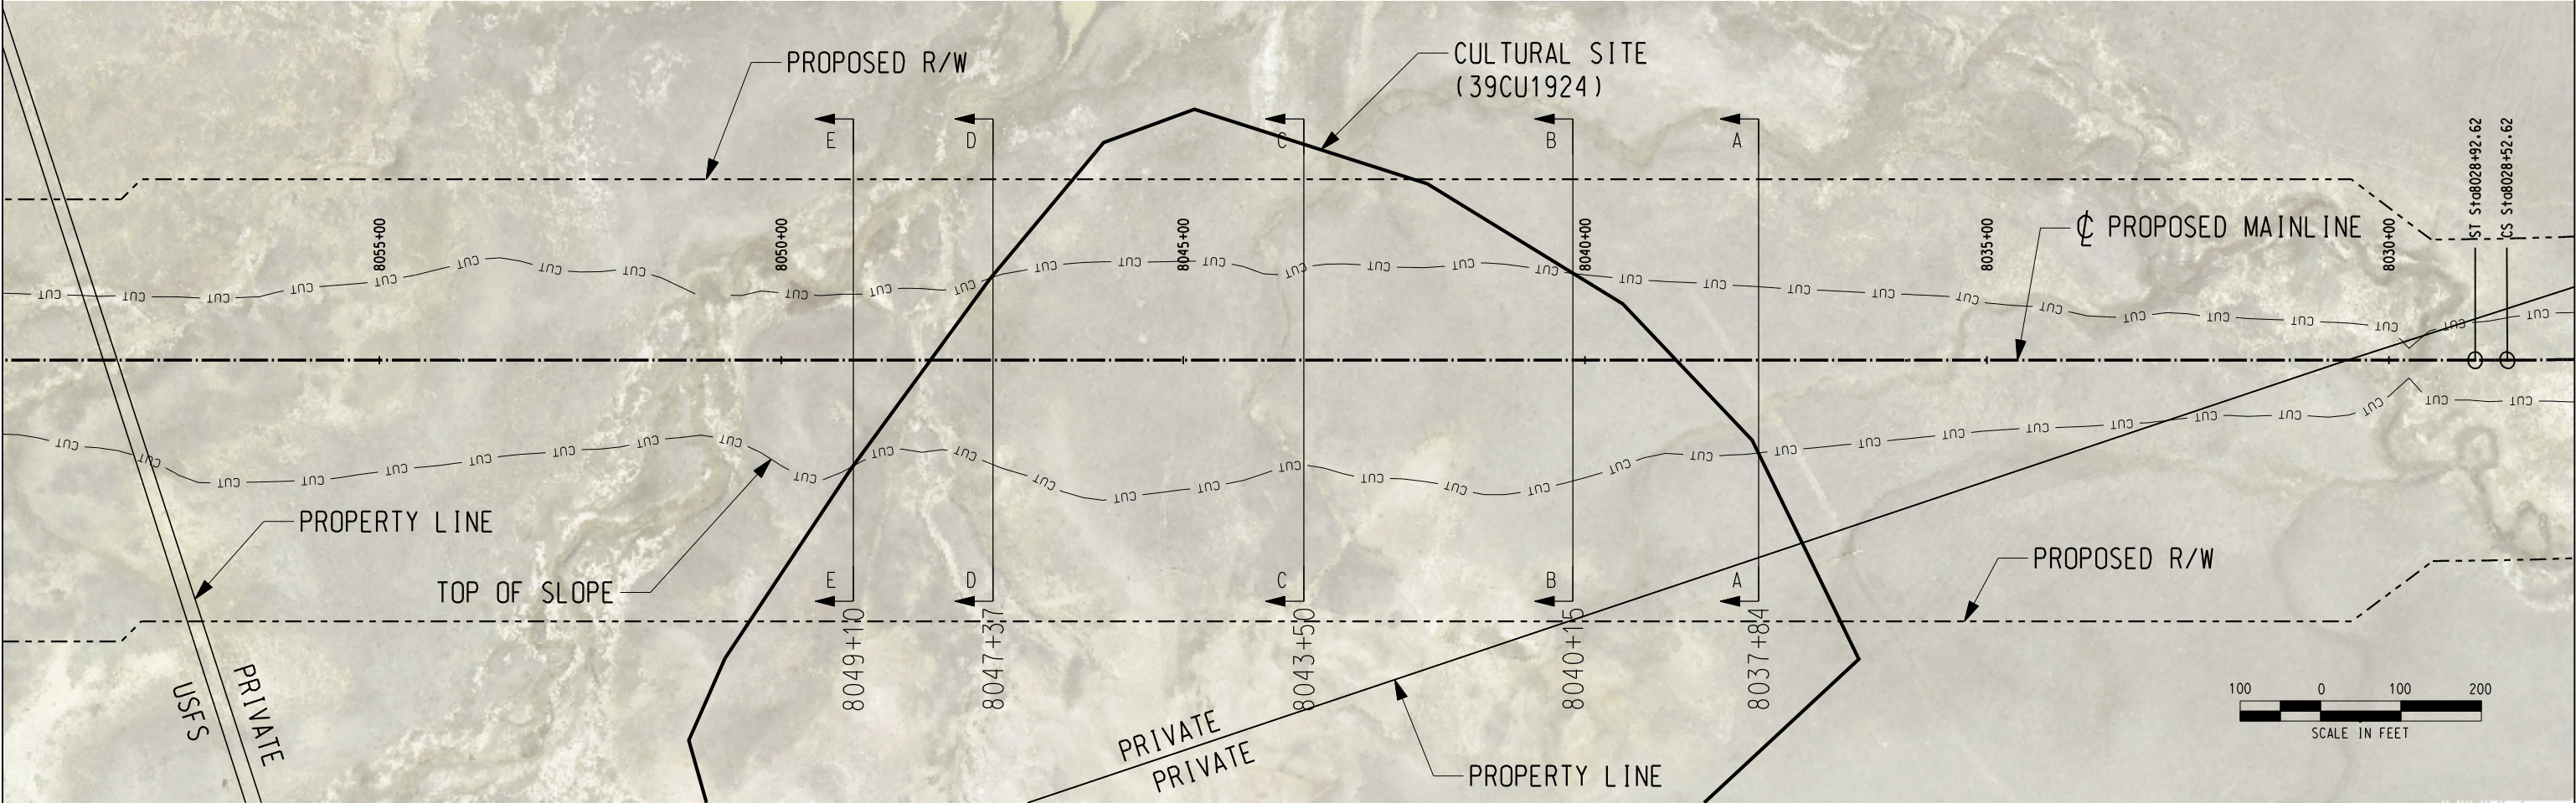

LEGEND

- | | | | |
|--------|-------------------------------|---------|-----------------------------------|
| —BF— | BURIED FIBER OPTICS EXISTING | —W— | WATER EXISTING |
| —BF— | BURIED FIBER OPTICS PROPOSED | —W— | WATER PROPOSED |
| —BP— | BURIED POWER LINES EXISTING | — | STEAM LINES |
| —BP— | BURIED POWER LINES PROPOSED | —BT— | TELEPHONE LINES EXISTING |
| — | COMMUNICATION LINES | —BT— | TELEPHONE LINES PROPOSED |
| —OP— | OVERHEAD POWER LINES EXISTING | —x—x—x— | FENCE EXISTING |
| —OP— | OVERHEAD POWER LINES PROPOSED | — | CENTERLINE EXISTING |
| —G— | NATURAL GAS EXISTING | — | PROPOSED ϕ RAILROAD MAINLINE |
| —G— | NATURAL GAS PROPOSED | — | PROPOSED R/W |
| —O— | OIL EXISTING | — | PROPERTY LINES |
| —O— | OIL PROPOSED | — | PRELIMINARY R/W |
| —A— | AIR EXISTING | | ROAD CROSSING (RD) |
| —A— | AIR PROPOSED | | DITCH CENTERLINE PROPOSED |
| —S— | SANITARY SEWER EXISTING | —CUT— | PROPOSED TOP OF SLOPE (CUT) |
| —S— | SANITARY SEWER PROPOSED | —FILL— | PROPOSED TOE OF SLOPE (FILL) |
| —ST— | STORM SEWER EXISTING | — | CULTURAL SITE BOUNDARY |
| —ST— | STORM SEWER PROPOSED | | RIP RAP |
| ϕ | CENTERLINE | | PROPOSED CULVERT (CU) |
| — | UTILITY POLE | | PROPOSED BRIDGE (BR) |
| — | MILEPOST (MP) | | |

CULTURAL RESOURCE SITE NOTES:

SITE #: 39CU1924

PROPERTY TYPE: LITHIC PROCUREMENT SITE AND CAIRN

NR QUALIFICATIONS: ELIGIBLE - CRITERION D UNEVALUATED UNDER CRITERION A.

INTEGRITY OF SETTING: POSSIBLE

DIRECT IMPACTS: APPROXIMATELY 50 PERCENT OF THE SITE FALLS WITHIN THE PROPOSED DM&E RIGHT-OF-WAY AND THE SITE WILL BE AFFECTED BY THE CUT BOUNDARY.

CUI: YES (20' -30')

FILL: NO

DM&E MANAGEMENT RECOMMENDATION: RESOLVE ELIGIBILITY UNDER CRITERION A AND DEVELOP TREATMENT PLAN.

NO.	DATE	REVISIONS

PRELIMINARY
NOT FOR CONSTRUCTION

DM&E
DAKOTA, MINNESOTA & EASTERN RAILROAD

CHECKED BY: ALS/WTM	FILE NAME:
DESIGNED BY: TDE/RAC	SCALE: AS NOTED
DRAWN BY: JTB/DJR	DATE: OCT 2008

PROJECT DESCRIPTION:

SEGMENT 2
MP 636.2-636.5
PARCEL NO. SDCS013 & SDCS051





LOCATION: SOUTH DAKOTA

DRAWING TITLE:
CULTURAL SITE PLAN
SITE NO. 39CU1924

SUBDIVISION:
NEW BUILD

SHEET NO.:
1 of 3

c:\pwworking\oma\10334860\CL-SD-MP636_39CU1924.dgn
10/30/2008 2:44:28 PM

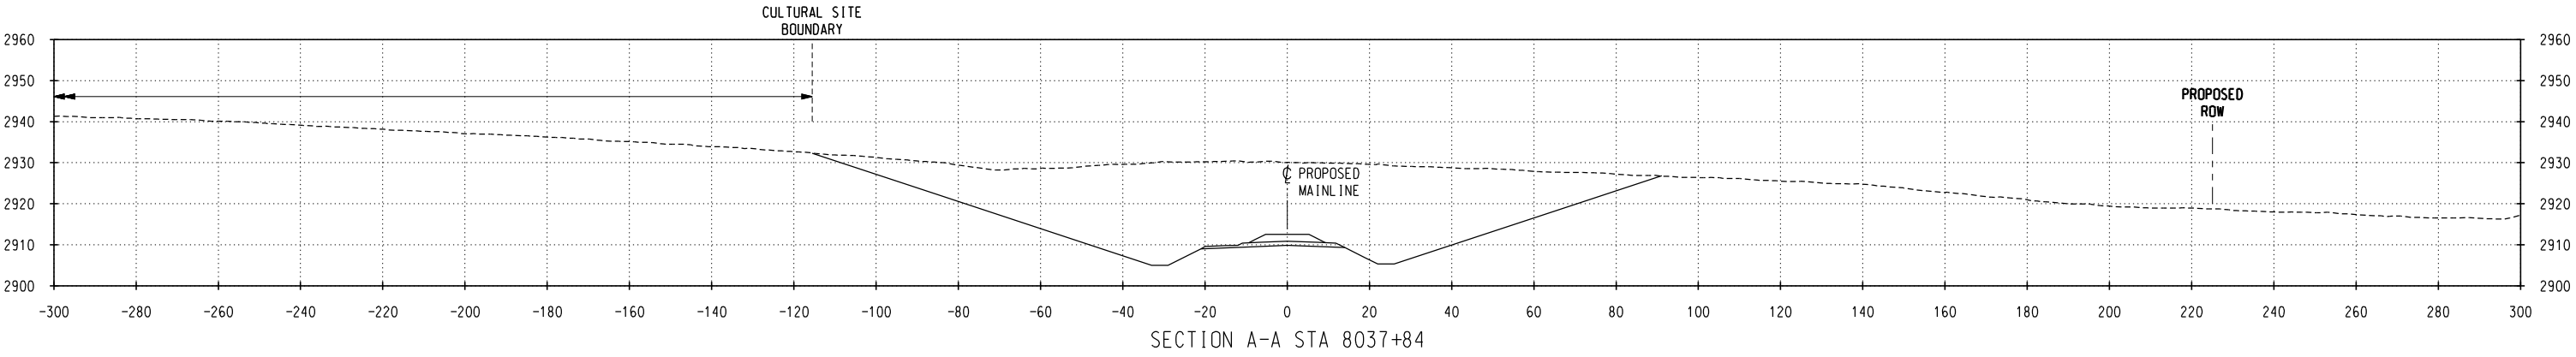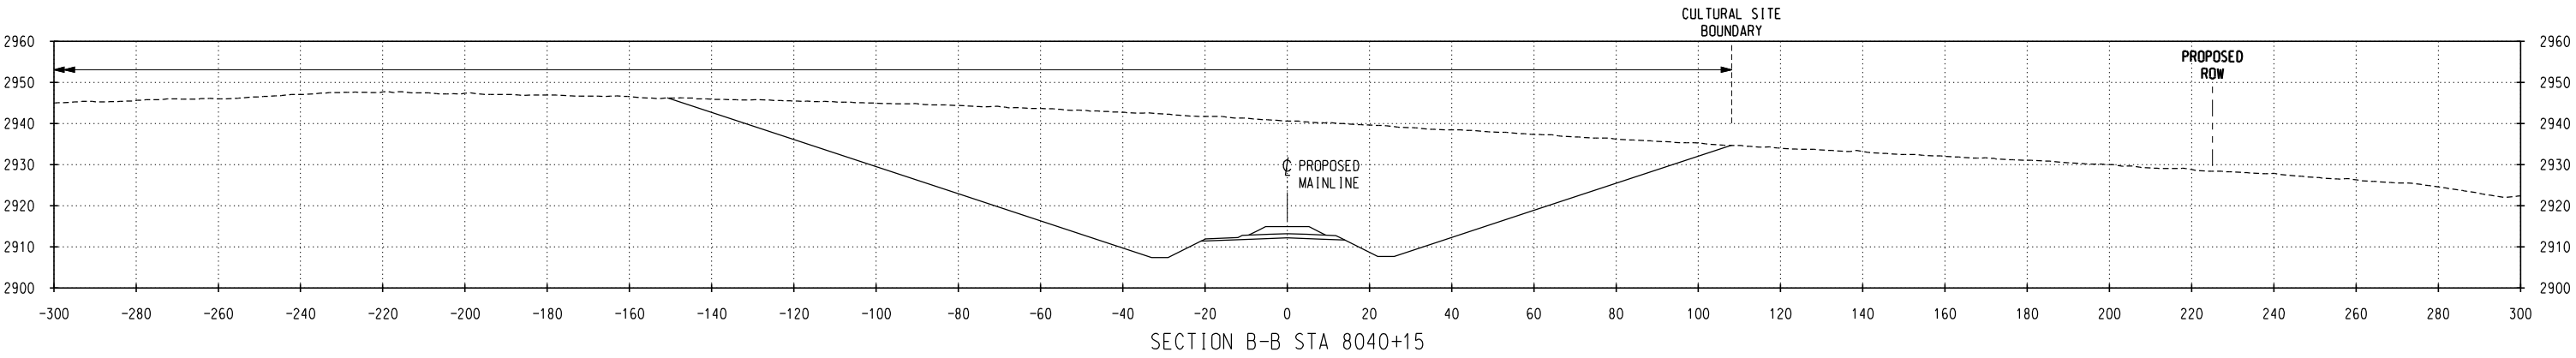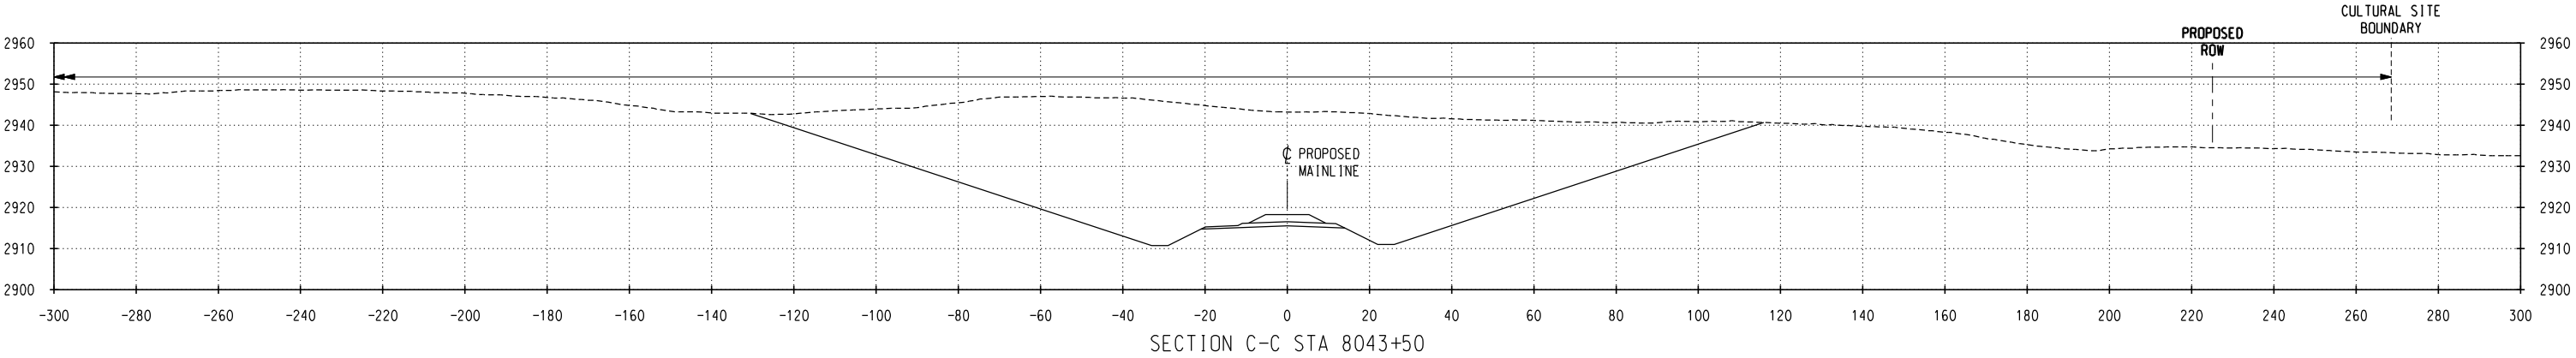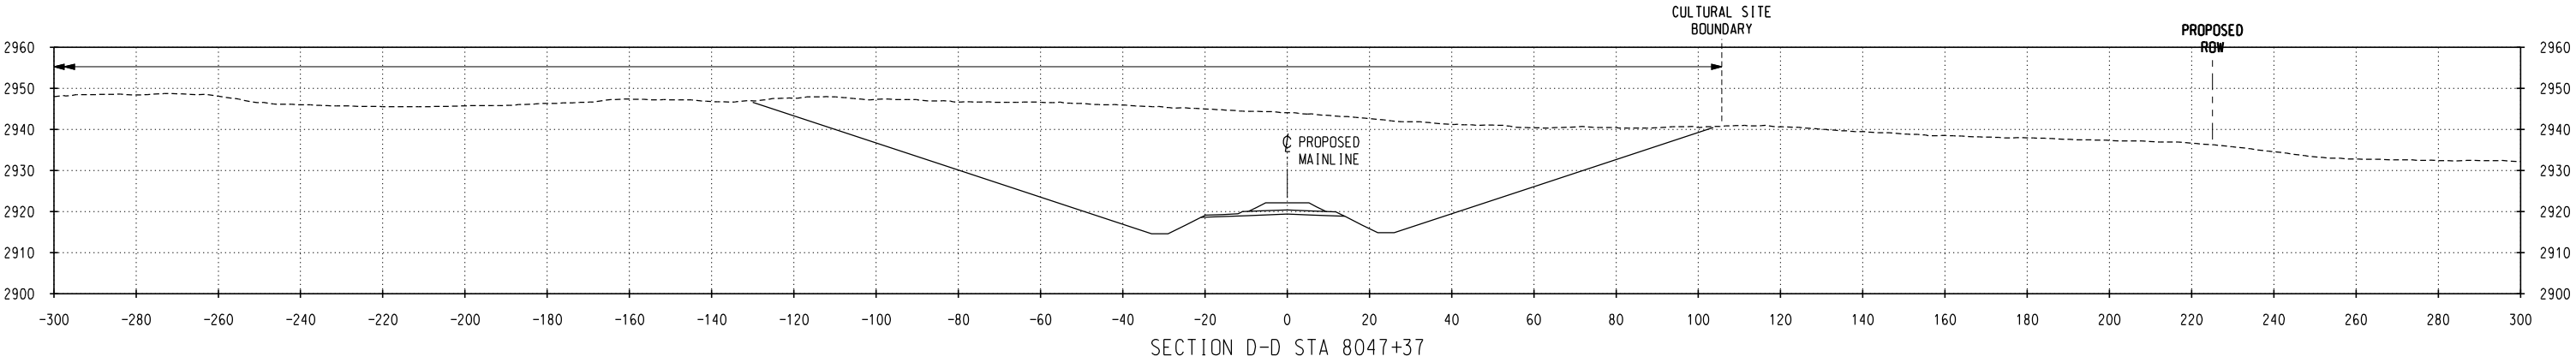

NO.	DATE	REVISIONS

PRELIMINARY
NOT FOR CONSTRUCTION

DM&E
DAKOTA, MINNESOTA & EASTERN RAILROAD


CHECKED BY: ALS/WTM	FILE NAME:
DESIGNED BY: TDE/RAC	SCALE: AS NOTED
DRAWN BY: JTB/DJR	DATE: OCT 2008

PROJECT DESCRIPTION:
SEGMENT 2 MP 636.2-636.5 PARCEL NO. SDCS013 & SDCS051

LOCATION:	SOUTH DAKOTA
DRAWING TITLE:	CULTURAL SITE CROSS SECTIONS SITE NO. 39CU1924

SUBDIVISION:	NEW BUILD
SHEET NO.:	2 of 3

c:\pwworking\oma\10334860\CL-SD-MPE66_39CU1924.dgn
10/30/2008 2:44:56 PM

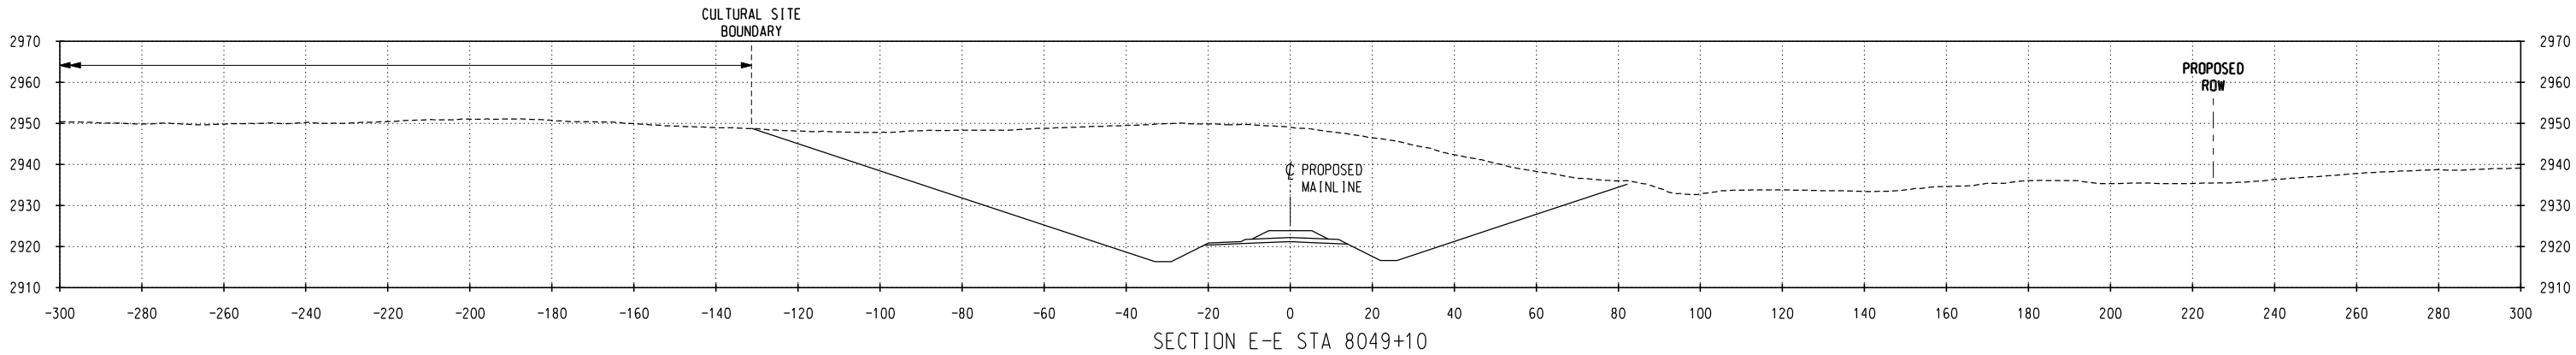

NO.	DATE	REVISIONS

PRELIMINARY
NOT FOR CONSTRUCTION

DM&E
DAKOTA, MINNESOTA & EASTERN RAILROAD

CHECKED BY: ALS/WTM	FILE NAME:
DESIGNED BY: TDE/RAC	SCALE: AS NOTED
DRAWN BY: JTB/DJR	DATE: OCT 2008

PROJECT DESCRIPTION:
SEGMENT 2 MP 636.2-636.5 PARCEL NO. SDCS013 & SDCS051

LOCATION: SOUTH DAKOTA
DRAWING TITLE: CULTURAL SITE CROSS SECTIONS SITE NO. 39CU1924

SUBDIVISION: NEW BUILD
SHEET NO.: 3 of 3