


C:\Pwworking\OMA\0343807\CL-SD-MP637_39CU1874.dgn
10/30/2008 9:47:08 AM

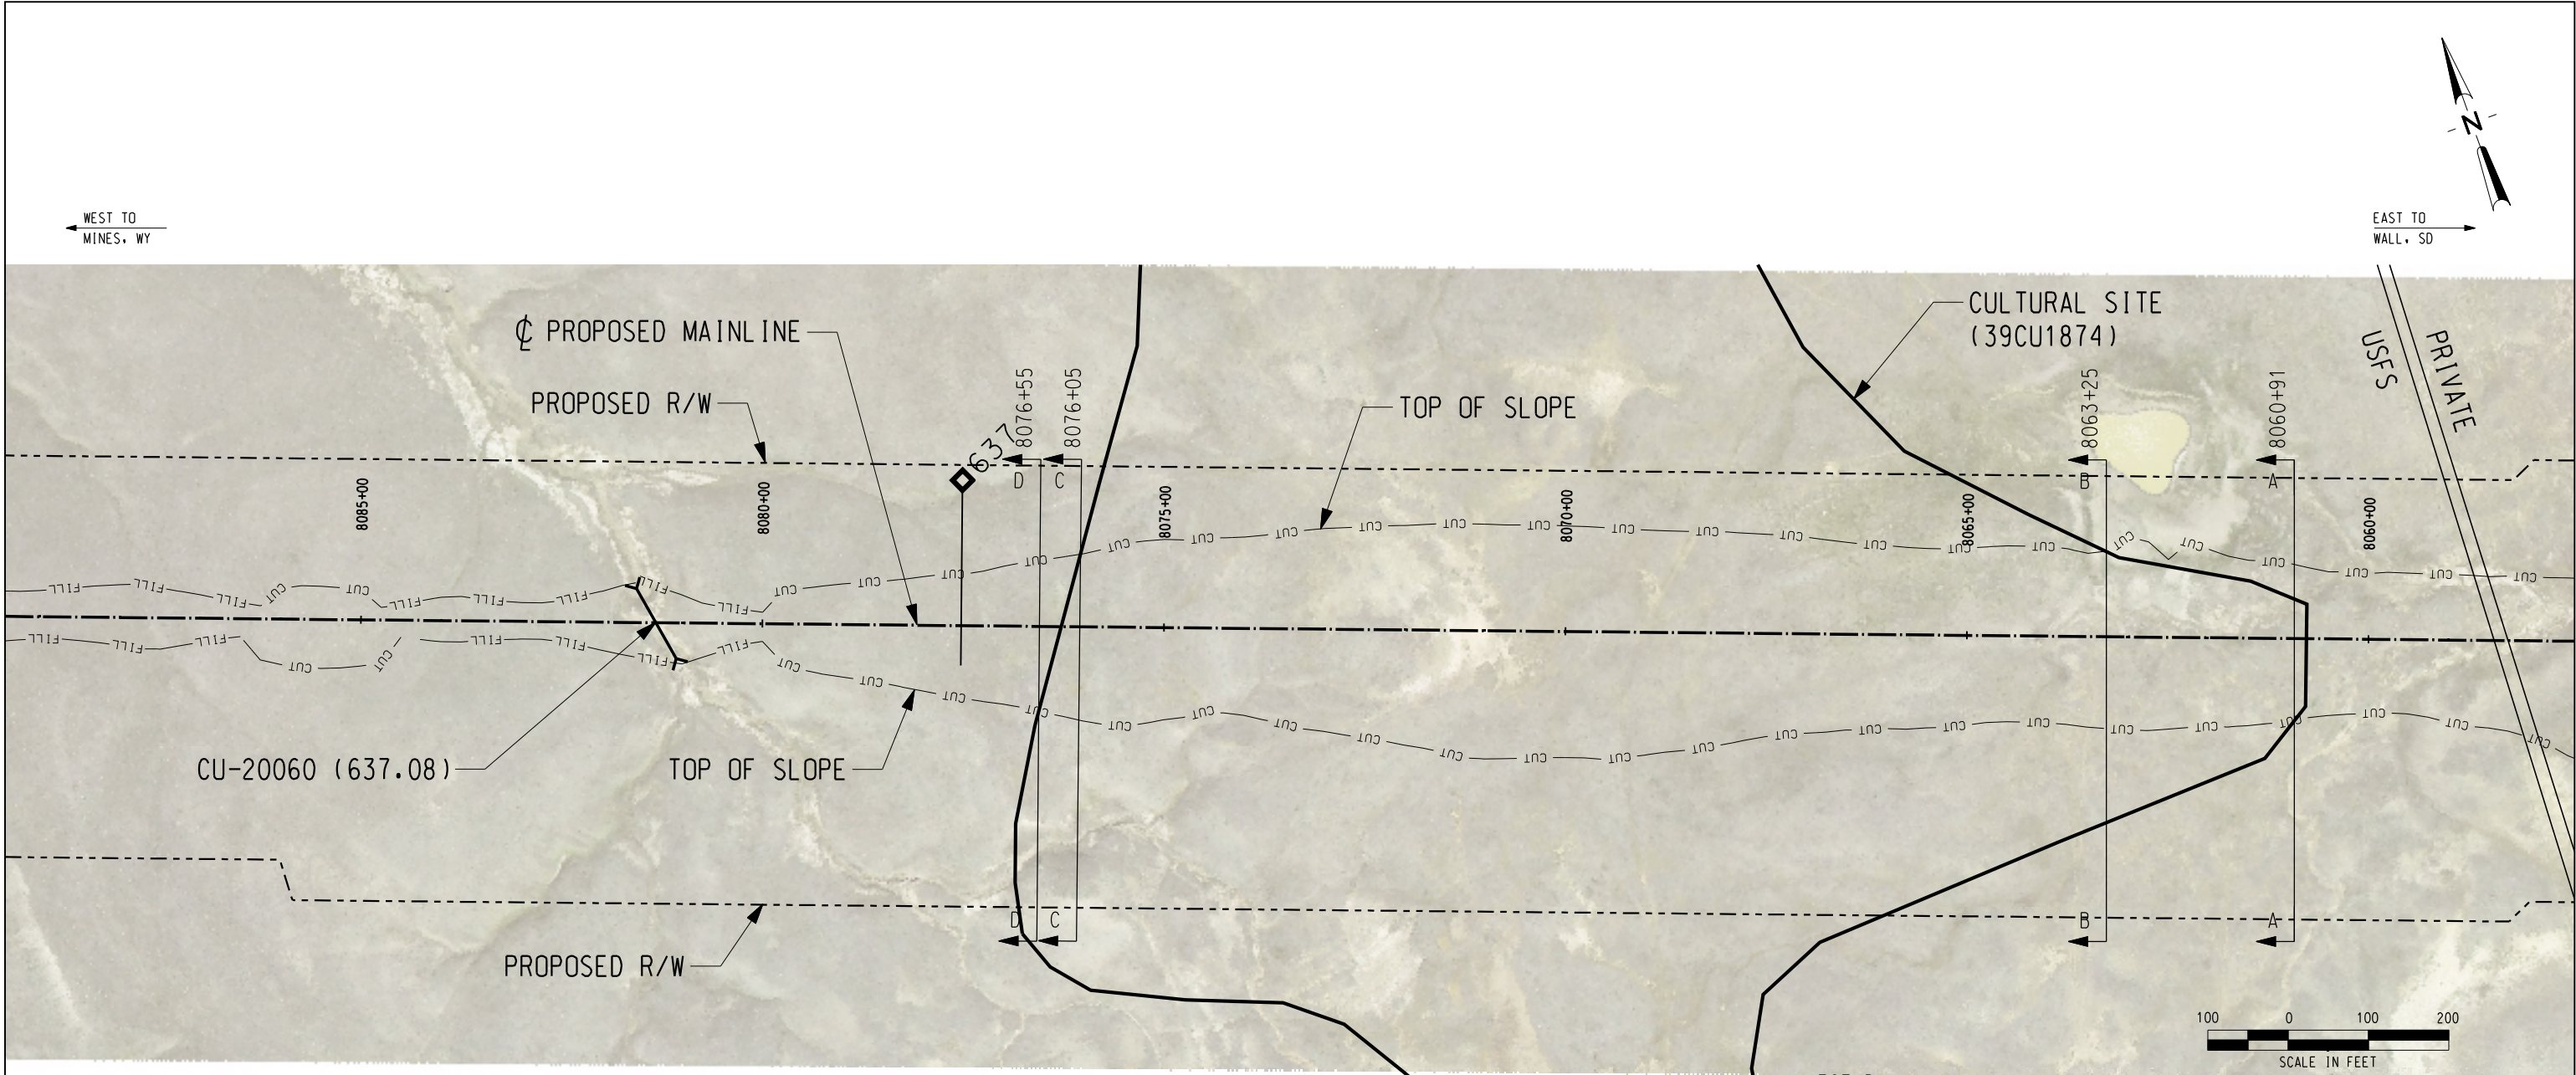

CULTURAL RESOURCE SITE NOTES:

SITE #: 39CU1874

PROPERTY TYPE: PREHISTORIC QUARRY, STONE CIRCLES AND CAIRN.

NR QUALIFICATIONS: NOT ELIGIBLE UNDER CRITERION D. UNEVALUATED UNDER CRITERION A.

ISSUES WITH INTEGRITY OF SETTING: IF ELIGIBLE UNDER CRITERION A, THE CAIRN AND STONE CIRCLES SETTING MAY BE COMPROMISED.

DIRECT IMPACTS: YES, APPROXIMATELY 40% OF THE SITE IS LOCATED WITHIN THE PROPOSED DM&E RIGHT-OF-WAY, WHILE APPROXIMATELY 20% OF THE SITE IS LOCATED WITHIN THE CUT BOUNDARY.

CUT: YES (25 FEET)

FILL: NO

DM&E MANAGEMENT RECOMMENDATION: SITE 39CU1874 REQUIRES NATIVE AMERICAN CONSULTATION TO RESOLVE ELIGIBILITY UNDER CRITERION A. TRC RECOMMENDED SITE 39CU1874 AS NOT ELIGIBLE UNDER CRITERION D. IF ELIGIBLE UNDER CRITERION A, THE PORTIONS OF THE SITE OUTSIDE OF THE PROPOSED RIGHT-OF-WAY SHOULD BE FENCED OFF BEFORE CONSTRUCTION AND MONITORED BY A QUALIFIED ARCHAEOLOGIST DURING CONSTRUCTION.

LEGEND

—BF—	—	BURIED FIBER OPTICS EXISTING	—W—	—	WATER EXISTING
—BF—	—	BURIED FIBER OPTICS PROPOSED	—W—	—	WATER PROPOSED
—BP—	—	BURIED POWER LINES EXISTING	—	—	STEAM LINES
—BP—	—	BURIED POWER LINES PROPOSED	—BT—	—	TELEPHONE LINES EXISTING
—	—	COMMUNICATION LINES	—BT—	—	TELEPHONE LINES PROPOSED
—OP—	—	OVERHEAD POWER LINES EXISTING	—x—x—x—	—	FENCE EXISTING
—OP—	—	OVERHEAD POWER LINES PROPOSED	—	—	CENTERLINE EXISTING
—G—	—	NATURAL GAS EXISTING	—	—	PROPOSED ϕ RAILROAD MAINLINE
—G—	—	NATURAL GAS PROPOSED	—	—	PROPOSED R/W
—O—	—	OIL EXISTING	—	—	PROPERTY LINES
—O—	—	OIL PROPOSED	—	—	PRELIMINARY R/W
—A—	—	AIR EXISTING	—	—	ROAD CROSSING (RD)
—A—	—	AIR PROPOSED	—	—	DITCH CENTERLINE PROPOSED
—S—	—	SANITARY SEWER EXISTING	—CUT—	—	PROPOSED TOP OF SLOPE (CUT)
—S—	—	SANITARY SEWER PROPOSED	—FILL—	—	PROPOSED TOE OF SLOPE (FILL)
—ST—	—	STORM SEWER EXISTING	—	—	CULTURAL SITE BOUNDARY
—ST—	—	STORM SEWER PROPOSED	—	—	RIP RAP
—	—	CENTERLINE	—	—	PROPOSED CULVERT (CU)
—	—	UTILITY POLE	—	—	PROPOSED BRIDGE (BR)
—	—	MILEPOST (MP)			

NO.	DATE	REVISIONS

PRELIMINARY
NOT FOR CONSTRUCTION





DM&E
DAKOTA, MINNESOTA & EASTERN RAILROAD

CHECKED BY: TRK/WTM	FILE NAME:
DESIGNED BY: TDE/RAC	SCALE: AS NOTED
DRAWN BY: JTB/DJR	DATE: OCT 2008

PROJECT DESCRIPTION:
SEGMENT 2 MP 636.7-637.0 PARCEL NO. SOCS015

LOCATION: SOUTH DAKOTA	SUBDIVISION: NEW BUILD
DRAWING TITLE: CULTURAL SITE PLAN SITE NO. 39CU1874	SHEET NO.: 1 of 2

C:\P\working\OMA\cd0349807\CL-SD-MP637_39CU1874.dgn
10/28/2008 1:28:19 PM

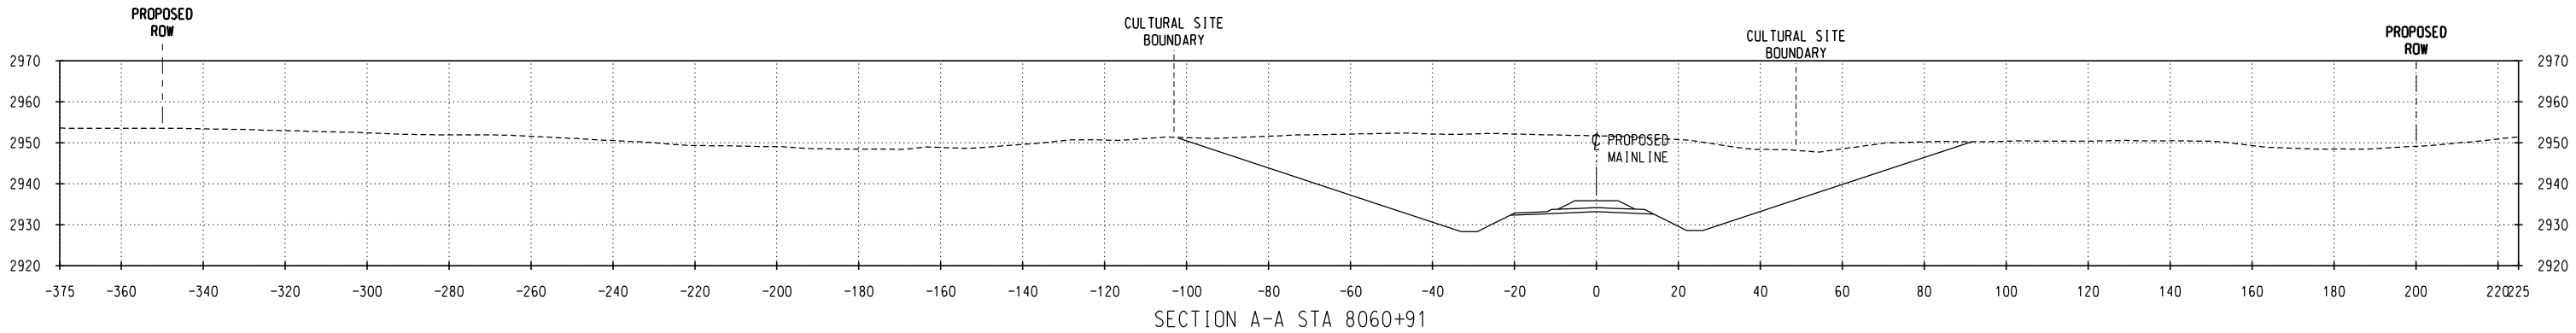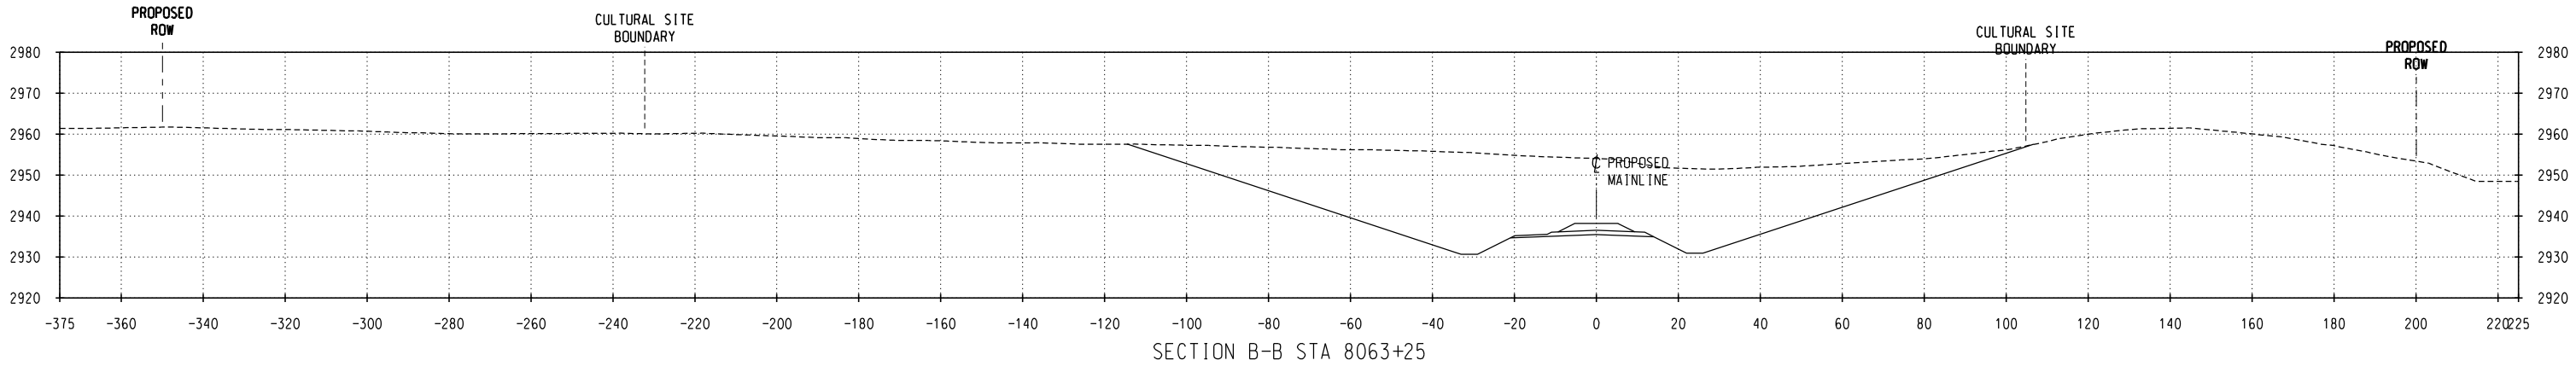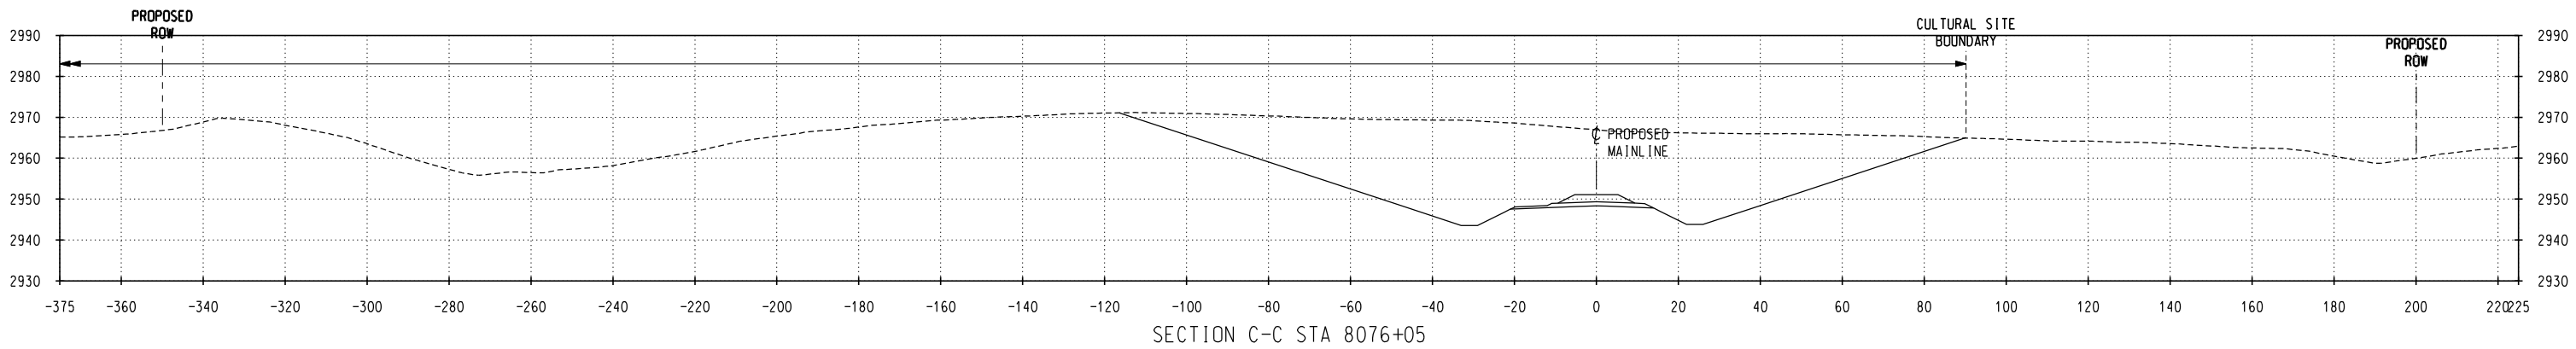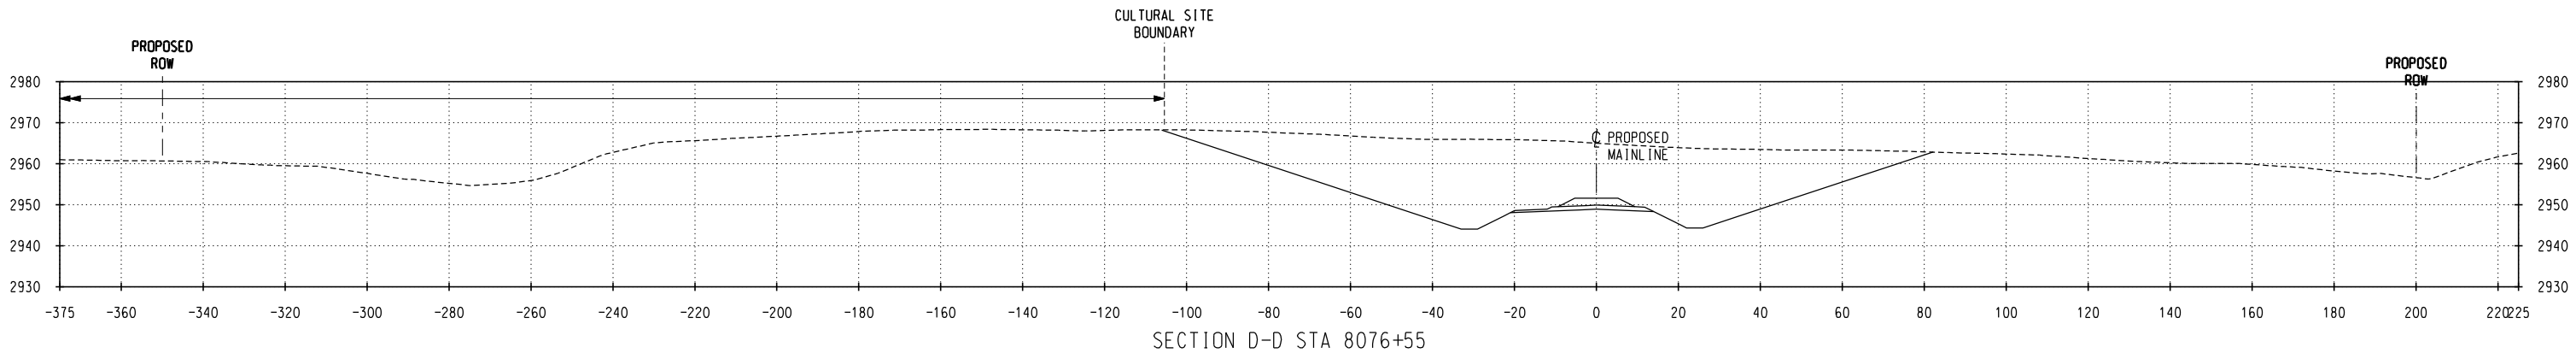

NO.	DATE	REVISIONS

PRELIMINARY
NOT FOR CONSTRUCTION

DM&E
DAKOTA, MINNESOTA & EASTERN RAILROAD

CHECKED BY: TRK/WTM	FILE NAME:
DESIGNED BY: TDE/RAC	SCALE: AS NOTED
DRAWN BY: JTB/DJR	DATE: OCT 2008

PROJECT DESCRIPTION:
SEGMENT 2
MP 636.7-637.0
PARCEL NO. SDCS015

LOCATION:
SOUTH DAKOTA
DRAWING TITLE:
CULTURAL SITE CROSS SECTIONS
SITE NO. 39CU1874

SUBDIVISION:
NEW BUILD
SHEET NO.:
2 of 2