


c:\pwworking\omni\docs\660\CL-SD-MP638_39CU1864.dgn
10/30/2008 2:47:16 PM

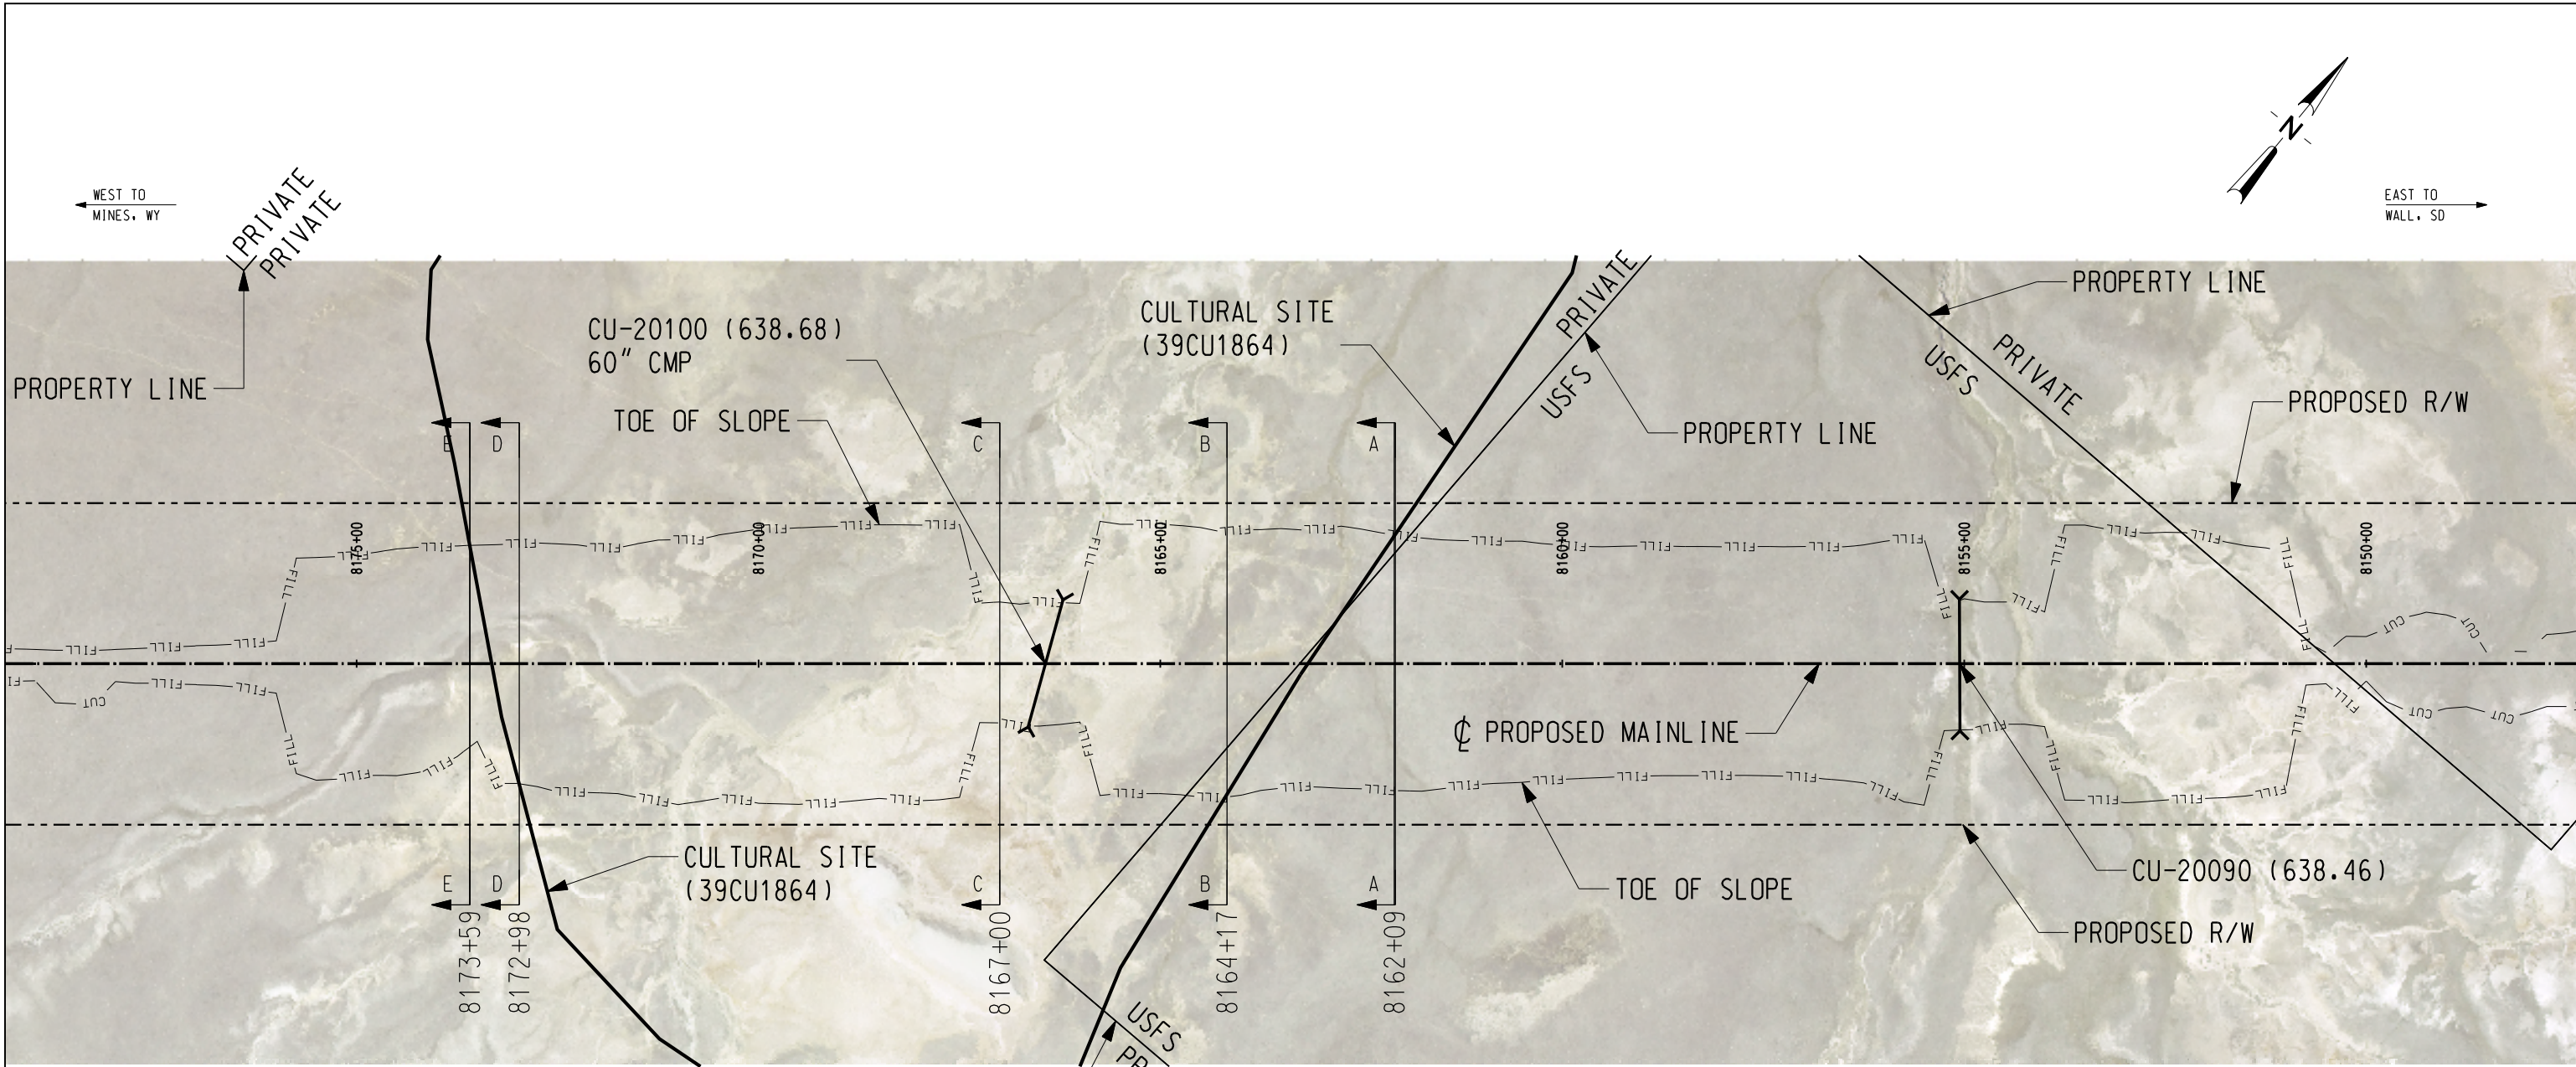

CULTURAL RESOURCE SITE NOTES:

SITE #: 39CU1864

PROPERTY TYPE: LITHIC PROCUREMENT SITE

NR QUALIFICATIONS: ELIGIBLE - CRITERION D

INTEGRITY OF SETTING: NOT APPLICABLE

DIRECT IMPACTS: APPROXIMATELY 25 PERCENT OF THE SITE FALLS WITHIN THE PROPOSED DM&E RIGHT-OF-WAY AND THE SITE WILL BE AFFECTED BY THE FILL BOUNDARY.

CUT: NO

FILL: YES (20'-30')

DM&E MANAGEMENT RECOMMENDATION: PREPARE DATA RECOVERY PLAN.

LEGEND

- | | | | |
|-------|-------------------------------|---------|------------------------------|
| —BF— | BURIED FIBER OPTICS EXISTING | —w— | WATER EXISTING |
| —BF— | BURIED FIBER OPTICS PROPOSED | —w— | WATER PROPOSED |
| —BP— | BURIED POWER LINES EXISTING | — | STEAM LINES |
| —BP— | BURIED POWER LINES PROPOSED | —BT— | TELEPHONE LINES EXISTING |
| ----- | COMMUNICATION LINES | —BT— | TELEPHONE LINES PROPOSED |
| —OP— | OVERHEAD POWER LINES EXISTING | —x—x—x— | FENCE EXISTING |
| —OP— | OVERHEAD POWER LINES PROPOSED | — | CENTERLINE EXISTING |
| | POWER POLES EXISTING | —+—+—+— | PROPOSED R/W |
| | POWER POLES PROPOSED | — | PROPERTY LINES |
| —G— | NATURAL GAS EXISTING | ----- | PRELIMINARY R/W |
| —G— | NATURAL GAS PROPOSED | | ROAD CROSSING (RD) |
| —O— | OIL EXISTING | | DITCH CENTERLINE PROPOSED |
| —O— | OIL PROPOSED | —CUT— | PROPOSED TOP OF SLOPE (CUT) |
| —A— | AIR EXISTING | —FILL— | PROPOSED TOE OF SLOPE (FILL) |
| —A— | AIR PROPOSED | — | CULTURAL SITE BOUNDARY |
| —S— | SANITARY SEWER EXISTING | | RIP RAP |
| —S— | SANITARY SEWER PROPOSED | | PROPOSED CULVERT (CU) |
| —ST— | STORM SEWER EXISTING | | PROPOSED BRIDGE (BR) |
| —ST— | STORM SEWER PROPOSED | | |
| | CENTERLINE | | |
| | UTILITY POLE | | |
| | MILEPOST (MP) | | |

NO.	DATE	REVISIONS

PRELIMINARY
NOT FOR CONSTRUCTION





DM&E
DAKOTA, MINNESOTA & EASTERN RAILROAD

CHECKED BY: ALS/WTM	FILE NAME:
DESIGNED BY: TDE/RAC	SCALE: AS NOTED
DRAWN BY: JTB/DJR	DATE: OCT 2008

PROJECT DESCRIPTION:
SEGMENT 2 MP 638.6-638.8 PARCEL NO. SDCS017 & SDCS015

LOCATION: NE30UPHEBAUT SD.	SUBDIVISION: NEW BUILD
DRAWING TITLE: CULTURAL SITE PLAN SITE NO. 39CU1864	SHEET NO.: 1 of 3

c:\pwworking\oma\1039486\CL-SD-MPE68_39CU1864.dgn
10/30/2008 2:48:13 PM

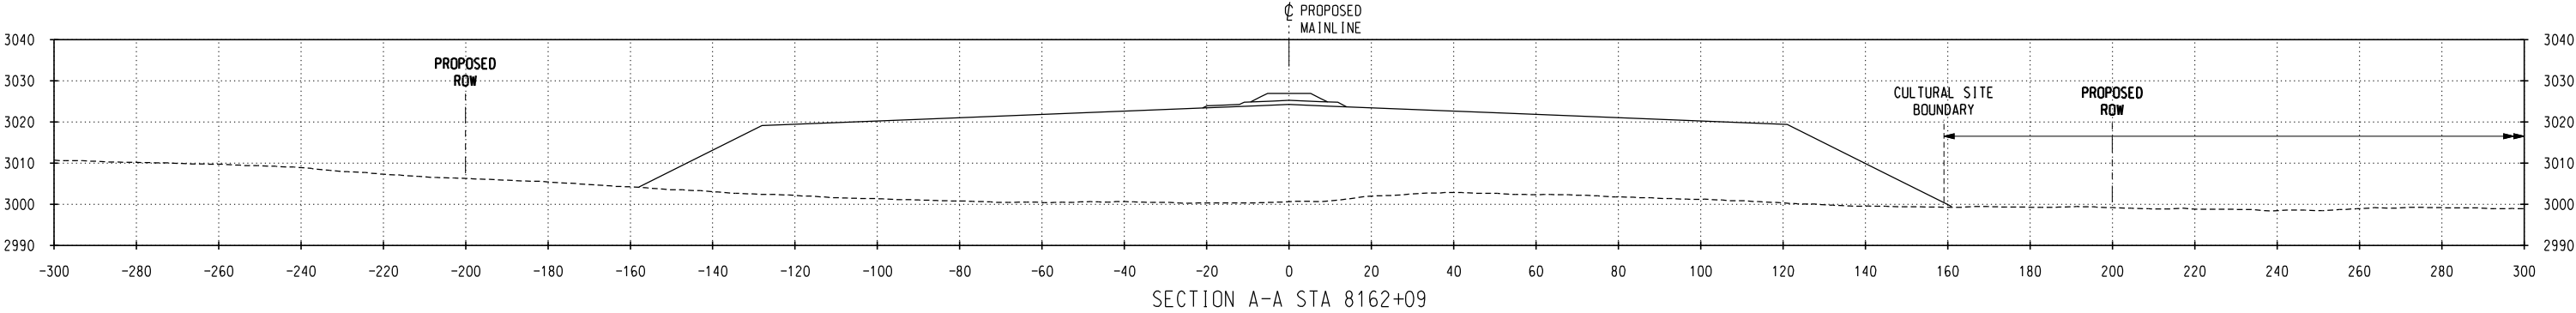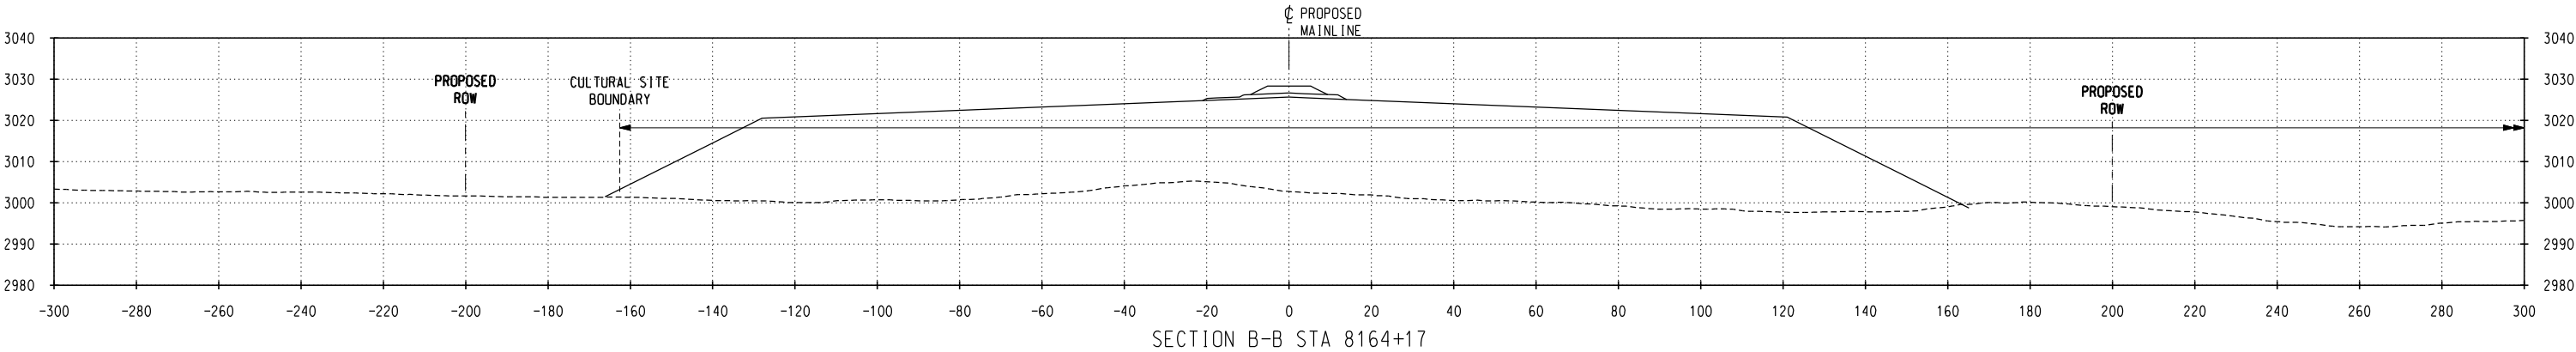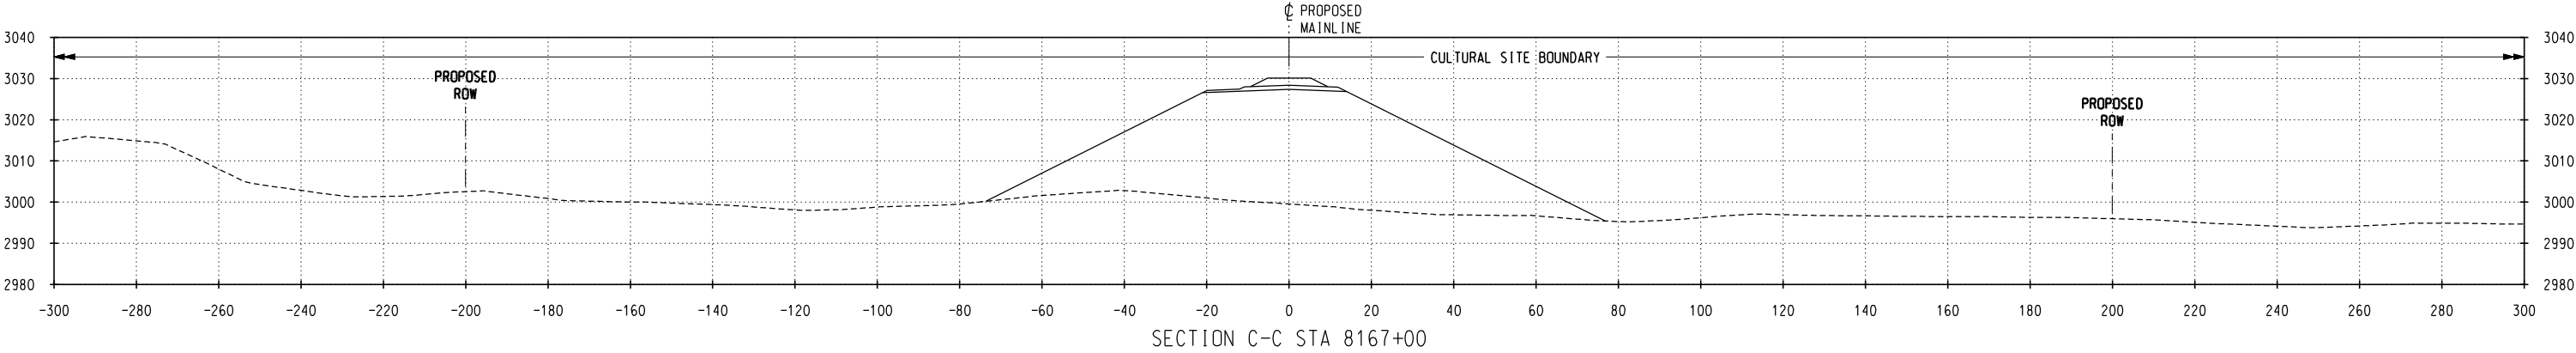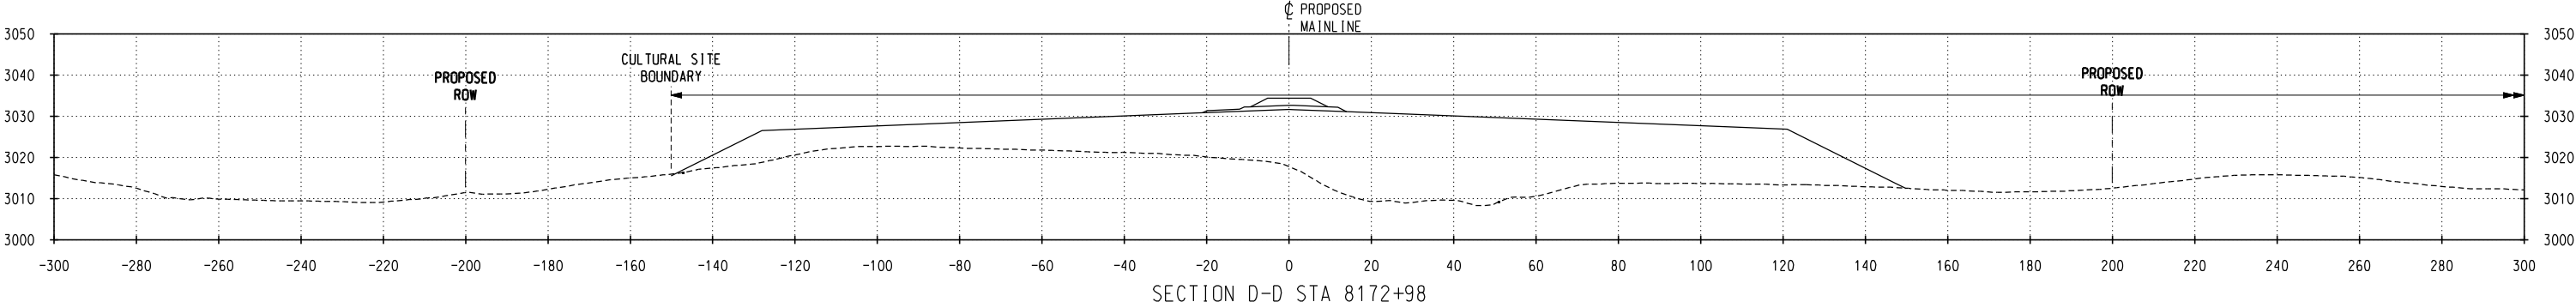

NO.	DATE	REVISIONS

PRELIMINARY
NOT FOR CONSTRUCTION

DM&E
DAKOTA, MINNESOTA & EASTERN RAILROAD


CHECKED BY: ALS/WTM	FILE NAME:
DESIGNED BY: TDE/RAC	SCALE: AS NOTED
DRAWN BY: JTB/DJR	DATE: OCT 2008

PROJECT DESCRIPTION:
SEGMENT 2 MP 638.6-638.8 PARCEL NO. SDCS017 & SDCS015

LOCATION:	SOUTH DAKOTA
DRAWING TITLE:	CULTURAL SITE CROSS SECTIONS SITE NO. 39CU1864

SUBDIVISION:	NEW BUILD
SHEET NO.:	2 of 3

c:\pwworking\omni\0394864\CL-SD-MP638_39CU1864.dgn
10/30/2008 2:48:44 PM

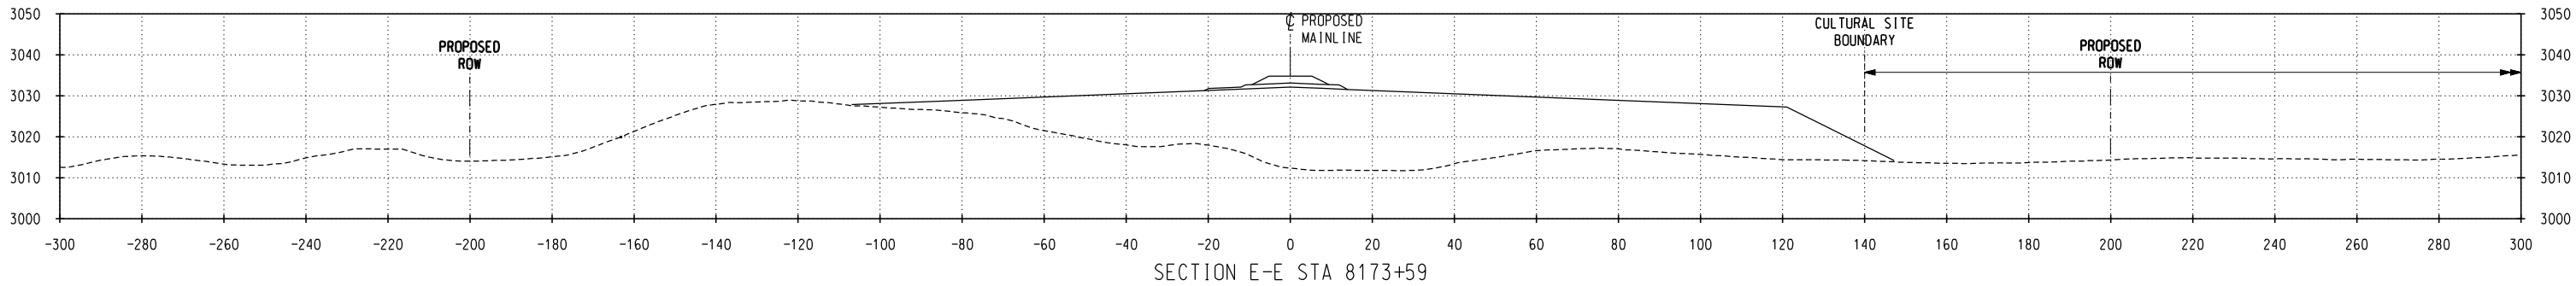

NO.	DATE	REVISIONS

PRELIMINARY
NOT FOR CONSTRUCTION

DM&E
DAKOTA, MINNESOTA & EASTERN RAILROAD

CHECKED BY: ALS/WTM	FILE NAME:
DESIGNED BY: TDE/RAC	SCALE: AS NOTED
DRAWN BY: JTB/DJR	DATE: OCT 2008

PROJECT DESCRIPTION:
SEGMENT 2
MP 638.6-638.8
PARCEL NO. SDCS017 & SDCS015

LOCATION: SOUTH DAKOTA
DRAWING TITLE:
CULTURAL SITE CROSS SECTIONS
SITE NO. 39CU1864

SUBDIVISION:
NEW BUILD
SHEET NO.:
3 of 3