
 
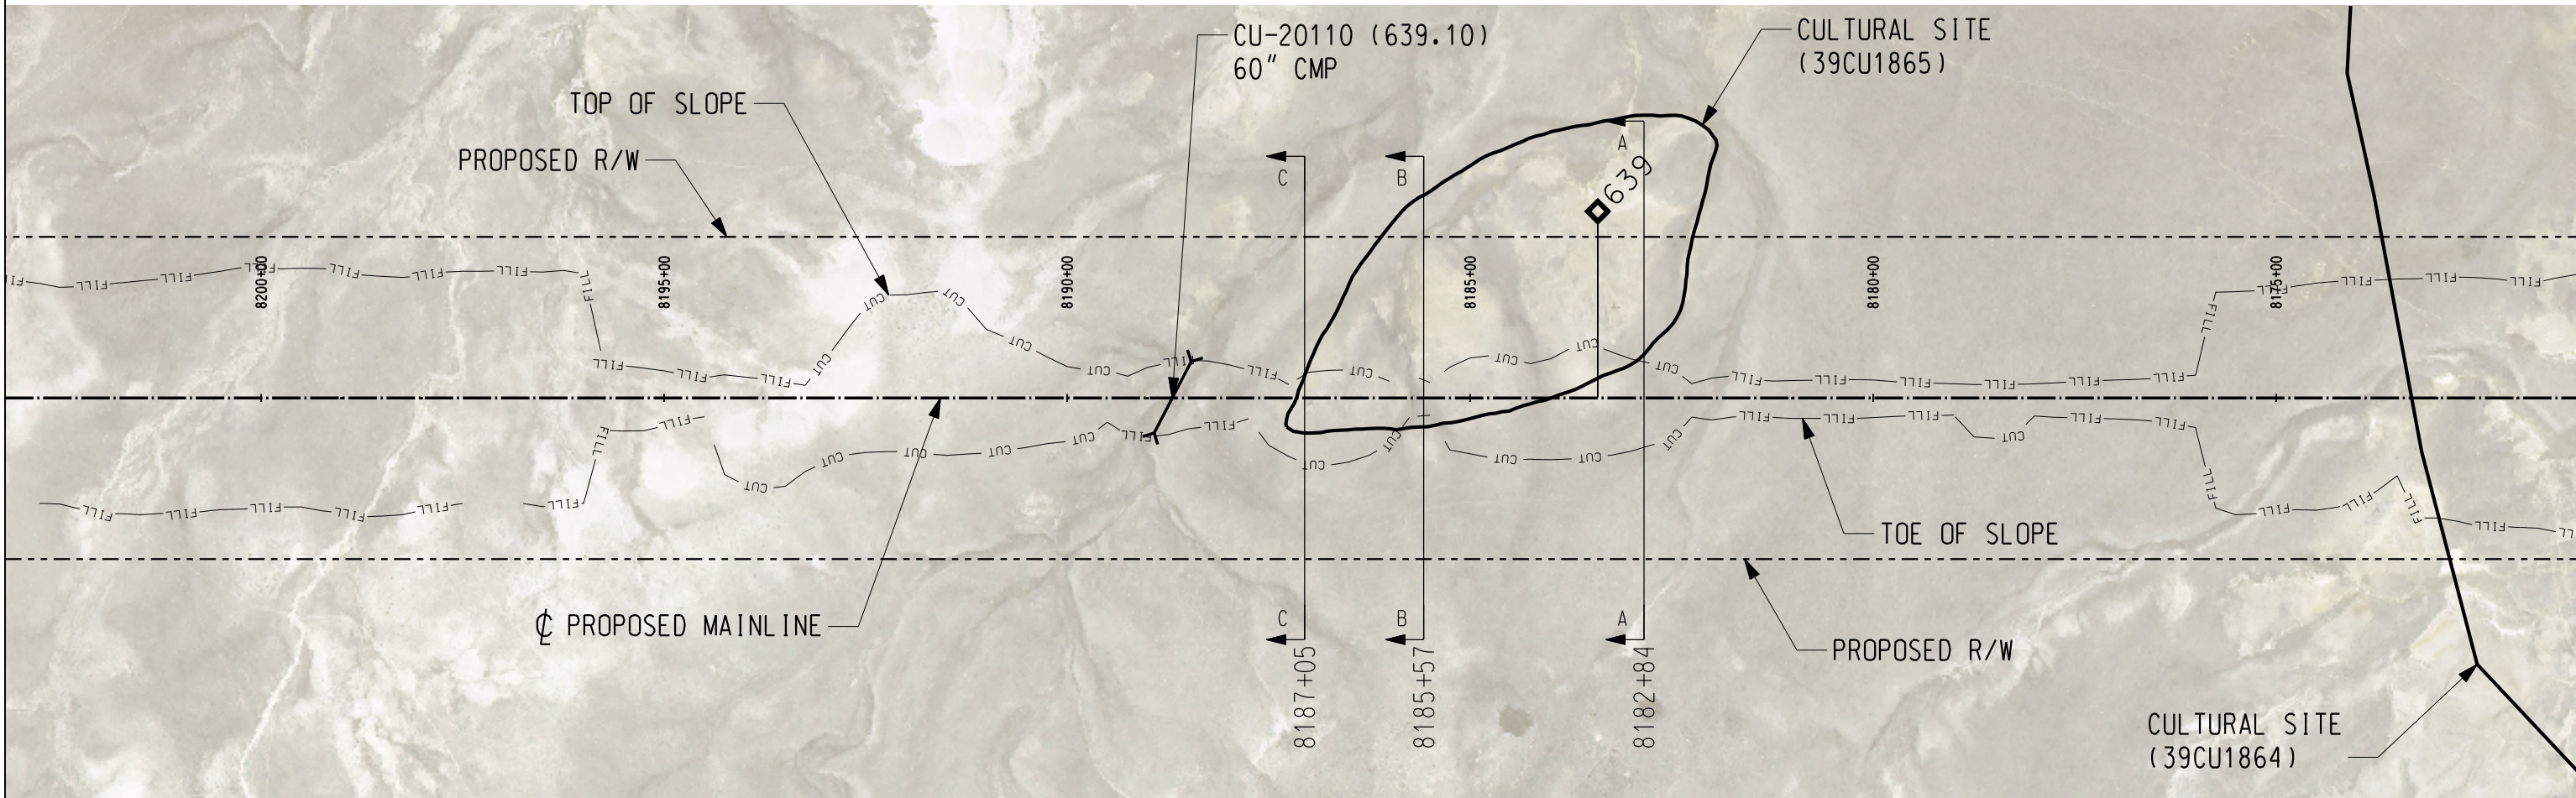


WEST TO
MINES, WY

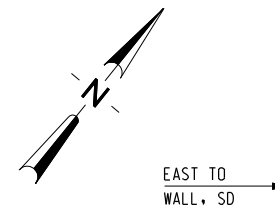

LEGEND

- | | | | |
|------|-------------------------------|---------|------------------------------|
| —BF— | BURIED FIBER OPTICS EXISTING | —w— | WATER EXISTING |
| —BF— | BURIED FIBER OPTICS PROPOSED | —w— | WATER PROPOSED |
| —BP— | BURIED POWER LINES EXISTING | — | STEAM LINES |
| —BP— | BURIED POWER LINES PROPOSED | —BT— | TELEPHONE LINES EXISTING |
| — | COMMUNICATION LINES | —BT— | TELEPHONE LINES PROPOSED |
| —OP— | OVERHEAD POWER LINES EXISTING | —x—x—x— | FENCE EXISTING |
| —OP— | OVERHEAD POWER LINES PROPOSED | — | CENTERLINE EXISTING |
| — | POWER POLES EXISTING | — | PROPOSED R/W |
| — | POWER POLES PROPOSED | — | PROPERTY LINES |
| —G— | NATURAL GAS EXISTING | — | PRELIMINARY R/W |
| —G— | NATURAL GAS PROPOSED | | |
| —O— | OIL EXISTING | | ROAD CROSSING (RD) |
| —O— | OIL PROPOSED | | DITCH CENTERLINE PROPOSED |
| —A— | AIR EXISTING | —CUT— | PROPOSED TOP OF SLOPE (CUT) |
| —A— | AIR PROPOSED | —FILL— | PROPOSED TOE OF SLOPE (FILL) |
| —S— | SANITARY SEWER EXISTING | — | CULTURAL SITE BOUNDARY |
| —S— | SANITARY SEWER PROPOSED | | |
| —ST— | STORM SEWER EXISTING | | RIP RAP |
| —ST— | STORM SEWER PROPOSED | | PROPOSED CULVERT (CU) |
| — | CENTERLINE | | |
| — | UTILITY POLE | | |
| — | MILEPOST (MP) | | PROPOSED BRIDGE (BR) |

CULTURAL RESOURCE SITE NOTES:

SITE #: 39CU1865

PROPERTY TYPE: LITHIC PROCUREMENT SITE, A SEMI-CIRCULAR ARC OF STONES, AND A HISTORIC CARIN

NR QUALIFICATIONS: ELIGIBLE - CRITERION D UNEVALUATED UNDER CRITERION A

INTEGRITY OF SETTING: POSSIBLE

DIRECT IMPACTS: APPROXIMATELY 60 PERCENT OF THE SITE FALLS WITHIN THE PROPOSED DM&E RIGHT-OF-WAY. THE SOUTHEASTERN PORTION OF THE SITE WILL BE AFFECTED BY THE CUT BOUNDARY.

CUI: YES (10')

FILL: NO

DM&E MANAGEMENT RECOMMENDATION: RESOLVE ELIGIBILITY UNDER CRITERION A, DEVELOP TREATMENT PLAN.

NO.	DATE	REVISIONS

PRELIMINARY
NOT FOR CONSTRUCTION




DM&E
DAKOTA, MINNESOTA & EASTERN RAILROAD

CHECKED BY: ALS/WTM	FILE NAME:
DESIGNED BY: TDE/RAC	SCALE: AS NOTED
DRAWN BY: JTB/DJR	DATE: OCT 2008

PROJECT DESCRIPTION:
SEGMENT 2 MP 638.9-639.1 PARCEL NO. SDCS017

LOCATION: SOUTH DAKOTA	SUBDIVISION: NEW BUILD
DRAWING TITLE: CULTURAL SITE PLAN SITE NUMBER 39CU1865	SHEET NO.: 1 of 2

c:\pwworking\omni\cd0334860\CL-SD-MPE69_39CU1865.dgn
10/30/2008 2:51:41 PM

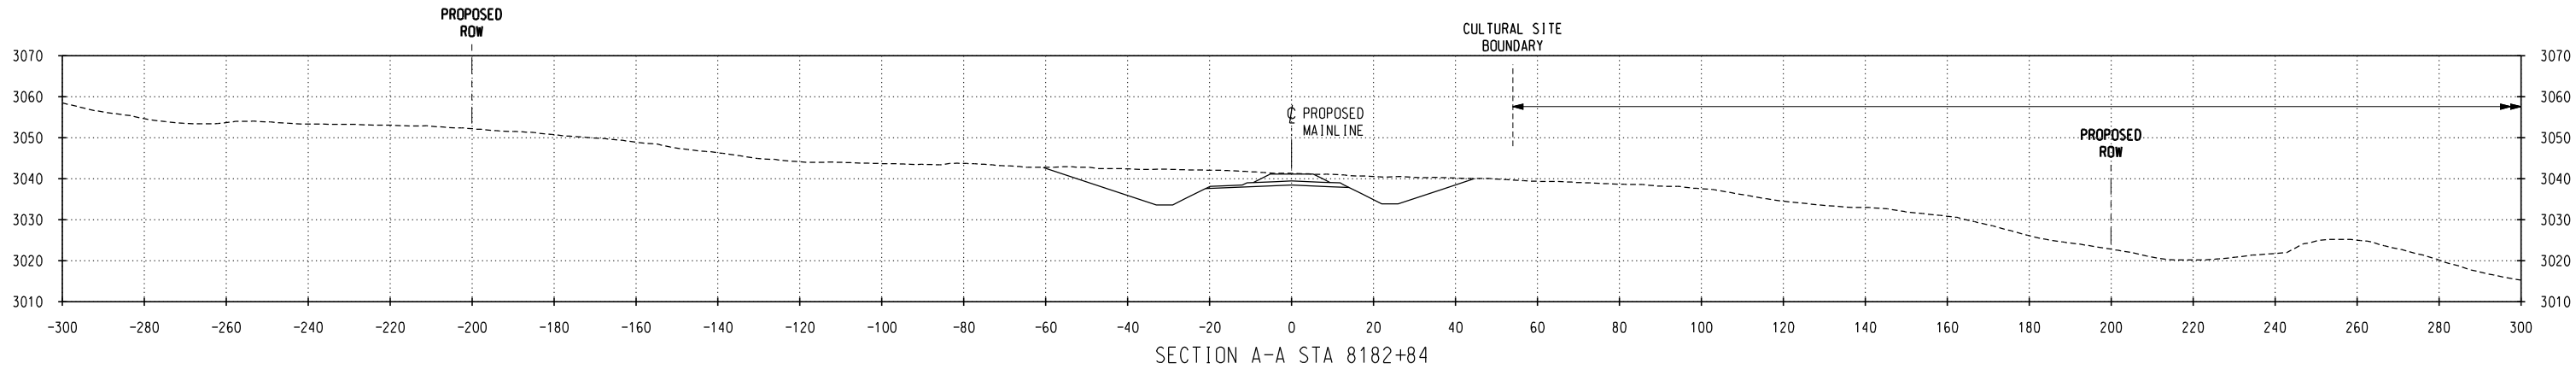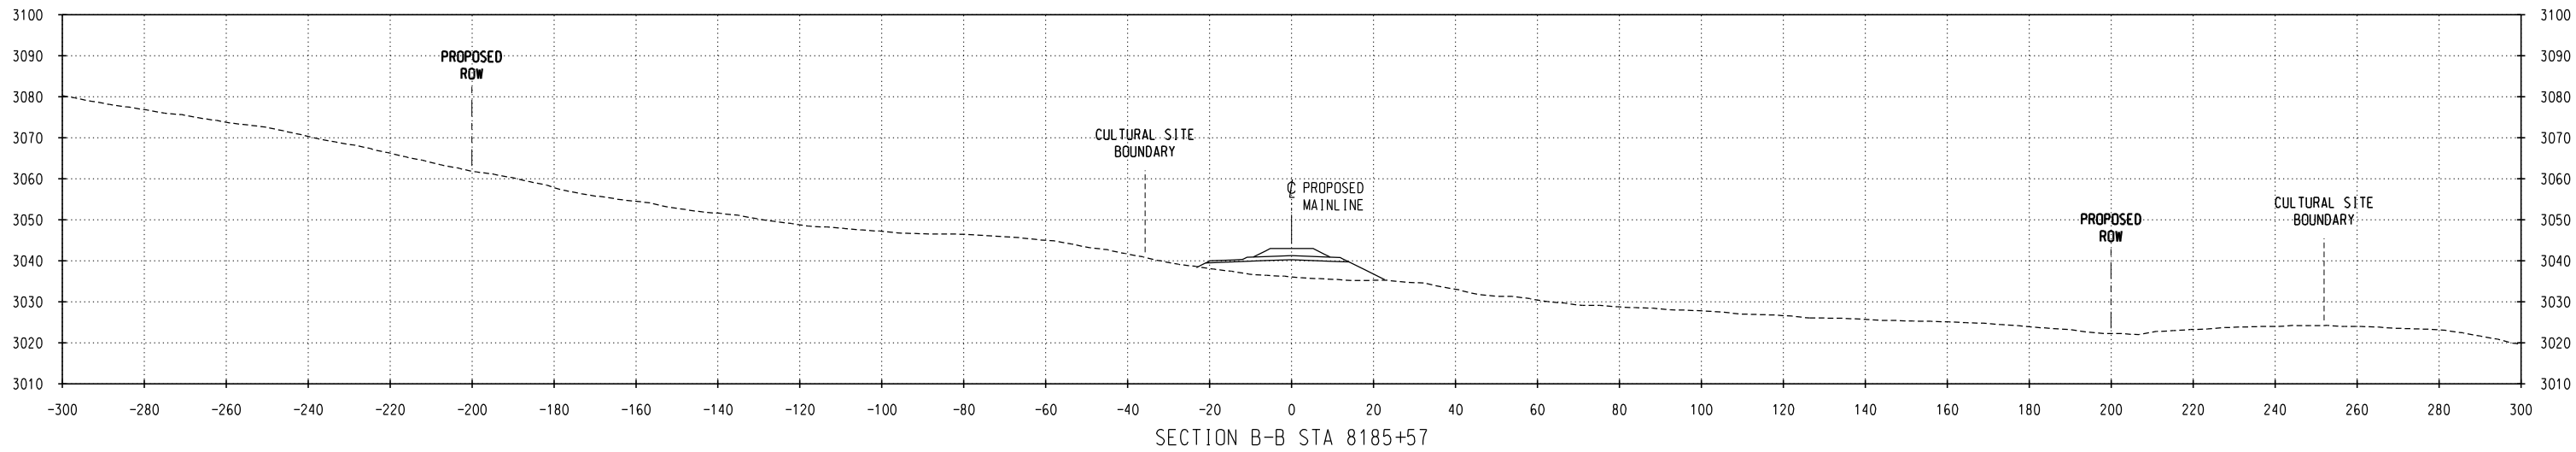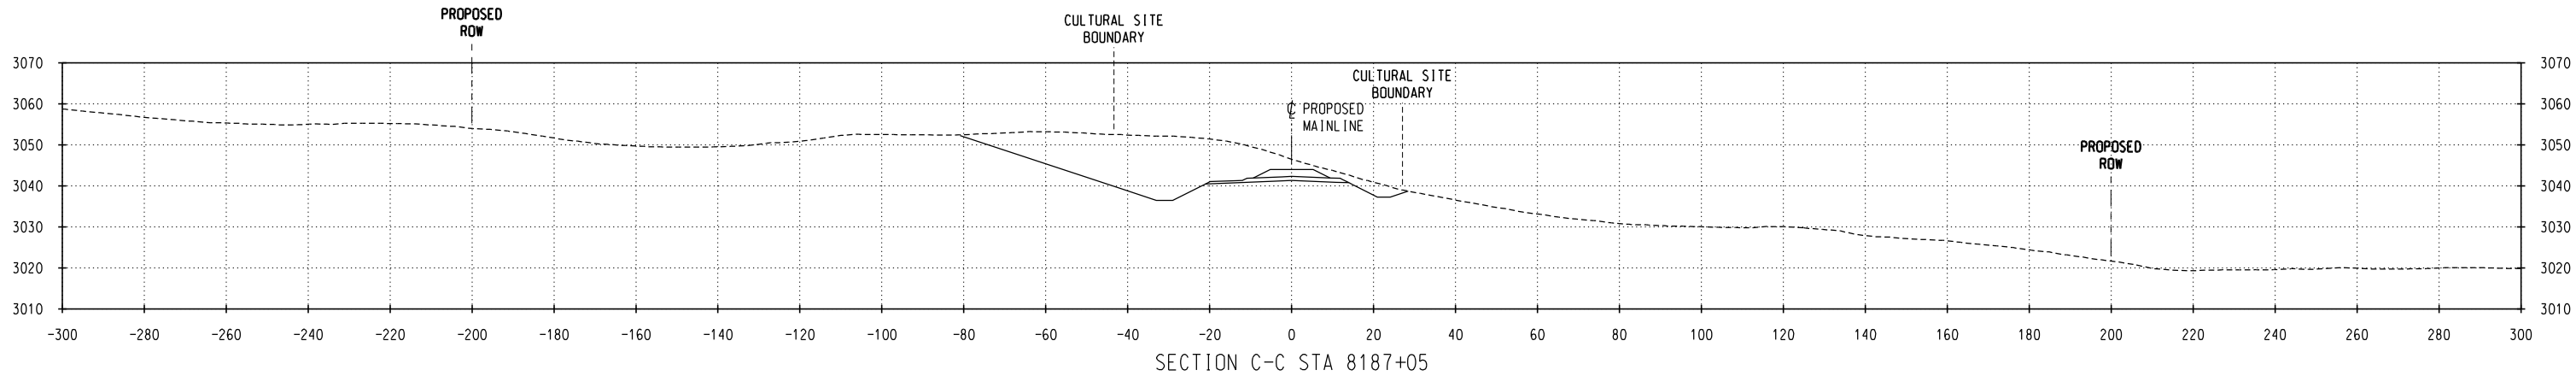

NO.	DATE	REVISIONS

PRELIMINARY
NOT FOR CONSTRUCTION

DM&E
DAKOTA, MINNESOTA & EASTERN RAILROAD

CHECKED BY: ALS/WTM	FILE NAME:
DESIGNED BY: TDE/RAC	SCALE: AS NOTED
DRAWN BY: JTB/DJR	DATE: OCT 2008

PROJECT DESCRIPTION:
SEGMENT 2 MP 638.9-639.1 PARCEL NO. SDCS017

LOCATION: SOUTH DAKOTA
DRAWING TITLE: CULTURAL SITE CROSS SECTIONS SITE NO. 39CU1865

SUBDIVISION: NEW BUILD
SHEET NO.: 2 of 2