


C:\Pwworking\OMA\cd0343807\CL-SD-MP643_39CU1852.dgn
10/30/2008 9:58:24 AM

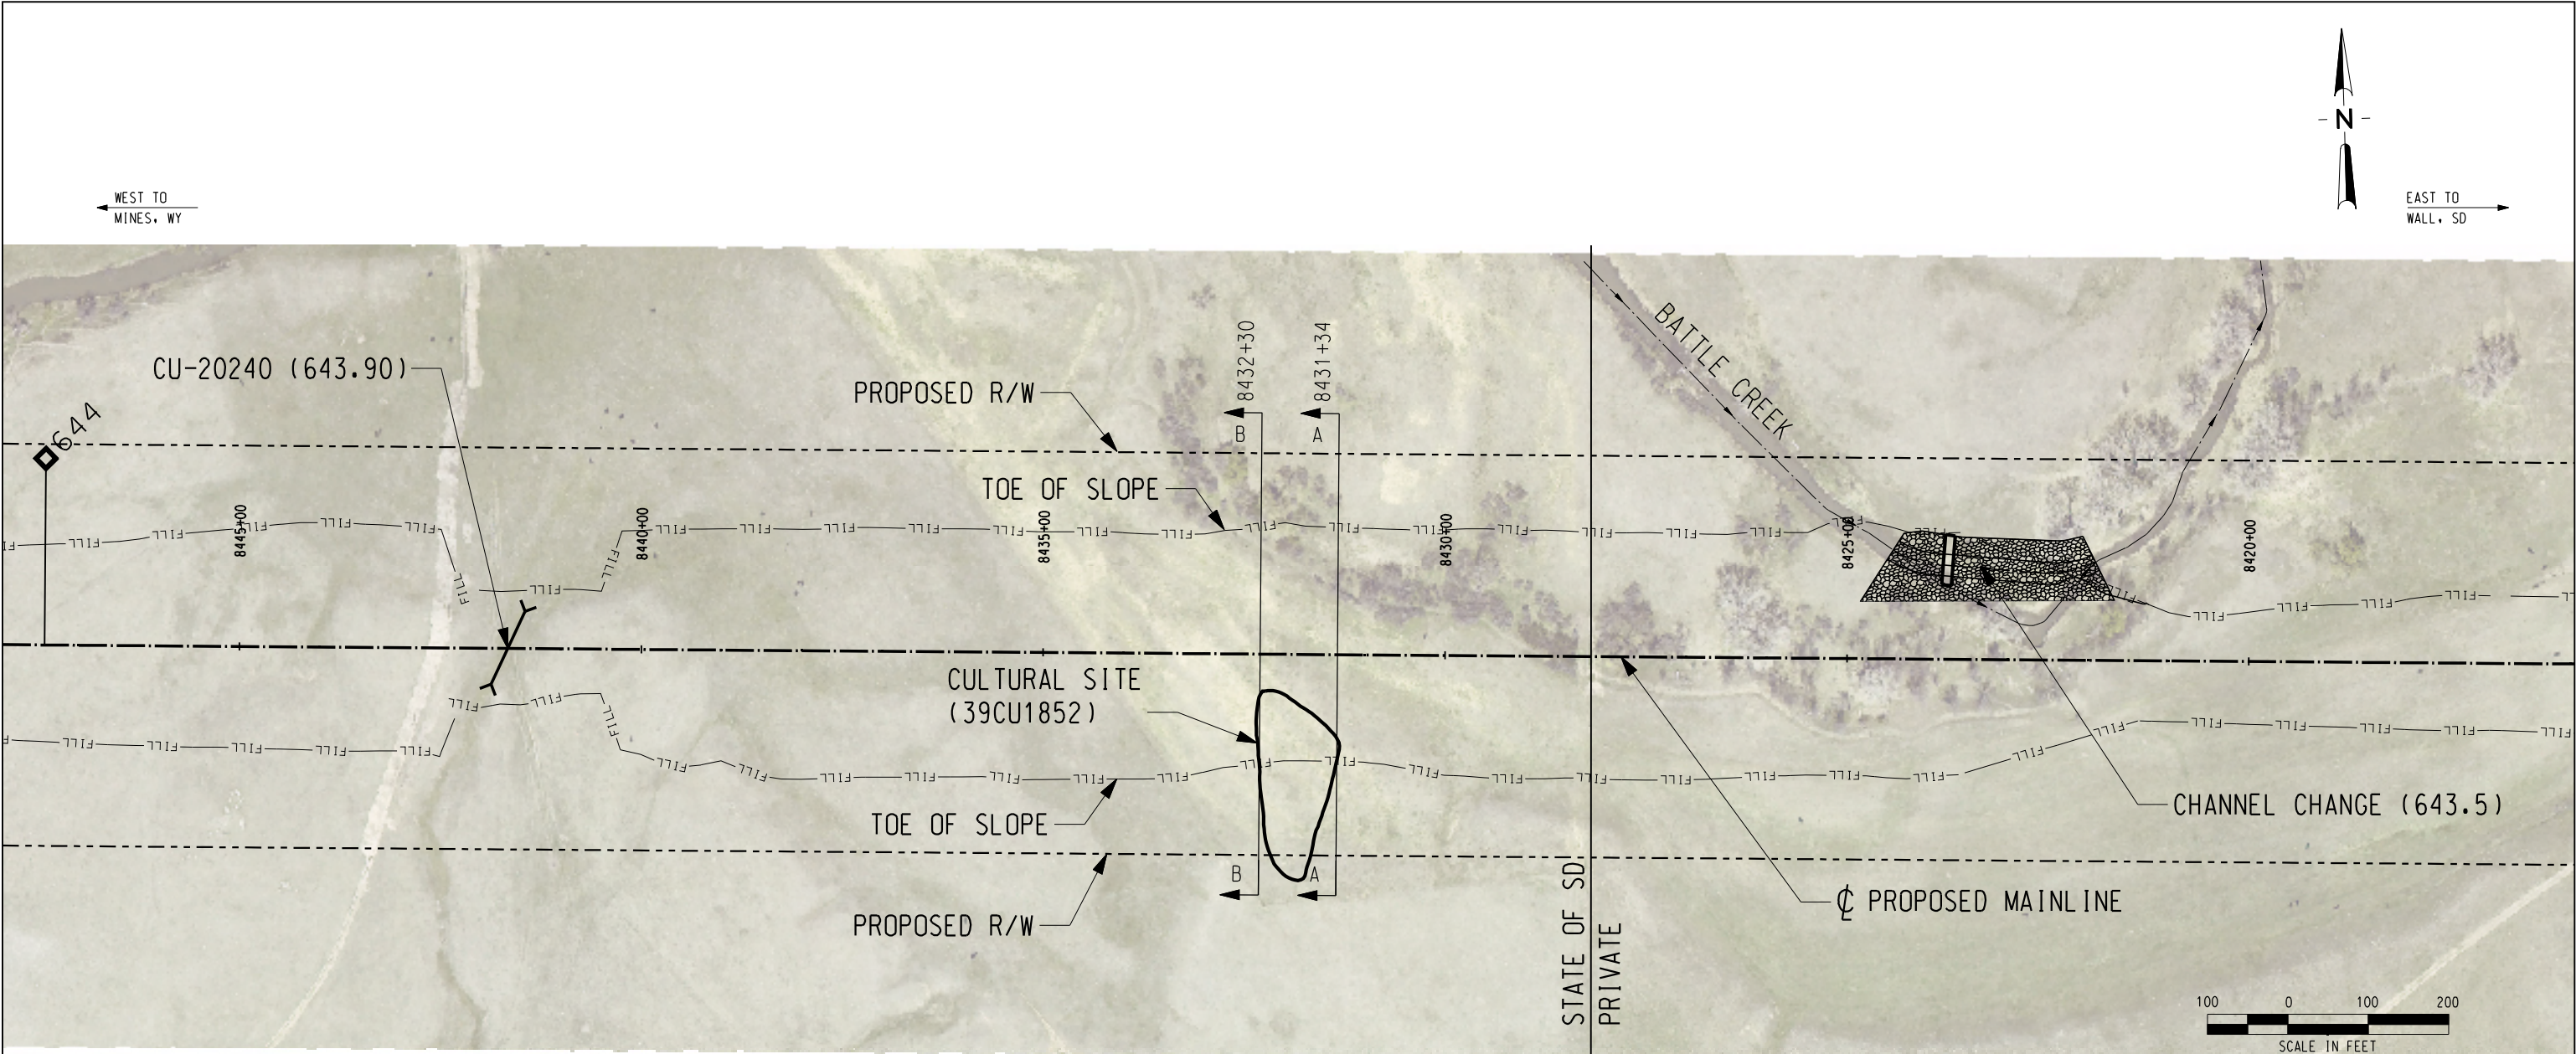

CULTURAL RESOURCE SITE NOTES:

SITE #: 39CU1852

PROPERTY TYPE: PREHISTORIC ARTIFACT SCATTER, CAIRN, AND STONE CIRCLE.

NR QUALIFICATIONS: THE SITE IS UNEVALUATED UNDER CRITERIA A AND D.

ISSUES WITH INTEGRITY OF SETTING: IF ELIGIBLE UNDER CRITERION A, THE SITE'S SETTING MAY BE COMPROMISED.

DIRECT IMPACTS: YES, APPROXIMATELY 90% OF THE SITE IS LOCATED WITHIN THE PROPOSED DM&E RIGHT-OF-WAY AND APPROXIMATELY 40% OF THE SITE WILL BE IMPACTED BY THE FILL BOUNDARY.

CUT: NO

FILL: YES (20 FEET)

DM&E MANAGEMENT RECOMMENDATION: SITE 39CU1852 REQUIRES NATIONAL REGISTER OF HISTORIC PLACES EVALUATION UNDER CRITERION A. NATIVE AMERICAN CONSULTATION IS RECOMMENDED TO RESOLVE ELIGIBILITY UNDER CRITERION A. SUBSURFACE TESTING IS RECOMMENDED TO RESOLVE ELIGIBILITY UNDER CRITERION D. IF THE SITE IS ELIGIBLE UNDER CRITERIA A OR D, A MITIGATION PLAN WILL BE DEVELOPED FOR THE SITE.

LEGEND

—BF—	BURIED FIBER OPTICS EXISTING	—w—	WATER EXISTING
—BF—	BURIED FIBER OPTICS PROPOSED	—w—	WATER PROPOSED
—BP—	BURIED POWER LINES EXISTING	—	STEAM LINES
—BP—	BURIED POWER LINES PROPOSED	—BT—	TELEPHONE LINES EXISTING
-----	COMMUNICATION LINES	—BT—	TELEPHONE LINES PROPOSED
—OP—	OVERHEAD POWER LINES EXISTING	—x—x—x—	FENCE EXISTING
—OP—	OVERHEAD POWER LINES PROPOSED	—	CENTERLINE EXISTING
—G—	NATURAL GAS EXISTING	—	PROPOSED ϕ RAILROAD MAINLINE
—G—	NATURAL GAS PROPOSED	—	PROPOSED R/W
—O—	OIL EXISTING	—	PROPERTY LINES
—O—	OIL PROPOSED	—	PRELIMINARY R/W
—A—	AIR EXISTING		ROAD CROSSING (RD)
—A—	AIR PROPOSED		DITCH CENTERLINE PROPOSED
—S—	SANITARY SEWER EXISTING	—CUT—	PROPOSED TOP OF SLOPE (CUT)
—S—	SANITARY SEWER PROPOSED	—FILL—	PROPOSED TOE OF SLOPE (FILL)
—ST—	STORM SEWER EXISTING	—	CULTURAL SITE BOUNDARY
—ST—	STORM SEWER PROPOSED		RIP RAP
ϕ	CENTERLINE		PROPOSED CULVERT (CU)
$\diamond$	UTILITY POLE		PROPOSED BRIDGE (BR)
$\diamond$	MILEPOST (MP)		

NO.	DATE	REVISIONS

PRELIMINARY
NOT FOR CONSTRUCTION



DM&E
DAKOTA, MINNESOTA & EASTERN RAILROAD

CHECKED BY: TRK/WTM	FILE NAME:
DESIGNED BY: TDE/RAC	SCALE: AS NOTED
DRAWN BY: JTB/DJR	DATE: OCT 2008

PROJECT DESCRIPTION:
SEGMENT 2 MP 643.6-643.7 PARCEL NO. SDCS050

LOCATION: SOUTH DAKOTA	SUBDIVISION: NEW BUILD
DRAWING TITLE: CULTURAL SITE PLAN SITE NO. 39CU1852	SHEET NO.: 1 of 2

C:\Pwworking\OMA\03-9807\CL-SD-MP643_39CU1852.dgn
10/29/2008 1:37:04 PM

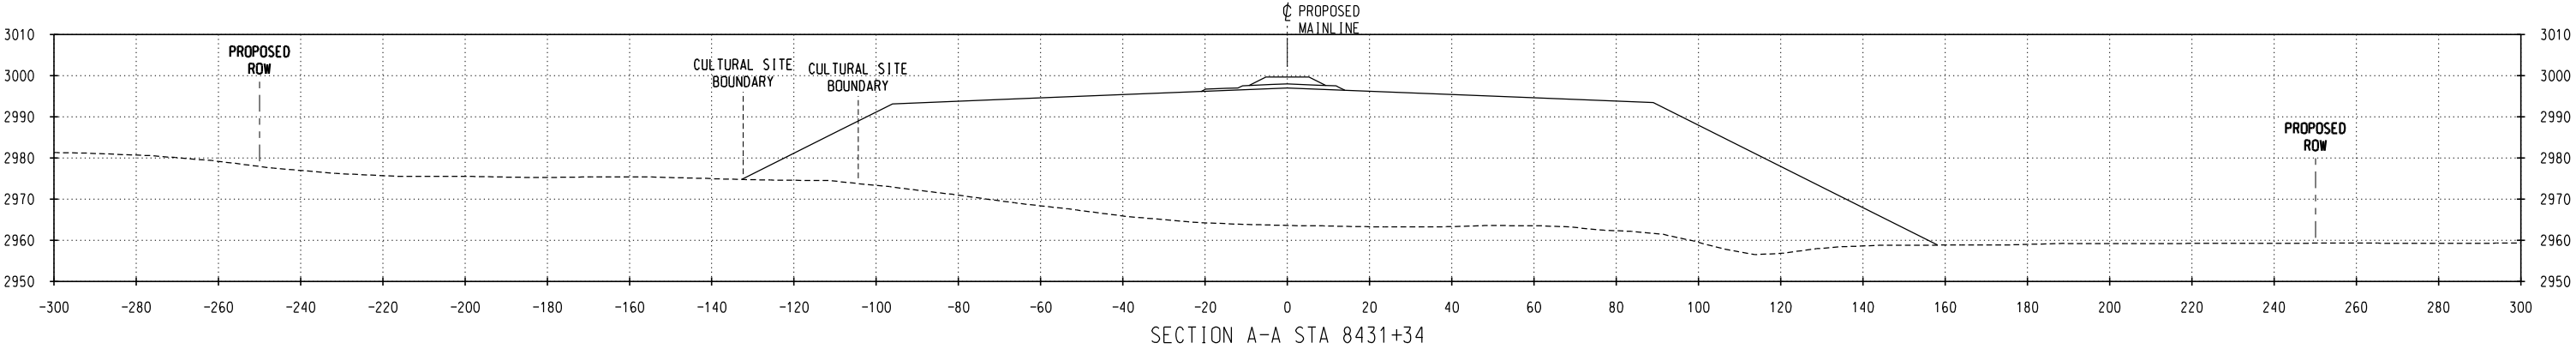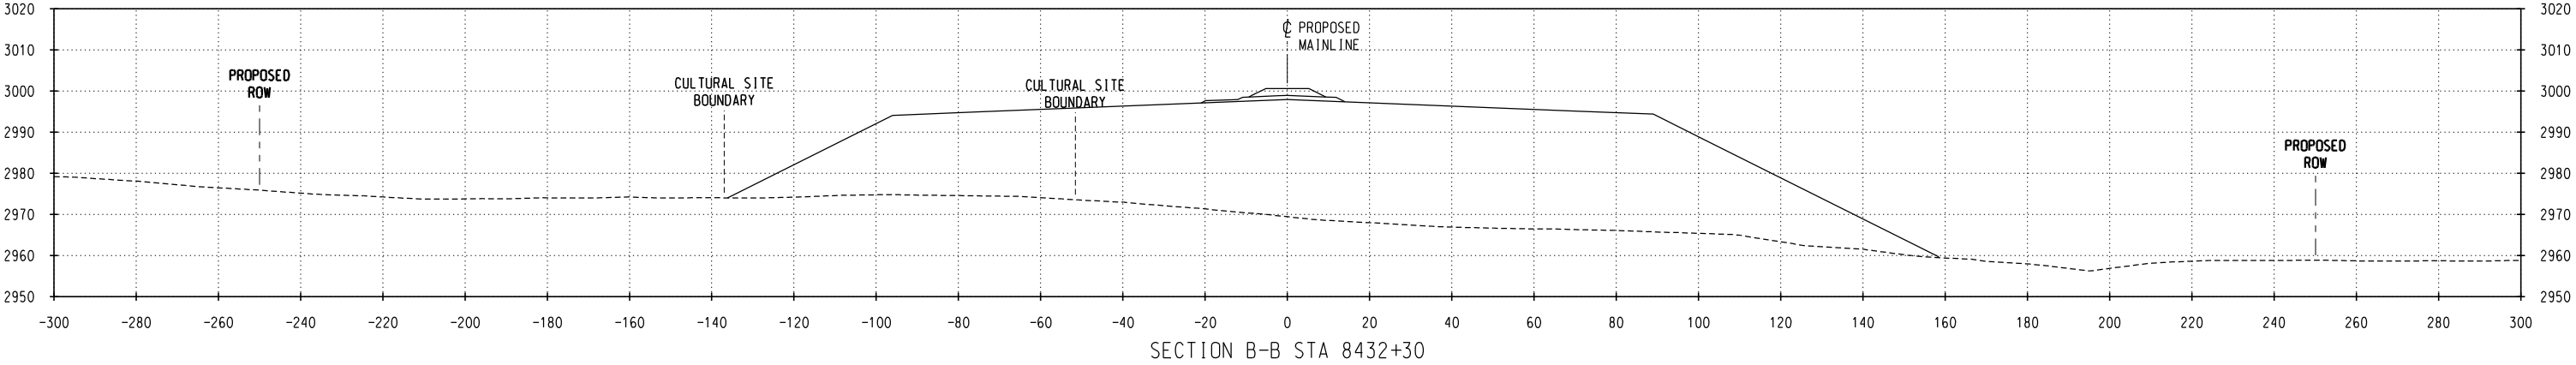

NO.	DATE	REVISIONS

PRELIMINARY
NOT FOR CONSTRUCTION

DM&E
DAKOTA, MINNESOTA & EASTERN RAILROAD

CHECKED BY: TRK/WTM	FILE NAME:
DESIGNED BY: TDE/RAC	SCALE: AS NOTED
DRAWN BY: JTB/DJR	DATE: SEPT 2008

PROJECT DESCRIPTION:
SEGMENT 2 MP 643.6-643.7 PARCEL NO. SDCS050

LOCATION:	SOUTH DAKOTA
DRAWING TITLE:	CULTURAL SITE CROSS SECTIONS SITE NO. 39CU1852

SUBDIVISION:	NEW BUILD
SHEET NO.:	2 of 2