


c:\pwworking\dm&e\10302008\CL-SD-MPE44_39CU1850.dgn
10/30/2008 3:00:56 PM

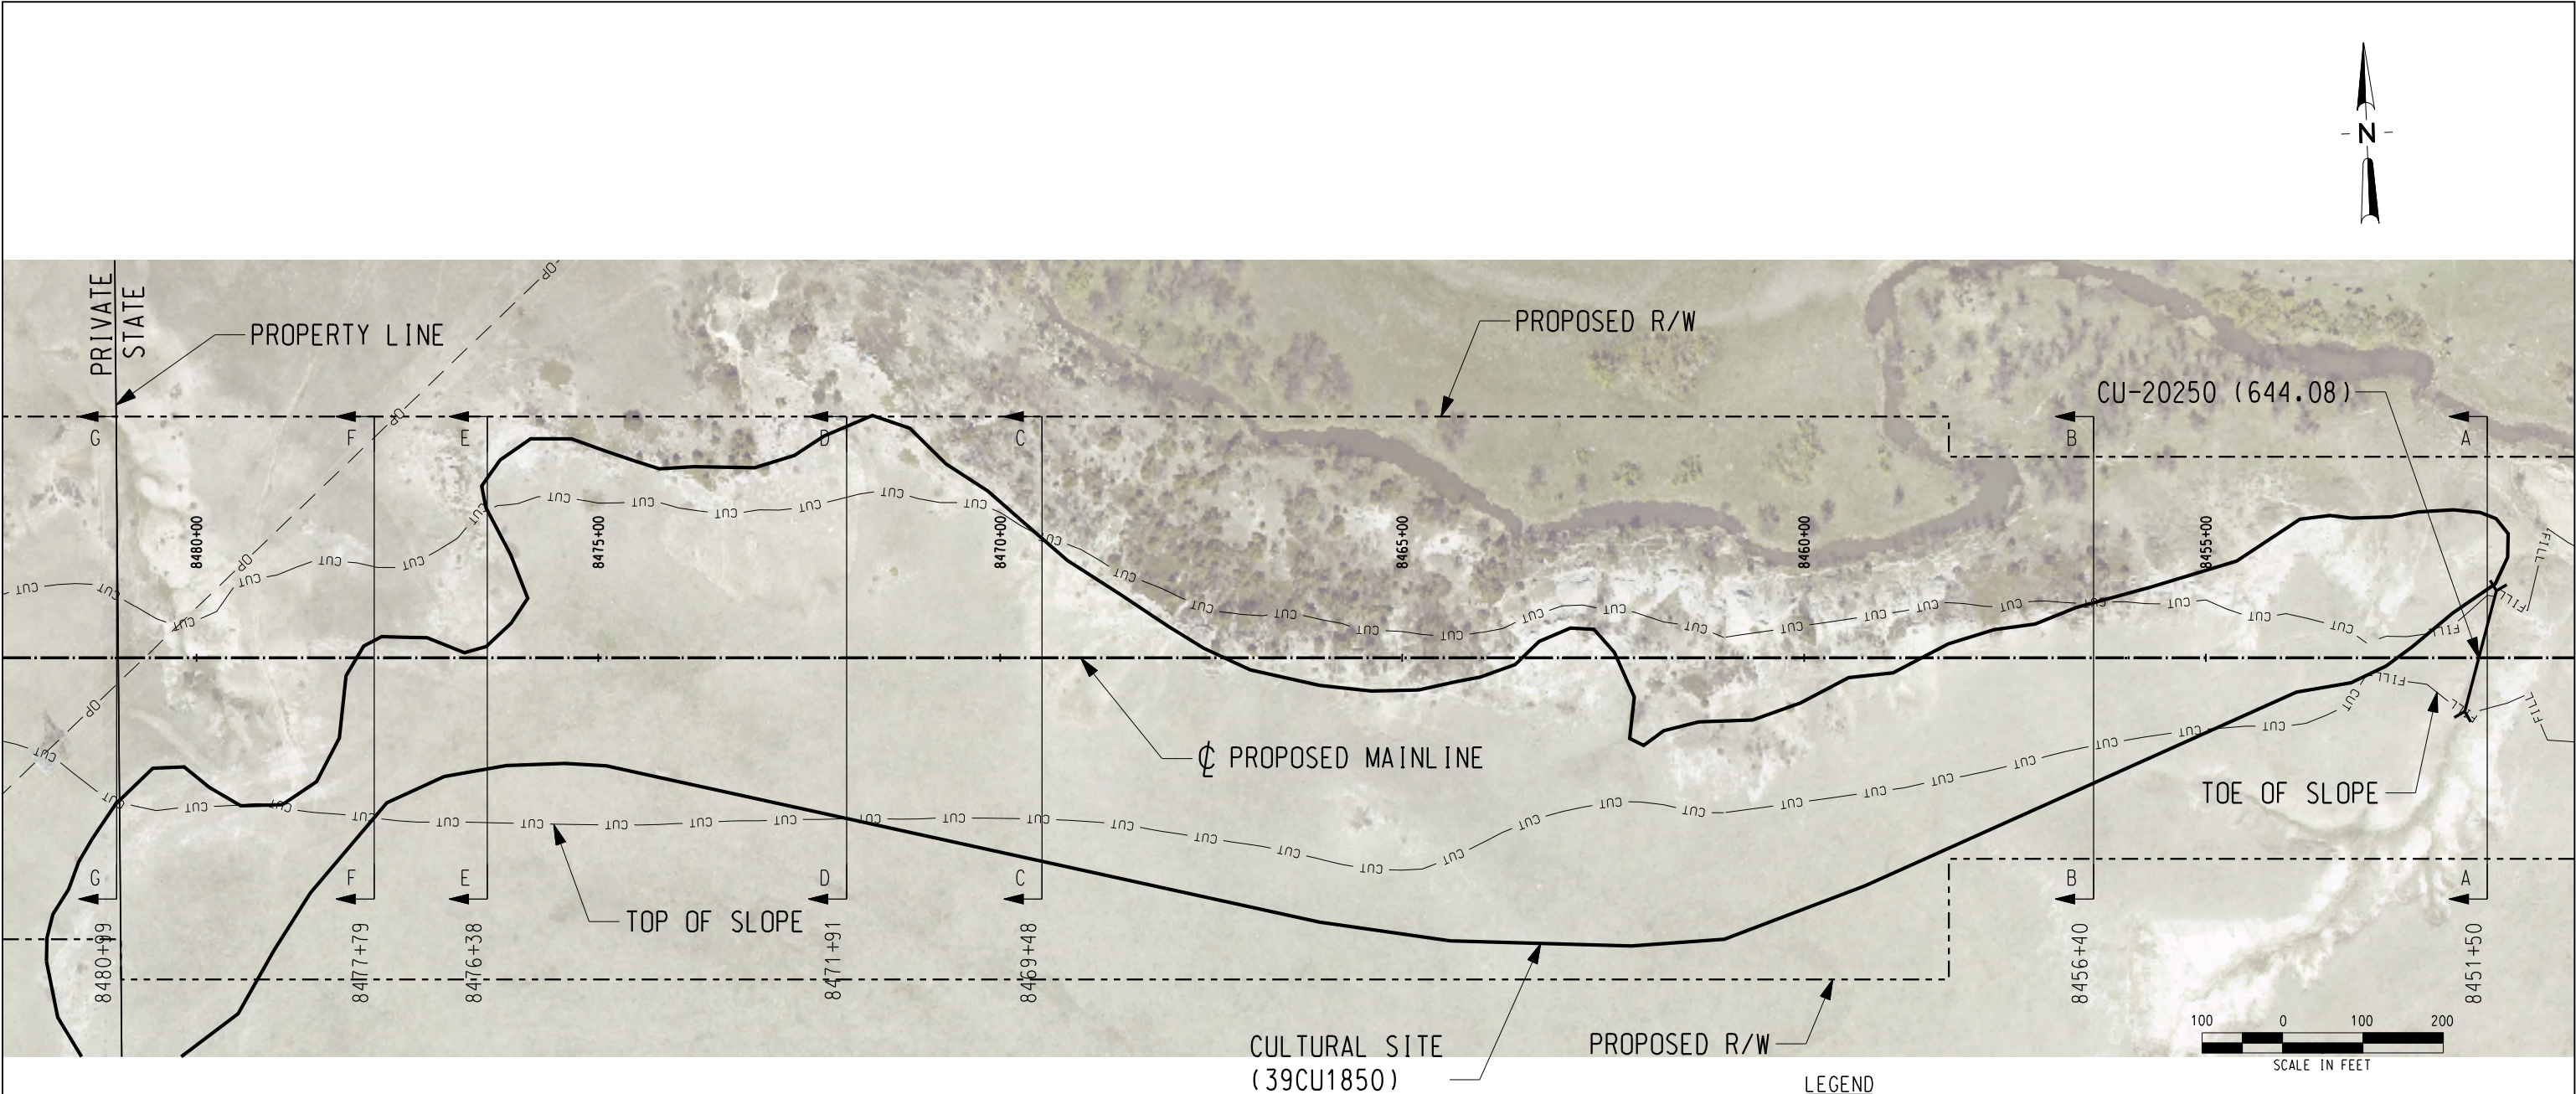

CULTURAL RESOURCE SITE NOTES:

SITE #: 39CU1850

PROPERTY TYPE: PREHISTORIC OCCUPATION/CAIRN

NR QUALIFICATIONS: ELIGIBLE - CRITERION D UNEVALUATED UNDER CRITERION A

INTEGRITY OF SETTING: POSSIBLE

DIRECT IMPACTS: APPROXIMATELY 90 PERCENT OF THE SITE FALLS WITHIN THE PROPOSED DM&E RIGHT-OF-WAY AND THE SITE WILL BE AFFECTED BY THE CUT BOUNDARY. THE SITE WILL BE ADVERSELY IMPACTED BY THE PROPOSED DM&E RAILROAD.

CUT: YES (UP TO 70')

FILL: NO

DM&E MANAGEMENT RECOMMENDATION: RESOLVE ELIGIBILITY UNDER CRITERION A. A MITIGATION PLAN SHOULD BE DEVELOPED FOR THE SITE.

LEGEND

- | | | | |
|------|-------------------------------|---------|-----------------------------------|
| —BF— | BURIED FIBER OPTICS EXISTING | —w— | WATER EXISTING |
| —BF— | BURIED FIBER OPTICS PROPOSED | —w— | WATER PROPOSED |
| —BP— | BURIED POWER LINES EXISTING | — | STEAM LINES |
| —BP— | BURIED POWER LINES PROPOSED | —BT— | TELEPHONE LINES EXISTING |
| — | COMMUNICATION LINES | —BT— | TELEPHONE LINES PROPOSED |
| —OP— | OVERHEAD POWER LINES EXISTING | —x—x—x— | FENCE EXISTING |
| —OP— | OVERHEAD POWER LINES PROPOSED | — | CENTERLINE EXISTING |
| —G— | NATURAL GAS EXISTING | — | PROPOSED ϕ RAILROAD MAINLINE |
| —G— | NATURAL GAS PROPOSED | — | PROPOSED R/W |
| —O— | OIL EXISTING | — | PROPERTY LINES |
| —O— | OIL PROPOSED | — | PRELIMINARY R/W |
| —A— | AIR EXISTING | — | ROAD CROSSING (RD) |
| —A— | AIR PROPOSED | — | DITCH CENTERLINE PROPOSED |
| —S— | SANITARY SEWER EXISTING | —CUT— | PROPOSED TOP OF SLOPE (CUT) |
| —S— | SANITARY SEWER PROPOSED | —FILL— | PROPOSED TOE OF SLOPE (FILL) |
| —ST— | STORM SEWER EXISTING | — | CULTURAL SITE BOUNDARY |
| —ST— | STORM SEWER PROPOSED | — | RIP RAP |
| — | CENTERLINE | — | PROPOSED CULVERT (CU) |
| — | UTILITY POLE | — | PROPOSED BRIDGE (BR) |
| — | MILEPOST (MP) | | |

NO.	DATE	REVISIONS

PRELIMINARY
NOT FOR CONSTRUCTION


DM&E
DAKOTA, MINNESOTA & EASTERN RAILROAD

CHECKED BY: ALS/WTM	FILE NAME:
DESIGNED BY: TDE/RAC	SCALE: AS NOTED
DRAWN BY: JTB/DJR	DATE: OCT. 2008


PROJECT DESCRIPTION:
SEGMENT 2
MP 644.1-644.7
PARCEL NO. SDCS050 & SDCS022

LOCATION: SOUTH DAKOTA	SUBDIVISION: NEW BUILD
DRAWING TITLE: CULTURAL SITE PLAN SITE NO. 39CU1850	SHEET NO.: 1 of 4


c:\pwworking\oma\10394860\CL-SD-MPE44_39CU1850.dgn
10/30/2008 3:01:33 PM

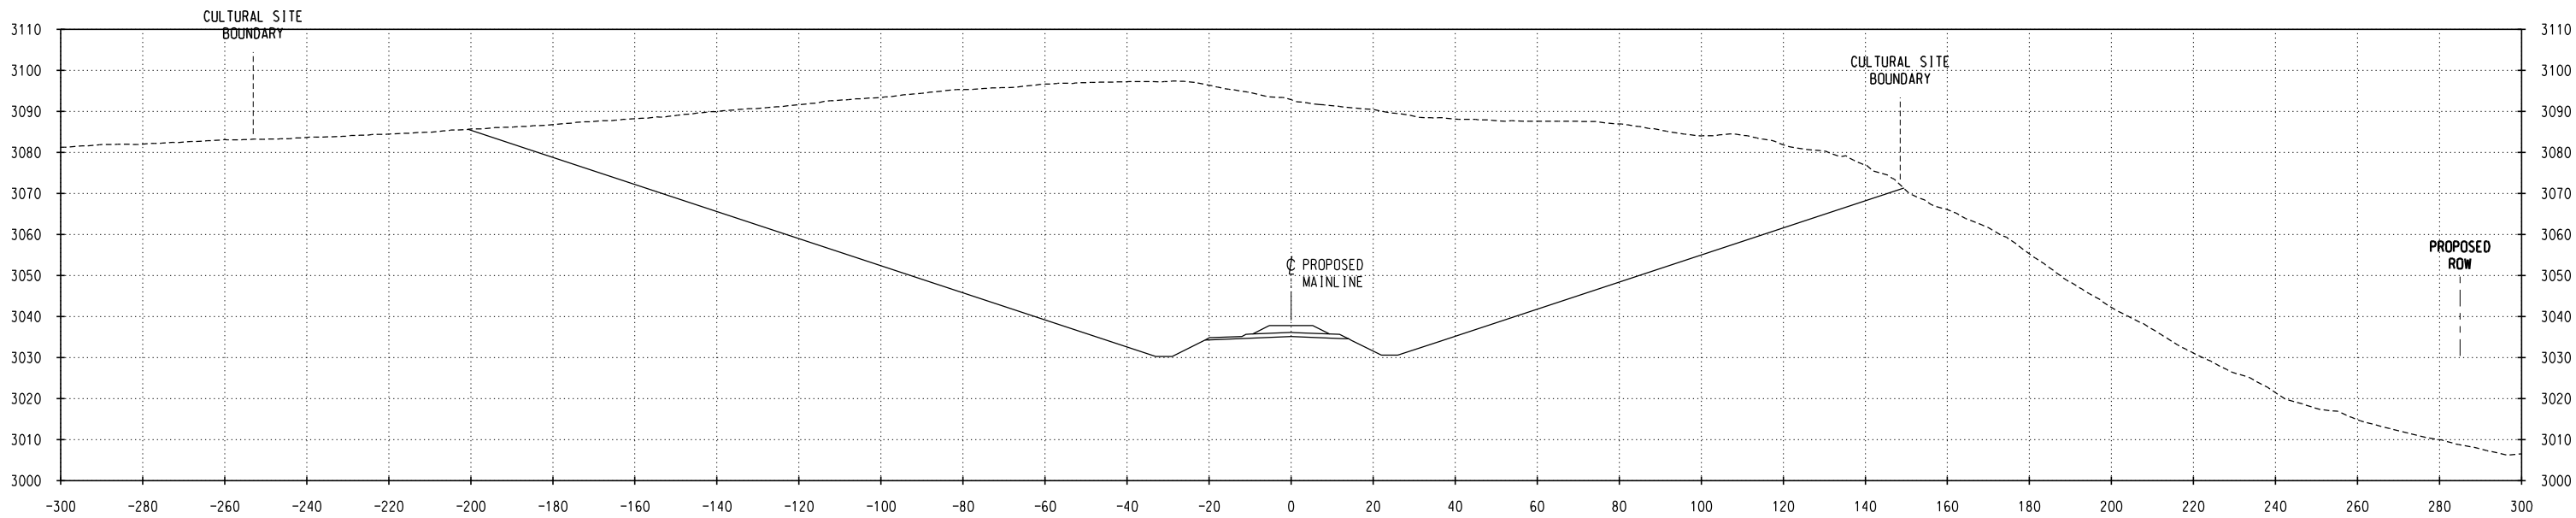

SECTION C-C STA 8469+48

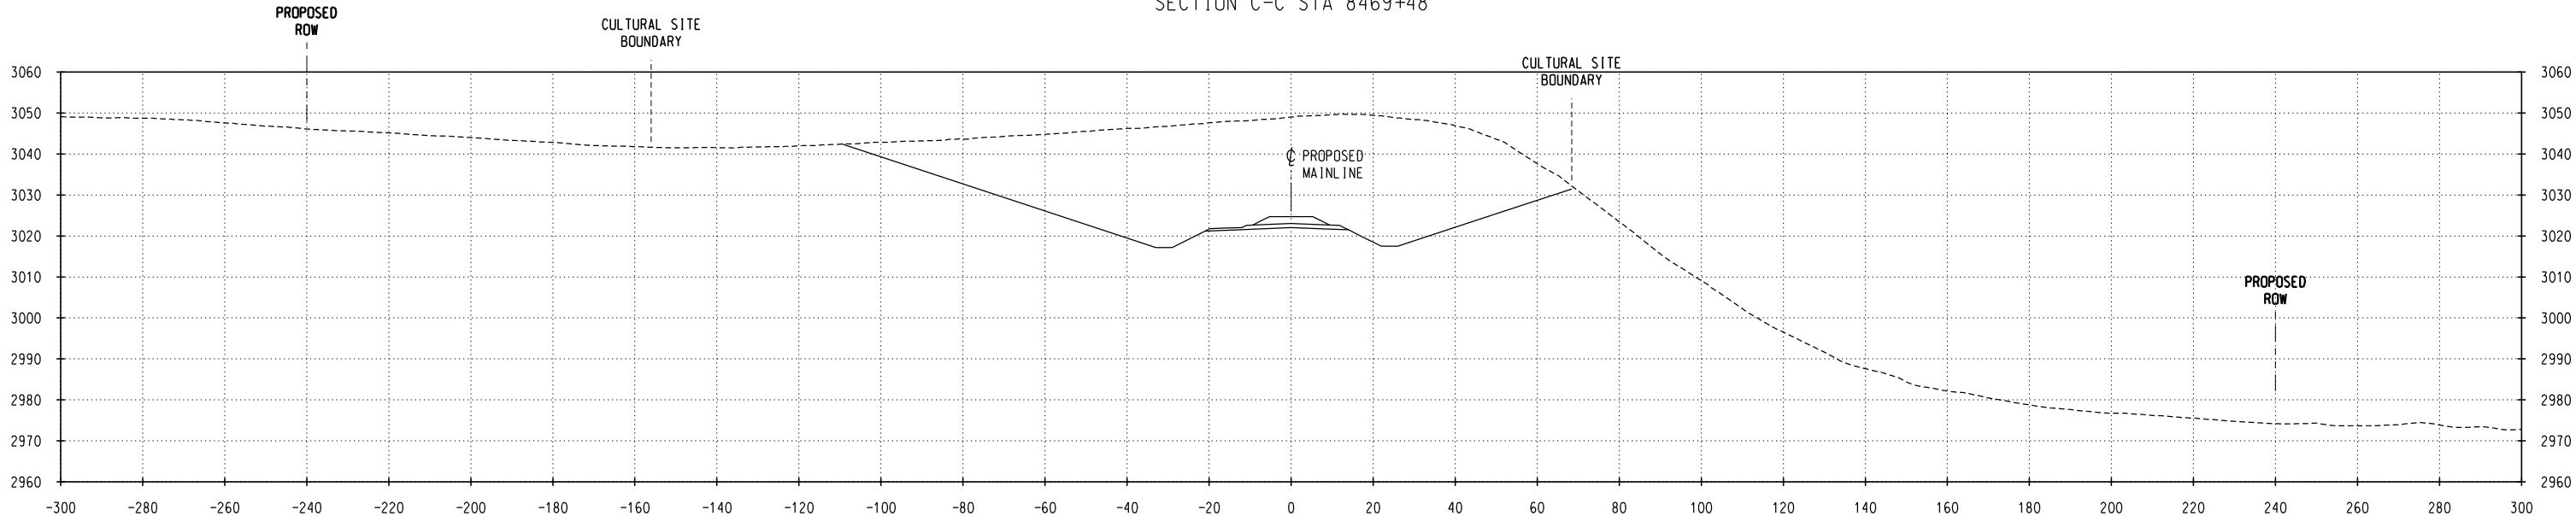

SECTION B-B STA 8456+40

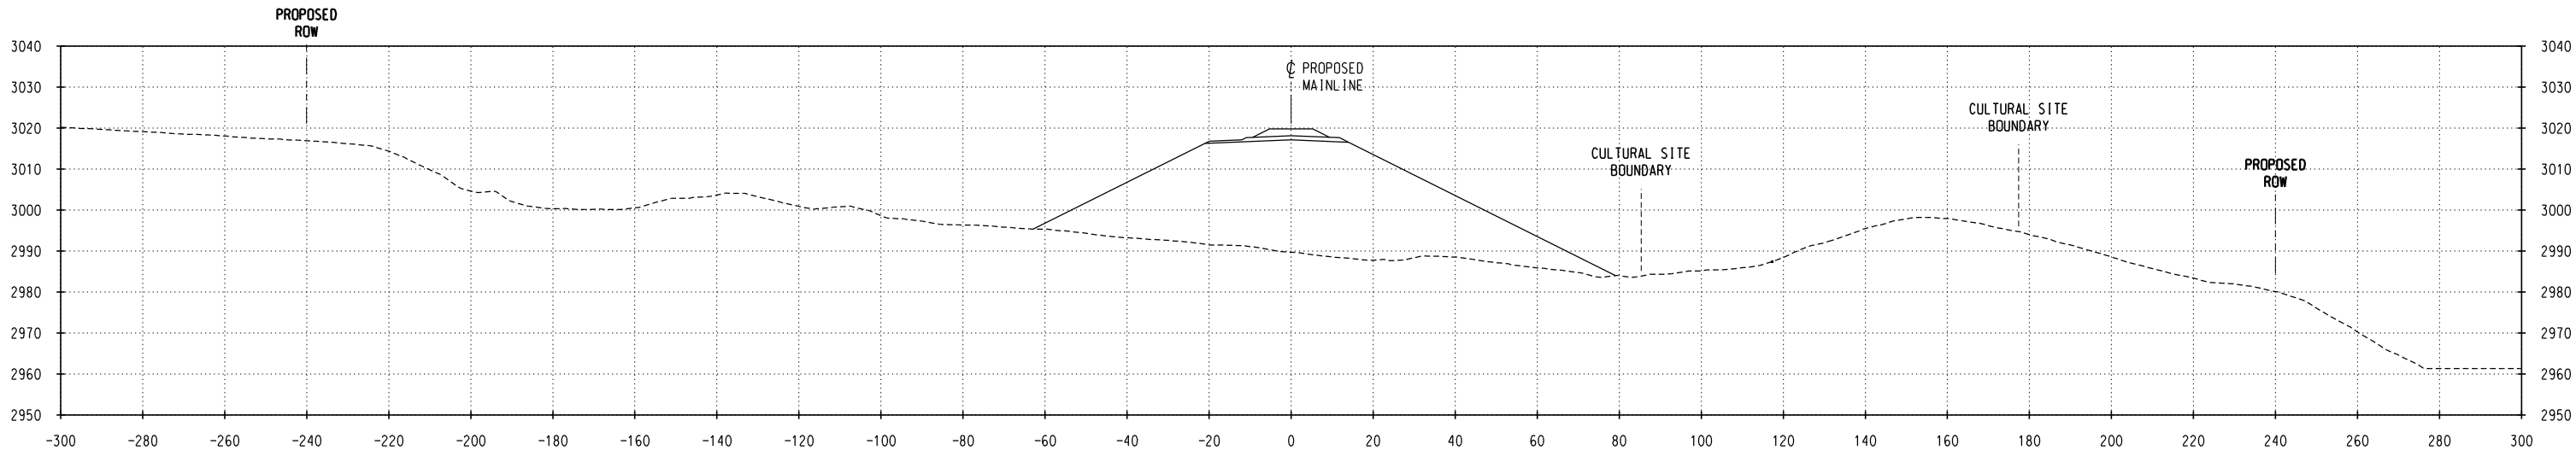

SECTION A-A STA 8451+50

NO.	DATE	REVISIONS

PRELIMINARY
NOT FOR CONSTRUCTION

DM&E
DAKOTA, MINNESOTA & EASTERN RAILROAD




CHECKED BY: ALS/WTM	FILE NAME:
DESIGNED BY: TDE/RAC	SCALE: AS NOTED
DRAWN BY: JTB/DJR	DATE: OCT 2008

PROJECT DESCRIPTION:
SEGMENT 2
MP 644.1-644.7
PARCEL NO. SDCS050 & SDCS022

LOCATION: SOUTH DAKOTA
DRAWING TITLE:
CULTURAL SITE CROSS SECTIONS
SITE NO. 39CU1850

SUBDIVISION:
NEW BUILD
SHEET NO.:
2 of 4

c:\pwworking\oma\10334860\CL-SD-MPE44_39CU1850.dgn
10/30/2008 3:02:02 PM

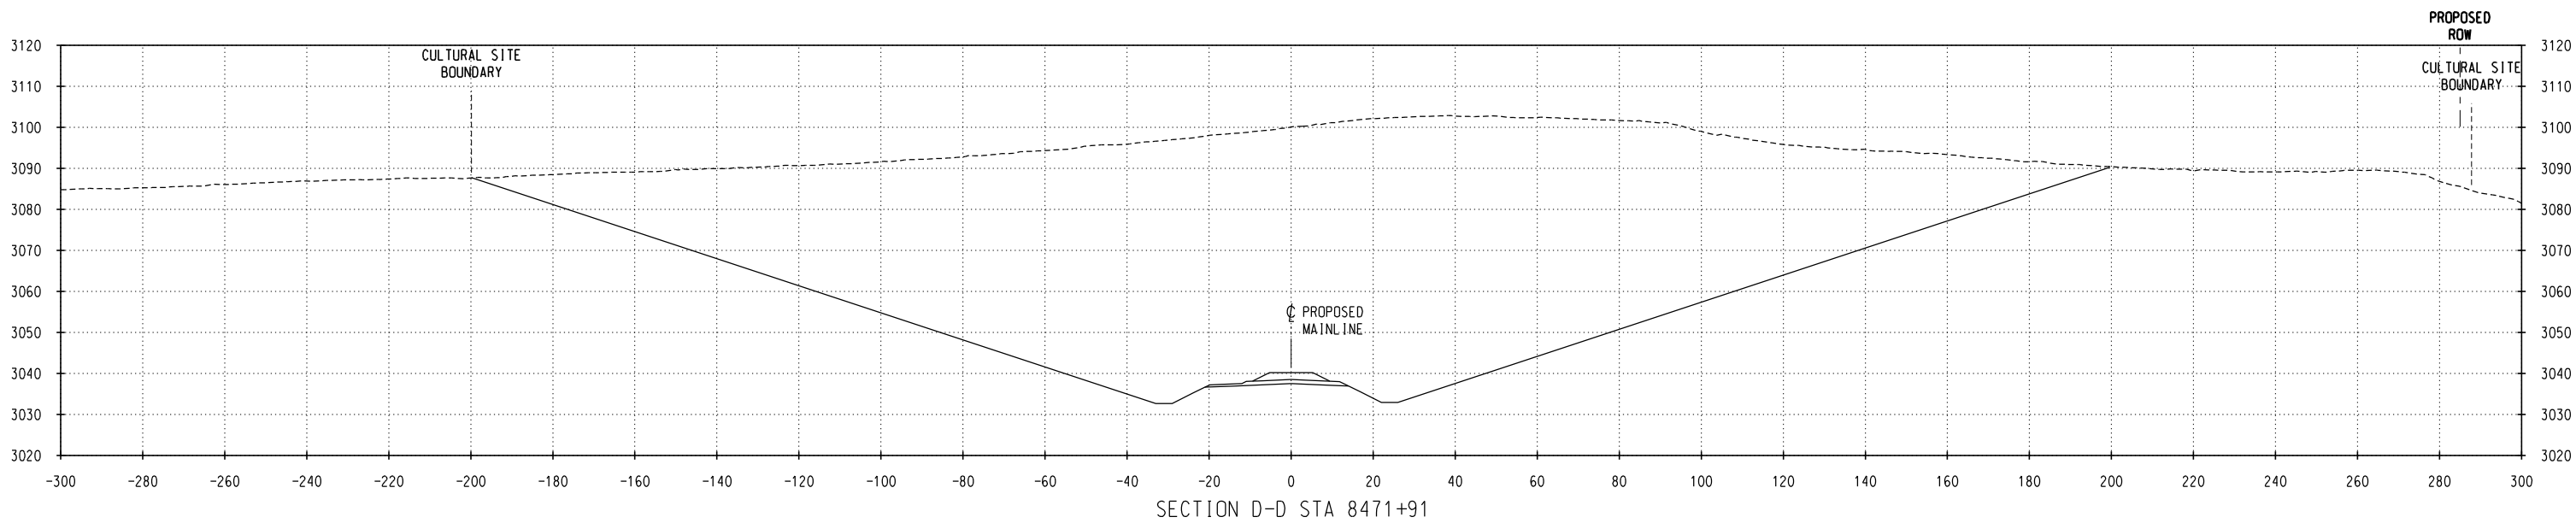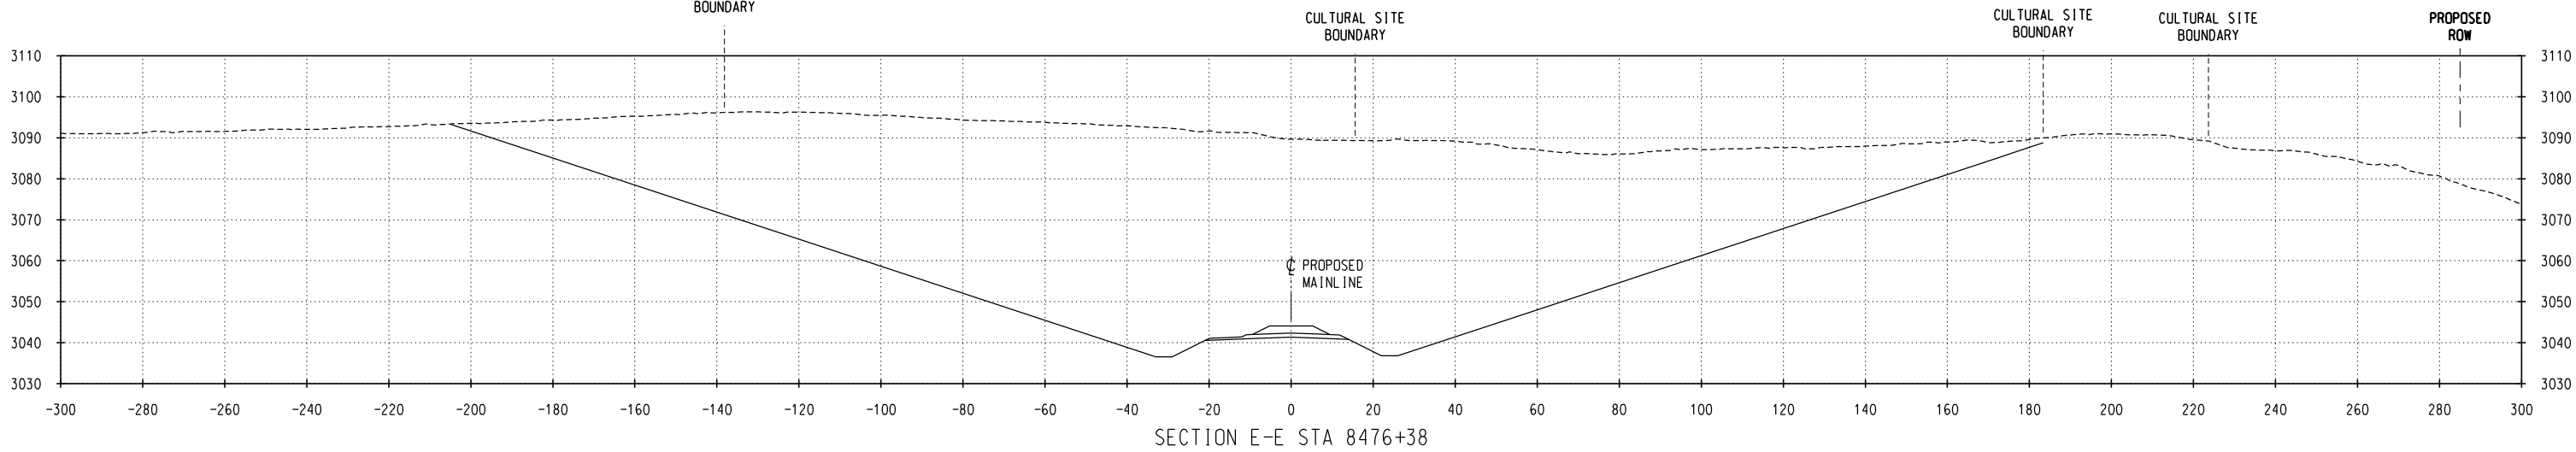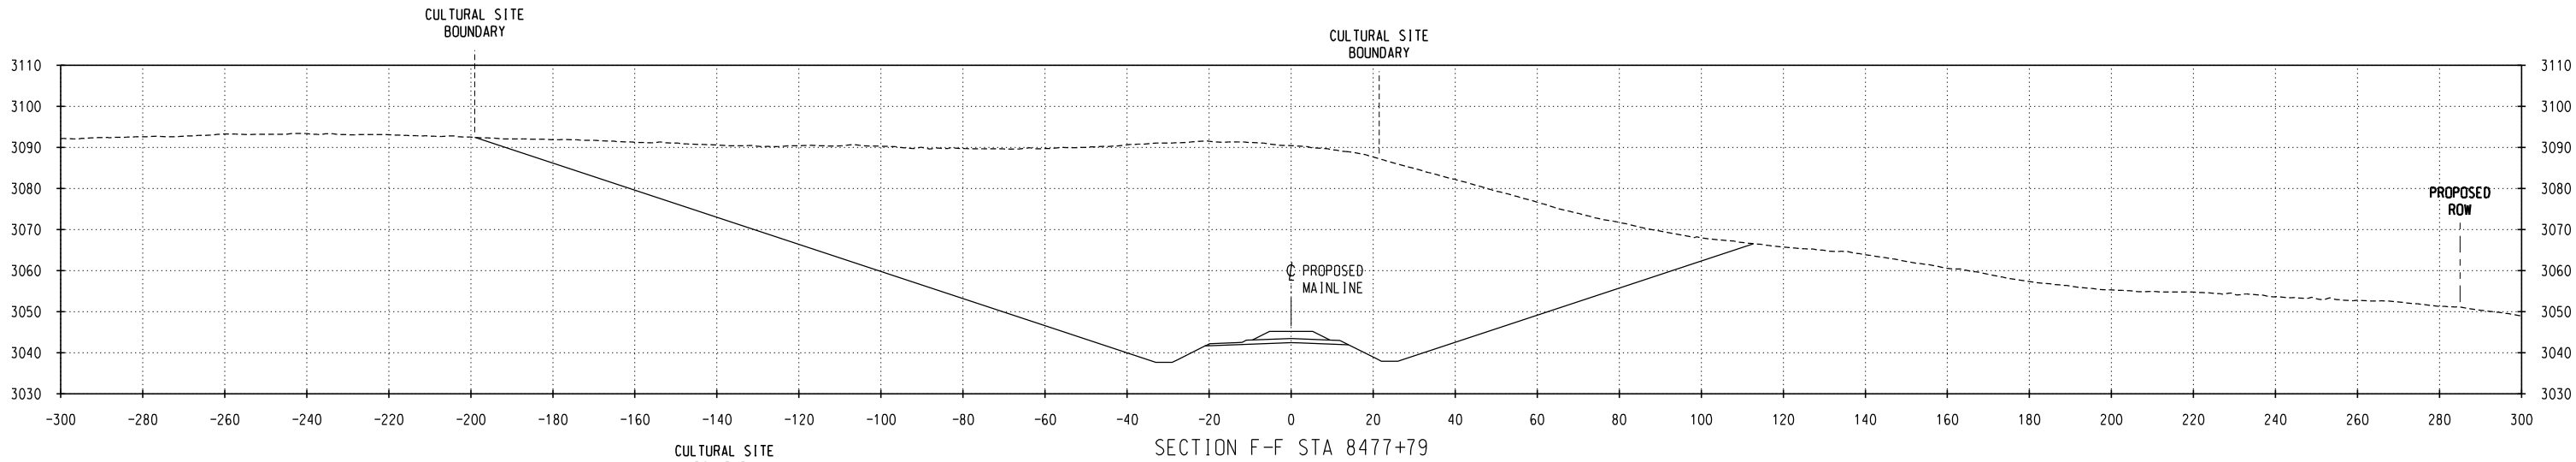

NO.	DATE	REVISIONS

PRELIMINARY
NOT FOR CONSTRUCTION


DM&E
DAKOTA, MINNESOTA & EASTERN RAILROAD

CHECKED BY: ALS/WTM	FILE NAME:
DESIGNED BY: TDE/RAC	SCALE: AS NOTED
DRAWN BY: JTB/DJR	DATE: OCT 2008

PROJECT DESCRIPTION:
SEGMENT 2 MP 644.1-644.7 PARCEL NO. SDCS050 & SDCS022

LOCATION: SOUTH DAKOTA	SUBDIVISION: NEW BUILD
DRAWING TITLE: CULTURAL SITE CROSS SECTIONS SITE NO. 39CU1850	SHEET NO.: 3 of 4

c:\pwworking\oma\10302008\CL-SD-MPE44_39CU1850.dgn
10/30/2008 3:02:34 PM

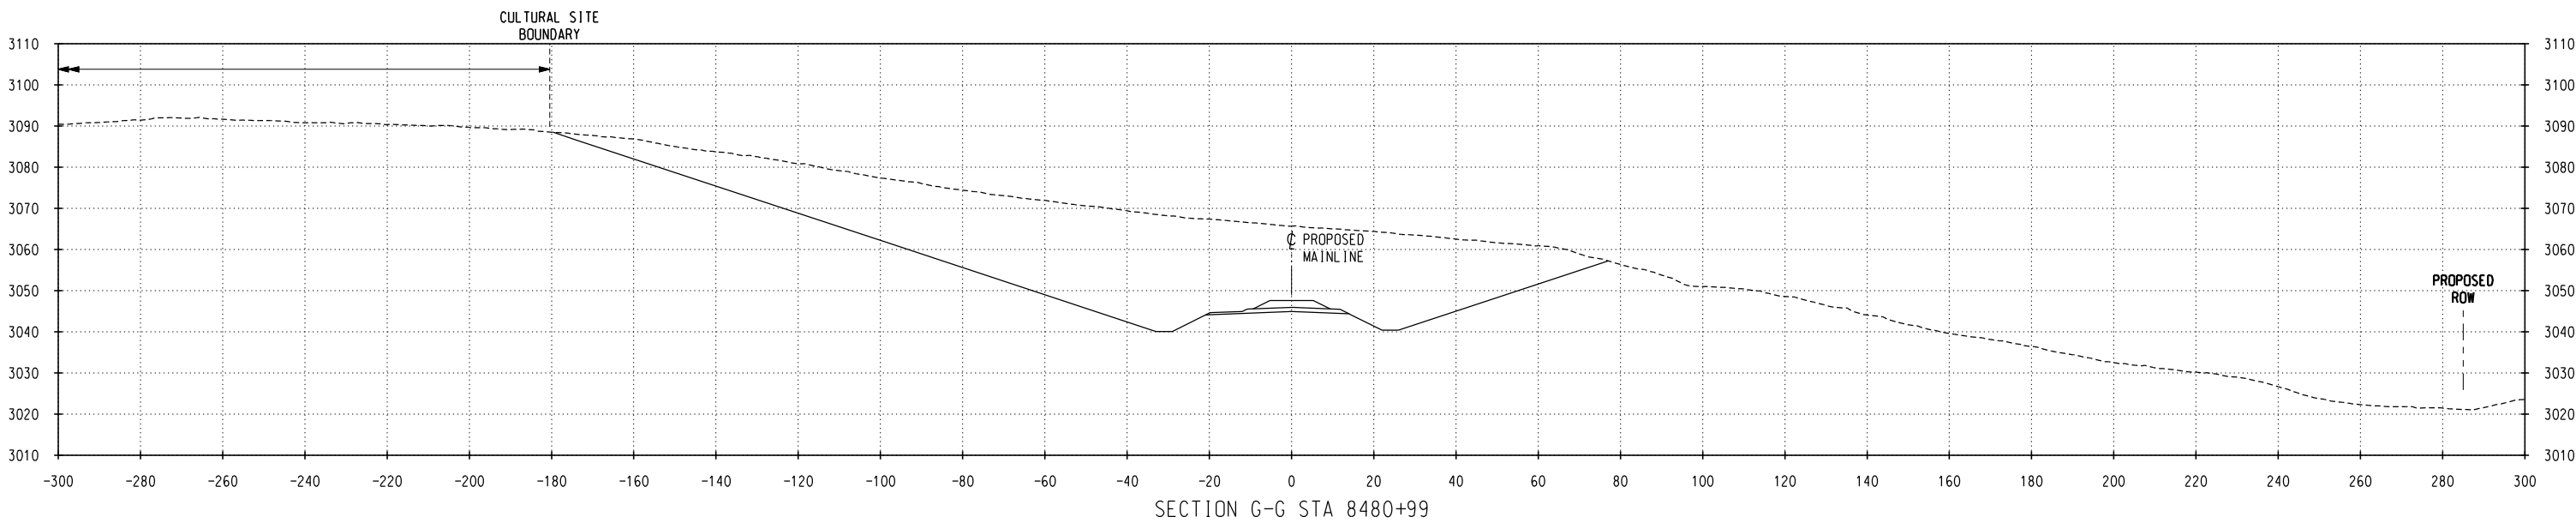

NO.	DATE	REVISIONS

PRELIMINARY
NOT FOR CONSTRUCTION

DM&E
DAKOTA, MINNESOTA & EASTERN RAILROAD

CHECKED BY: ALS/WTM	FILE NAME:
DESIGNED BY: TDE/RAC	SCALE: AS NOTED
DRAWN BY: JTB/DJR	DATE: OCT 2008

PROJECT DESCRIPTION:
SEGMENT 2
MP 644.1-644.7
PARCEL NO. SDCS050 & SDCS022

LOCATION: SOUTH DAKOTA
DRAWING TITLE:
CULTURAL SITE CROSS SECTIONS
SITE NO. 39CU1850

SUBDIVISION:
NEW BUILD
SHEET NO.:
4 of 4