


C:\Pwworking\OMA\cd0349807\CL-SD-MP649\_39CU1840.dgn  
10/30/2008 10:50:52 AM

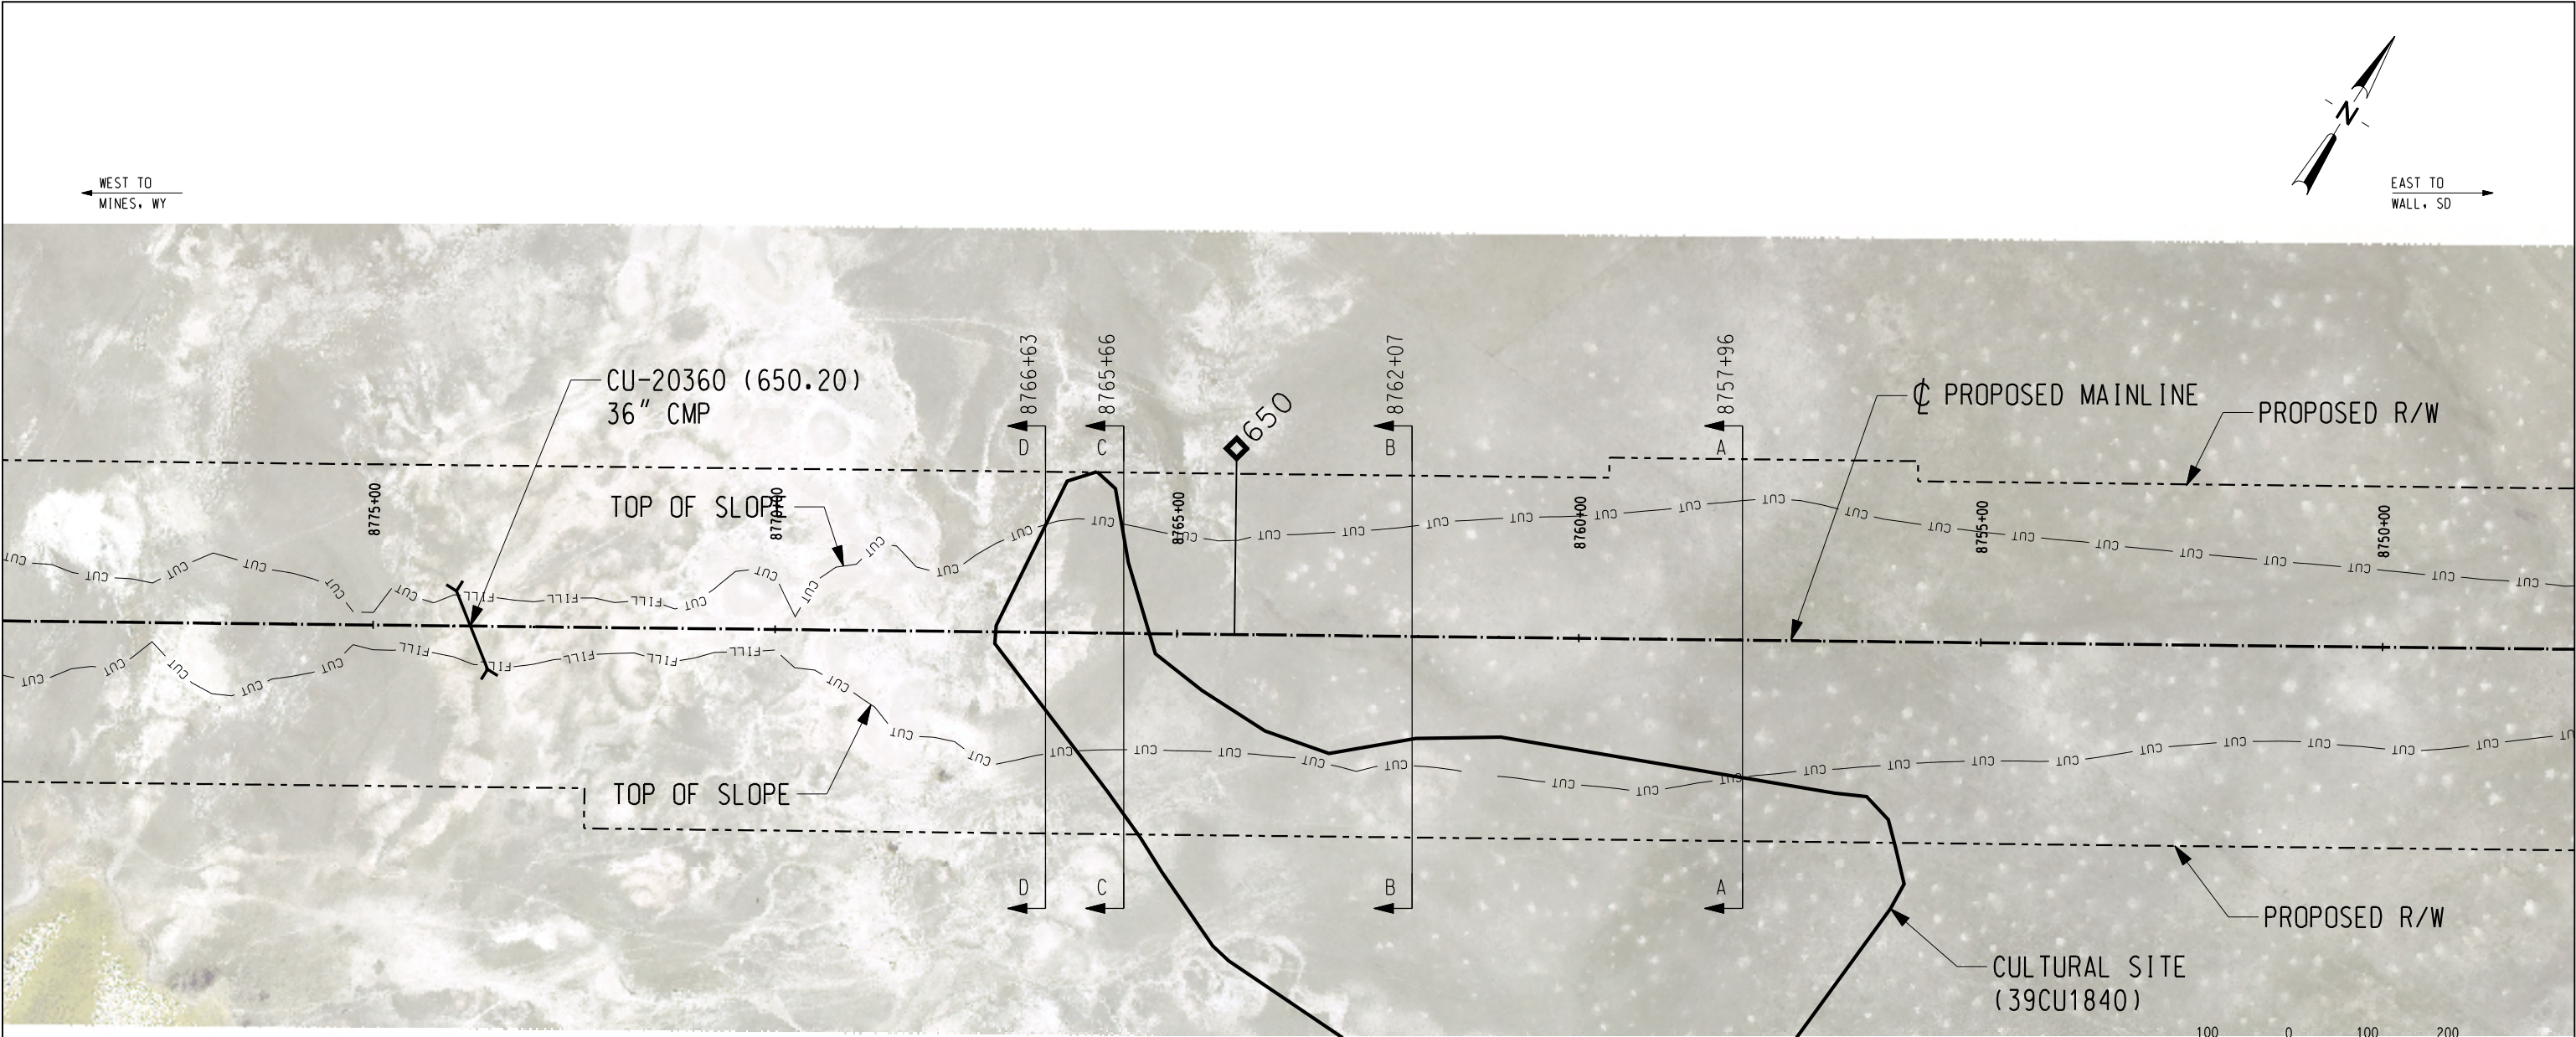

**CULTURAL RESOURCE SITE NOTES:**

**SITE #:** 39CU1840

**PROPERTY TYPE:** PREHISTORIC LITHIC SCATTER AND STONE CIRCLE

**NR QUALIFICATIONS:** UNEVALUATED UNDER CRITERION A. NOT ELIGIBLE UNDER CRITERION D.

**ISSUES WITH INTEGRITY OF SETTING:** IF ELEIGIBLE UNDER CRITERION A, THE SITE'S INTEGRITY OF SETTING MAY BE COMPROMISED.

**DIRECT IMPACTS:** YES. APPROXIMATELY 50% OF SITE 39CU1840 IS LOCATED WITHIN THE PROPOSED DM&E RIGHT-OF-WAY AND APPROXIMATELY 30% OF THE SITE WILL BE IMPACTED BY THE CUT BOUNDARY.

**CUT:** YES (40 FEET)

**FILL:** NO

**DM&E MANAGEMENT RECOMMENDATION:** SITE 39CU1840 REQUIRES NATIONAL REGISTER OF HISTORIC PLACES EVALUATION UNDER CRITERION A. NATIVE AMERICAN CONSULTATION IS RECOMMENDED TO RESOLVE CRITERION A ELIGIBILITY. IF THE SITE IS ELIGIBLE, A MITIGATION PLAN WILL BE DEVELOPED. THE PORTION OF THE SITE LOCATED OUTSIDE OF THE PROPOSED DM&E CUT AREA SHOULD BE FENCED OFF BEFORE CONSTRUCTION AND MONITORED DURING CONSTRUCTION.

**LEGEND**

- |      |                               |         |                                   |
|------|-------------------------------|---------|-----------------------------------|
| —BF— | BURIED FIBER OPTICS EXISTING  | —w—     | WATER EXISTING                    |
| —BF— | BURIED FIBER OPTICS PROPOSED  | —w—     | WATER PROPOSED                    |
| —BP— | BURIED POWER LINES EXISTING   | —       | STEAM LINES                       |
| —BP— | BURIED POWER LINES PROPOSED   | —BT—    | TELEPHONE LINES EXISTING          |
| —    | COMMUNICATION LINES           | —BT—    | TELEPHONE LINES PROPOSED          |
| —OP— | OVERHEAD POWER LINES EXISTING | —x—x—x— | FENCE EXISTING                    |
| —OP— | OVERHEAD POWER LINES PROPOSED | —       | CENTERLINE EXISTING               |
| —G—  | NATURAL GAS EXISTING          | —       | PROPOSED $\phi$ RAILROAD MAINLINE |
| —G—  | NATURAL GAS PROPOSED          | —       | PROPOSED R/W                      |
| —O—  | OIL EXISTING                  | —       | PROPERTY LINES                    |
| —O—  | OIL PROPOSED                  | —       | PRELIMINARY R/W                   |
| —A—  | AIR EXISTING                  | —       | ROAD CROSSING (RD)                |
| —A—  | AIR PROPOSED                  | —       | DITCH CENTERLINE PROPOSED         |
| —S—  | SANITARY SEWER EXISTING       | —CUT—   | PROPOSED TOP OF SLOPE (CUT)       |
| —S—  | SANITARY SEWER PROPOSED       | —FILL—  | PROPOSED TOE OF SLOPE (FILL)      |
| —ST— | STORM SEWER EXISTING          | —       | CULTURAL SITE BOUNDARY            |
| —ST— | STORM SEWER PROPOSED          | —       | RIP RAP                           |
| —    | CENTERLINE                    | —       | PROPOSED CULVERT (CU)             |
| —    | UTILITY POLE                  | —       | PROPOSED BRIDGE (BR)              |
| —    | MILEPOST (MP)                 |         |                                   |

| NO. | DATE | REVISIONS |
|-----|------|-----------|
|     |      |           |
|     |      |           |
|     |      |           |
|     |      |           |

**PRELIMINARY**  
NOT FOR CONSTRUCTION




**DM&E**  
DAKOTA, MINNESOTA & EASTERN RAILROAD

|                         |                    |
|-------------------------|--------------------|
| CHECKED BY:<br>TRK/WTM  | FILE NAME:         |
| DESIGNED BY:<br>TDE/RAC | SCALE:<br>AS NOTED |
| DRAWN BY:<br>JTB/DJR    | DATE:<br>OCT 2008  |

|                                                   |
|---------------------------------------------------|
| PROJECT DESCRIPTION:                              |
| SEGMENT 2<br>MP 649.9-650.1<br>PARCEL NO. SDCS026 |

|                                                           |                           |
|-----------------------------------------------------------|---------------------------|
| LOCATION:<br>SOUTH DAKOTA                                 | SUBDIVISION:<br>NEW BUILD |
| DRAWING TITLE:<br>CULTURAL SITE PLAN<br>SITE NO. 39CU1840 | SHEET NO.:<br>1 of 3      |

C:\Pwworking\OMA\03-5807\CL-SD-MP649\_39CU1840.dgn  
10/28/2008 1:52:17 PM

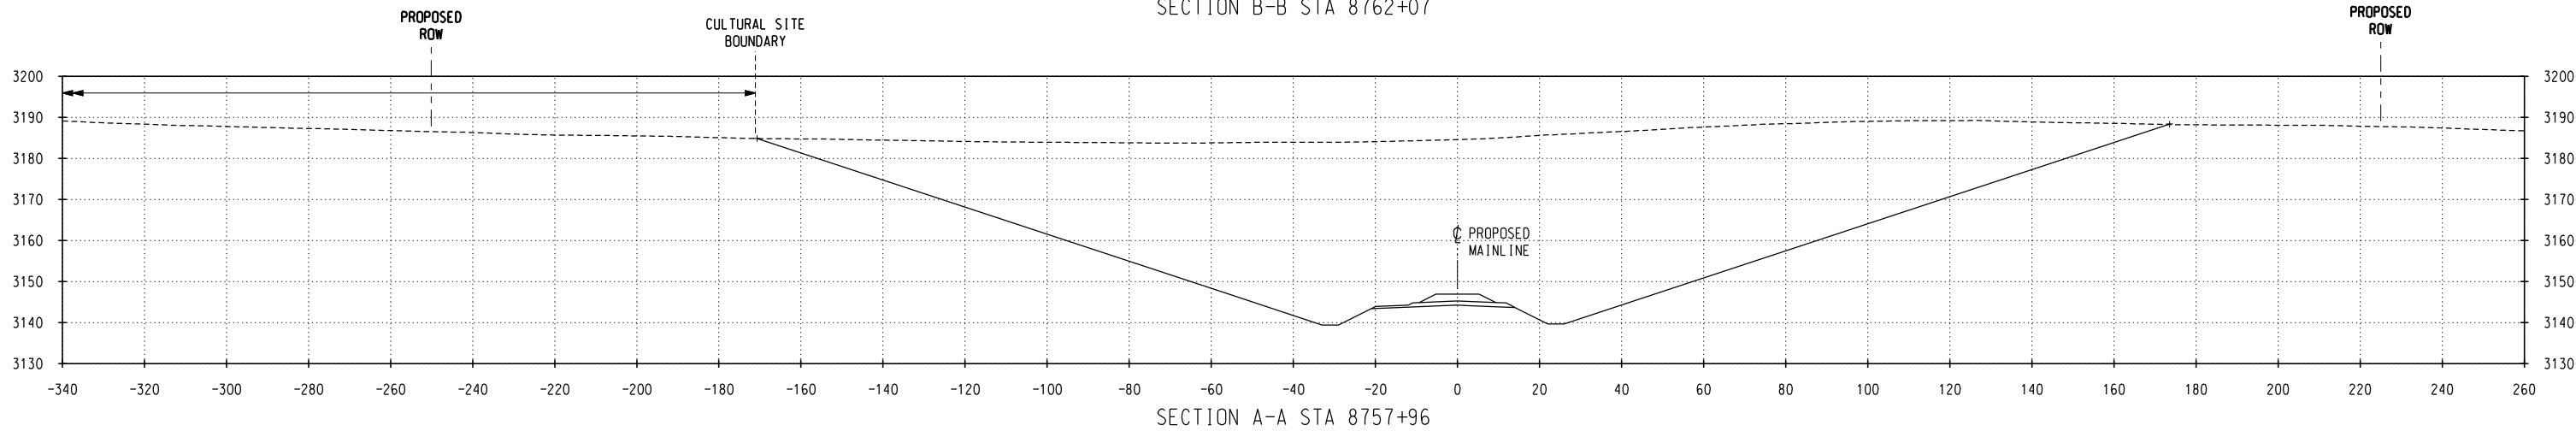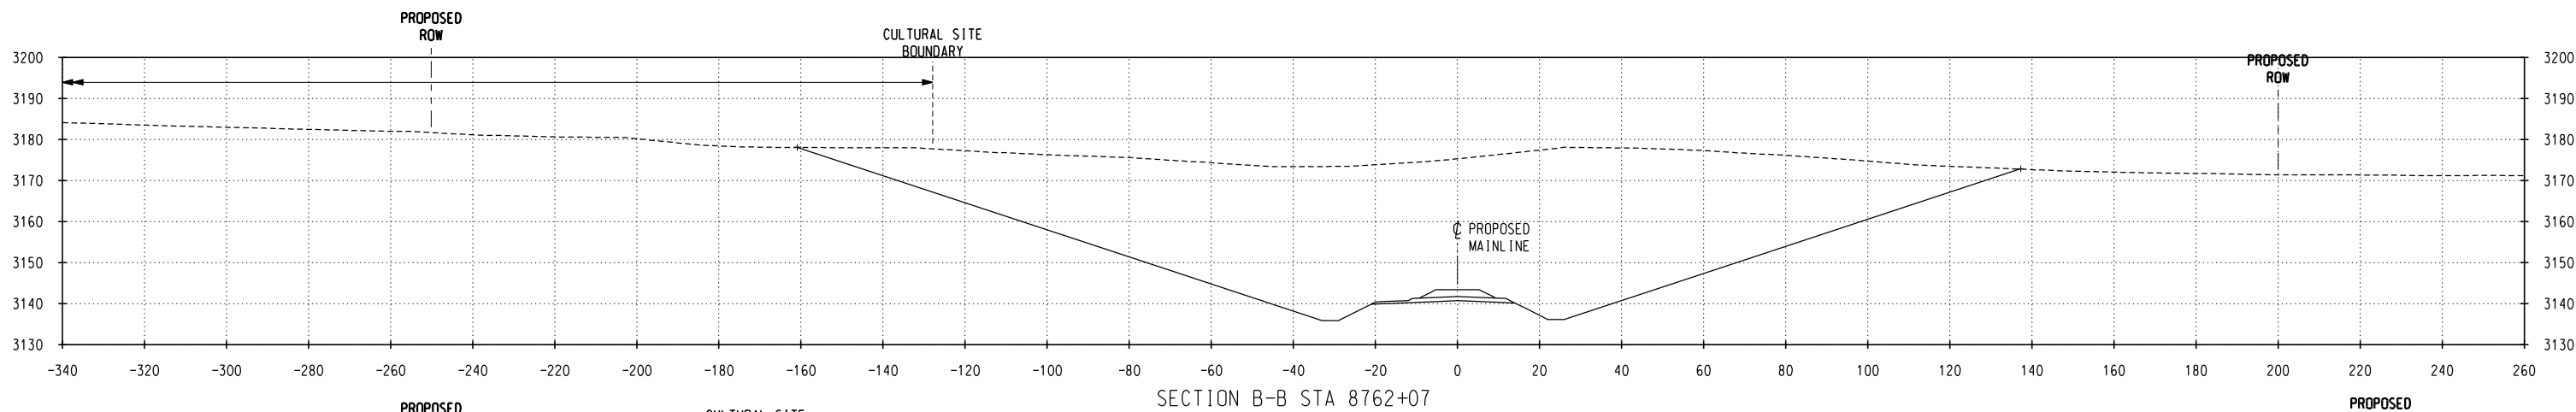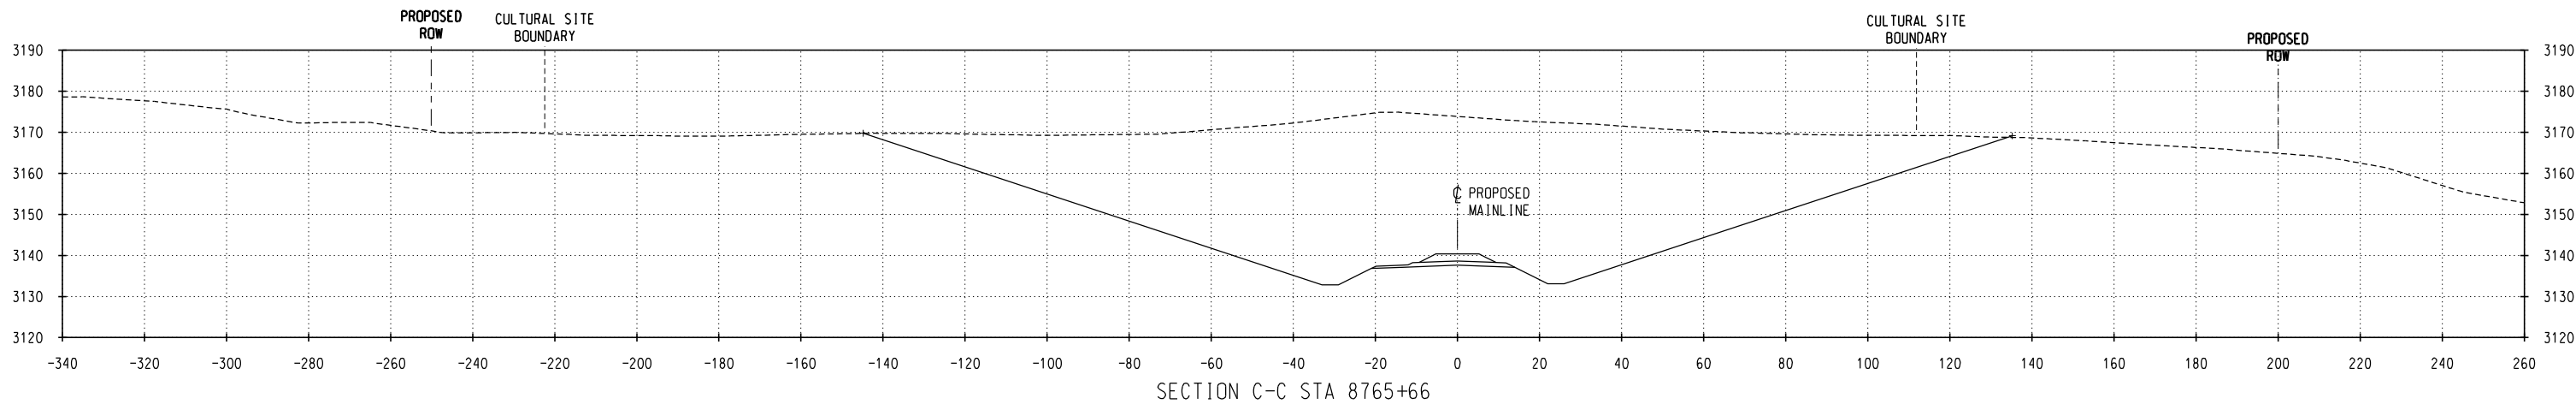

| NO. | DATE | REVISIONS |
|-----|------|-----------|
|     |      |           |
|     |      |           |
|     |      |           |
|     |      |           |

PRELIMINARY  
NOT FOR CONSTRUCTION

**DM&E**  
DAKOTA, MINNESOTA & EASTERN RAILROAD


|                         |                    |
|-------------------------|--------------------|
| CHECKED BY:<br>TRK/WTM  | FILE NAME:         |
| DESIGNED BY:<br>TDE/RAC | SCALE:<br>AS NOTED |
| DRAWN BY:<br>JTB/DJR    | DATE:<br>OCT 2008  |

|                                                   |
|---------------------------------------------------|
| PROJECT DESCRIPTION:                              |
| SEGMENT 2<br>MP 649.9-650.1<br>PARCEL NO. SDCS026 |

|                |                                                   |
|----------------|---------------------------------------------------|
| LOCATION:      | SOUTH DAKOTA                                      |
| DRAWING TITLE: | CULTURAL SITE CROSS SECTIONS<br>SITE NO. 39CU1840 |

|              |           |
|--------------|-----------|
| SUBDIVISION: | NEW BUILD |
| SHEET NO.:   | 2 of 3    |

C:\Pwworking\OMA\cd034807\CL-SD-MP649\_39CU1840.dgn  
10/22/2008 1:53:30 PM

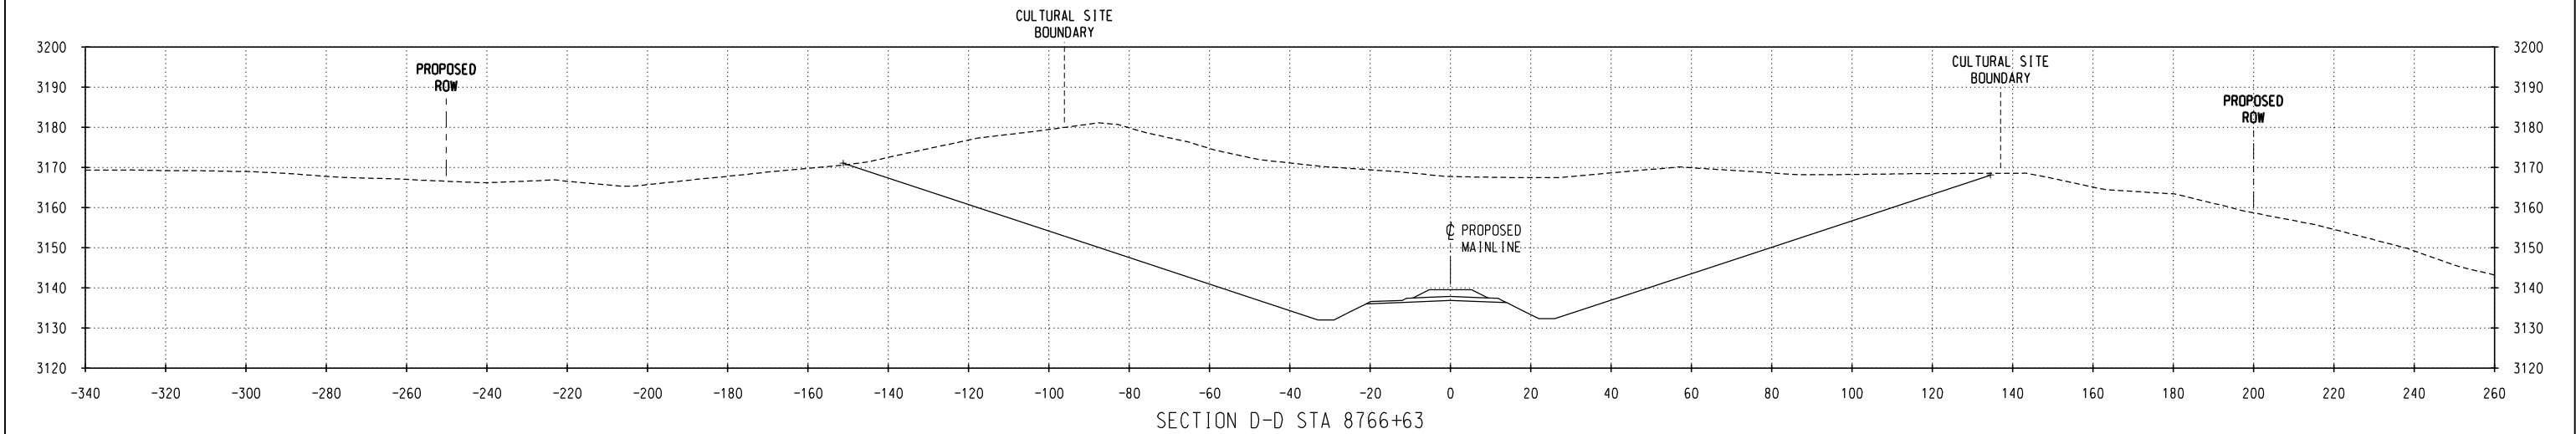

| NO. | DATE | REVISIONS |
|-----|------|-----------|
|     |      |           |
|     |      |           |
|     |      |           |
|     |      |           |

**PRELIMINARY**  
NOT FOR CONSTRUCTION

***DM&E***  
DAKOTA, MINNESOTA & EASTERN RAILROAD

|                         |                    |
|-------------------------|--------------------|
| CHECKED BY:<br>TRK/WTM  | FILE NAME:         |
| DESIGNED BY:<br>TDE/RAC | SCALE:<br>AS NOTED |
| DRAWN BY:<br>JTB/DJR    | DATE:<br>OCT 2008  |

PROJECT DESCRIPTION:  
SEGMENT 2  
MP 649.9-650.1  
PARCEL NO. SDCS026

LOCATION: SOUTH DAKOTA  
DRAWING TITLE:  
CULTURAL SITE CROSS SECTIONS  
SITE NO. 39CU1840

SUBDIVISION:  
NEW BUILD  
SHEET NO.:  
3 of 3