
 
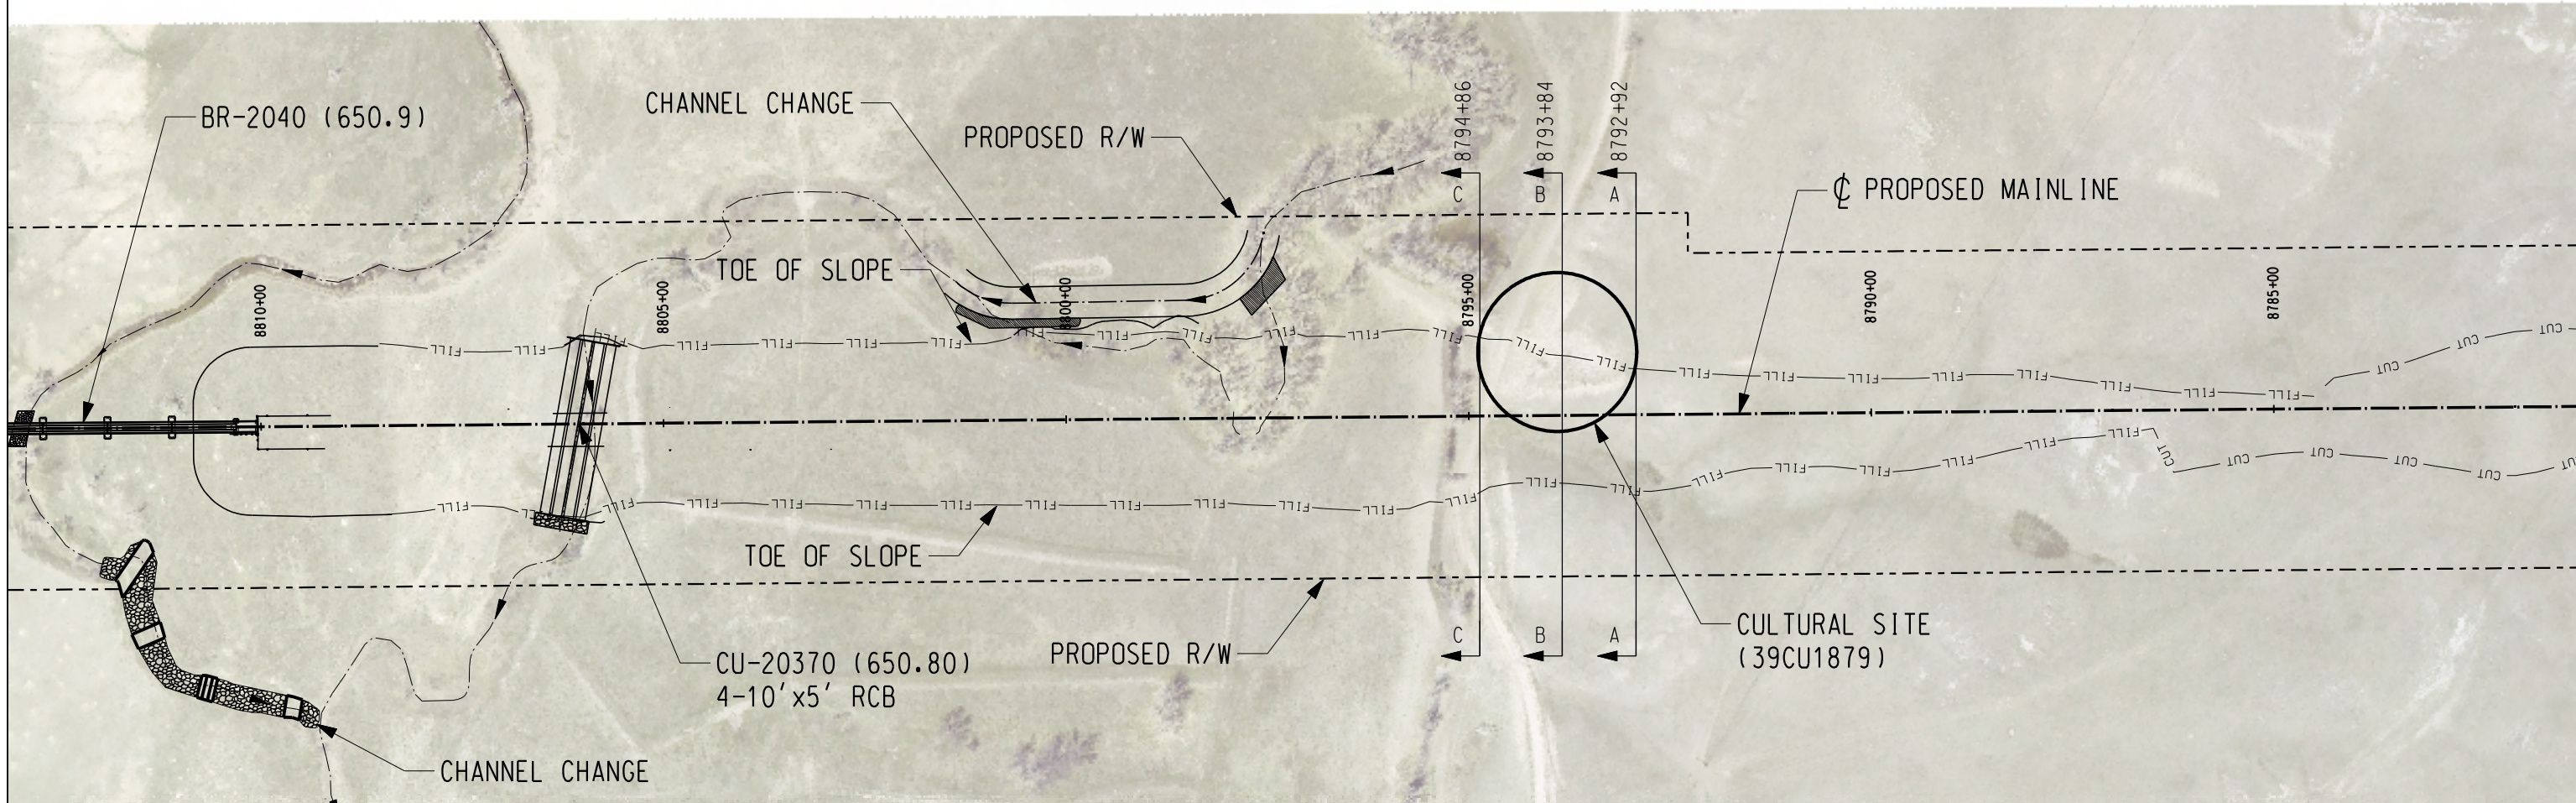


WEST TO
MINES, WY

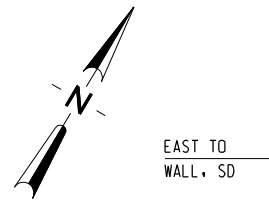

LEGEND

—BF—	BURIED FIBER OPTICS EXISTING	—w—	WATER EXISTING
—BF—	BURIED FIBER OPTICS PROPOSED	—w—	WATER PROPOSED
—BP—	BURIED POWER LINES EXISTING	—	STEAM LINES
—BP—	BURIED POWER LINES PROPOSED	—BT—	TELEPHONE LINES EXISTING
—	COMMUNICATION LINES	—BT—	TELEPHONE LINES PROPOSED
—OP—	OVERHEAD POWER LINES EXISTING	—x—x—x—	FENCE EXISTING
—OP—	OVERHEAD POWER LINES PROPOSED	—	CENTERLINE EXISTING
—G—	NATURAL GAS EXISTING	—	PROPOSED ϕ RAILROAD MAINLINE
—G—	NATURAL GAS PROPOSED	—	PROPOSED R/W
—O—	OIL EXISTING	—	PROPERTY LINES
—O—	OIL PROPOSED	—	PRELIMINARY R/W
—A—	AIR EXISTING	—	ROAD CROSSING (RD)
—A—	AIR PROPOSED	—	DITCH CENTERLINE PROPOSED
—S—	SANITARY SEWER EXISTING	—CUT—	PROPOSED TOP OF SLOPE (CUT)
—S—	SANITARY SEWER PROPOSED	—FILL—	PROPOSED TOE OF SLOPE (FILL)
—ST—	STORM SEWER EXISTING	—	CULTURAL SITE BOUNDARY
—ST—	STORM SEWER PROPOSED	—	RIP RAP
— ϕ —	CENTERLINE	—	PROPOSED CULVERT (CU)
— ϕ —	UTILITY POLE	—	PROPOSED BRIDGE (BR)
— $\diamond$ —	MILEPOST (MP)		

CULTURAL RESOURCE SITE NOTES:

SITE #: 39CU1879

PROPERTY TYPE: PREHISTORIC ARTIFACT SCATTER

NR QUALIFICATIONS: THE SITE IS UNEVALUATED.

ISSUES WITH INTEGRITY OF SETTING: UNKNOWN

DIRECT IMPACTS: YES, THE ENTIRE SITE IS LOCATED WITHIN THE PROPOSED DM&E RIGHT-OF-WAY AND APPROXIMATELY 50% OF THE SITE WILL BE IMPACTED BY THE FILL BOUNDARY.

CUT: NO

FILL: YES (45 FEET)

DM&E MANAGEMENT RECOMMENDATION: WHEN ACCESS TO THIS PROPERTY IS OBTAINED FROM THE LANDOWNER, THE SITE WILL BE EVALUATED FOR THE NATIONAL REGISTER OF HISTORIC PLACES. NATIVE AMERICAN CONSULTATION IS RECOMMENDED TO RESOLVE ELIGIBILITY UNDER CRITERION A. SUBSURFACE TESTING IS RECOMMENDED TO RESOLVE ELIGIBILITY UNDER CRITERION D. IF THE SITE IS ELIGIBLE UNDER ANY OF THE NATIONAL REGISTER CRITERIA, A MITIGATION PLAN WILL BE DEVELOPED.

NO.	DATE	REVISIONS

PRELIMINARY
NOT FOR CONSTRUCTION




DM&E
DAKOTA, MINNESOTA & EASTERN RAILROAD

CHECKED BY: TRK/WTM	FILE NAME:
DESIGNED BY: TDE/RAC	SCALE: AS NOTED
DRAWN BY: JTB/DJR	DATE: OCT 2008

PROJECT DESCRIPTION:
SEGMENT 2
MP 650.5-650.6
PARCEL NO. SDCS026

LOCATION: SOUTH DAKOTA	SUBDIVISION: NEW BUILD
DRAWING TITLE: CULTURAL SITE PLAN SITE NO. 39CU1879	SHEET NO.: 1 of 2

c:\pwworking\omni\d0343807\CL-SD-MP650_39CU1879.dgn
10/29/2008 11:53:52 AM

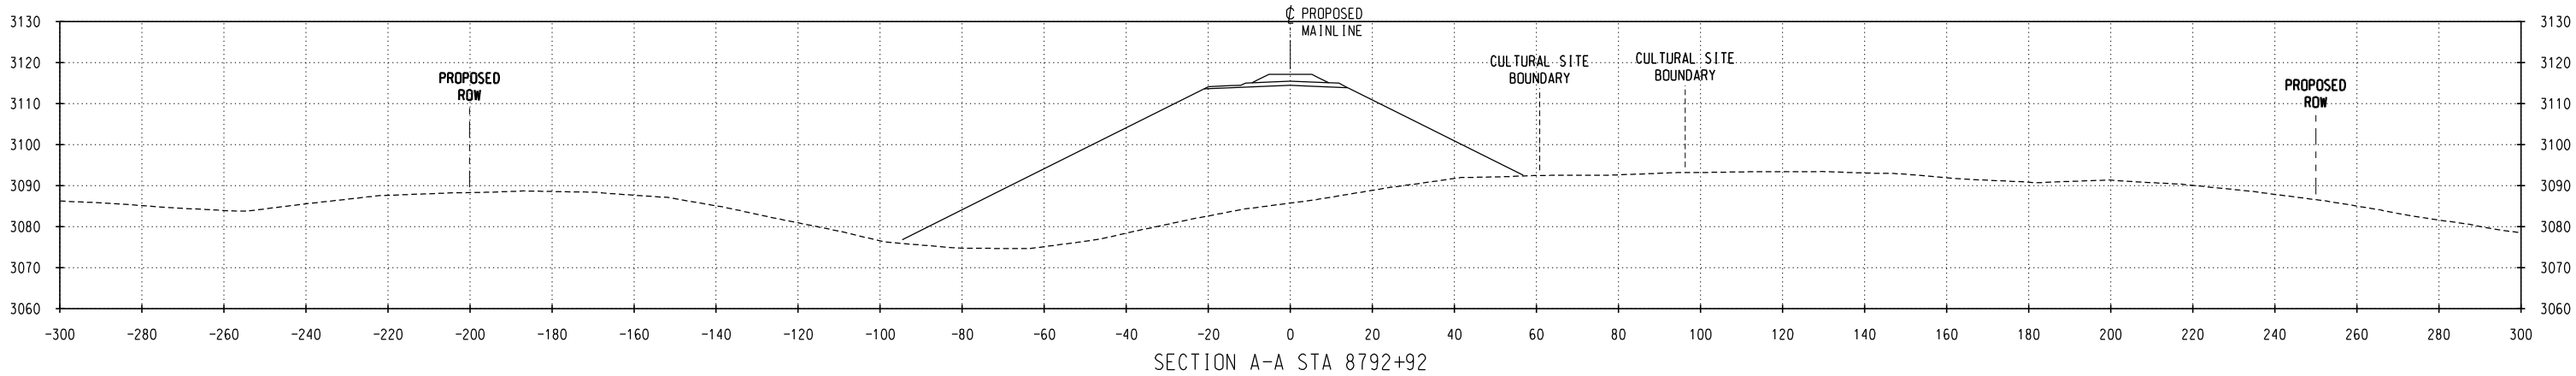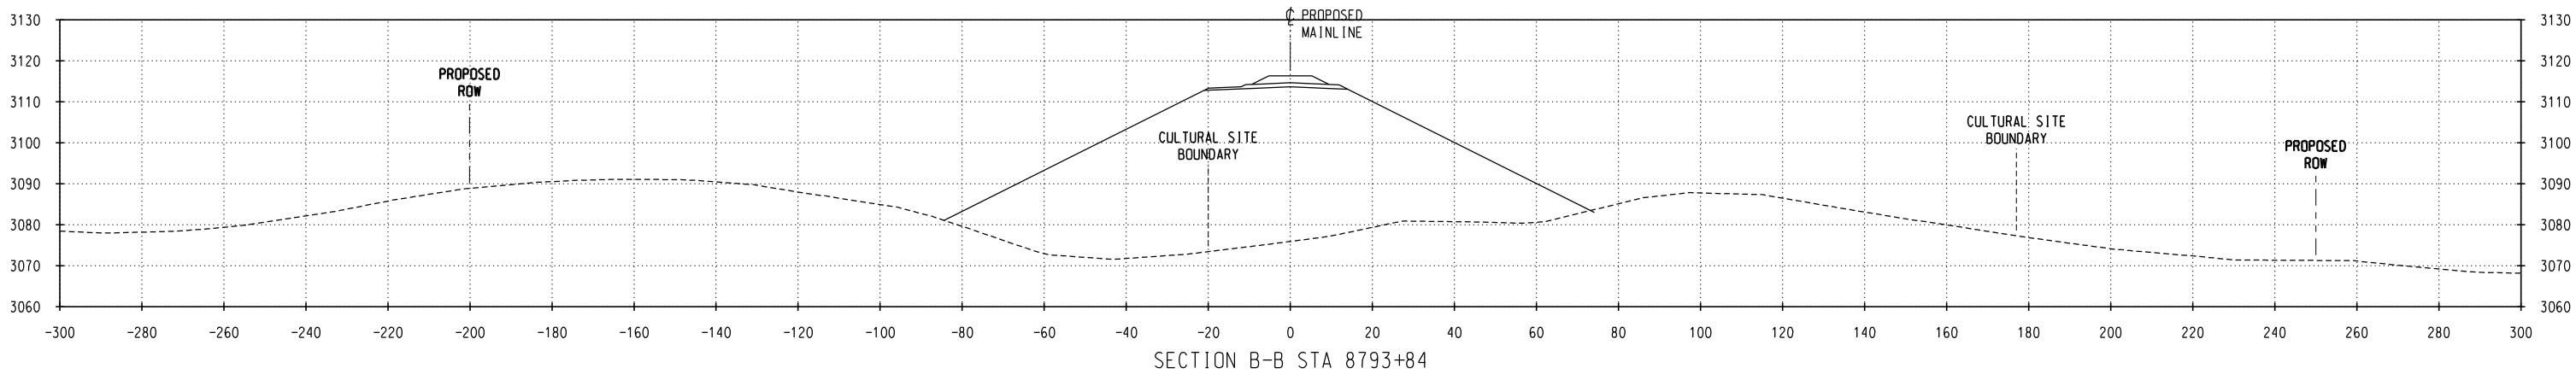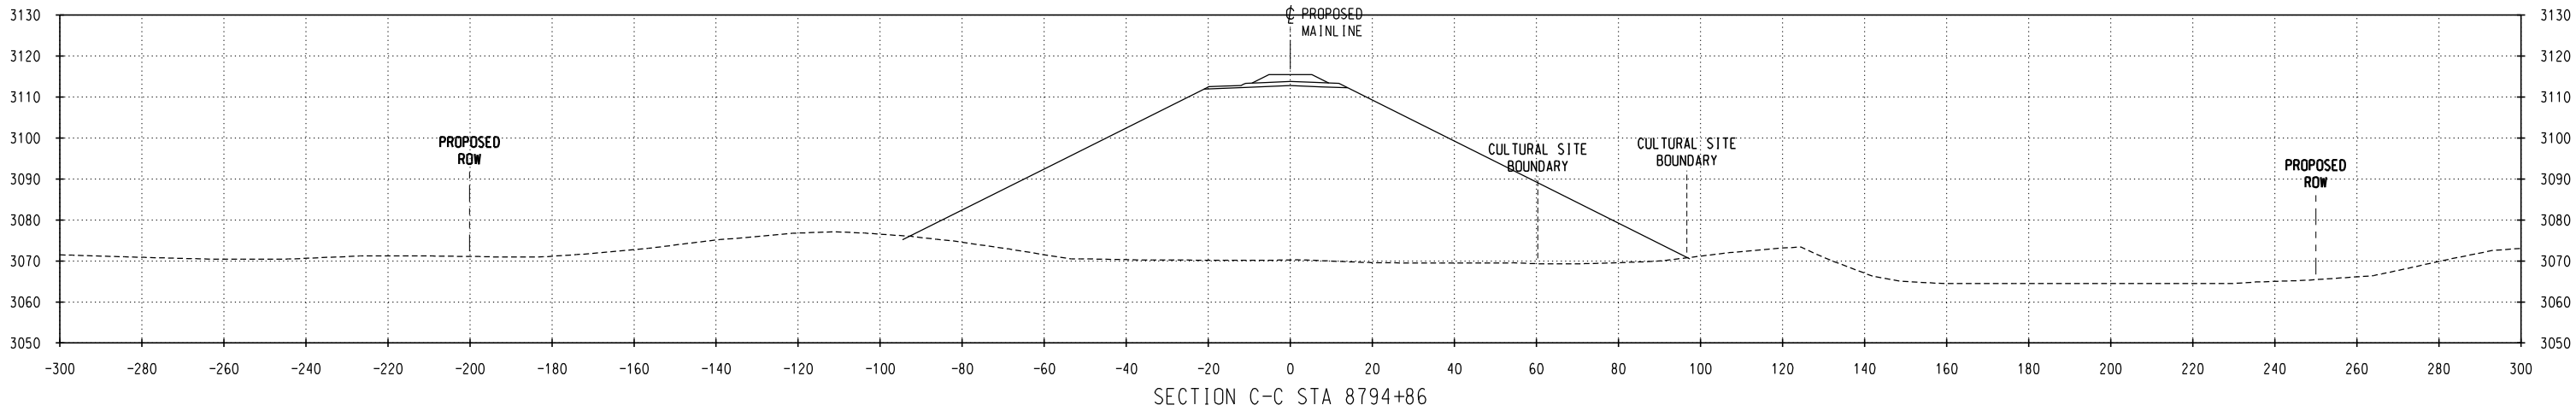

NO.	DATE	REVISIONS

PRELIMINARY
NOT FOR CONSTRUCTION

DM&E
DAKOTA, MINNESOTA & EASTERN RAILROAD

CHECKED BY: TRK/WTM	FILE NAME:
DESIGNED BY: TDE/RAC	SCALE: AS NOTED
DRAWN BY: JTB/DJR	DATE: OCT 2008

PROJECT DESCRIPTION:
SEGMENT 2 MP 650.5-650.6 PARCEL NO. SDCS026

LOCATION: SOUTH DAKOTA
DRAWING TITLE: CULTURAL SITE CROSS SECTIONS SITE NO. 39CU1879

SUBDIVISION: NEW BUILD
SHEET NO.: 2 of 2