
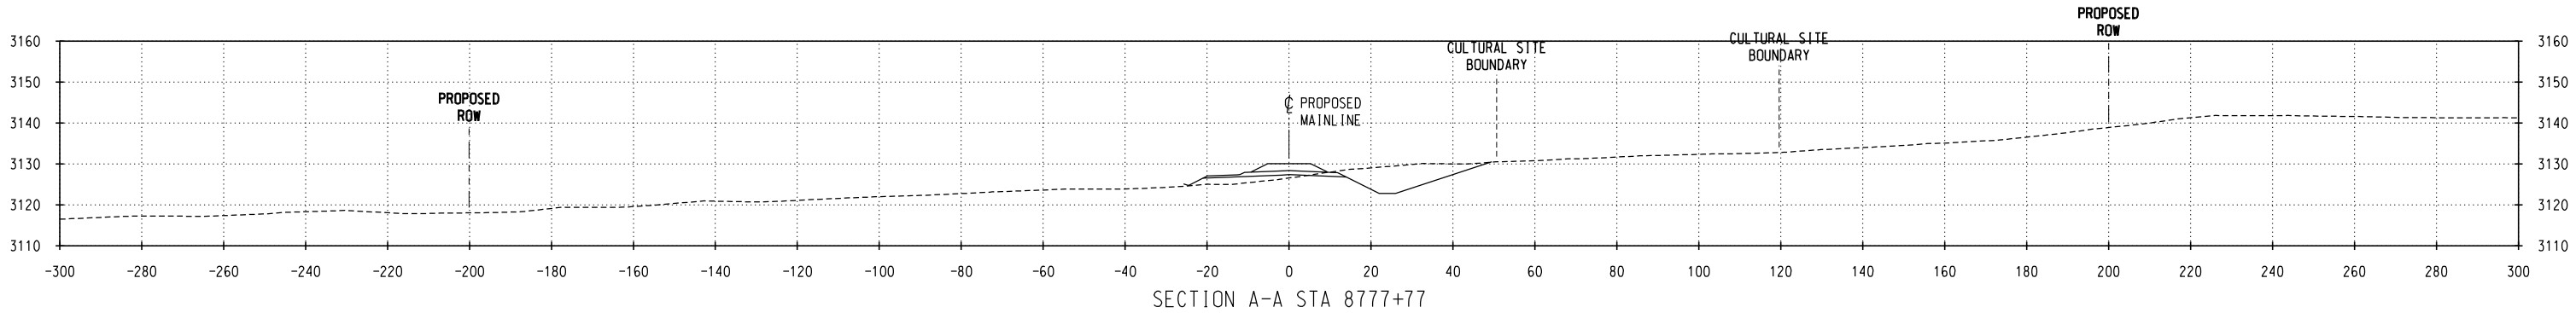
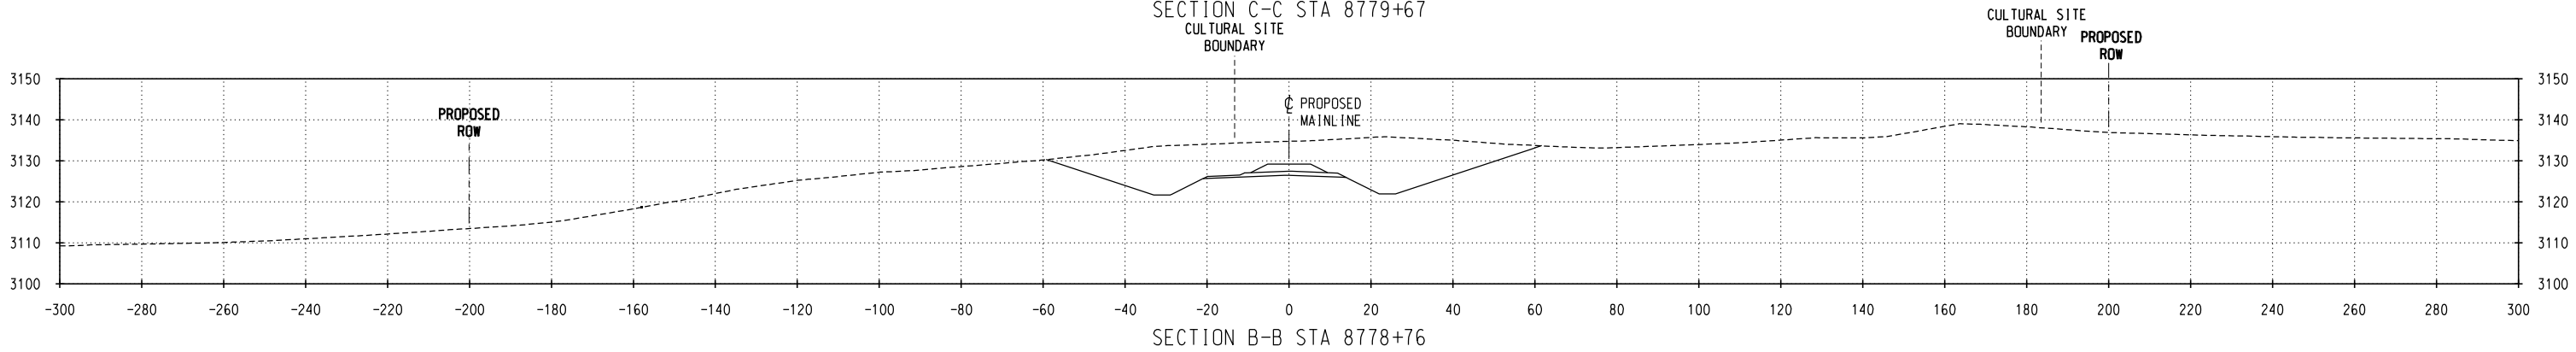
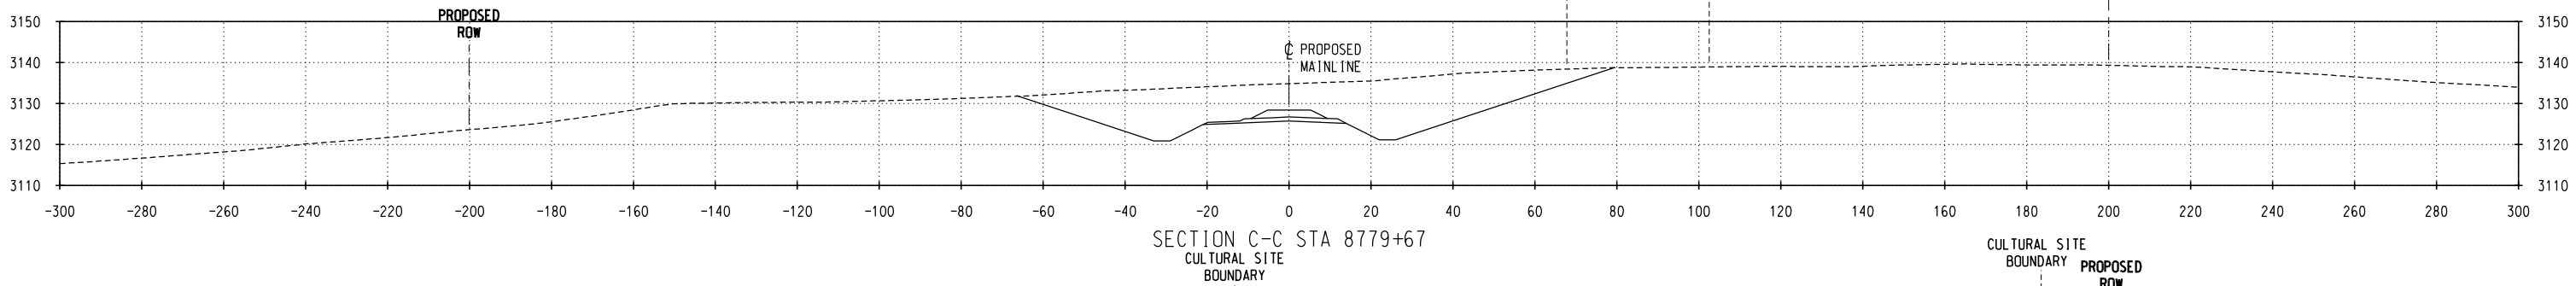


—BF—	BURIED FIBER OPTICS EXISTING	—W—	WATER EXISTING
—BF—	BURIED FIBER OPTICS PROPOSED	—W—	WATER PROPOSED
—BP—	BURIED POWER LINES EXISTING	— — — — —	STEAM LINES
—BP—	BURIED POWER LINES PROPOSED	—BT—	TELEPHONE LINES EXISTING
— — — — —	COMMUNICATION LINES	—BT—	TELEPHONE LINES PROPOSED
—OP—	OVERHEAD POWER LINES EXISTING	—x—x—x—	FENCE EXISTING
—OP—	OVERHEAD POWER LINES PROPOSED	— · — · — · —	CENTERLINE EXISTING
	POWER POLES EXISTING	— · — · — · —	PROPOSED C RAILROAD MAINLINE
	POWER POLES PROPOSED	— · — · — · —	PROPOSED R/W
—G—	NATURAL GAS EXISTING	— — — — —	PROPERTY LINES
—G—	NATURAL GAS PROPOSED	— — — — —	PRELIMINARY R/W
—O—	OIL EXISTING		ROAD CROSSING (RD)
—O—	OIL PROPOSED		DITCH CENTERLINE PROPOSED
—A—	AIR EXISTING	— CUT —	PROPOSED TOP OF SLOPE (CUT)
—A—	AIR PROPOSED	— FILL —	PROPOSED TOE OF SLOPE (FILL)
—S—	SANITARY SEWER EXISTING	— — — — —	CULTURAL SITE BOUNDARY
—S—	SANITARY SEWER PROPOSED		RIP RAP
—ST—	STORM SEWER EXISTING		
—ST—	STORM SEWER PROPOSED		PROPOSED CULVERT (CU)
	CENTERLINE		PROPOSED BRIDGE (BR)
	UTILITY POLE		
	MILEPOST (MP)		

9000 11/17/2020	NO.	DATE	REVISIONS	PRELIMINARY NOT FOR CONSTRUCTION	 DAKOTA, MINNESOTA & EASTERN RAILROAD	CHECKED BY: TRK/WTM	FILE NAME:	PROJECT DESCRIPTION: SEGMENT 2 MP 650.3-650.4 PARCEL NO. SDCS026	LOCATION: SOUTH DAKOTA	SUBDIVISION: NEW BUILD
						DESIGNED BY: TDE/RAC	SCALE: AS NOTED		DRAWING TITLE:	SHEET NO.:
						DRAWN BY: JTB/DJR	DATE: OCT 2008		CULTURAL SITE PLAN SITE NO. 39CU2076/39CU1901	1 of 2

C:\PWworking\OMA\d0343807\CL-SD-MP650_39CU2076_39CU1901.dgn
1/17/2008 2:31:22 PM

C:\P\working\OMA\03-3807\CL-SD-MP650_39CU2076_39CU1901.dgn
1/24/2008 9:06:28 AM

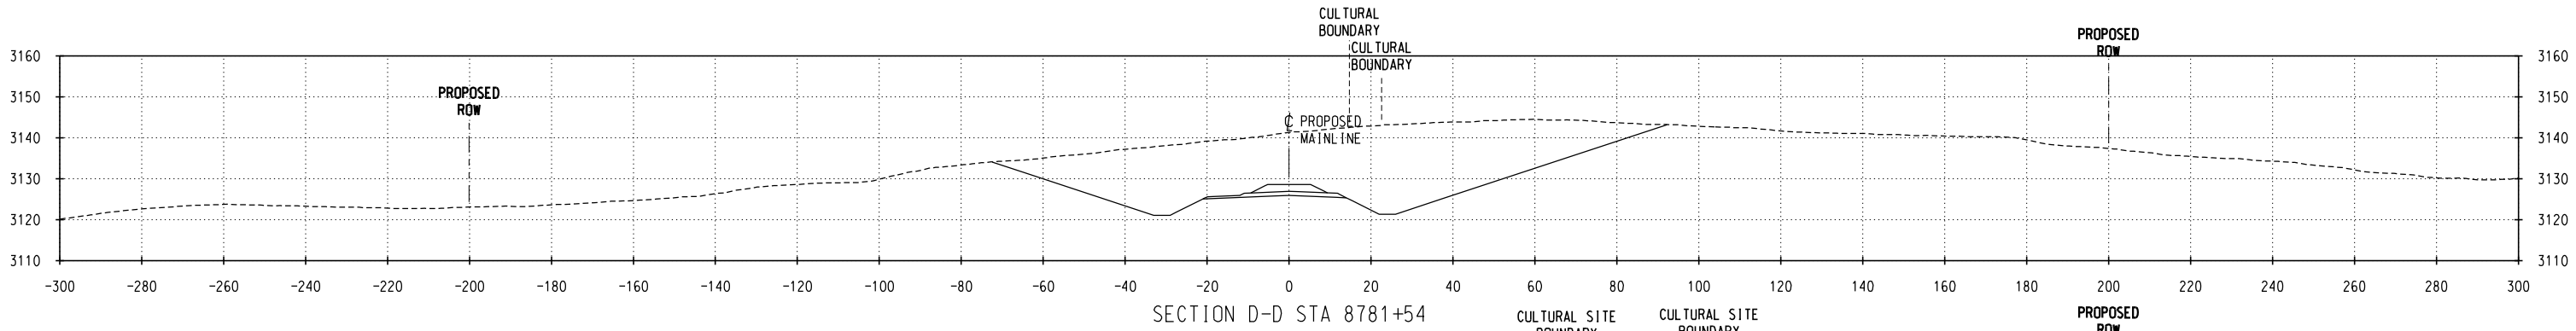

NO.	DATE	REVISIONS

PRELIMINARY
NOT FOR CONSTRUCTION

DM&E
DAKOTA, MINNESOTA & EASTERN RAILROAD

CHECKED BY: TRK/WTM	FILE NAME:
DESIGNED BY: TDE/RAC	SCALE: AS NOTED
DRAWN BY: JTB/DJR	DATE: OCT 2008

PROJECT DESCRIPTION:
SEGMENT 2 MP 650.3-650.4 PARCEL NO. SDCS026

LOCATION:	SOUTH DAKOTA
DRAWING TITLE:	CULTURAL SITE CROSS SECTIONS SITE NO. 39CU2076/39CU1901

SUBDIVISION:	NEW BUILD
SHEET NO.:	2 of 2