




c:\pwworking\oma\10334860\CL-SD-MP654_39CU1825_39CU1826.dgn 10/30/2008 3:09:54 PM

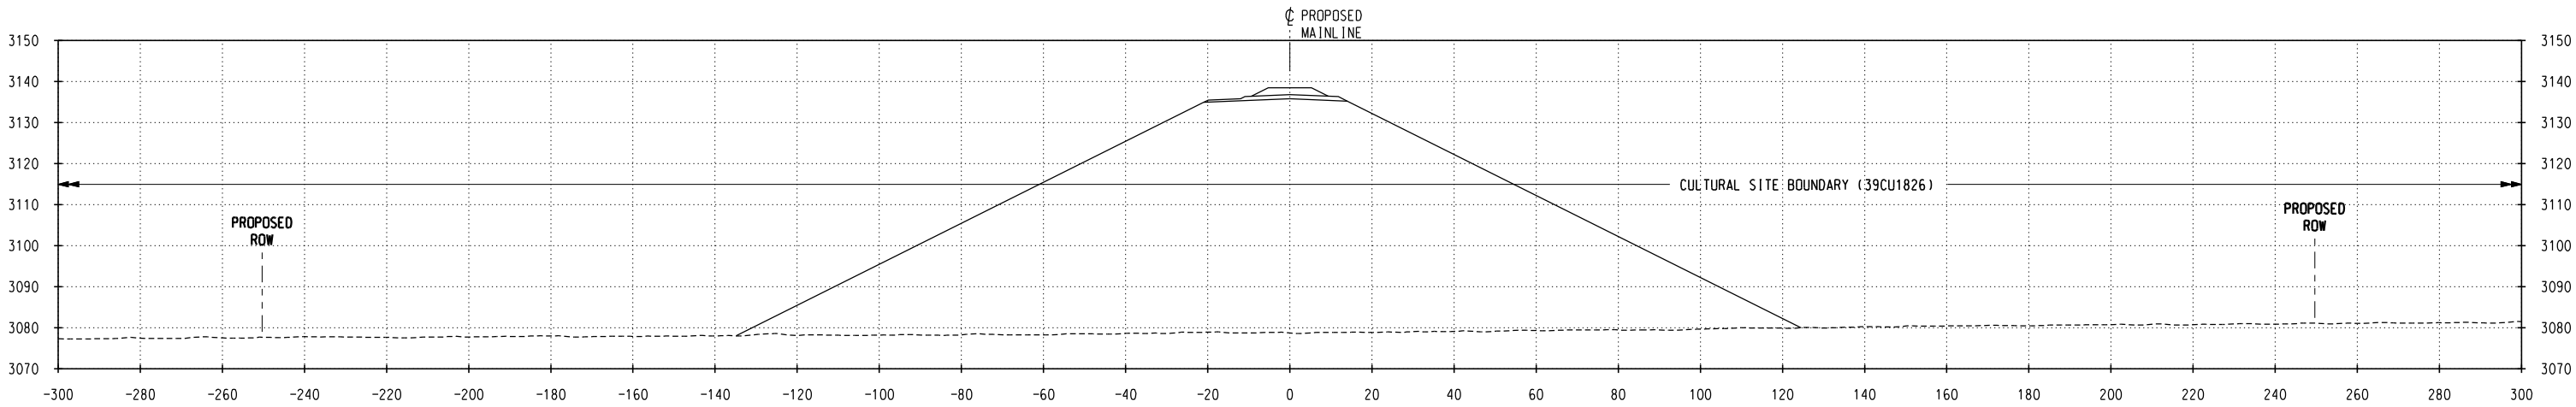

SECTION C-C STA 9016+50

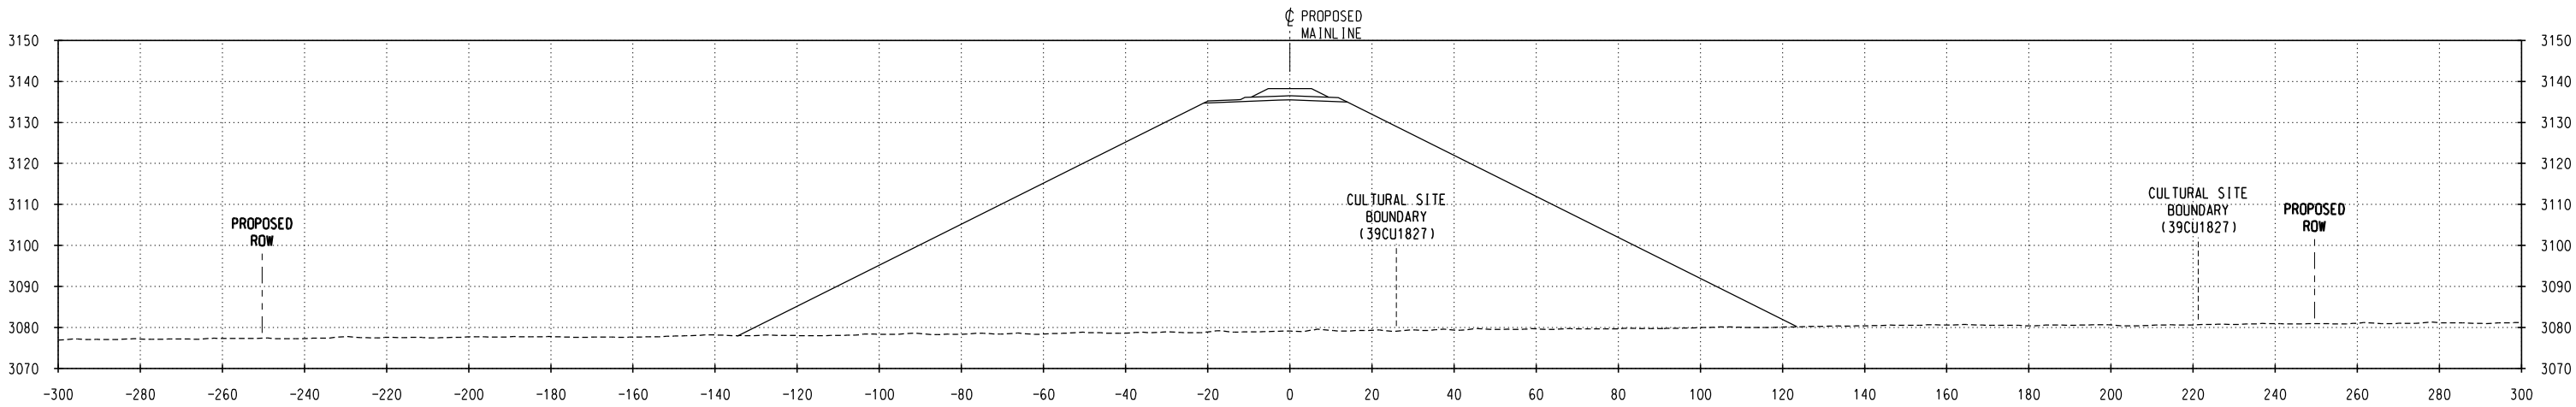

SECTION B-B STA 9015+03

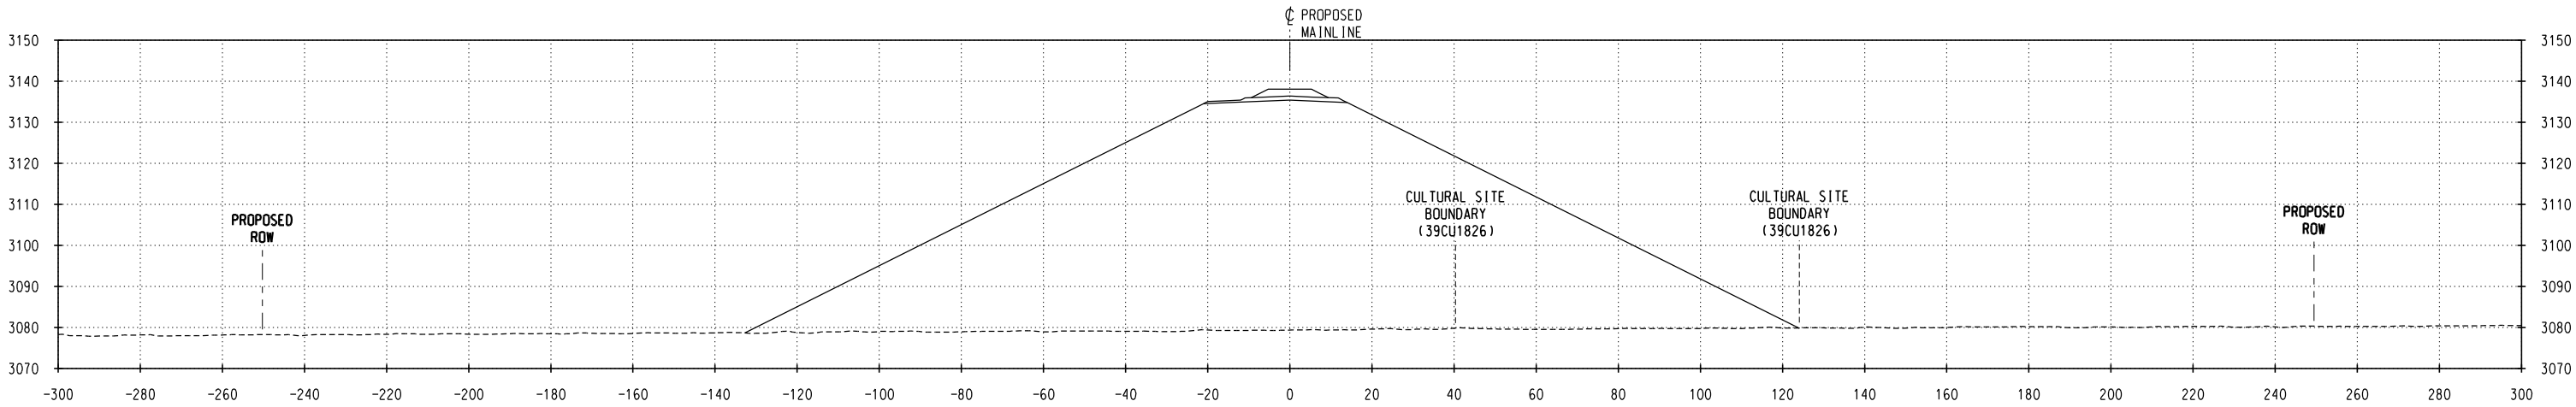

SECTION A-A STA 9010+14

NO.	DATE	REVISIONS

PRELIMINARY
NOT FOR CONSTRUCTION


DM&E
DAKOTA, MINNESOTA & EASTERN RAILROAD

CHECKED BY: ALS/WTM	FILE NAME:
DESIGNED BY: TDE/RAC	SCALE: AS NOTED
DRAWN BY: JTB/DJR	DATE: OCT 2008

PROJECT DESCRIPTION:
SEGMENT 2
MP 654.6-654.9 & MP 655.0-655.1
PARCEL NO. SDCS032

LOCATION: SOUTH DAKOTA	SUBDIVISION: NEW BUILD
DRAWING TITLE: CULTURAL SITE PLAN SITE NO. 39CU1825, 39CU1826 & 39CU1827	SHEET NO.: 2 of 4

c:\pwworking\oma\10394860\CL-SD-MP654_39CU1825_39CU1826.dgn 10/30/2008 3:10:26 PM

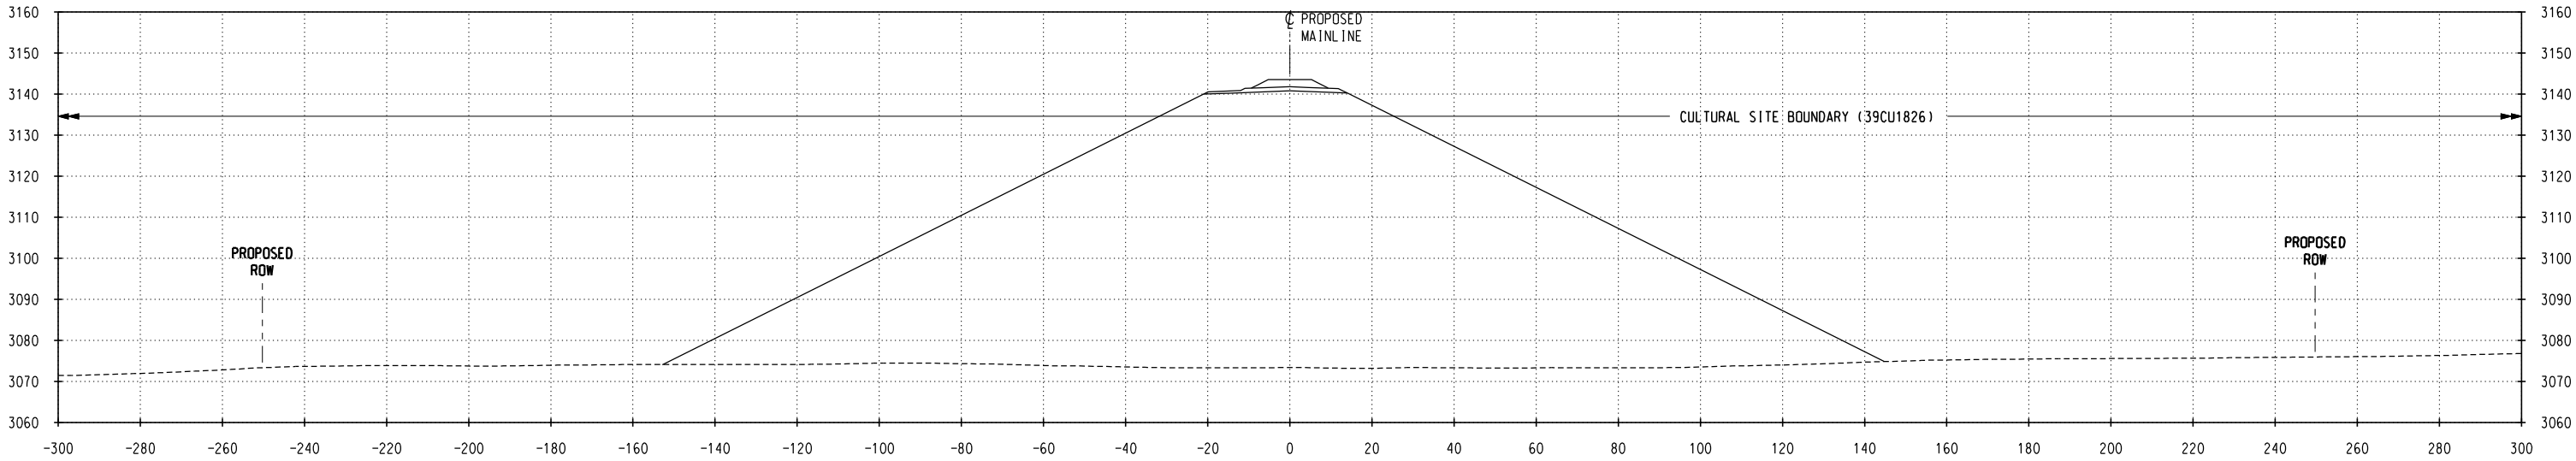

NO.	DATE	REVISIONS




PRELIMINARY
NOT FOR CONSTRUCTION

DM&E
DAKOTA, MINNESOTA & EASTERN RAILROAD

CHECKED BY: ALS/WTM	FILE NAME:
DESIGNED BY: TDE/RAC	SCALE: AS NOTED
DRAWN BY: JTB/DJR	DATE: OCT 2008

PROJECT DESCRIPTION:
SEGMENT 2
MP 654.6-654.9 & MP 655.0-655.1
PARCEL NO. SDCS032

LOCATION: SOUTH DAKOTA	SUBDIVISION: NEW BUILD
DRAWING TITLE: CULTURAL SITE PLAN SITE NO. 39CU1825, 39CU1826 & 39CU1827	SHEET NO.: 3 of 4

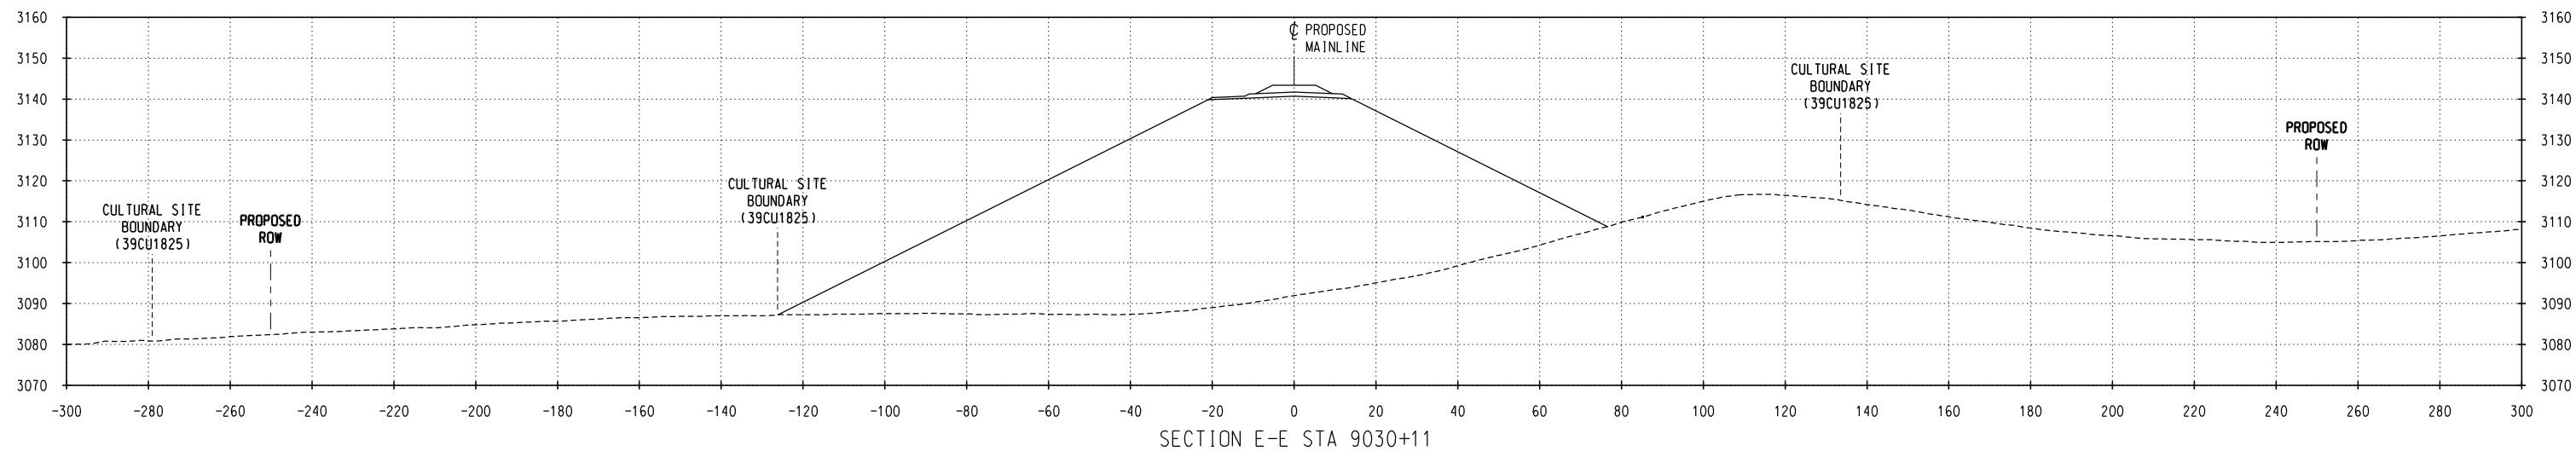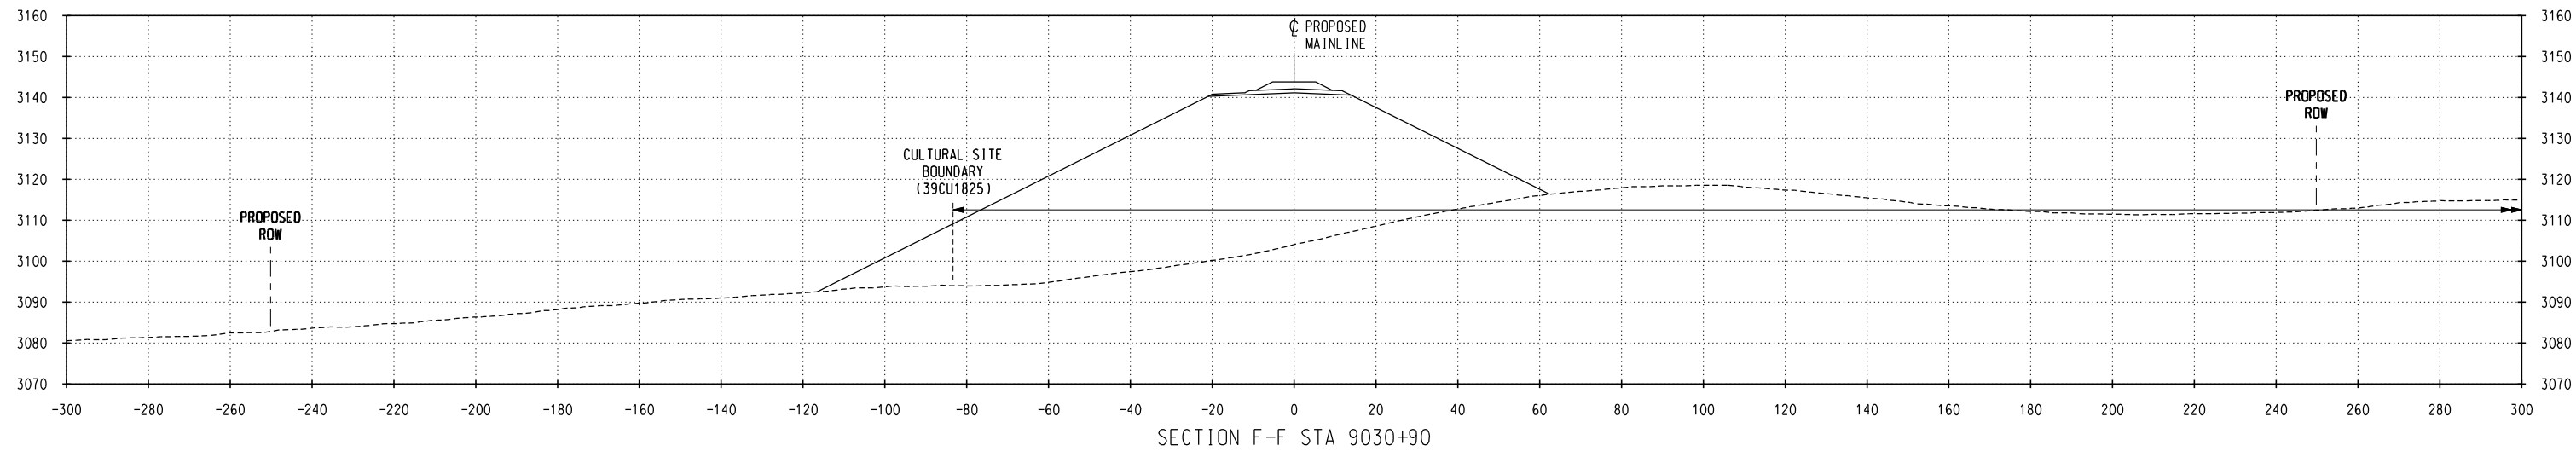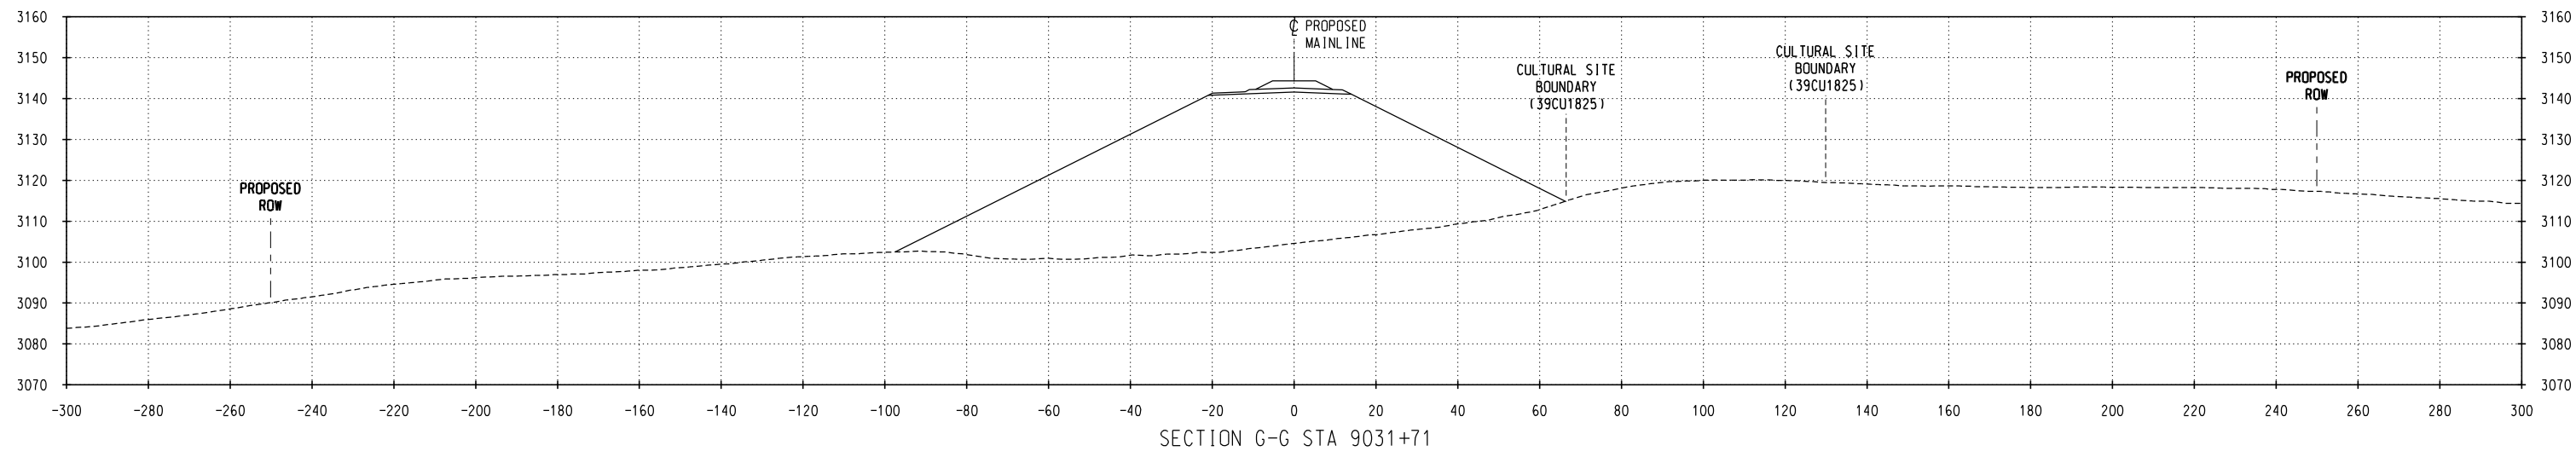

c:\pwworking\omni\10394860\CL-SD-MP654_39CU1825_39CU1826.dgn
10/30/2008 3:10:54 PM

NO.			DATE			REVISIONS		

PRELIMINARY NOT FOR CONSTRUCTION	DM&E DAKOTA, MINNESOTA & EASTERN RAILROAD	CHECKED BY: ALS/WTM DESIGNED BY: TDE/RAC DRAWN BY: JTB/DJR	FILE NAME: SCALE: AS NOTED DATE: OCT 2008	PROJECT DESCRIPTION: SEGMENT 2 MP 654.6-654.9 & MP 655.0-655.1 PARCEL NO. SDCS032	LOCATION: SOUTH DAKOTA DRAWING TITLE: CULTURAL SITE PLAN SITE NO. 39CU1825, 39CU1826 & 39CU1827	SUBDIVISION: NEW BUILD SHEET NO.: 4 of 4
--	---	--	--	---	---	--