


c:\pwworking\omni\d0343807\CL-SD-MP656_39CU1817.dgn
10/30/2008 2:14:17 PM

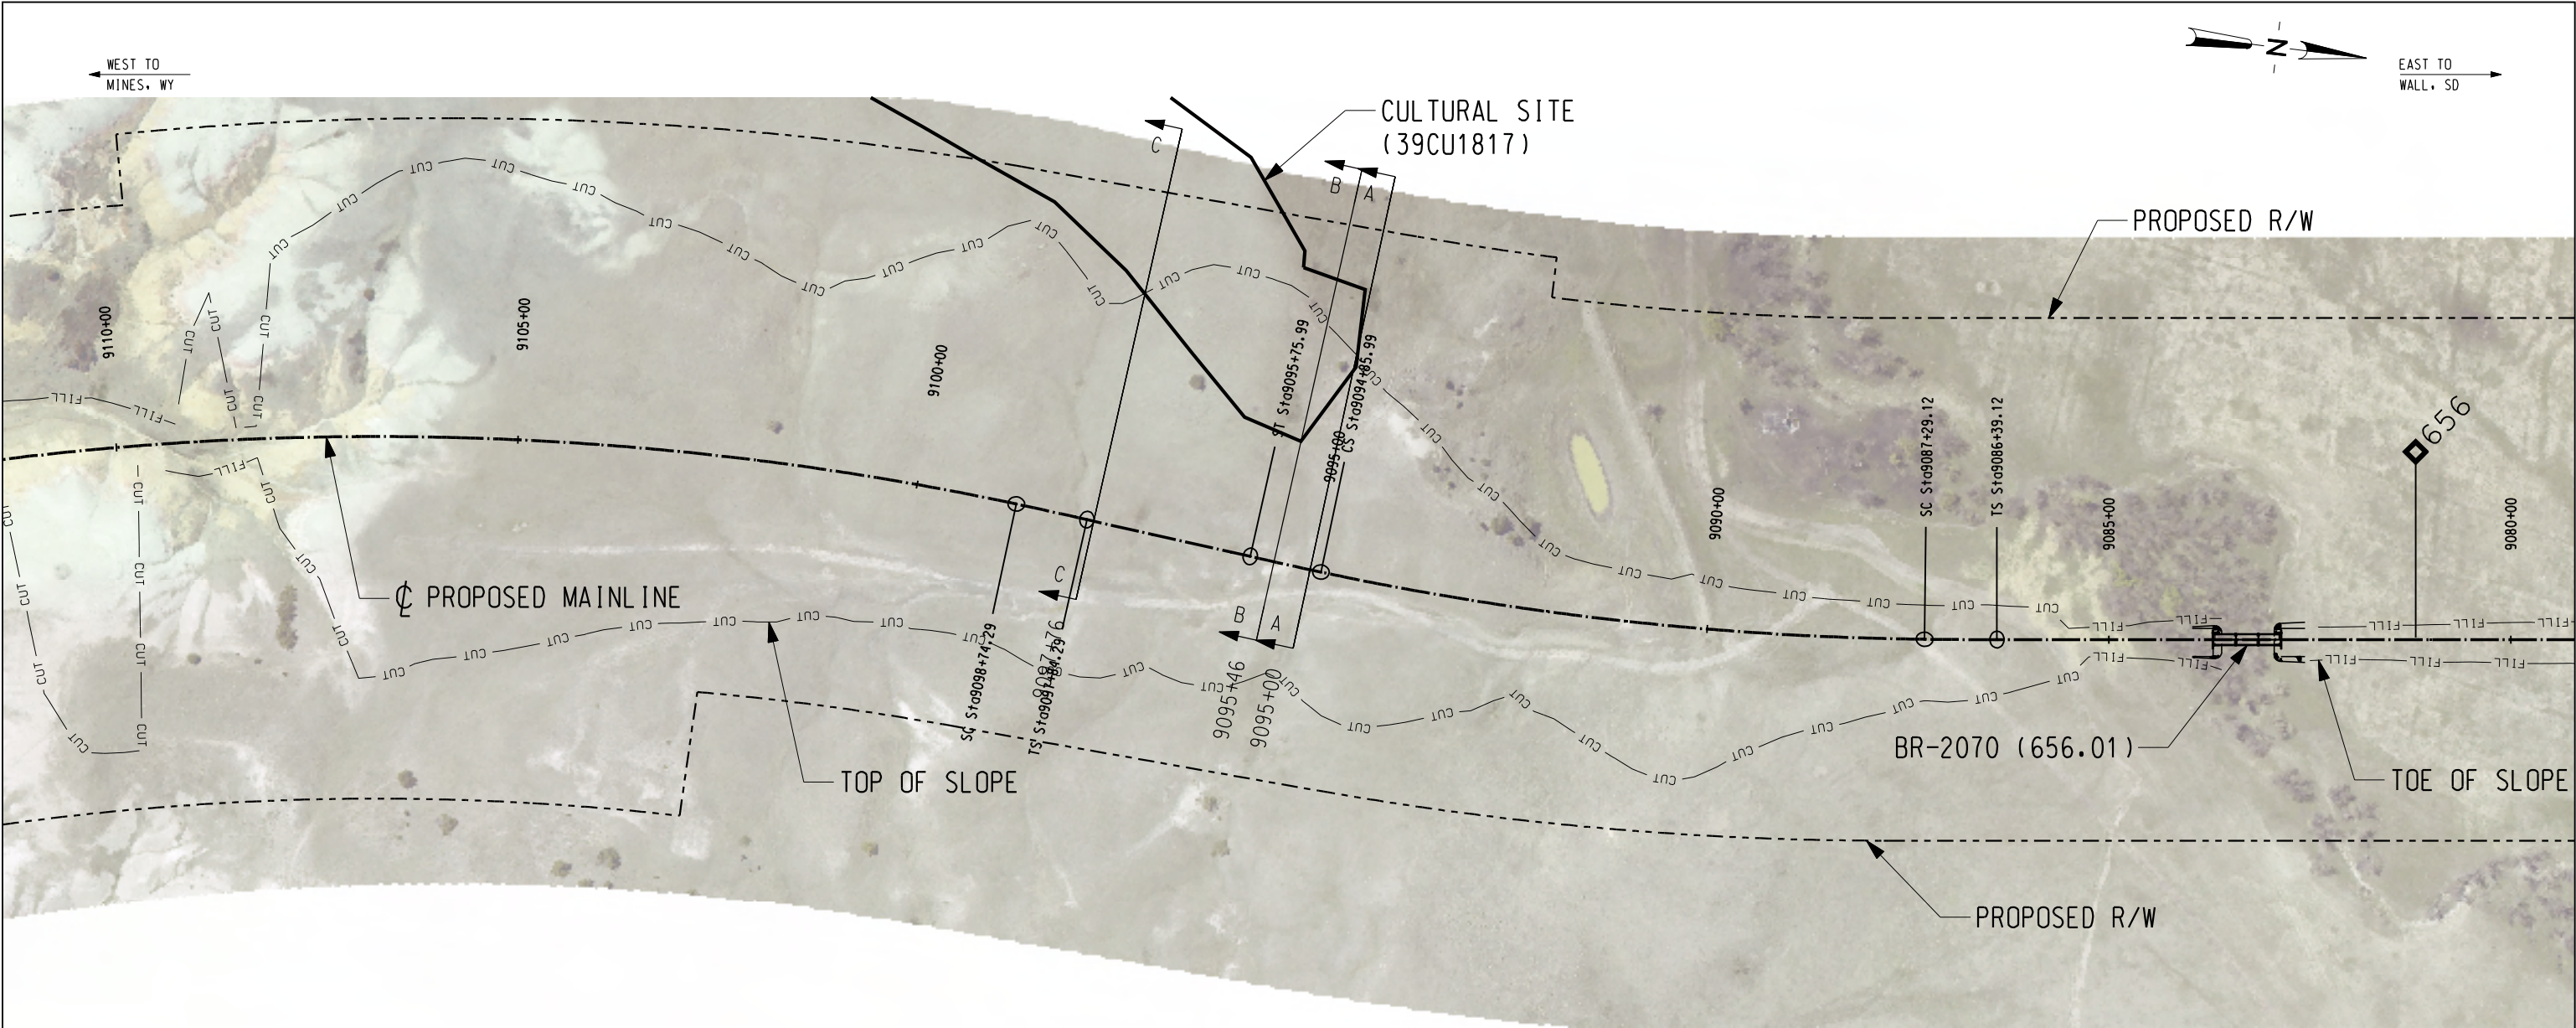

CULTURAL RESOURCE SITE NOTES:

SITE #: 39CU1817

PROPERTY TYPE: PREHISTORIC STONE CIRCLE

NR QUALIFICATIONS: UNEVALUATED UNDER CRITERION A AND UNEVALUATED UNDER CRITERION D.

INTEGRITY OF SETTING: POSSIBLE

DIRECT IMPACTS: APPROXIMATELY 25 PERCENT OF SITE 39CU1817 IS WITHIN THE CUT BOUNDARY. THE SITE WILL BE AFFECTED BY THE PROPOSED DM&E RAILROAD CONSTRUCTION.

CUT: YES (UP TO 20')

FILL: NO

DM&E MANAGEMENT RECOMMENDATION: RESOLVE ELIGIBILITY OF 39CU1817 UNDER CRITERIA A AND D. DEVELOP TREATMENT PLAN AS APPROPRIATE.

LEGEND

- | | | | |
|------|-------------------------------|---------|-----------------------------------|
| —BF— | BURIED FIBER OPTICS EXISTING | —w— | WATER EXISTING |
| —BF— | BURIED FIBER OPTICS PROPOSED | —w— | WATER PROPOSED |
| —BP— | BURIED POWER LINES EXISTING | —x—x—x— | STEAM LINES |
| —BP— | BURIED POWER LINES PROPOSED | —BT— | TELEPHONE LINES EXISTING |
| — | COMMUNICATION LINES | —BT— | TELEPHONE LINES PROPOSED |
| —OP— | OVERHEAD POWER LINES EXISTING | —x—x—x— | FENCE EXISTING |
| —OP— | OVERHEAD POWER LINES PROPOSED | — | CENTERLINE EXISTING |
| —G— | NATURAL GAS EXISTING | — | PROPOSED ϕ RAILROAD MAINLINE |
| —G— | NATURAL GAS PROPOSED | — | PROPOSED R/W |
| —O— | OIL EXISTING | — | PROPERTY LINES |
| —O— | OIL PROPOSED | — | PRELIMINARY R/W |
| —A— | AIR EXISTING | — | ROAD CROSSING (RD) |
| —A— | AIR PROPOSED | — | DITCH CENTERLINE PROPOSED |
| —S— | SANITARY SEWER EXISTING | —CUT— | PROPOSED TOP OF SLOPE (CUT) |
| —S— | SANITARY SEWER PROPOSED | —FILL— | PROPOSED TOE OF SLOPE (FILL) |
| —ST— | STORM SEWER EXISTING | — | CULTURAL SITE BOUNDARY |
| —ST— | STORM SEWER PROPOSED | — | RIP RAP |
| — | CENTERLINE | — | PROPOSED CULVERT (CU) |
| — | UTILITY POLE | — | PROPOSED BRIDGE (BR) |
| — | MILEPOST (MP) | | |

NO.	DATE	REVISIONS

PRELIMINARY
NOT FOR CONSTRUCTION

DM&E
DAKOTA, MINNESOTA & EASTERN RAILROAD



CHECKED BY: WTM/ALS	FILE NAME:
DESIGNED BY: TDE/RAC	SCALE: AS NOTED
DRAWN BY: JTB/DJR	DATE: OCT. 2008

PROJECT DESCRIPTION:
SEGMENT 2
MP 656.2-656.5
PARCEL NO. SDCS033

LOCATION: SOUTH DAKOTA
DRAWING TITLE:
CULTURAL SITE PLAN
SITE NO 39CU1817

SUBDIVISION:
NEW BUILD
SHEET NO.:
1 of 3

c:\pwworking\onal\0343807\CL-SD-MP656_39CU1817.dgn
10/30/2008 1:58:46 PM

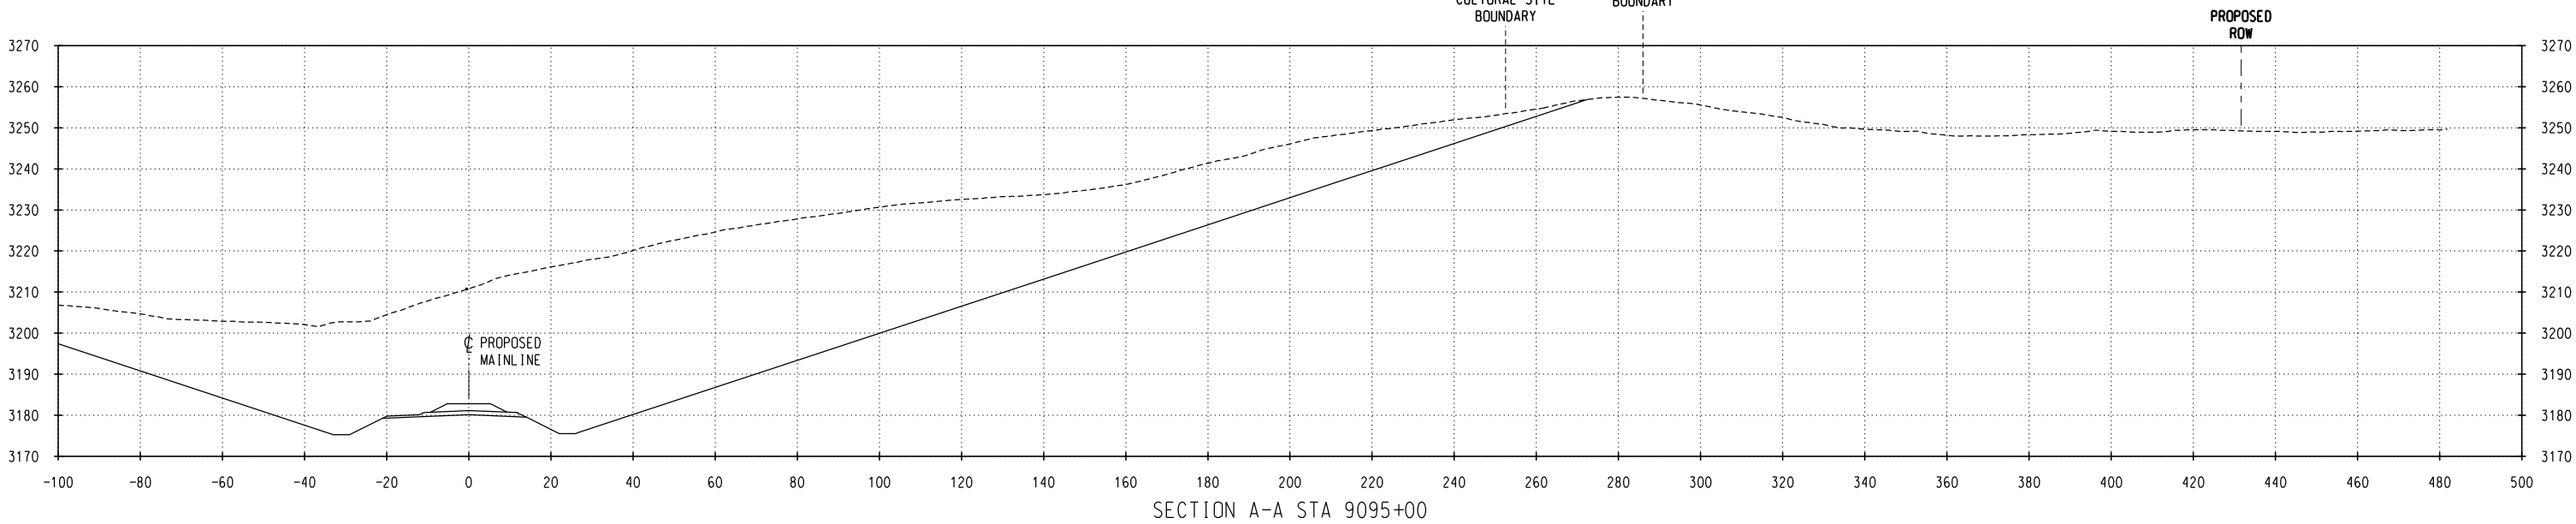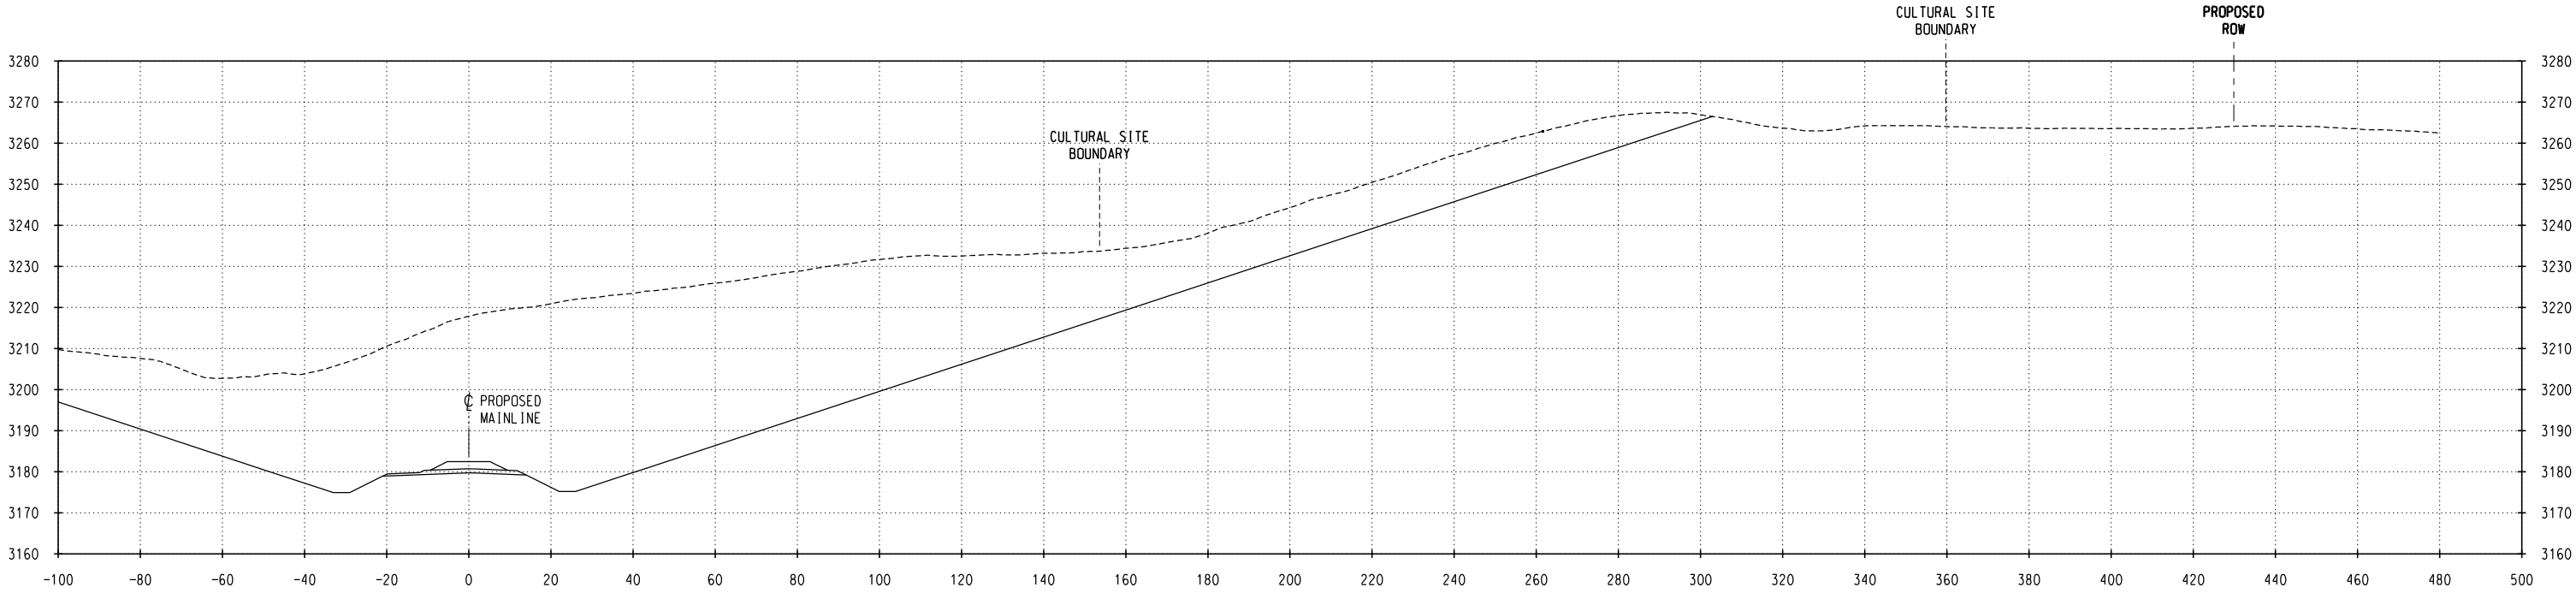

NO.	DATE	REVISIONS

PRELIMINARY
NOT FOR CONSTRUCTION

DM&E
DAKOTA, MINNESOTA & EASTERN RAILROAD


CHECKED BY: WTM/ALS	FILE NAME:
DESIGNED BY: TDE/RAC	SCALE: AS NOTED
DRAWN BY: JTB/DJR	DATE: OCT 2008

PROJECT DESCRIPTION:
SEGMENT 2
MP 656.1-656.2 & MP 656.2-656.5
PARCEL NO. SDCS033

LOCATION: SOUTH DAKOTA
DRAWING TITLE:
CULTURAL SITE CROSS SECTIONS
SITE NO. 39CU1817

SUBDIVISION:
NEW BUILD
SHEET NO.:
2 of 3

c:\pwworking\oma\10343807\CL-SD-MP656_39CU1817.dgn
10/30/2008 1:59:23 PM

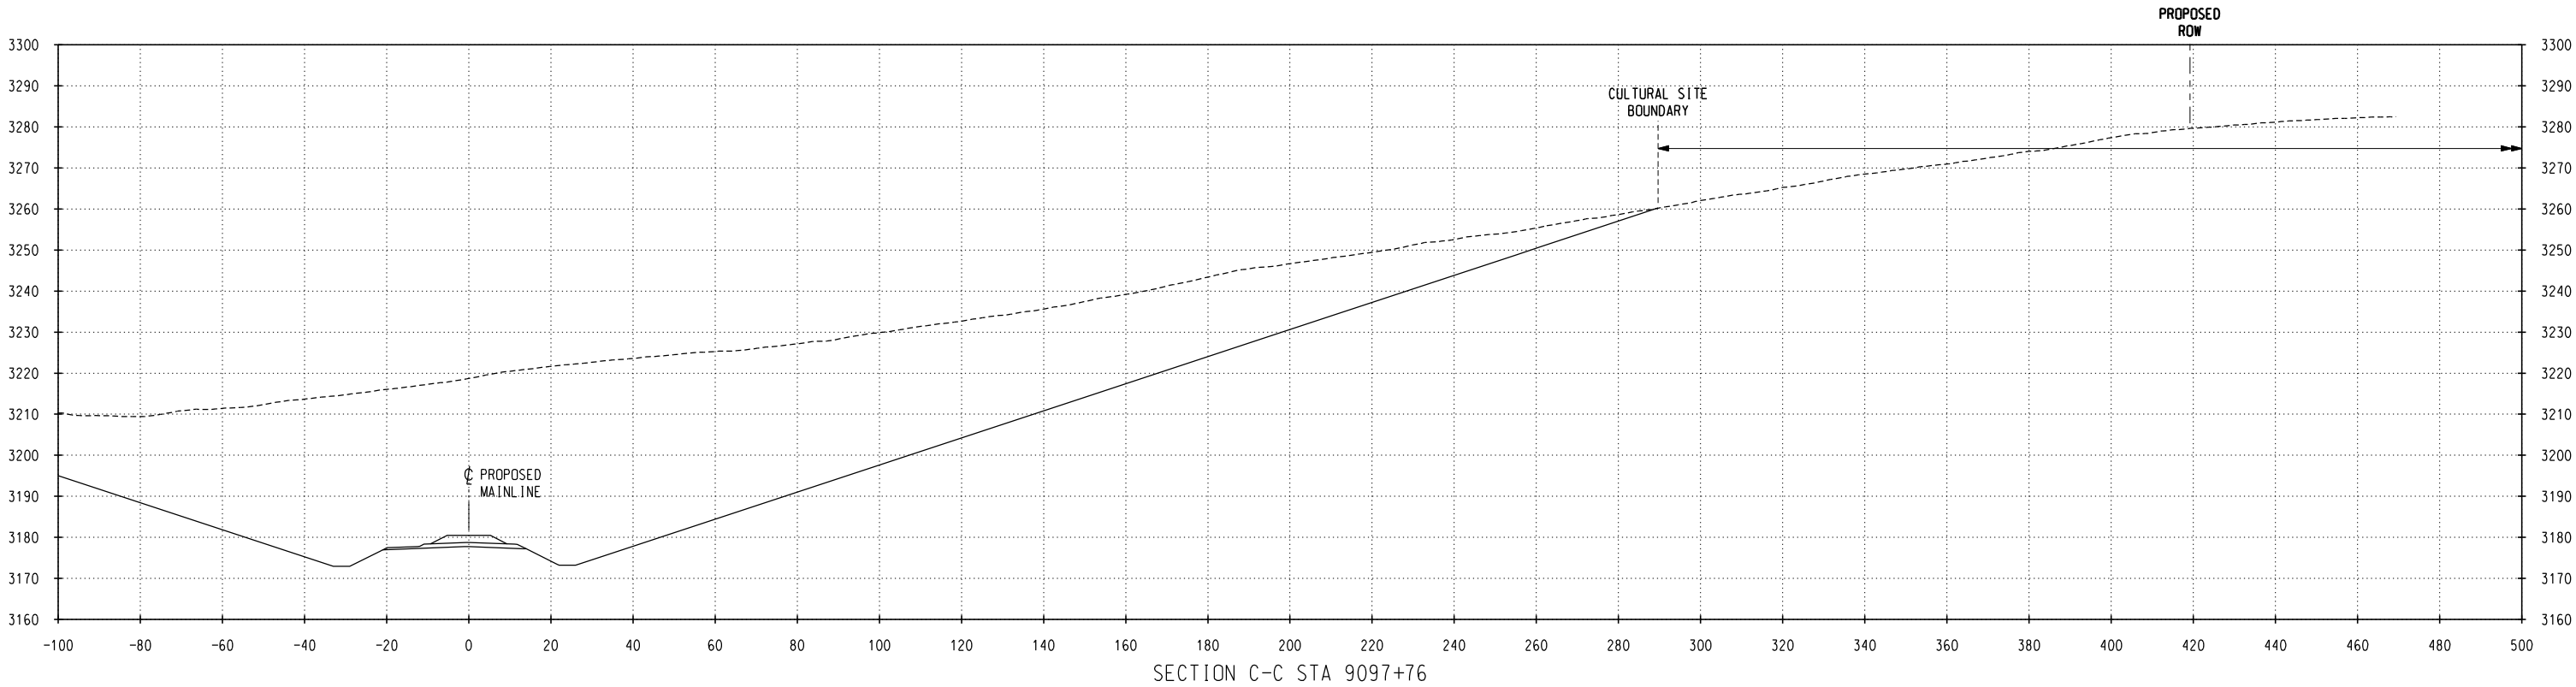

NO.	DATE	REVISIONS

PRELIMINARY
NOT FOR CONSTRUCTION

DM&E
DAKOTA, MINNESOTA & EASTERN RAILROAD

CHECKED BY: WTM/ALS	FILE NAME:
DESIGNED BY: TDE/RAC	SCALE: AS NOTED
DRAWN BY: JTB/DJR	DATE: OCT 2008

PROJECT DESCRIPTION:
SEGMENT 2
MP 656.1-656.2 & MP 656.2-656.5
PARCEL NO. SDCS033

LOCATION: SOUTH DAKOTA	SUBDIVISION: NEW BUILD
DRAWING TITLE: CULTURAL SITE CROSS SECTIONS SITE NO. 39CU1817	SHEET NO.: 3 of 3