


C:\P\Working\OMA\0334860\CL-SD-MP656_39CU1818.dgn
10/30/2008 2:40:44 PM

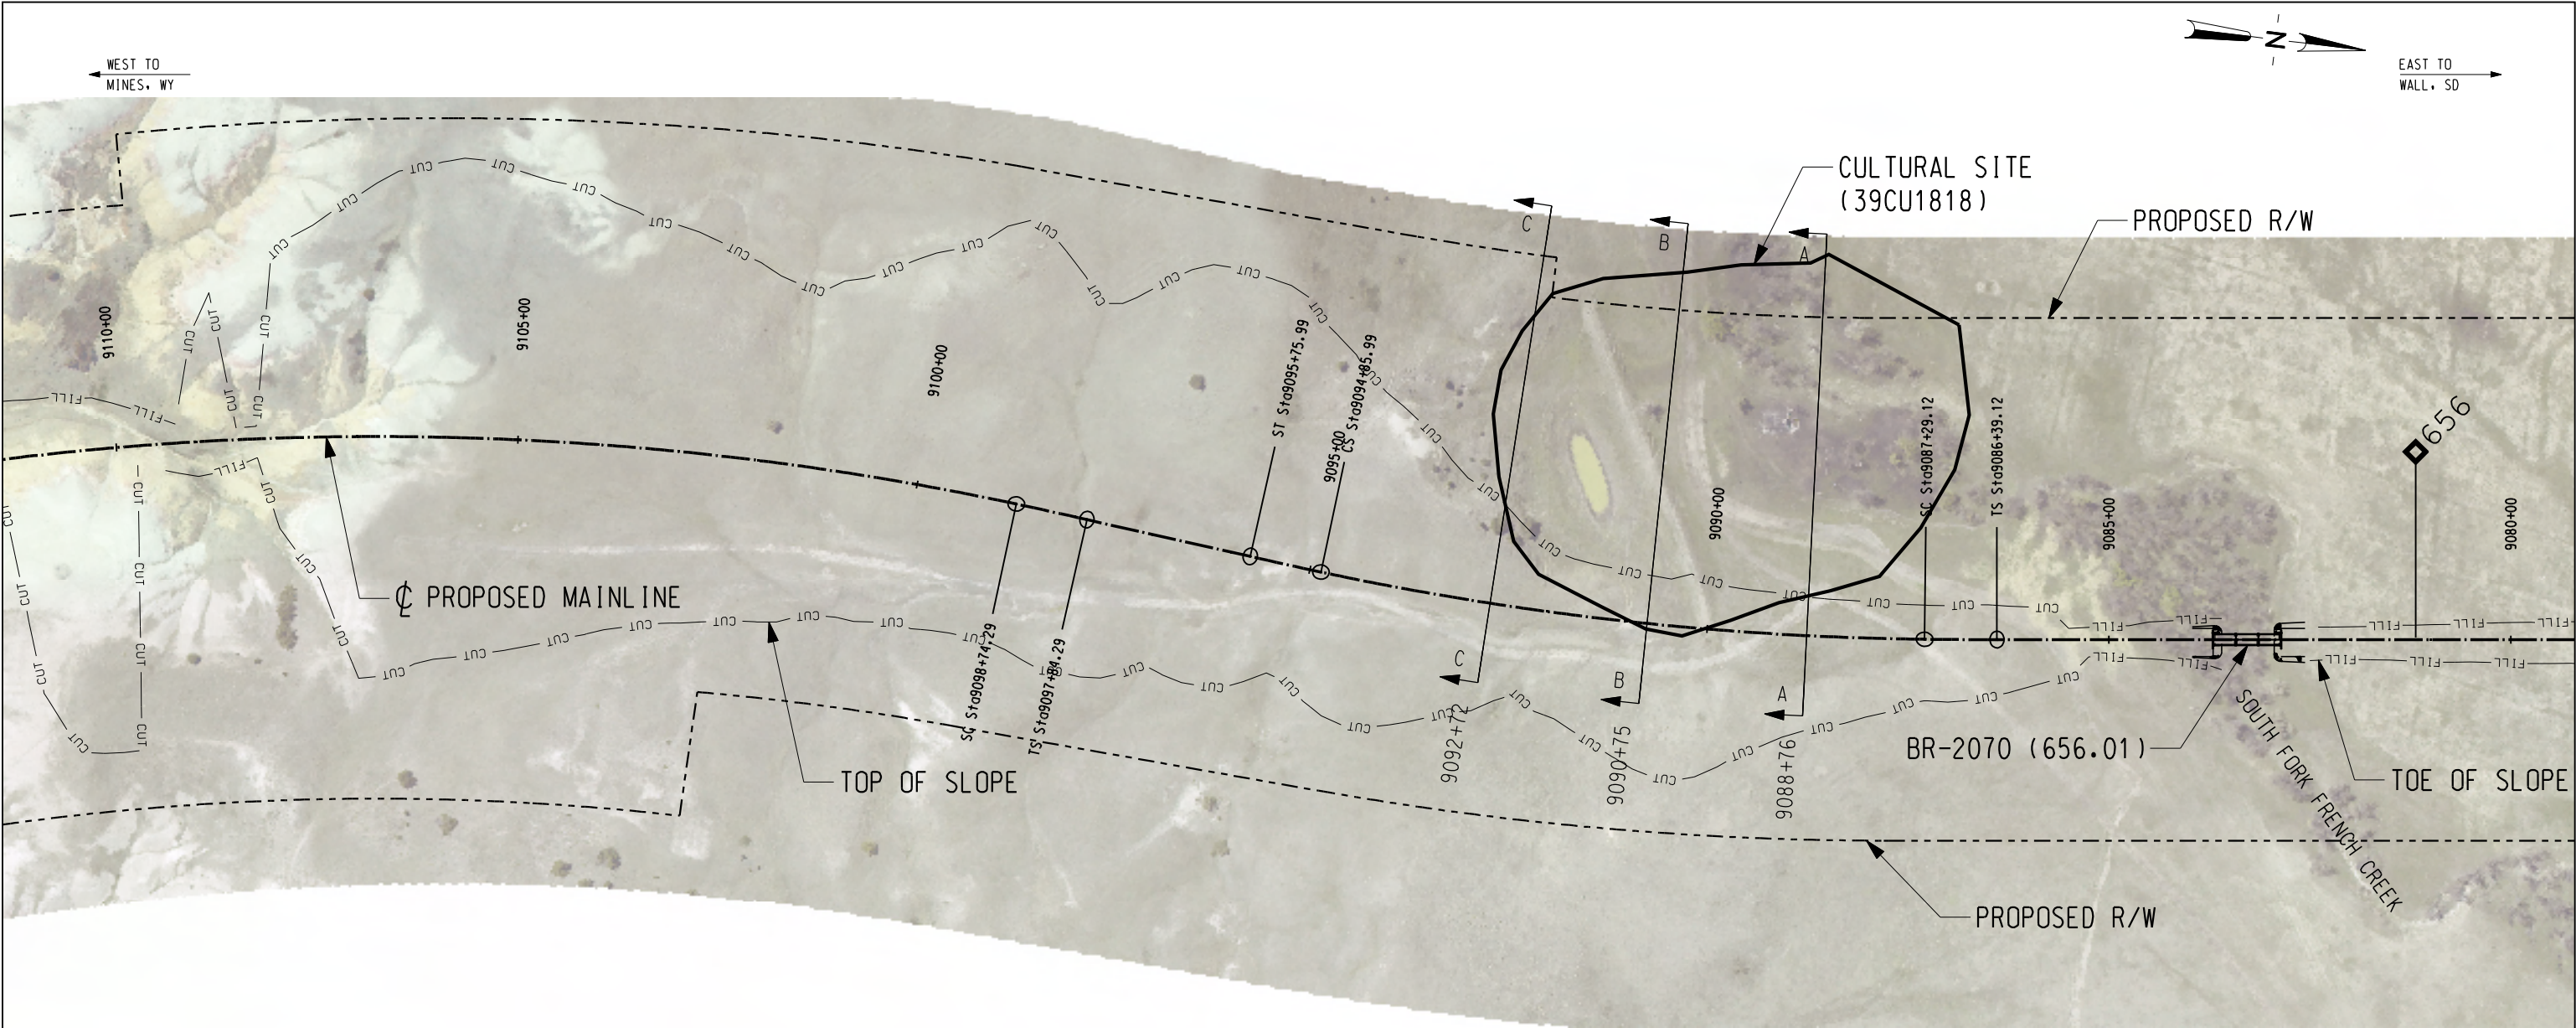

CULTURAL RESOURCE SITE NOTES:

SITE #: 39CU1818

PROPERTY TYPE: HISTORIC FARMSTEAD

NR QUALIFICATIONS: ELIGIBLE UNDER CRITERION D

INTEGRITY OF SETTING: NO

DIRECT IMPACTS: APPROXIMATELY 90 PERCENT OF SITE 39CU1818 IS LOCATED WITHIN THE PROPOSED DM&E RIGHT-OF-WAY. A SMALL PORTION OF THE SITE IS LOCATED WITHIN THE CUT BOUNDARY. THE SITE WILL BE AFFECTED BY THE PROPOSED DM&E RAILROAD CONSTRUCTION.

CUT: YES (UP TO 20')

FILL: NO

DM&E MANAGEMENT RECOMMENDATION: DEVELOP TREATMENT PLAN.

LEGEND

—BF—	BURIED FIBER OPTICS EXISTING	—w—	WATER EXISTING
—BF—	BURIED FIBER OPTICS PROPOSED	—w—	WATER PROPOSED
—BP—	BURIED POWER LINES EXISTING	—	STEAM LINES
—BP—	BURIED POWER LINES PROPOSED	—BT—	TELEPHONE LINES EXISTING
—	COMMUNICATION LINES	—BT—	TELEPHONE LINES PROPOSED
—OP—	OVERHEAD POWER LINES EXISTING	—x—x—x—	FENCE EXISTING
—OP—	OVERHEAD POWER LINES PROPOSED	—	CENTERLINE EXISTING
—G—	NATURAL GAS EXISTING	—	PROPOSED ϕ RAILROAD MAINLINE
—G—	NATURAL GAS PROPOSED	—	PROPOSED R/W
—O—	OIL EXISTING	—	PROPERTY LINES
—O—	OIL PROPOSED	—	PRELIMINARY R/W
—A—	AIR EXISTING	—	ROAD CROSSING (RD)
—A—	AIR PROPOSED	—	DITCH CENTERLINE PROPOSED
—S—	SANITARY SEWER EXISTING	—CUT—	PROPOSED TOP OF SLOPE (CUT)
—S—	SANITARY SEWER PROPOSED	—FILL—	PROPOSED TOE OF SLOPE (FILL)
—ST—	STORM SEWER EXISTING	—	CULTURAL SITE BOUNDARY
—ST—	STORM SEWER PROPOSED	—	RIP RAP
—	CENTERLINE	—	PROPOSED CULVERT (CU)
—	UTILITY POLE	—	PROPOSED BRIDGE (BR)
—	MILEPOST (MP)		

100 0 100 200
SCALE IN FEET

NO.	DATE	REVISIONS

PRELIMINARY
NOT FOR CONSTRUCTION




DM&E
DAKOTA, MINNESOTA & EASTERN RAILROAD

CHECKED BY: WTM/ALS	FILE NAME:
DESIGNED BY: TDE/RAC	SCALE: AS NOTED
DRAWN BY: JTB/DJR	DATE: OCT. 2008

PROJECT DESCRIPTION:
SEGMENT 2 MP 656.1-656.2 PARCEL NO. SDCS033

LOCATION:	SOUTH DAKOTA	SUBDIVISION:	NEW BUILD
DRAWING TITLE:	CULTURAL SITE PLAN SITE NO 39CU1818	SHEET NO.:	1 of 2

C:\P\working\OMA\cd034860\CL-SD-MP656_39CU1818.dgn
10/30/2008 2:41:22 PM

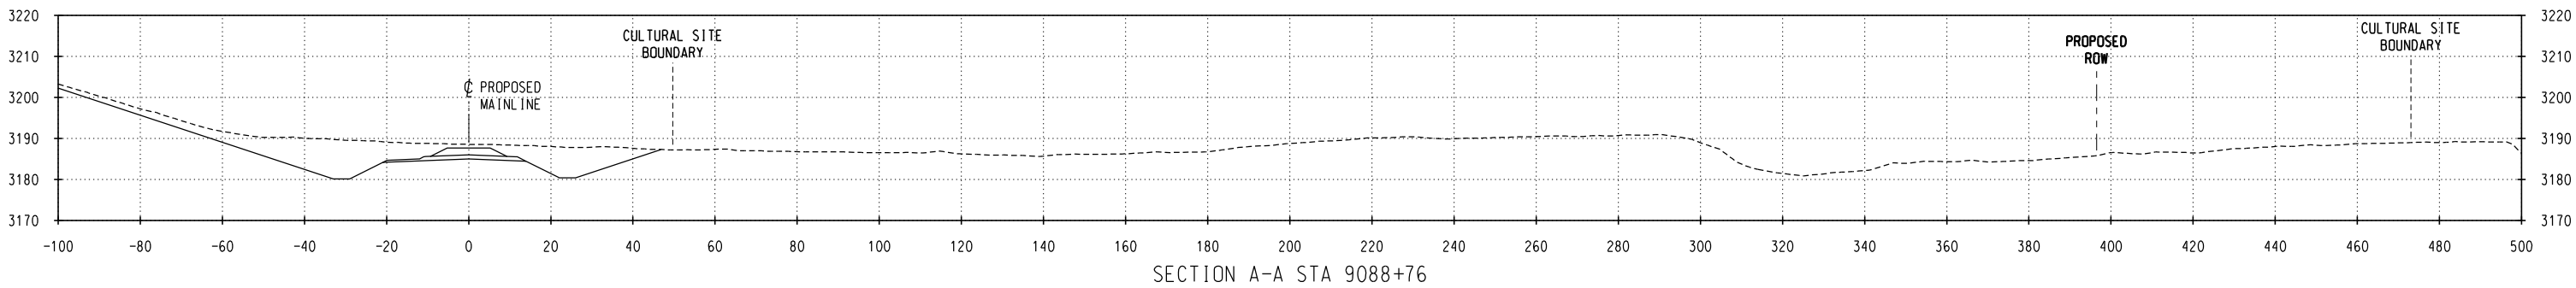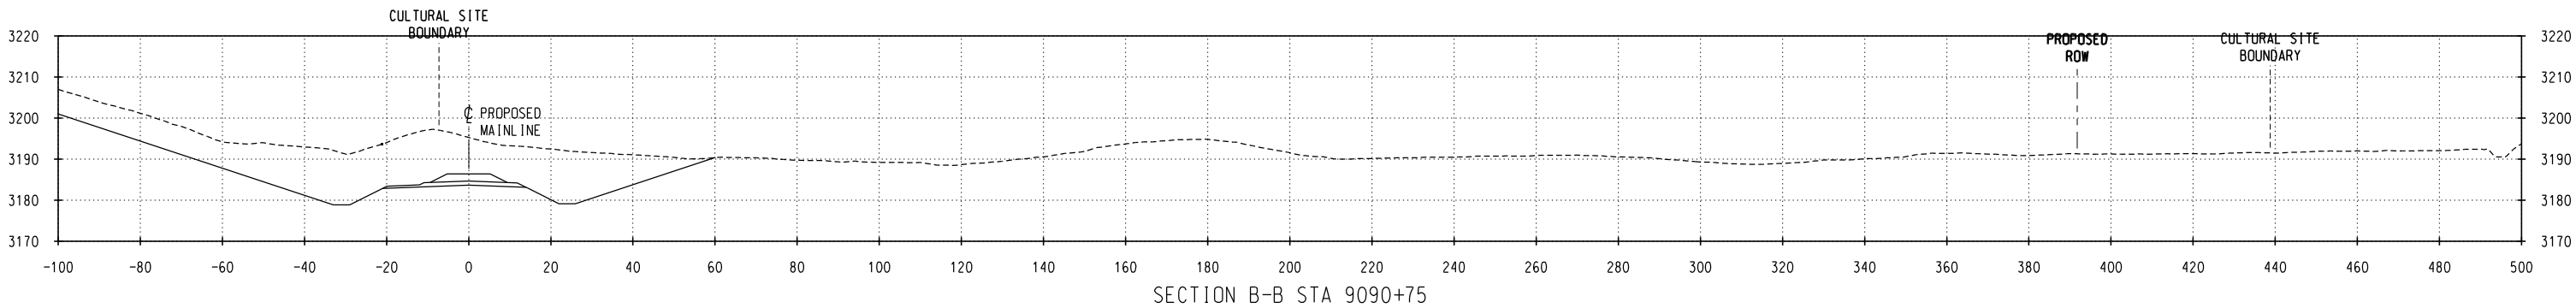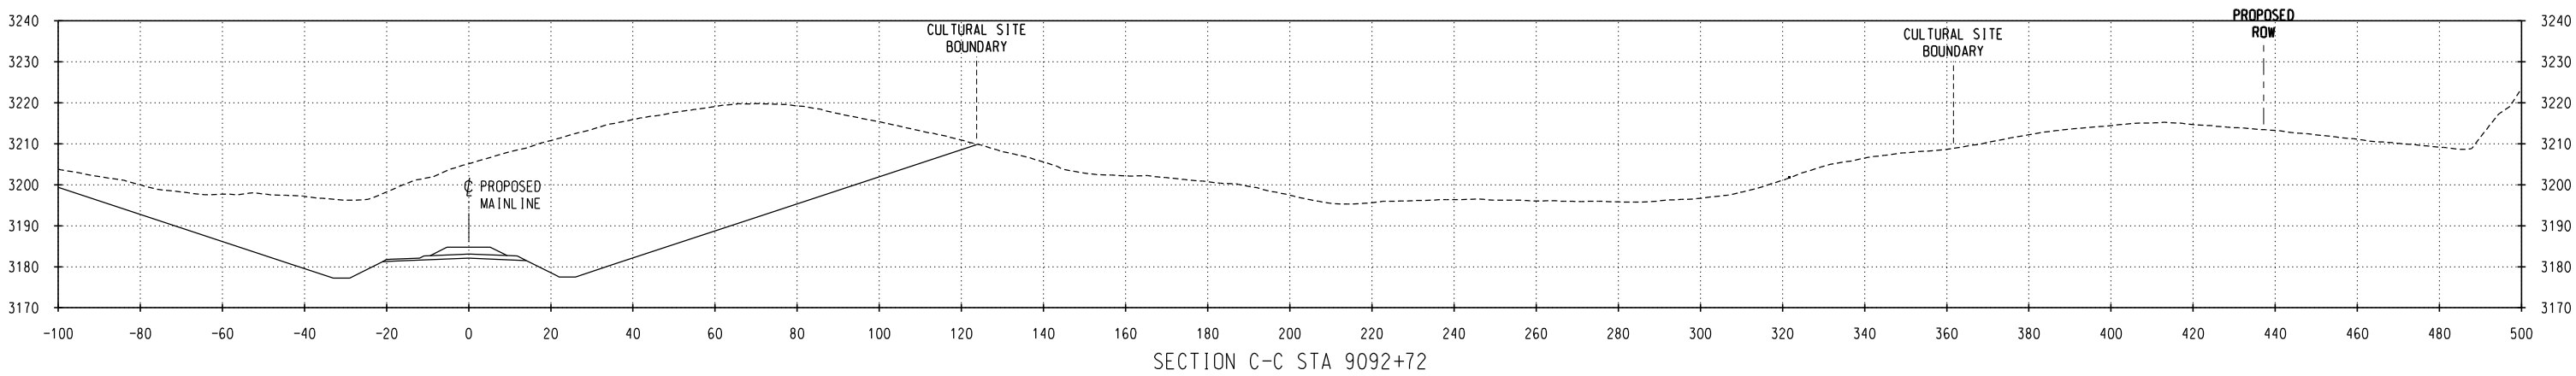

NO.	DATE	REVISIONS

PRELIMINARY
NOT FOR CONSTRUCTION

DM&E
DAKOTA, MINNESOTA & EASTERN RAILROAD

CHECKED BY: WTM/ALS	FILE NAME:
DESIGNED BY: TDE/RAC	SCALE: AS NOTED
DRAWN BY: JTB/DJR	DATE: OCT 2008

PROJECT DESCRIPTION:
SEGMENT 2
MP 656.1-656.2 & MP 656.2-656.5
PARCEL NO. SDCS033

LOCATION: SOUTH DAKOTA
DRAWING TITLE:
CULTURAL SITE CROSS SECTIONS
SITE NO. 39CU1818

SUBDIVISION:
NEW BUILD
SHEET NO.:
2 of 2