

C:\P\working\OMA\03-3807\CL-SD-MP656_39CU1819.dgn
10/30/2008 12:51:41 PM

CULTURAL RESOURCE SITE NOTES:

SITE #: 39CU1819

PROPERTY TYPE: PREHISTORIC ARTIFACT SCATTER AND STONE CIRCLE

NR QUALIFICATIONS: UNEVALUATED UNDER CRITERIA A AND D.



ISSUES WITH INTEGRITY OF SETTING: IF ELIGIBLE UNDER CRITERION A, THE STONE CIRCLE'S SETTING MAY BE COMPROMISED.

DIRECT IMPACTS: YES, SITE 39PN1627 IS LOCATED WITHIN THE PROPOSED DM&E RIGHT-OF-WAY, BUT THE SITE IS LOCATED OUTSIDE OF THE CUT/FILL BOUNDARY.

CUT: NO

FILL: NO

DM&E MANAGEMENT RECOMMENDATION: SITE 39CU1819 REQUIRES NATIONAL REGISTER OF HISTORIC PLACES EVALUATION UNDER CRITERIA D AND A. AVOIDENCE IS RECOMMENDED FOR SITE 39CU1819. THE SITE SHOULD BE FENCED OFF BEFORE CONSTRUCTION AND MONITORED BY A QUALIFIED ARCHAEOLOGIST DURING CONSTRUCTION.

 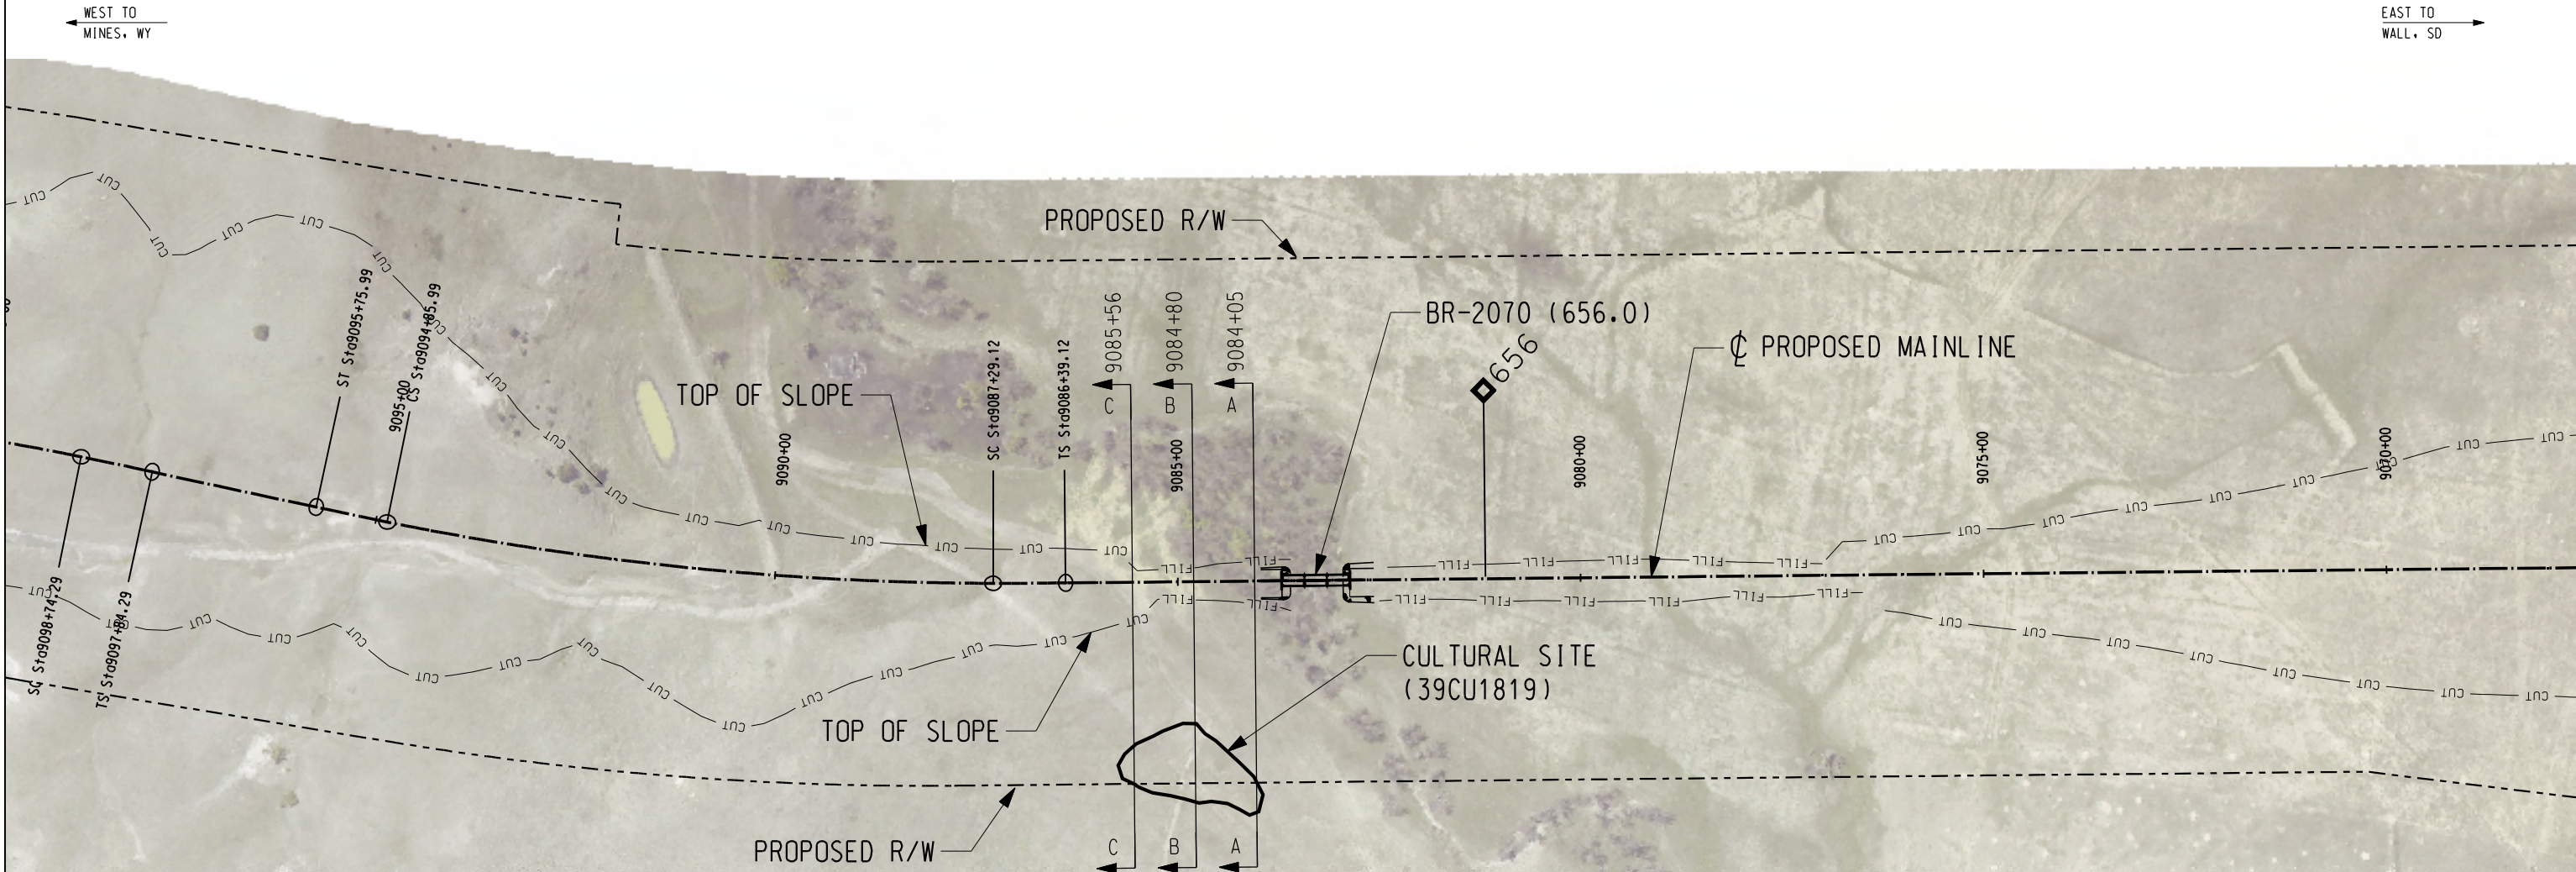

LEGEND

—BF—	BURIED FIBER OPTICS EXISTING	—W—	WATER EXISTING
—BF—	BURIED FIBER OPTICS PROPOSED	—W—	WATER PROPOSED
—BP—	BURIED POWER LINES EXISTING	—	STEAM LINES
—BP—	BURIED POWER LINES PROPOSED	—BT—	TELEPHONE LINES EXISTING
—	COMMUNICATION LINES	—BT—	TELEPHONE LINES PROPOSED
—OP—	OVERHEAD POWER LINES EXISTING	—x—x—x—	FENCE EXISTING
—OP—	OVERHEAD POWER LINES PROPOSED	—	CENTERLINE EXISTING
—G—	NATURAL GAS EXISTING	—	PROPOSED R/W
—G—	NATURAL GAS PROPOSED	—	PROPERTY LINES
—O—	OIL EXISTING	—	PRELIMINARY R/W
—O—	OIL PROPOSED	—	ROAD CROSSING (RD)
—A—	AIR EXISTING	—	DITCH CENTERLINE PROPOSED
—A—	AIR PROPOSED	—CUT—	PROPOSED TOP OF SLOPE (CUT)
—S—	SANITARY SEWER EXISTING	—FILL—	PROPOSED TOE OF SLOPE (FILL)
—S—	SANITARY SEWER PROPOSED	—	CULTURAL SITE BOUNDARY
—ST—	STORM SEWER EXISTING	—	RIP RAP
—ST—	STORM SEWER PROPOSED	—	PROPOSED CULVERT (CU)
—	CENTERLINE	—	PROPOSED BRIDGE (BR)
—	UTILITY POLE		
—	MILEPOST (MP)		

NO.	DATE	REVISIONS

PRELIMINARY
NOT FOR CONSTRUCTION


DM&E
DAKOTA, MINNESOTA & EASTERN RAILROAD

CHECKED BY: TRK/WTM	FILE NAME:
DESIGNED BY: TDE/RAC	SCALE: AS NOTED
DRAWN BY: JTB/DJR	DATE: OCT 2008


PROJECT DESCRIPTION:
SEGMENT 2 MP 656.0-656.1 PARCEL NO. SDCS033

LOCATION: SOUTH DAKOTA	SUBDIVISION: NEW BUILD
DRAWING TITLE: CULTURAL SITE PLAN SITE NO. 39CU1819	SHEET NO.: 1 of 2


C:\P\working\OMA\03-9807\CL-SD-MP656_39CU1819.dgn
10/29/2008 1:15:27 PM

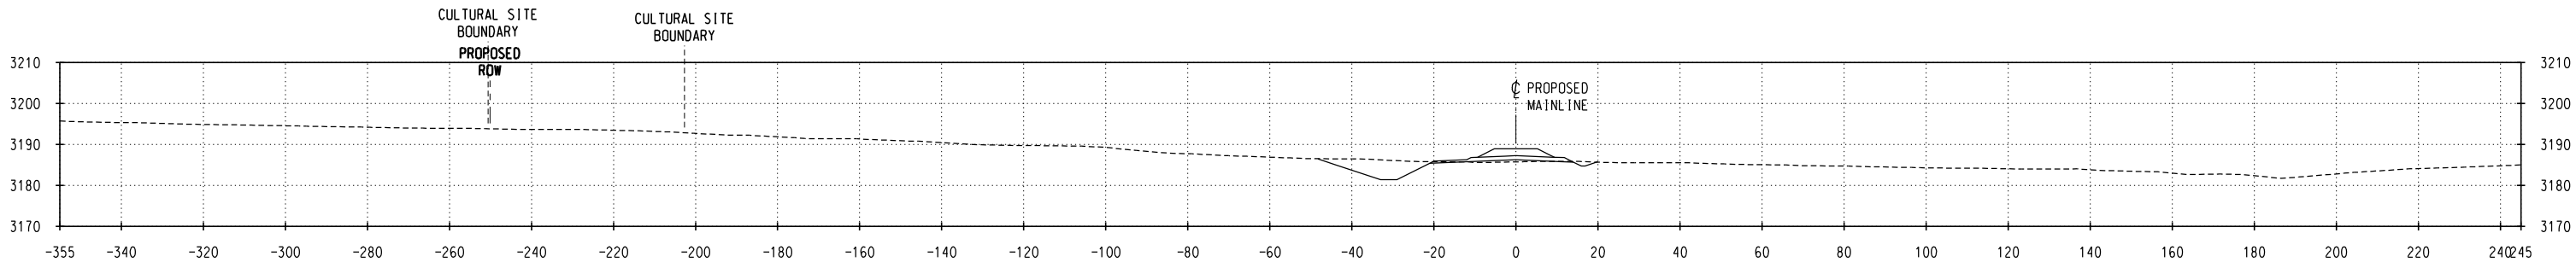

SECTION C-C STA 9085+56

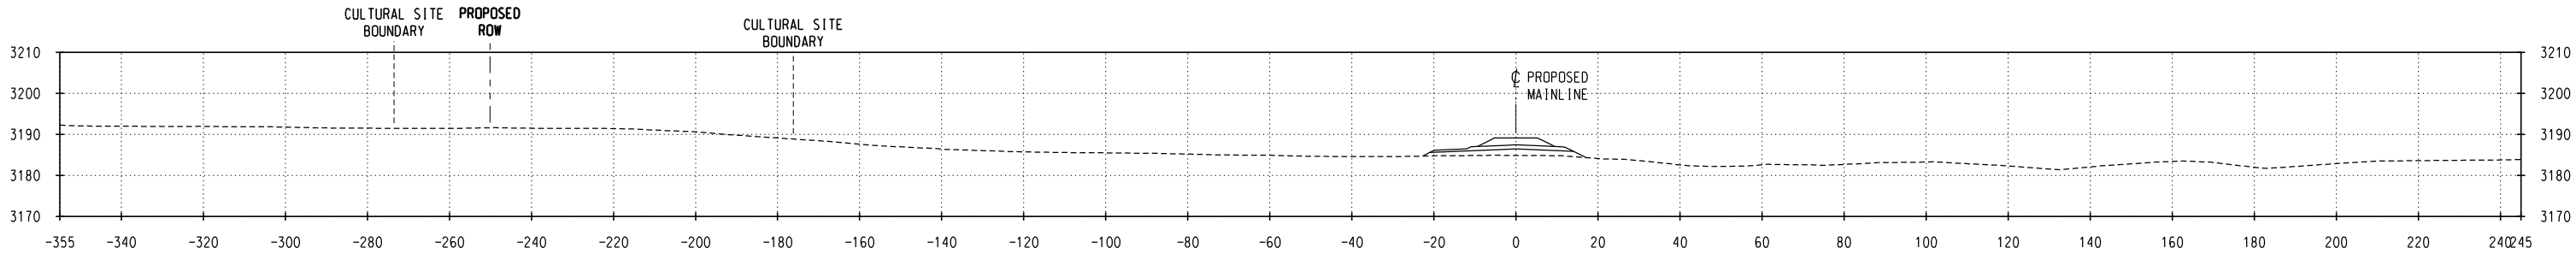

SECTION B-B STA 9084+80

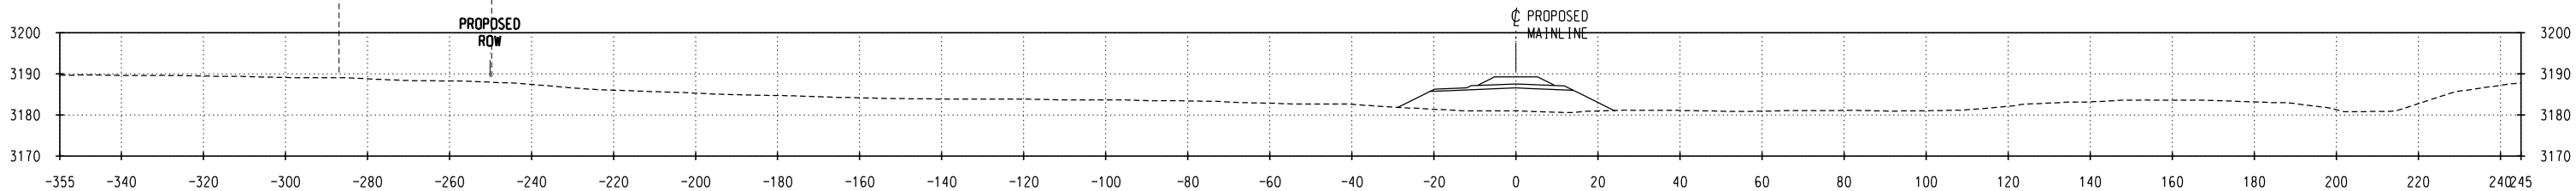

SECTION A-A STA 9084+05

NO.	DATE	REVISIONS

PRELIMINARY
NOT FOR CONSTRUCTION

DM&E
DAKOTA, MINNESOTA & EASTERN RAILROAD

CHECKED BY: TRK/WTM	FILE NAME:
DESIGNED BY: TDE/RAC	SCALE: AS NOTED
DRAWN BY: JTB/DJR	DATE: OCT 2008

PROJECT DESCRIPTION:
SEGMENT 2
MP 656.0-656.1
PARCEL NO. SDCS033

LOCATION: SOUTH DAKOTA
DRAWING TITLE:
CULTURAL SITE CROSS SECTIONS
SITE NO. 39CU1819

SUBDIVISION:
NEW BUILD
SHEET NO.:
2 of 2