


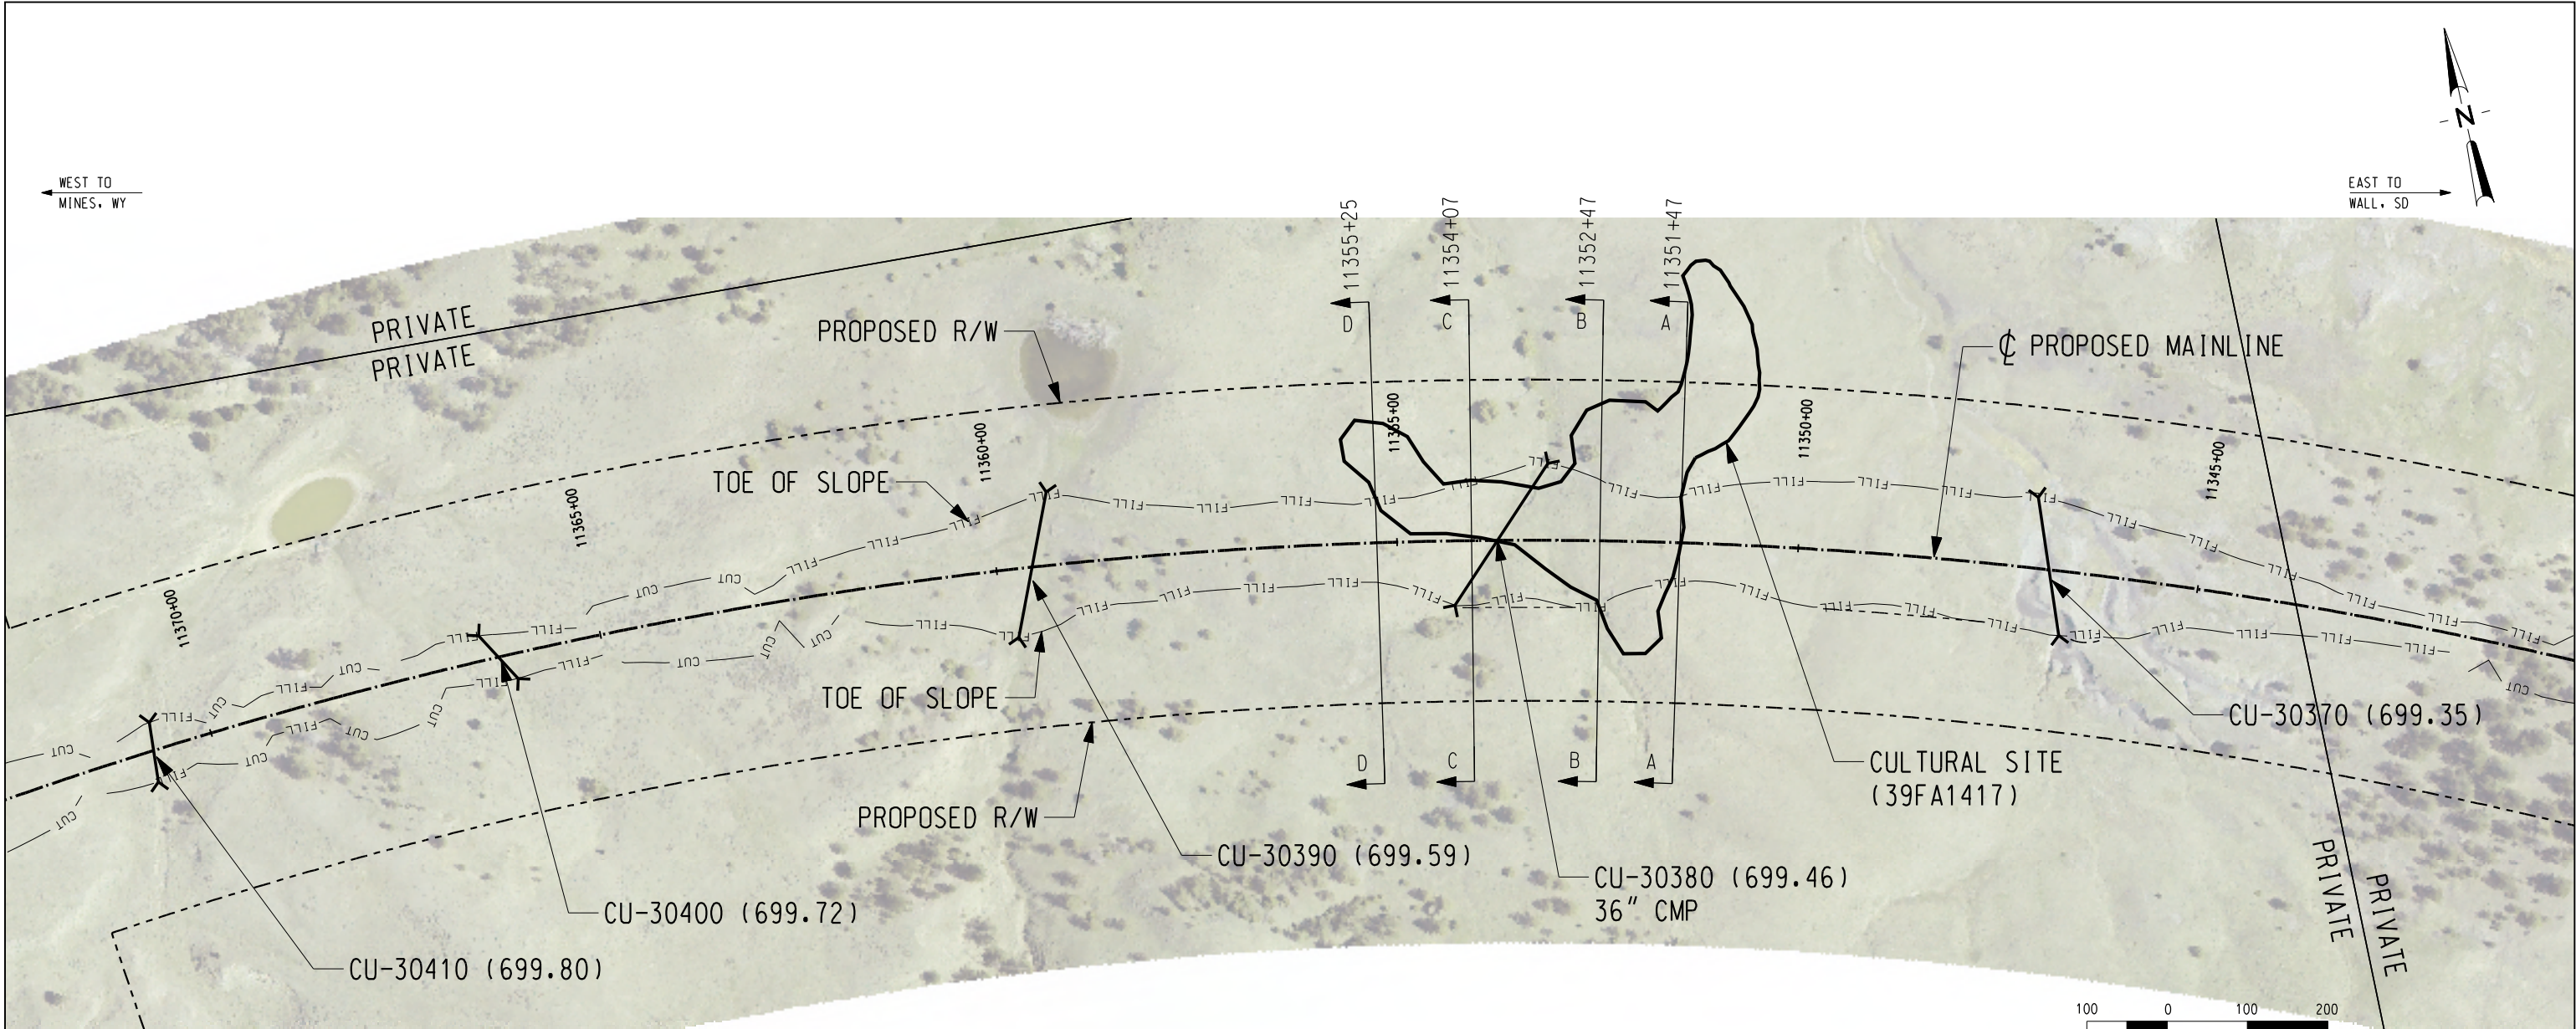

CULTURAL RESOURCE SITE NOTES:

SITE #: 39FA1417

PROPERTY TYPE: PREHISTORIC ARTIFACT SCATTER.

NR QUALIFICATIONS: UNEVALUATED - CRITERION A.
ELIGIBLE - CRITERION D.

ISSUES WITH INTEGRITY OF SETTING: NO.

DIRECT IMPACTS: APPROXIMATELY 85% OF THE SITE IS LOCATED WITHIN THE PROPOSED DM&E RIGHT-OF-WAY AND APPROXIMATELY 50% OF THE SITE IS LOCATED WITHIN THE FILL BOUNDARY.

CUT: NO

FILL: YES (UP TO 35 FEET)

DM&E MANAGEMENT RECOMMENDATION: NATIVE AMERICAN CONSULTATION IS RECOMMENDED TO DETERMINE THE ELIGIBILITY OF THE SITE UNDER CRITERION A. A MITIGATION PLAN WILL BE DEVELOPED TO ADDRESS ADVERSE EFFECTS TO THE SITE UNDER CRITERION D. THE PORTION OF THE SITE LOCATED OUTSIDE OF THE PROPOSED DM&E RIGHT-OF-WAY SHOULD BE FENCED OFF BEFORE CONSTRUCTION AND MONITORED DURING CONSTRUCTION BY A QUALIFIED ARCHAEOLOGIST.

LEGEND

- | | | | |
|------|-------------------------------|---------|------------------------------|
| —BF— | BURIED FIBER OPTICS EXISTING | —w— | WATER EXISTING |
| —BF— | BURIED FIBER OPTICS PROPOSED | —w— | WATER PROPOSED |
| —BP— | BURIED POWER LINES EXISTING | — | STEAM LINES |
| —BP— | BURIED POWER LINES PROPOSED | —BT— | TELEPHONE LINES EXISTING |
| — | COMMUNICATION LINES | —BT— | TELEPHONE LINES PROPOSED |
| —OP— | OVERHEAD POWER LINES EXISTING | —x—x—x— | FENCE EXISTING |
| —OP— | OVERHEAD POWER LINES PROPOSED | — | CENTERLINE EXISTING |
| —G— | NATURAL GAS EXISTING | — | PROPOSED RAILROAD MAINLINE |
| —G— | NATURAL GAS PROPOSED | — | PROPOSED R/W |
| —O— | OIL EXISTING | — | PROPERTY LINES |
| —O— | OIL PROPOSED | — | PRELIMINARY R/W |
| —A— | AIR EXISTING | | ROAD CROSSING (RD) |
| —A— | AIR PROPOSED | | DITCH CENTERLINE PROPOSED |
| —S— | SANITARY SEWER EXISTING | —CUT— | PROPOSED TOP OF SLOPE (CUT) |
| —S— | SANITARY SEWER PROPOSED | —FILL— | PROPOSED TOE OF SLOPE (FILL) |
| —ST— | STORM SEWER EXISTING | — | CULTURAL SITE BOUNDARY |
| —ST— | STORM SEWER PROPOSED | | RIP RAP |
| —C— | CENTERLINE | | PROPOSED CULVERT (CU) |
| —U— | UTILITY POLE | | PROPOSED BRIDGE (BR) |
| —M— | MILEPOST (MP) | | |

NO.	DATE	REVISIONS

PRELIMINARY
NOT FOR CONSTRUCTION

DM&E
DAKOTA, MINNESOTA & EASTERN RAILROAD





CHECKED BY: TRK/WTM	FILE NAME:
DESIGNED BY: TDE/RAC	SCALE: AS NOTED
DRAWN BY: JTB/DJR	DATE: OCT 2008

PROJECT DESCRIPTION:
SEGMENT 3
MP 699.4-699.5
PARCEL NO. SDFR051

LOCATION: SOUTH DAKOTA
DRAWING TITLE:
CULTURAL SITE PLAN
SITE NO. 39FA1417

SUBDIVISION:
NEW BUILD
SHEET NO.:
1 of 2

C:\P\working\OMA\0344314\CL-SD-MP689_39FA1417.dgn
10/28/2008 4:24:02 PM

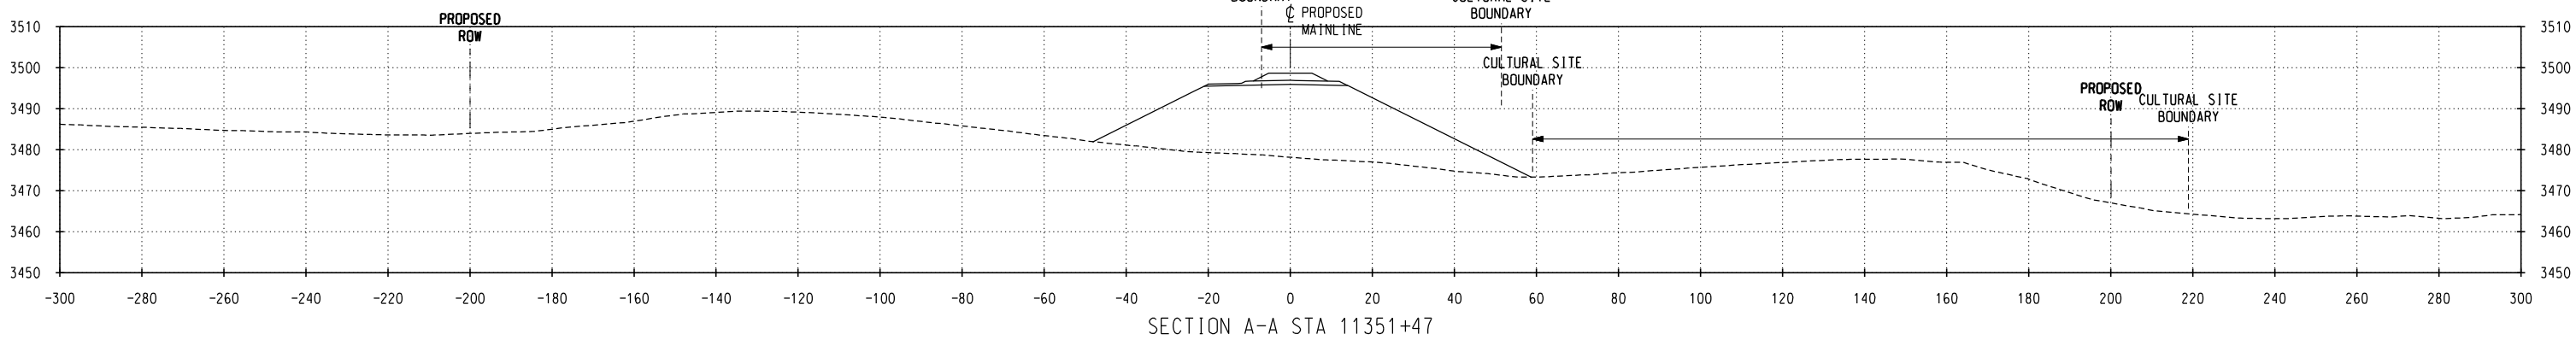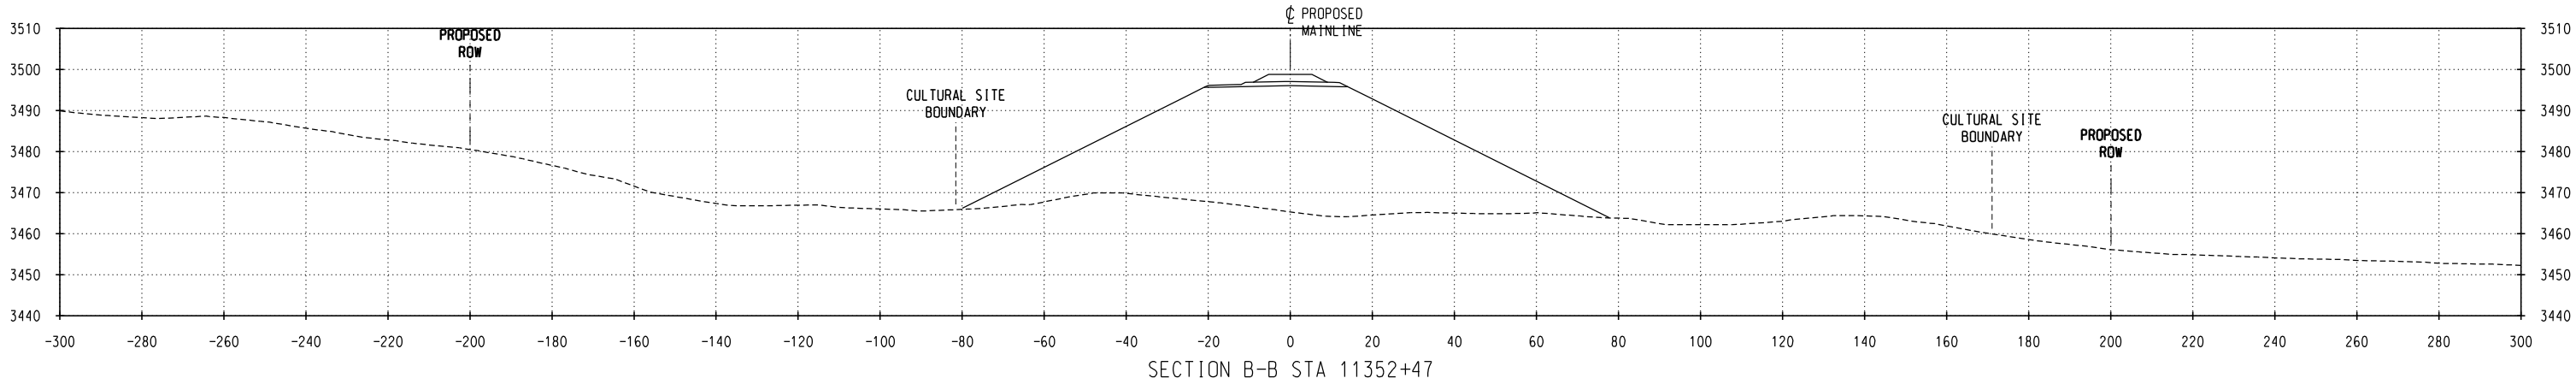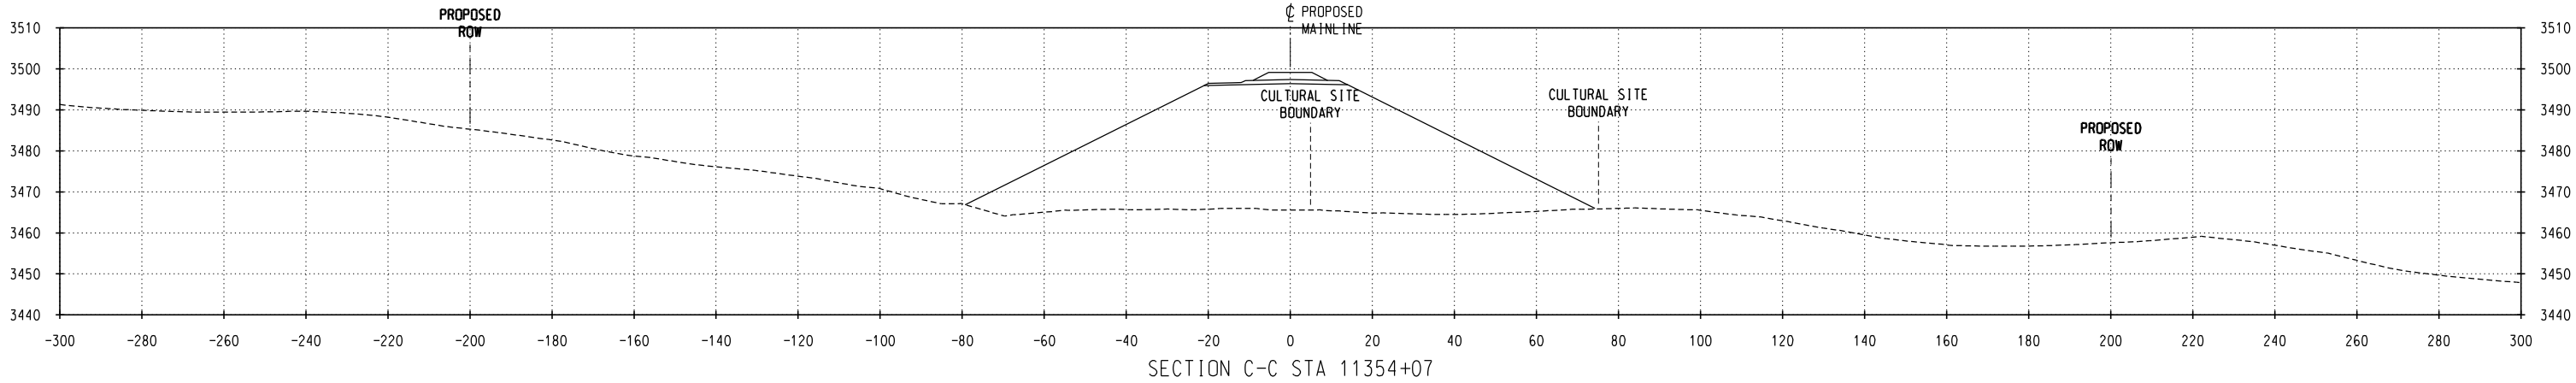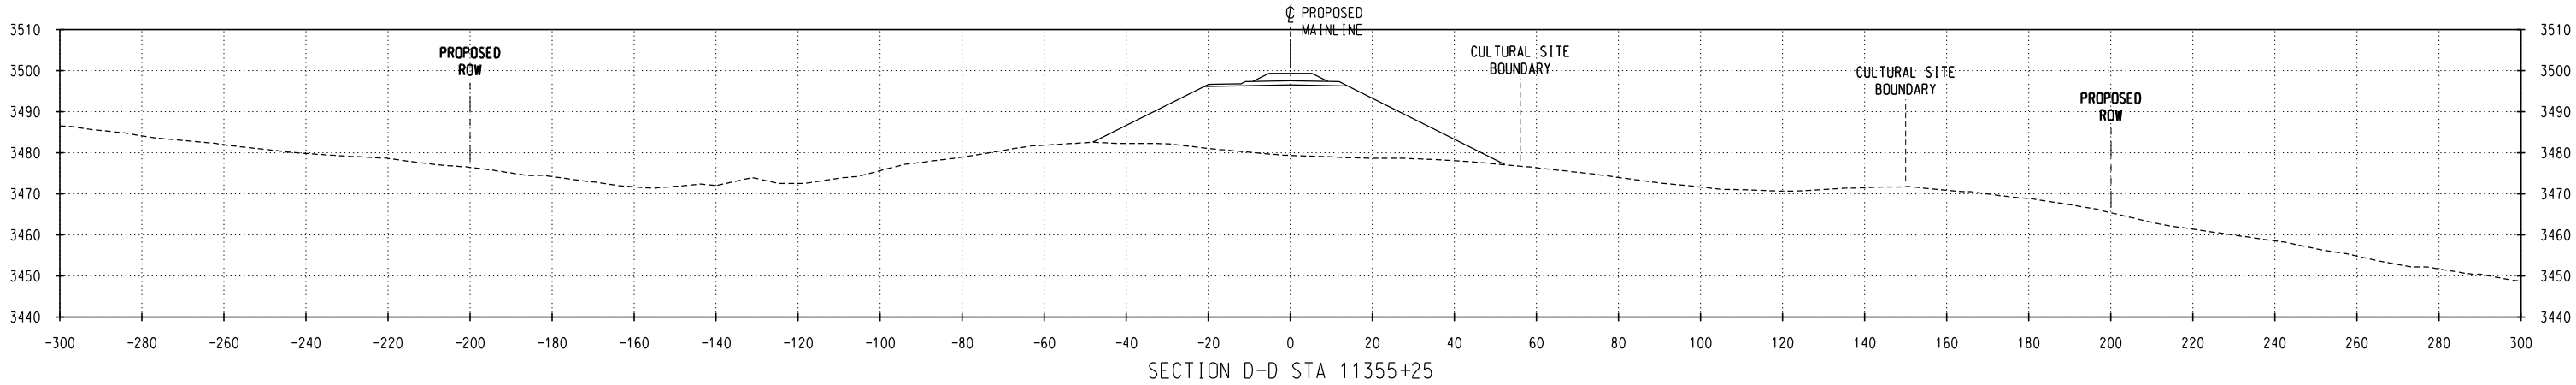

NO.	DATE	REVISIONS

PRELIMINARY
NOT FOR CONSTRUCTION

DM&E
DAKOTA, MINNESOTA & EASTERN RAILROAD

CHECKED BY: TRK/WTM	FILE NAME:
DESIGNED BY: TDE/RAC	SCALE: AS NOTED
DRAWN BY: JTB/DJR	DATE: OCT 2008

PROJECT DESCRIPTION:
SEGMENT 3
MP 699.4-699.5
PARCEL NO. SDFR051

LOCATION:
SOUTH DAKOTA
DRAWING TITLE:
CULTURAL SITE CROSS SECTIONS
SITE NO. 39FA1417

SUBDIVISION:
NEW BUILD
SHEET NO.:
2 of 2