


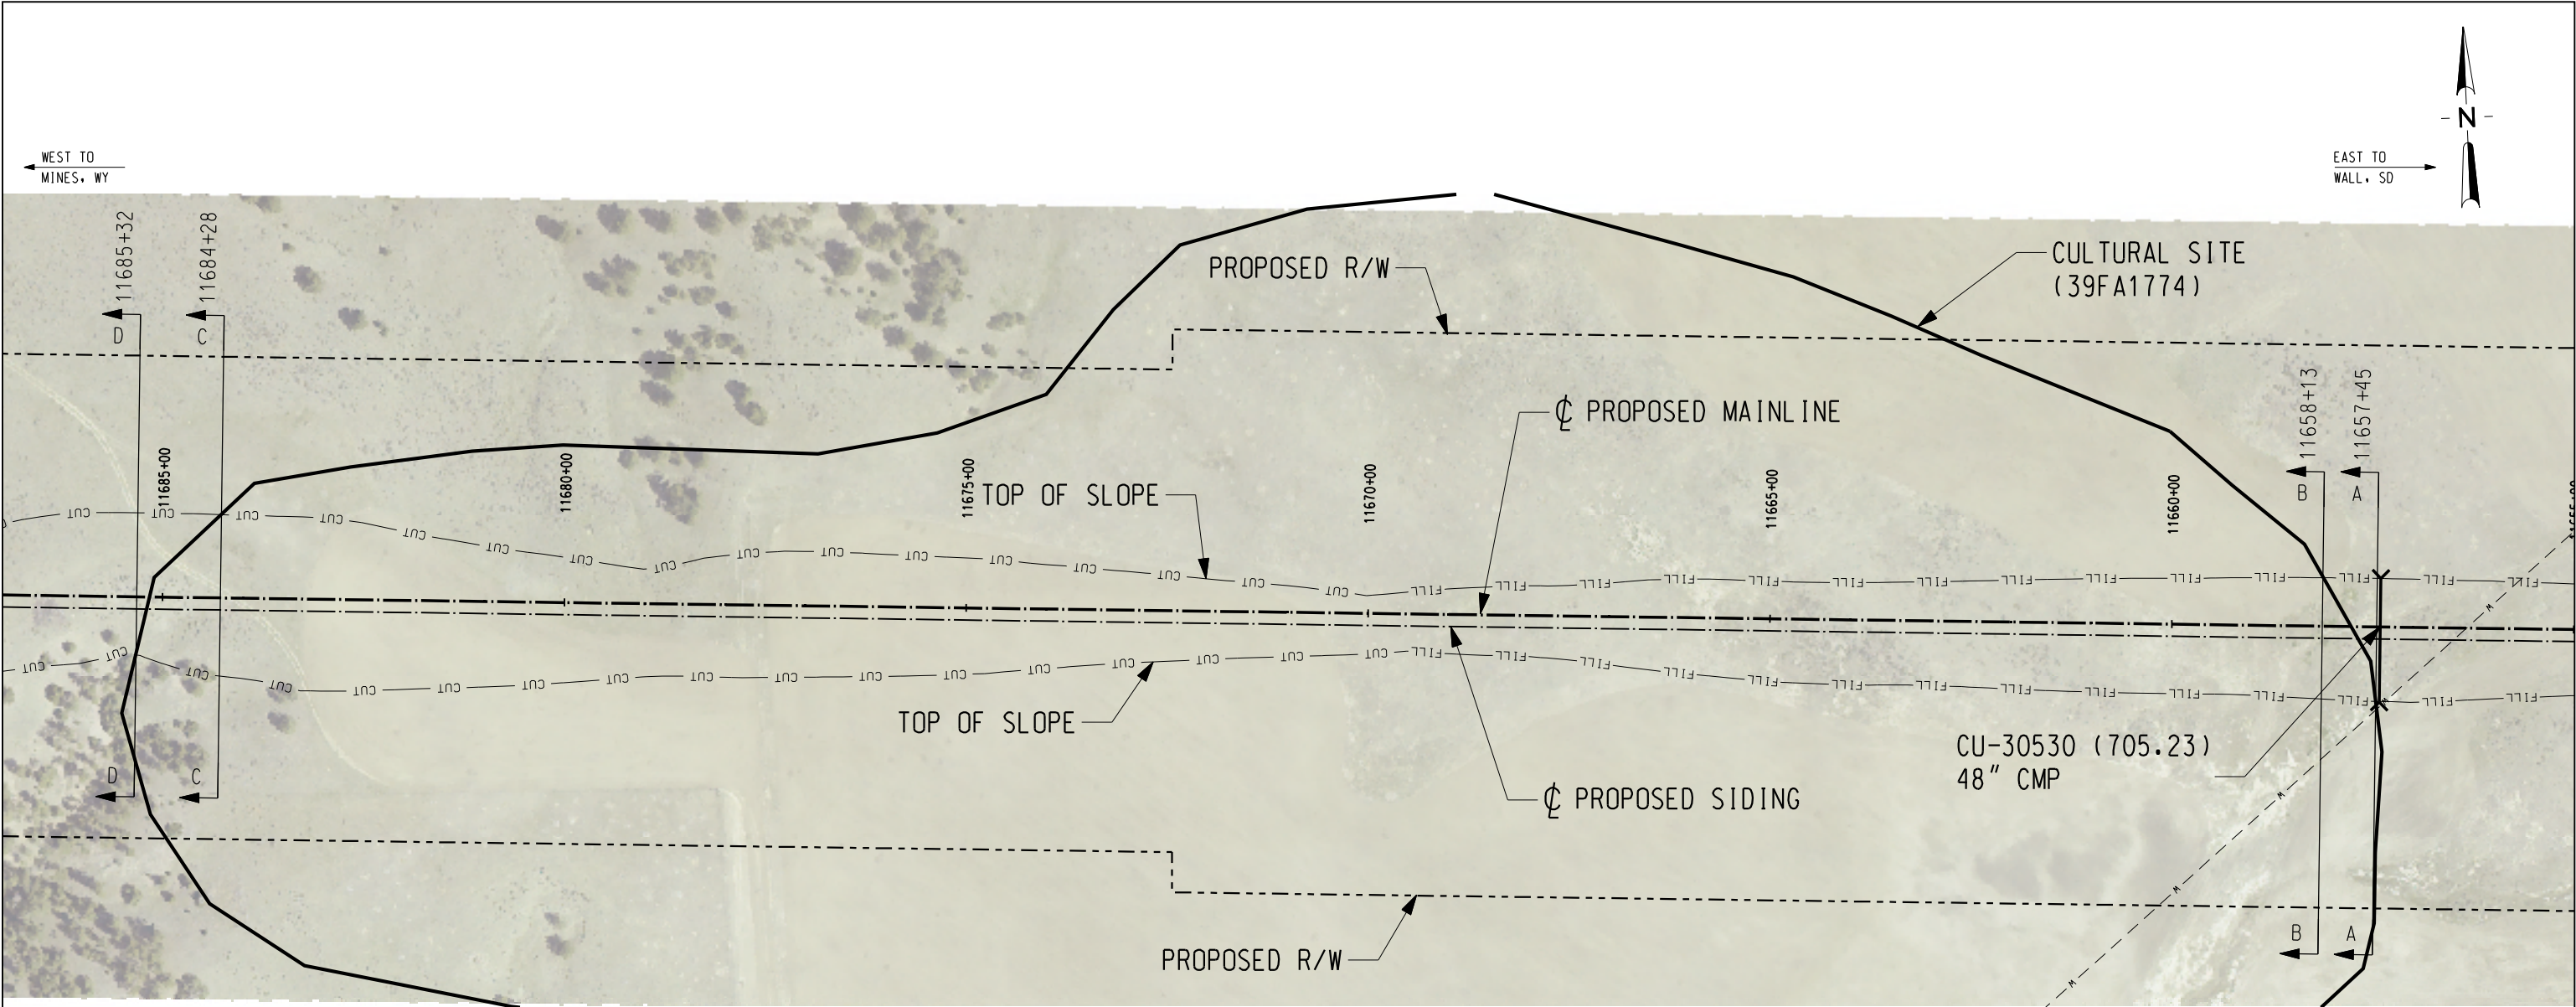

CULTURAL RESOURCE SITE NOTES:
SITE #: 39FA1774

PROPERTY TYPE: PREHISTORIC OCCUPATION AND CAIRN.

NR QUALIFICATIONS: SITE 39FA1774 IS UNEVALUATED UNDER CRITERIA A AND D.

ISSUES WITH INTEGRITY OF SETTING: IF THE SITE IS DETERMINED TO BE ELIGIBLE UNDER CRITERION A, THEN THERE MAY BE AN ISSUE WITH THE SITE'S INTEGIRTY OF SETTING.

DIRECT IMPACTS: APPROXIMATELY 70% OF THE SITE IS LOCATED WITHIN THE PROPOSED DM&E RIGHT-OF-WAY AND APPROXIMATELY 20% OF THE SITE WILL BE IMPACTED BY THE CUT AND FILL BOUNDARY.

CUT: YES (UP TO 35 FEET)

FILL: YES (UP TO 35 FEET)

DM&E MANAGEMENT RECOMMENDATION: SUBSURFACE TESTING IS RECOMMENDED TO DETERMINE THE ELIGIBILITY OF SITE 39FA1774 UNDER CRITERION D. NATIVE AMERICAN CONSULTATION IS RECOMMENDED TO DETERMINE THE ELIGIBILITY OF THE SITE UNDER CRITERION A. IF ELIGIBLE, A TREATMENT PLAN WILL BE DEVELOPED TO MITIGATE ADVERSE AFFECTS TO THE SITE.

100 0 100 200
SCALE IN FEET





LEGEND

—BF—	BURIED FIBER OPTICS EXISTING	—w—	WATER EXISTING
—BF—	BURIED FIBER OPTICS PROPOSED	—w—	WATER PROPOSED
—BP—	BURIED POWER LINES EXISTING	—	STEAM LINES
—BP—	BURIED POWER LINES PROPOSED	—BT—	TELEPHONE LINES EXISTING
-----	COMMUNICATION LINES	—BT—	TELEPHONE LINES PROPOSED
—OP—	OVERHEAD POWER LINES EXISTING	—x—x—x—	FENCE EXISTING
—OP—	OVERHEAD POWER LINES PROPOSED	—	CENTERLINE EXISTING
	POWER POLES EXISTING	—+—+—+—	PROPOSED CL RAILROAD MAINLINE
—G—	NATURAL GAS EXISTING	-----	PROPOSED R/W
—G—	NATURAL GAS PROPOSED	-----	PROPERTY LINES
—O—	OIL EXISTING	-----	PRELIMINARY R/W
—O—	OIL PROPOSED		ROAD CROSSING (RD)
—A—	AIR EXISTING		DITCH CENTERLINE PROPOSED
—A—	AIR PROPOSED	—CUT—	PROPOSED TOP OF SLOPE (CUT)
—S—	SANITARY SEWER EXISTING	—FILL—	PROPOSED TOE OF SLOPE (FILL)
—S—	SANITARY SEWER PROPOSED	-----	CULTURAL SITE BOUNDARY
—ST—	STORM SEWER EXISTING		RIP RAP
—ST—	STORM SEWER PROPOSED		PROPOSED CULVERT (CU)
	CENTERLINE		PROPOSED BRIDGE (BR)
	UTILITY POLE		
	MILEPOST (MP)		

NO.		DATE	REVISIONS	PRELIMINARY NOT FOR CONSTRUCTION	DM&E DAKOTA, MINNESOTA & EASTERN RAILROAD	CHECKED BY:	FILE NAME:	PROJECT DESCRIPTION: SEGMENT 3 MP 705.3-705.7 PARCEL NO. SDFR058	LOCATION:	SOUTH DAKOTA	SUBDIVISION:	
												NEW BUILD
						DESIGNED BY:	SCALE:					
						TDE/RAC	AS NOTED					
						DRAWN BY:	DATE:					
						JTB/DJR	OCT 2008					
										CULTURAL SITE PLAN SITE NO. 39FA1774	SHEET NO.: 1 of 2	

C:\Pwworking\OMA\cd0344314\CL-SD-MP705_39FA1774.dgn
10/3/2008 8:19:42 AM

C:\Pwworking\OMA\0344314\CL-SD-MP705_39FA1774.dgn
10/31/2008 11:05:39 AM

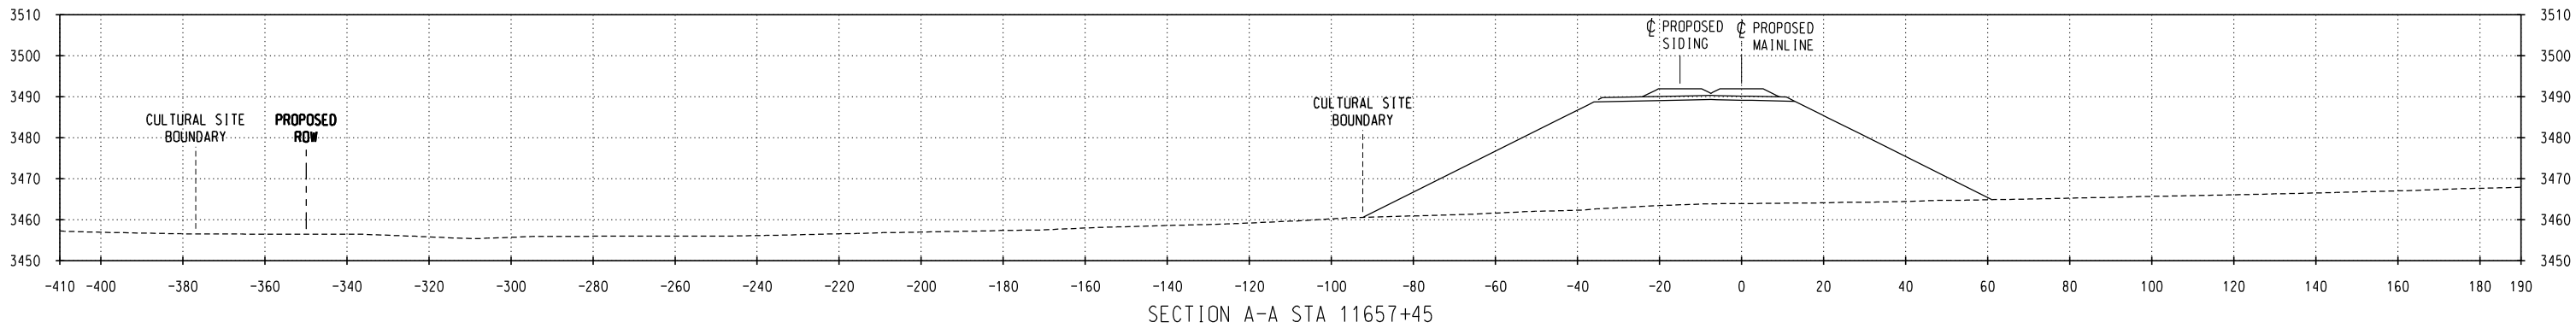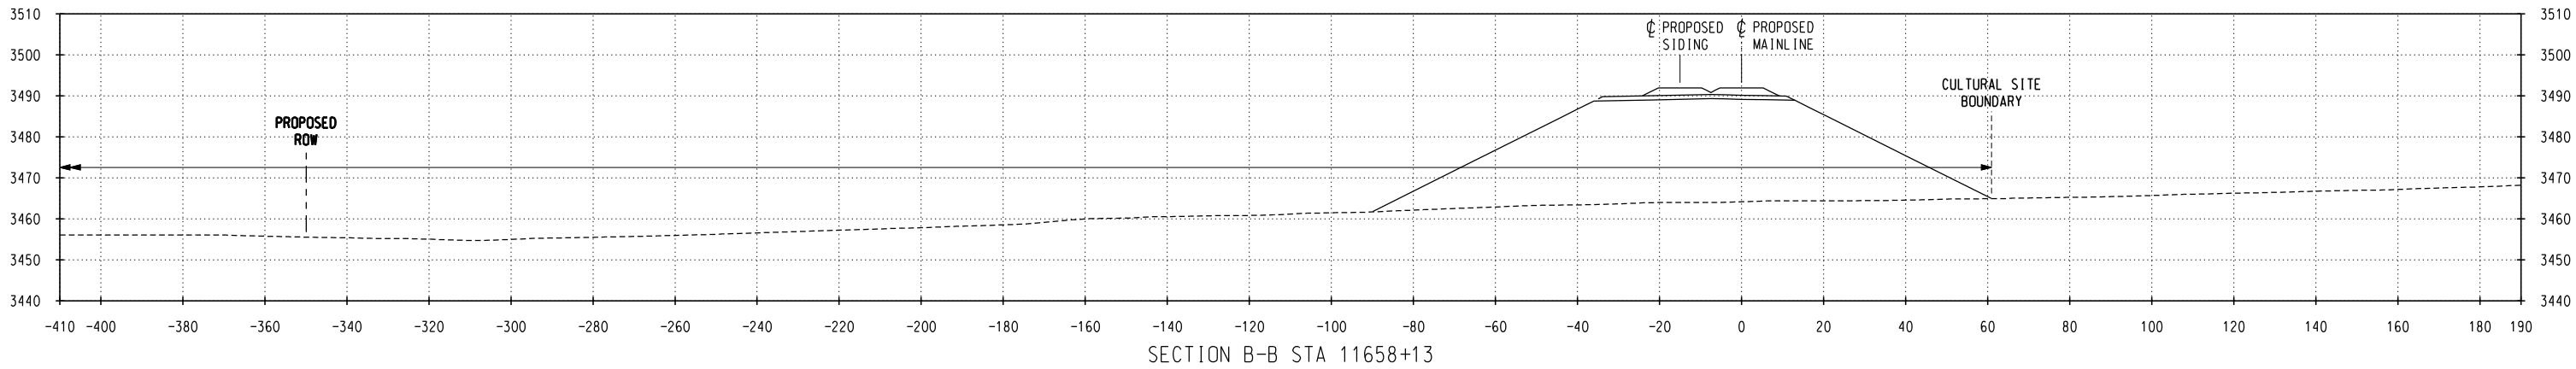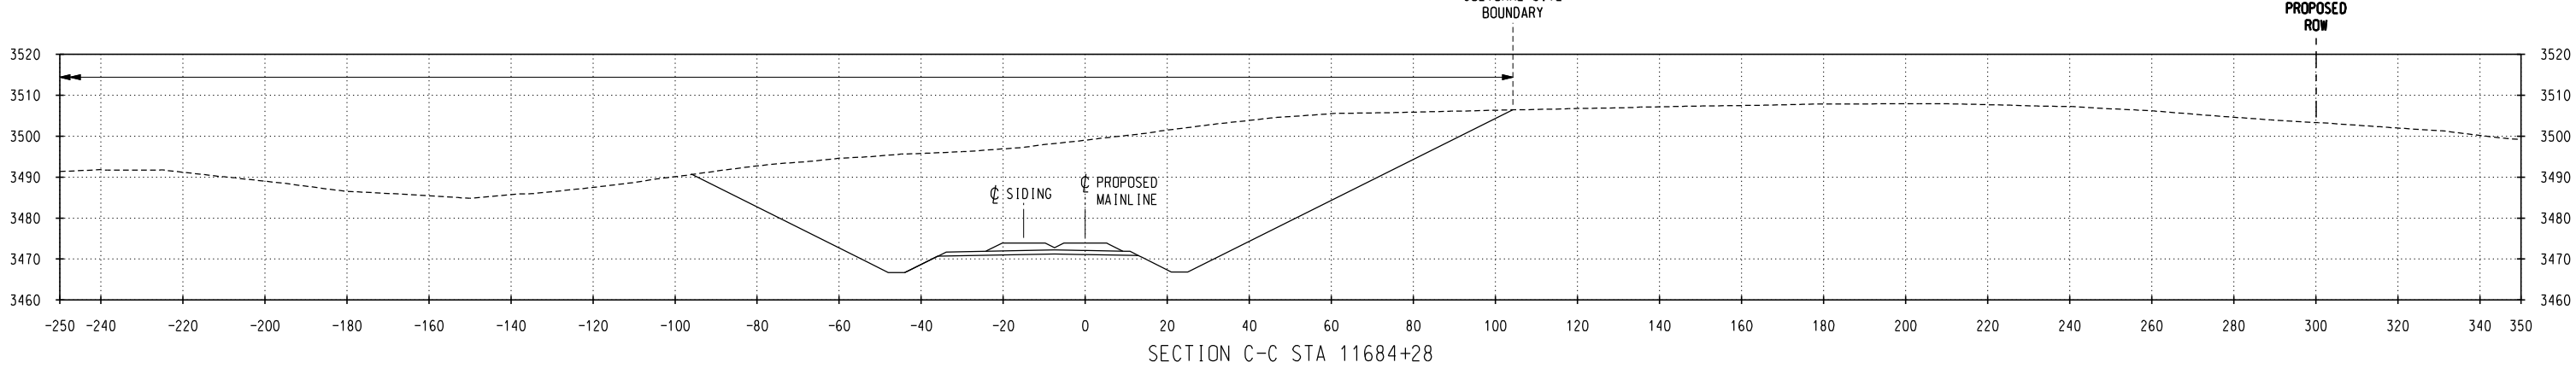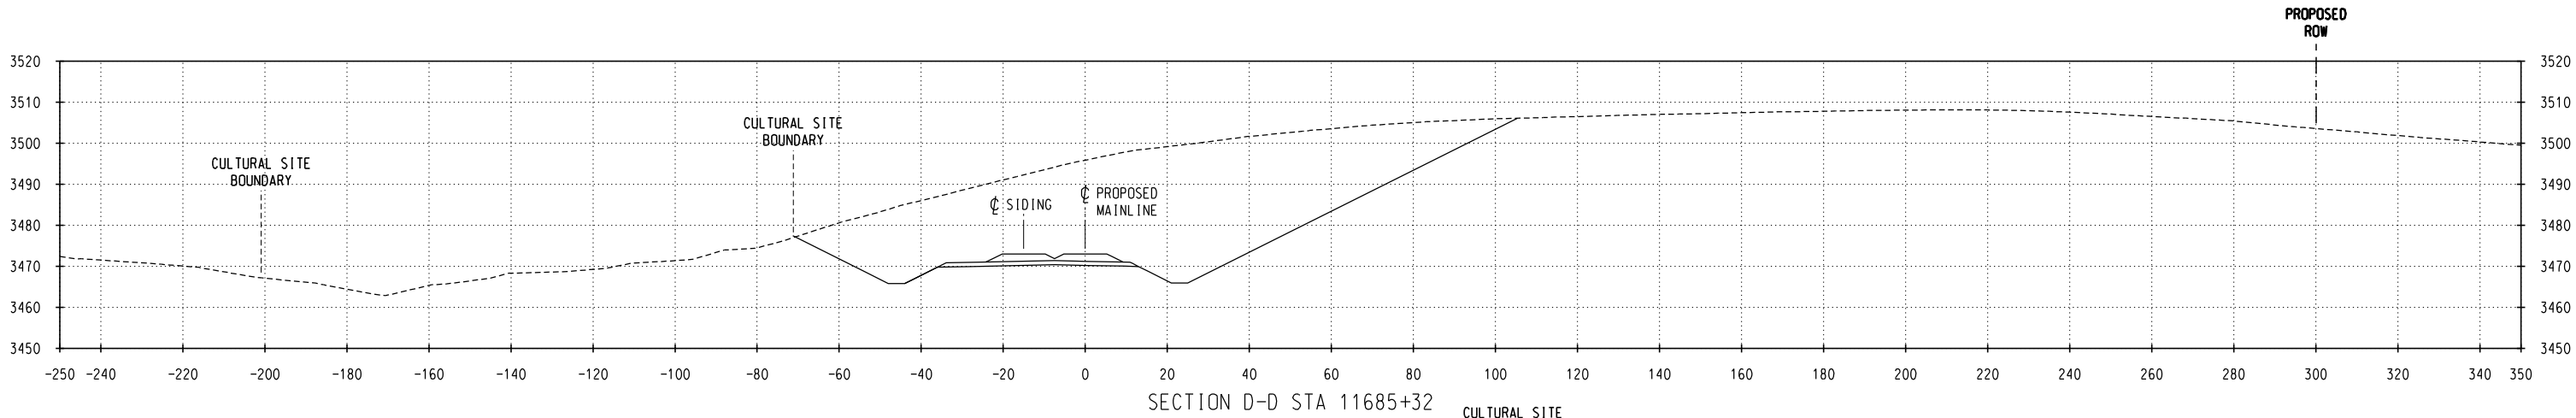

NO.	DATE	REVISIONS

PRELIMINARY
NOT FOR CONSTRUCTION

DM&E
DAKOTA, MINNESOTA & EASTERN RAILROAD

CHECKED BY: TRK/WTM	FILE NAME:
DESIGNED BY: TDE/RAC	SCALE: AS NOTED
DRAWN BY: JTB/DJR	DATE: OCT 2008

PROJECT DESCRIPTION:
SEGMENT 3
MP 705.3-705.7
PARCEL NO. SDFR058

LOCATION: SOUTH DAKOTA
DRAWING TITLE:
CULTURAL SITE CROSS SECTIONS
SITE NO. 39FA1774

SUBDIVISION:
NEW BUILD
SHEET NO.:
2 of 2