


C:\Pwworking\QMA\0344314\CL-SD-MP706_39FA0140_39FA1775_39FA1773.dgn 10/3/2008 8:25:02 AM

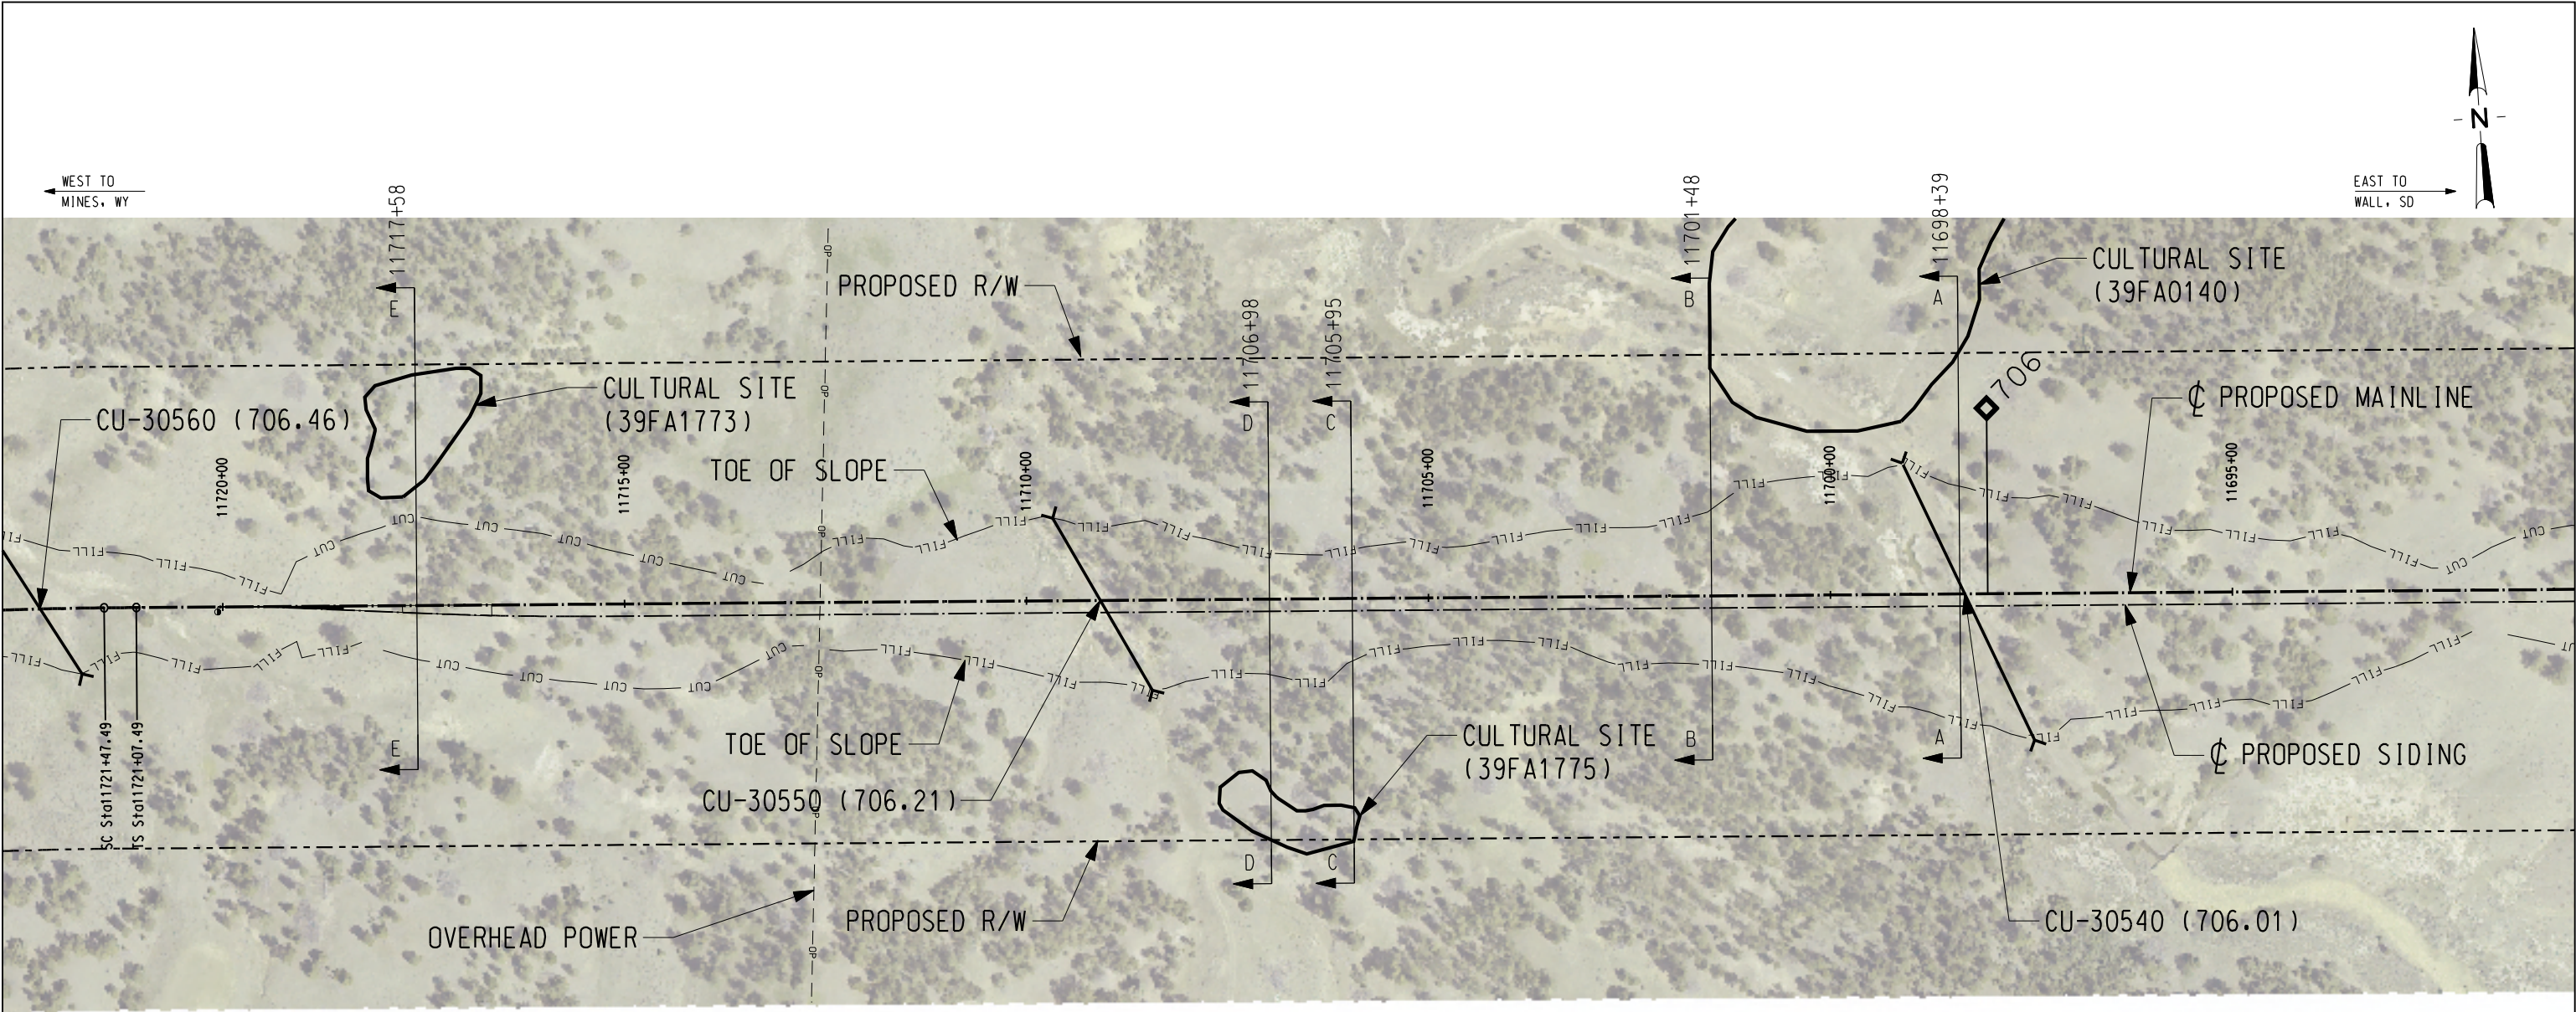

CULTURAL RESOURCE SITE NOTES:

SITE #: 39FA140

PROPERTY TYPE: PREHISTORIC ARTIFACT SCATTER.

NR QUALIFICATIONS: UNEVALUATED - CRITERION D.

ISSUES WITH INTEGRITY OF SETTING: NO

DIRECT IMPACTS: APPROXIMATELY 15% OF THE SITE IS LOCATED WITHIN THE PROPOSED DM&E RIGHT-OF-WAY. THE SITE WILL NOT BE IMPACTED BY THE CUT/FILL BOUNDARY (SEE CROSS-SECTIONS A AND B).

CUT: NO

FILL: NO

DM&E MANAGEMENT RECOMMENDATION: SUBSURFACE TESTING IS RECOMMENDED TO DETERMINE THE ELIGIBILITY OF SITE 39FA140 UNDER CRITERION D. IF ELIGIBLE, A TREATMENT PLAN WILL BE DEVELOPED TO MITIGATE ADVERSE AFFECTS TO THE SITE.

CULTURAL RESOURCE SITE NOTES:

SITE #: 39FA1775

PROPERTY TYPE: MULTICOMPONENT - PREHISTORIC AND HISTORIC ARTIFACT SCATTER.

NR QUALIFICATIONS: UNEVALUATED - CRITERION D.

ISSUES WITH INTEGRITY OF SETTING: NO.

DIRECT IMPACTS: APPROXIMATELY 90% OF THE SITE IS LOCATED WITHIN THE PROPOSED DM&E RIGHT-OF-WAY. THE SITE WILL NOT BE AFFECTED BY THE CUT/FILL BOUNDARY (SEE CROSS-SECTIONS C AND D).

CUT: NO

FILL: NO

DM&E MANAGEMENT RECOMMENDATION: SUBSURFACE TESTING IS RECOMMENDED TO DETERMINE THE ELIGIBILITY OF SITE 39FA1775 UNDER CRITERION D. IF ELIGIBLE, A TREATMENT PLAN WILL BE DEVELOPED TO MITIGATE ADVERSE AFFECTS TO THE SITE.

CULTURAL RESOURCE SITE NOTES:

SITE #: 39FA1773

PROPERTY TYPE: MULTICOMPONENT SITE CONTAINING A PREHISTORIC AND A HISTORIC ARTIFACT SCATTER.

NR QUALIFICATIONS: UNEVALUATED - CRITERION D.


ISSUES WITH INTEGRITY OF SETTING: NO.

DIRECT IMPACTS: THE ENTIRE SITE IS LOCATED WITHIN THE PROPOSED DM&E RIGHT-OF-WAY. THE SITE WILL NOT BE AFFECTED BY THE CUT/FILL BOUNDARY (SEE CROSS-SECTION E).

CUT: NO

FILL: NO

DM&E MANAGEMENT RECOMMENDATION: SUBSURFACE TESTING IS RECOMMENDED TO DETERMINE THE ELIGIBILITY OF SITE 39FA1773 UNDER CRITERION D. IF ELIGIBLE, A TREATMENT PLAN WILL BE DEVELOPED TO MITIGATE ADVERSE AFFECTS TO THE SITE.

 

LEGEND

- | | | | |
|------|-------------------------------|---------|------------------------------|
| —BF— | BURIED FIBER OPTICS EXISTING | —w— | WATER EXISTING |
| —BF— | BURIED FIBER OPTICS PROPOSED | —w— | WATER PROPOSED |
| —BP— | BURIED POWER LINES EXISTING | — | STEAM LINES |
| —BP— | BURIED POWER LINES PROPOSED | —BT— | TELEPHONE LINES EXISTING |
| — | COMMUNICATION LINES | —BT— | TELEPHONE LINES PROPOSED |
| —OP— | OVERHEAD POWER LINES EXISTING | —x—x—x— | FENCE EXISTING |
| —OP— | OVERHEAD POWER LINES PROPOSED | — | CENTERLINE EXISTING |
| —G— | NATURAL GAS EXISTING | — | PROPOSED R/W |
| —G— | NATURAL GAS PROPOSED | — | PROPERTY LINES |
| —O— | OIL EXISTING | — | PRELIMINARY R/W |
| —O— | OIL PROPOSED | — | ROAD CROSSING (RD) |
| —A— | AIR EXISTING | —>— | DITCH CENTERLINE PROPOSED |
| —A— | AIR PROPOSED | —CUT— | PROPOSED TOP OF SLOPE (CUT) |
| —S— | SANITARY SEWER EXISTING | —FILL— | PROPOSED TOE OF SLOPE (FILL) |
| —S— | SANITARY SEWER PROPOSED | — | CULTURAL SITE BOUNDARY |
| —ST— | STORM SEWER EXISTING | — | RIP RAP |
| —ST— | STORM SEWER PROPOSED | — | PROPOSED CULVERT (CU) |
| — | CENTERLINE | — | PROPOSED BRIDGE (BR) |
| — | UTILITY POLE | | |
| — | MILEPOST (MP) | | |

NO.	DATE	REVISIONS

PRELIMINARY
NOT FOR CONSTRUCTION




DM&E
DAKOTA, MINNESOTA & EASTERN RAILROAD

CHECKED BY: TRK/WTM	FILE NAME:
DESIGNED BY: TDE/RAC	SCALE: AS NOTED
DRAWN BY: JTB/DJR	DATE: OCT 2008

PROJECT DESCRIPTION:
SEGMENT 3 MP 706.0-706.4 PARCEL NO. SDFR058

LOCATION: SOUTH DAKOTA	SUBDIVISION: NEW BUILD
DRAWING TITLE: CULTURAL SITE PLAN SITE NO. 39FA0140, 39FA1775 & 39FA1773	SHEET NO.: 1 of 3

C:\pwworking\OMA\034314\CL-SD-MP706_39FA0140_39FA1775_39FA1773.dgn
10/3/2008 11:15:49 AM

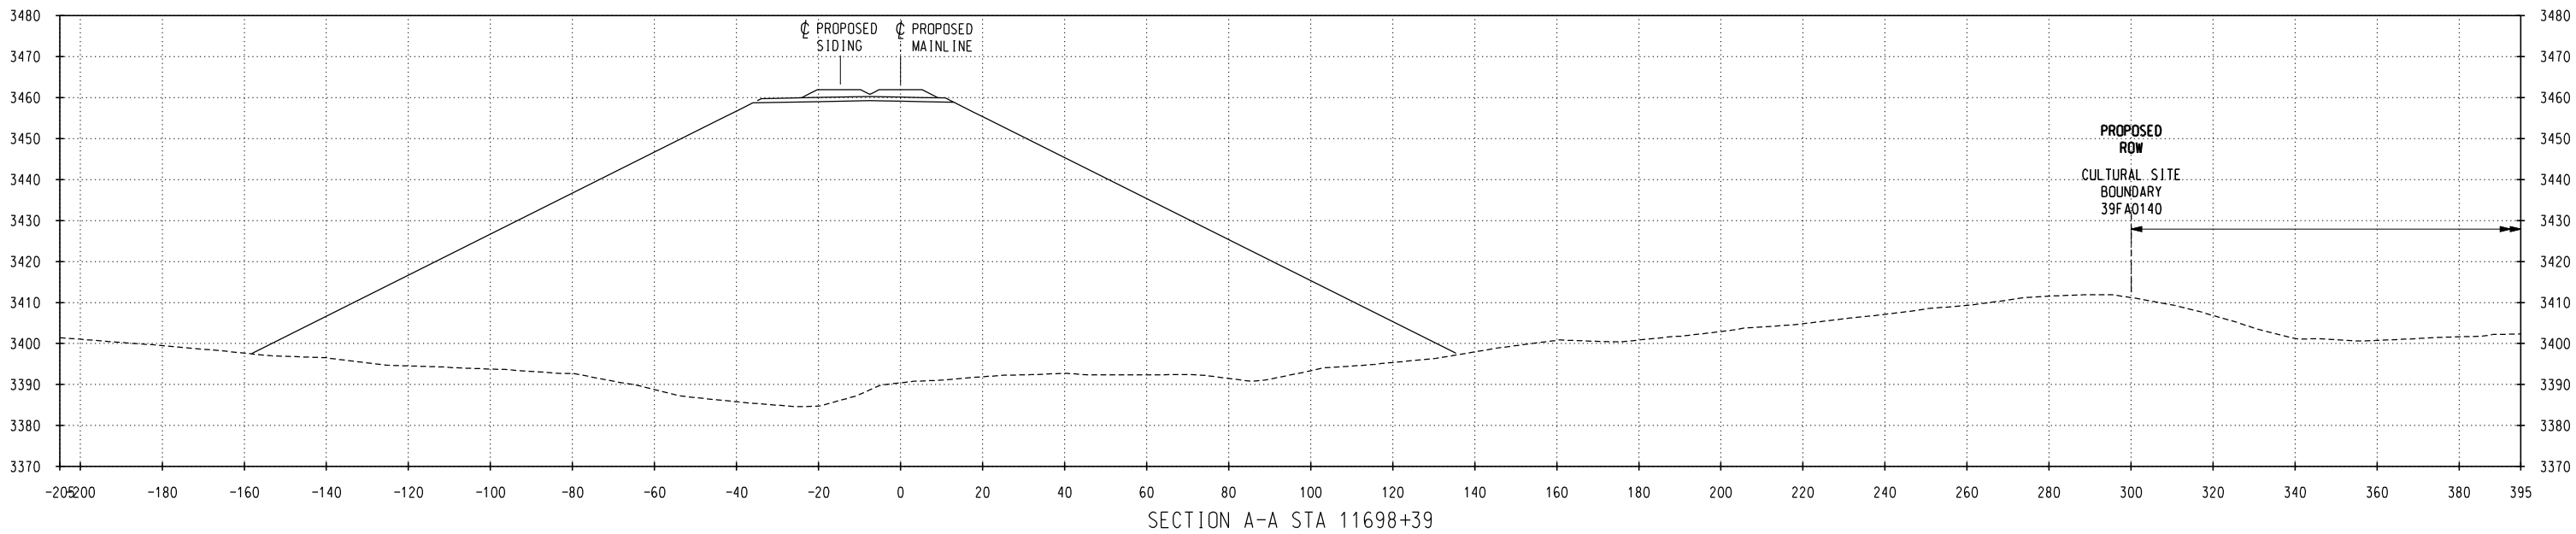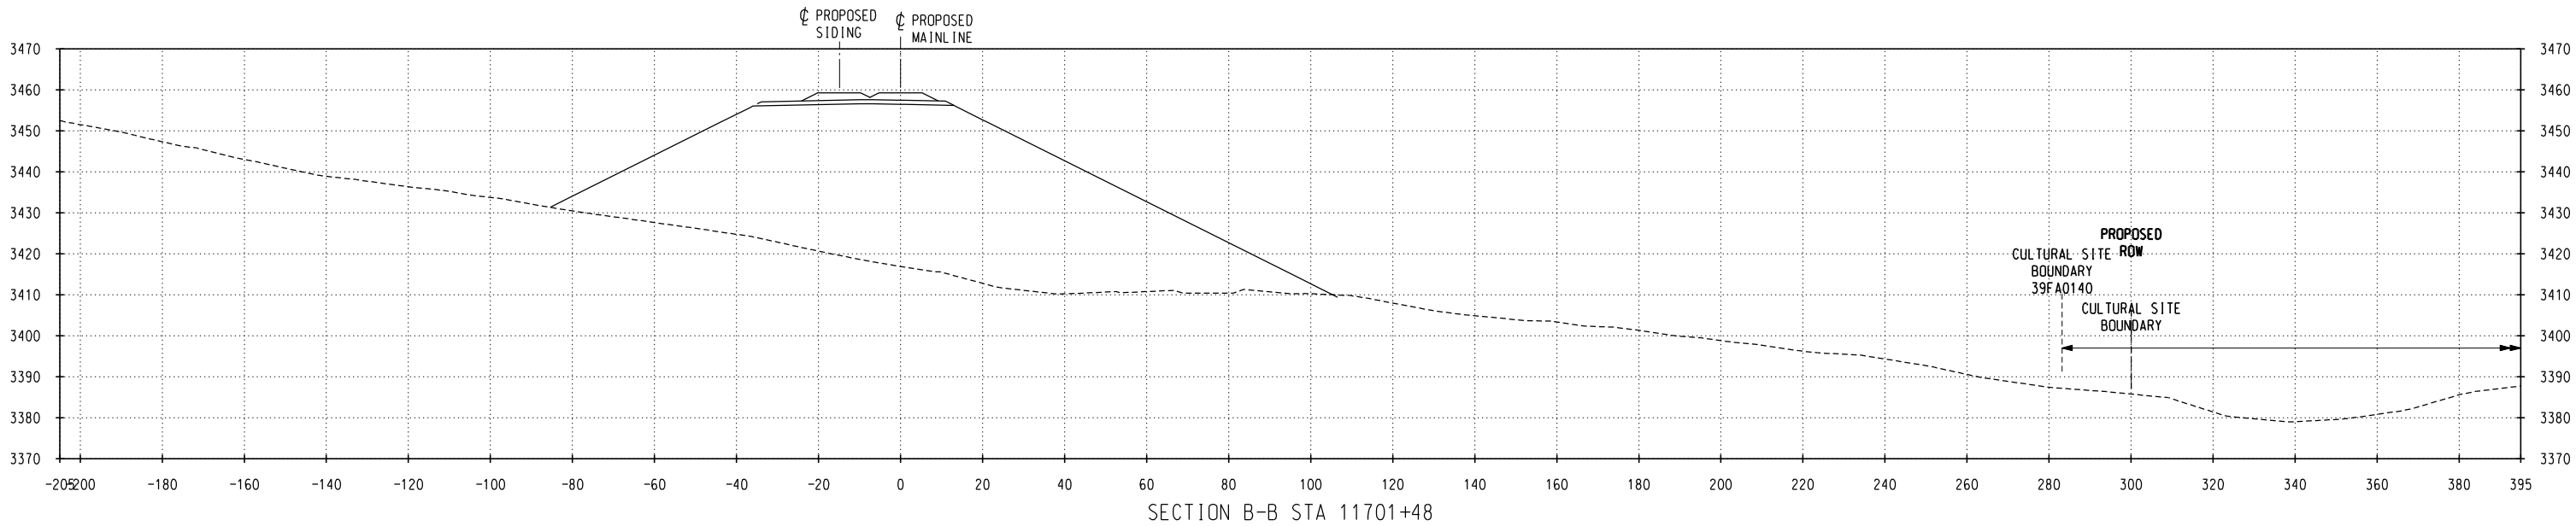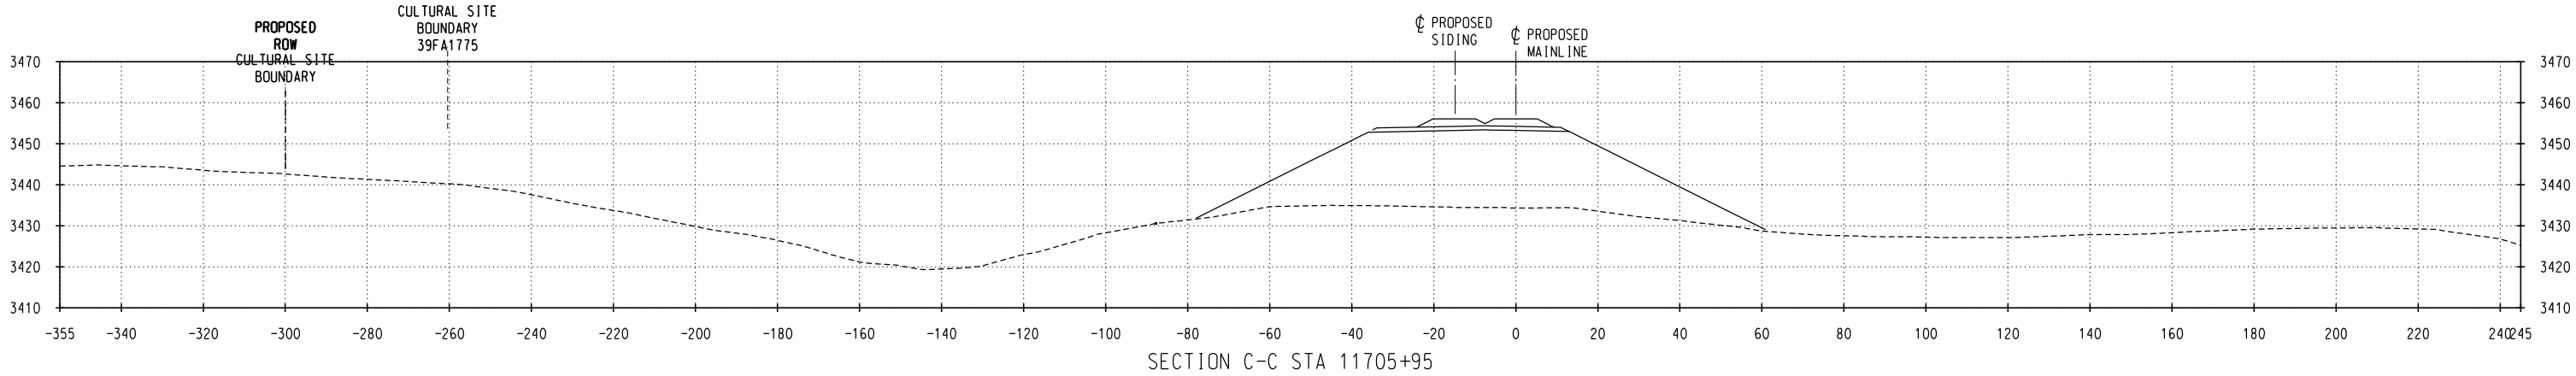

NO.	DATE	REVISIONS

PRELIMINARY
NOT FOR CONSTRUCTION

DM&E
DAKOTA, MINNESOTA & EASTERN RAILROAD



CHECKED BY: TRK/WTM	FILE NAME:
DESIGNED BY: TDE/RAC	SCALE: AS NOTED
DRAWN BY: JTB/DJR	DATE: OCT 2008

PROJECT DESCRIPTION:
SEGMENT 3
MP 706.0-706.4
PARCEL NO. SDFR058

LOCATION: SOUTH DAKOTA
DRAWING TITLE: CULTURAL SITE
CROSS SECTIONS SITE NO.
39FA0140, 39FA1775 & 39FA1773

SUBDIVISION:
NEW BUILD
SHEET NO.:
2 of 3

C:\Pwworking\OMA\034314\CL-SD-MP706_39FA0140_39FA1775_39FA1773.dgn
10/3/2008 11:16:32 AM

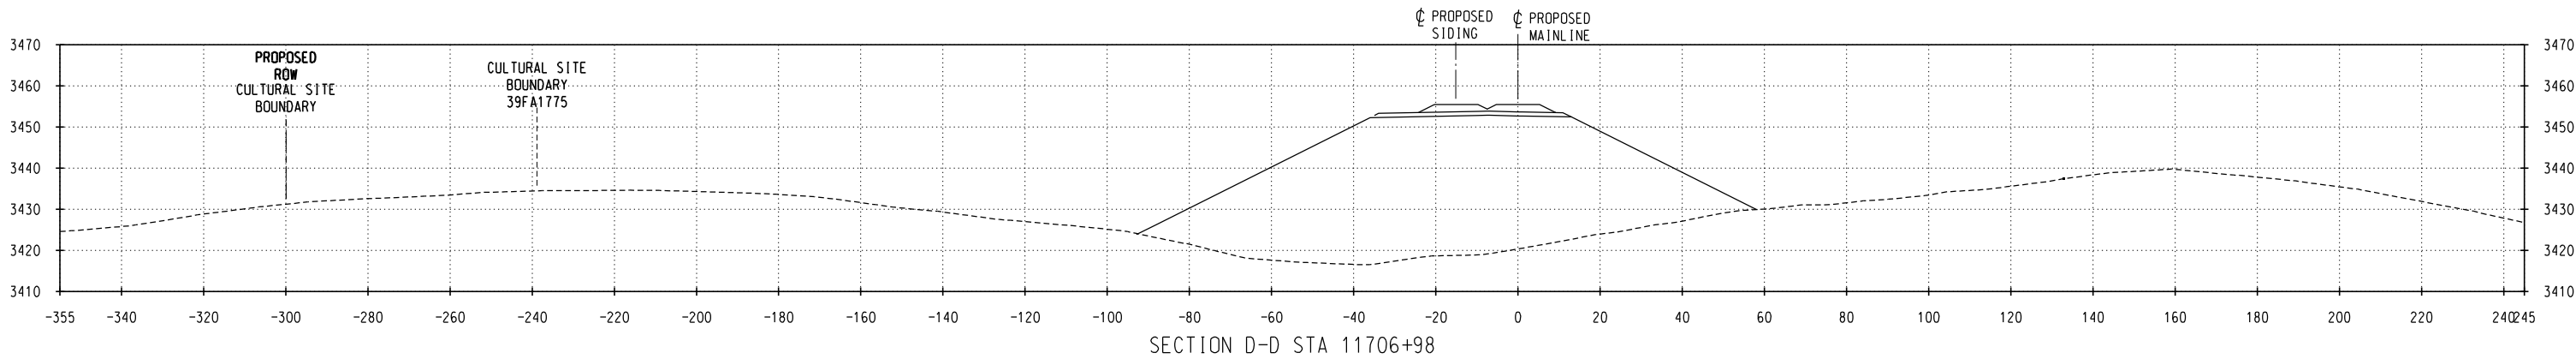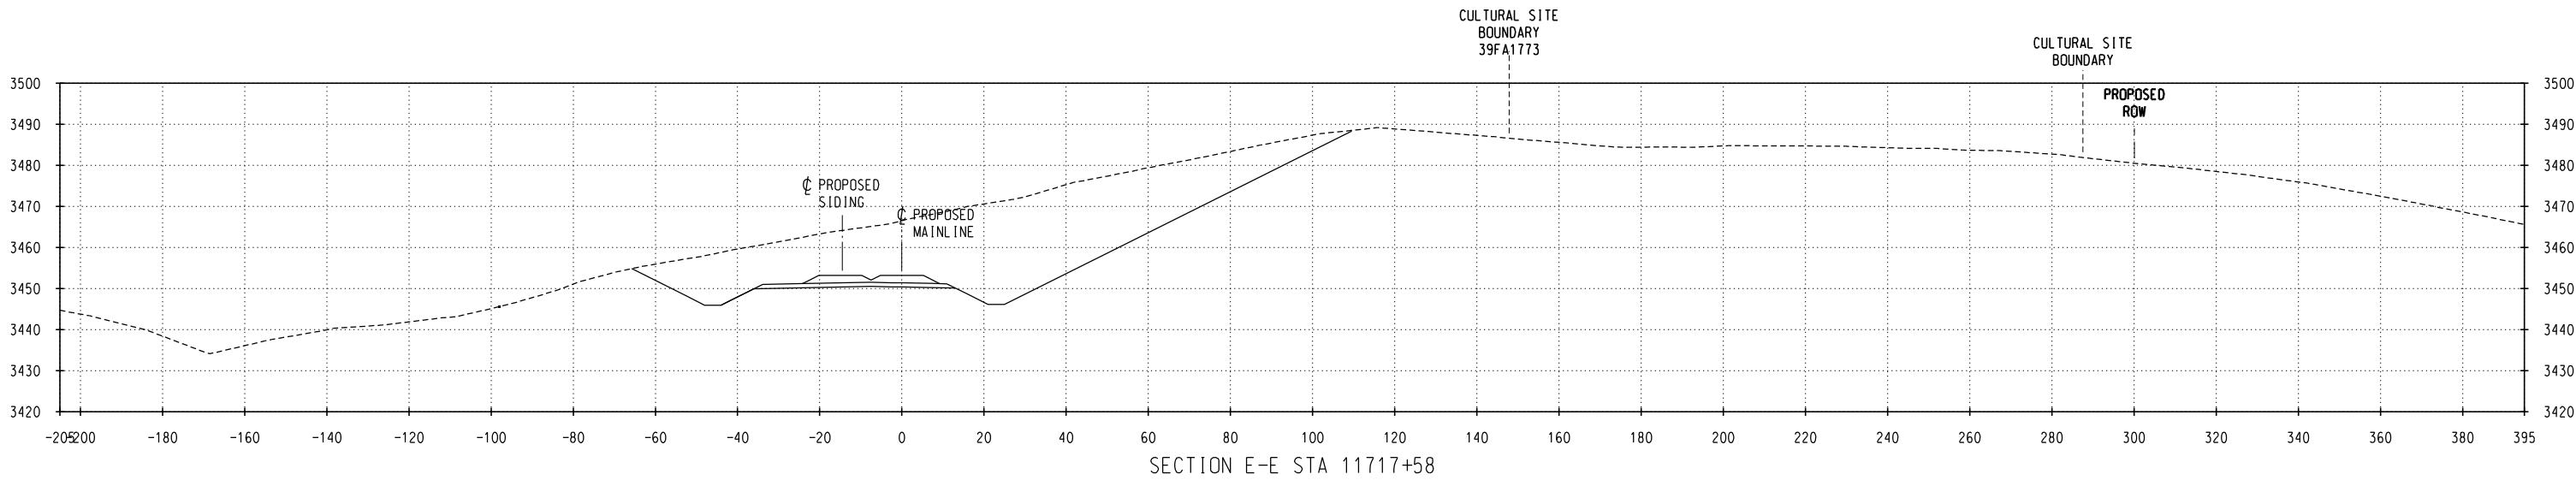

NO.	DATE	REVISIONS

PRELIMINARY
NOT FOR CONSTRUCTION

DM&E
DAKOTA, MINNESOTA & EASTERN RAILROAD

CHECKED BY: TRK/WTM	FILE NAME:
DESIGNED BY: TDE/RAC	SCALE: AS NOTED
DRAWN BY: JTB/DJR	DATE: OCT 2008

PROJECT DESCRIPTION:
SEGMENT 3 MP 706.0-706.4 PARCEL NO. SDFR058

LOCATION: SOUTH DAKOTA
DRAWING TITLE: CULTURAL SITE CROSS SECTIONS SITE NO. 39FA0140,39FA1775 & 39FA1773

SUBDIVISION: NEW BUILD
SHEET NO.: 3 of 3