


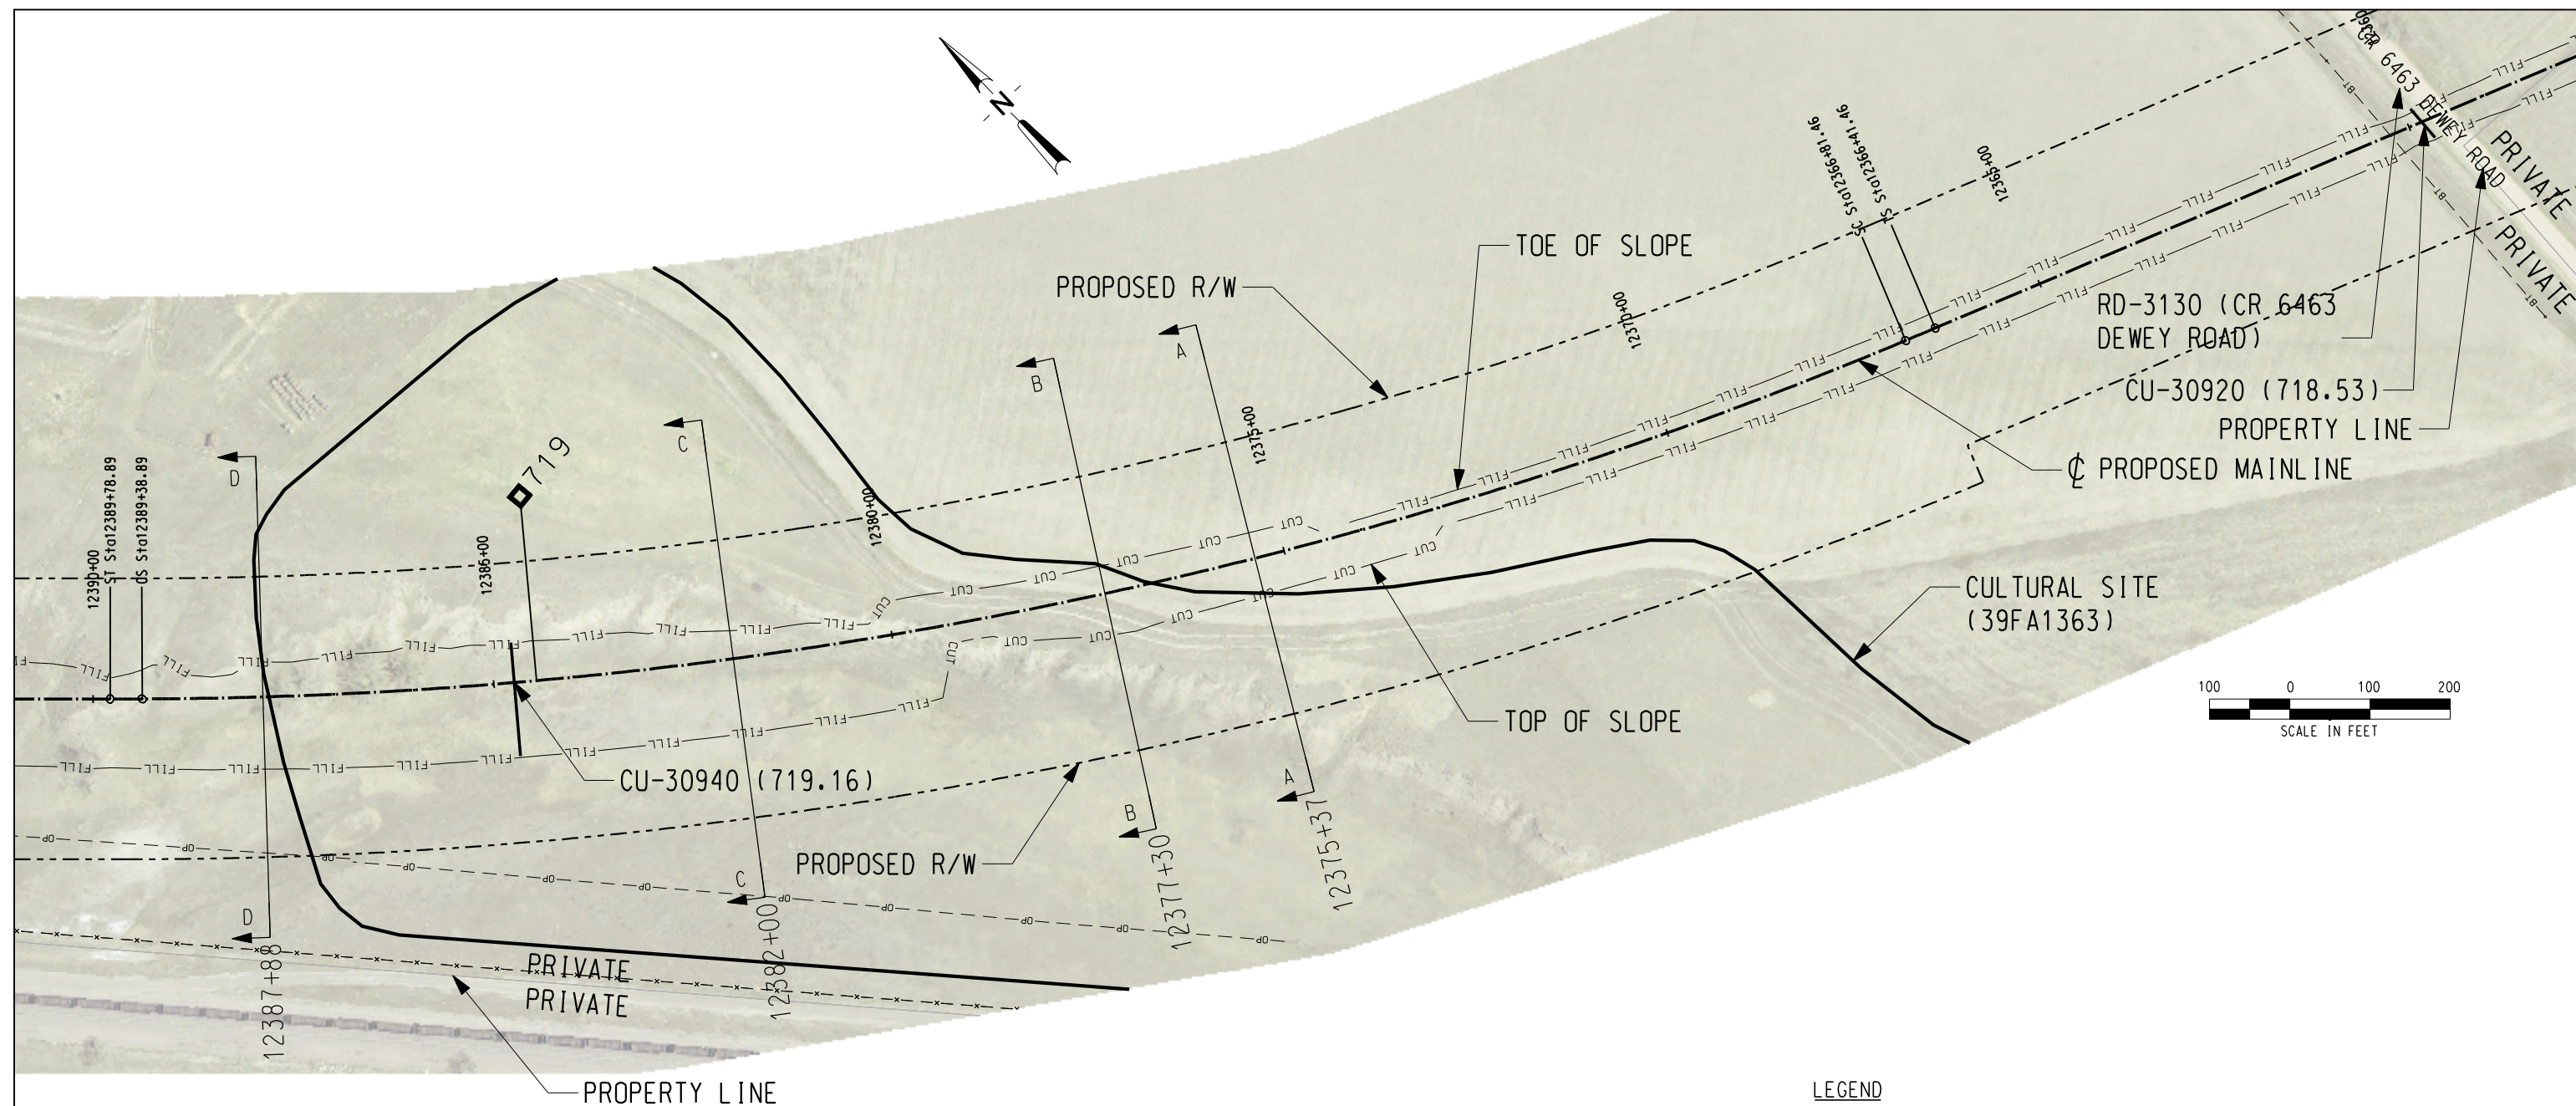

CULTURAL RESOURCE SITE NOTES:

SITE #: 39FA1363

PROPERTY TYPE: MULTICOMPONENT - HISTORIC AND PREHISTORIC
OCCUPATIONS

NR QUALIFICATIONS: PREHISTORIC OCCUPATION - ELIGIBLE UNDER CRITERION D,
HISTORIC OCCUPATION - NOT ELIGIBLE

INTEGRITY OF SETTING: YES

DIRECT IMPACTS: YES, THE PREHISTORIC OCCUPATION WILL BE DIRECTLY IMPACTED BY THE PROPOSED DM&E RAILROAD.

CUT: YES (5-10'), THE PREHISTORIC OCCUPATION FALLS WITHIN A CUT AREA

FILL: YES (35'), THE PREHISTORIC OCCUPATION ALSO FALLS WITHIN A FILL AREA.

DM&E MANAGEMENT RECOMMENDATION: A TREATMENT PLAN SHOULD BE DEVELOPED TO MITIGATE ANY ADVERSE AFFECT TO THE PREHISTORIC OCCUPATION. NO ADDITIONAL WORK IS RECOMMENDED FOR THE HISTORIC OCCUPATION.

11	REVISIONS		
	NO.	DATE	
00/02/2021			

PRELIMINARY
NOT FOR CONSTRUCTION

DM&E
DAKOTA, MINNESOTA & EASTERN RAILROAD

CHECKED BY: WTM/ALS	FILE NAME:
DESIGNED BY: TDE/RAC	SCALE: AS NOTED
DRAWN BY: JTB/DJR	DATE: OCT. 2006

PROJECT DESCRIPTION:	SEGMENT 3 MP 718.6-719.1 PARCEL NO. SDFR084
----------------------	---





LOCATION:	SOUTH DAKOTA
DRAWING TITLE:	CULTURAL SITE PLAN SITE NO. 39FA1363

SUBDIVISION:	NEW BUILD
SHEET NO.:	1 of 2

LEGEND

—BF— — — — —	BURIED FIBER OPTICS EXISTING	— W — — — — —	WATER EXISTING
—BF— — — — —	BURIED FIBER OPTICS PROPOSED	— W — — — — —	WATER PROPOSED
—BP— — — — —	BURIED POWER LINES EXISTING	— — — — —	STEAM LINES
—BP— — — — —	BURIED POWER LINES PROPOSED	—BT— — — — —	TELEPHONE LINES EXISTING
— — — — —	COMMUNICATION LINES	—BT— — — — —	TELEPHONE LINES PROPOSED
—OP— — — — —	OVERHEAD POWER LINES EXISTING	—x— —x— —x—	FENCE EXISTING
—OP— — — — —	OVERHEAD POWER LINES PROPOSED	— — — — —	CENTERLINE EXISTING
	POWER POLES EXISTING	— — — — —	PROPOSED C RAILROAD MAINLINE
	POWER POLES PROPOSED	— — — — —	PROPOSED R/W
— G — — — — —	NATURAL GAS EXISTING	— — — — —	PROPERTY LINES
— G — — — — —	NATURAL GAS PROPOSED	— — — — —	PRELIMINARY R/W
— O — — — — —	OIL EXISTING		ROAD CROSSING (RD)
— O — — — — —	OIL PROPOSED		DITCH CENTERLINE PROPOSED
— A — — — — —	AIR EXISTING	— CUT — — — — —	PROPOSED TOP OF SLOPE (CUT)
— A — — — — —	AIR PROPOSED	— FILL — — — — —	PROPOSED TOE OF SLOPE (FILL)
— S — — — — —	SANITARY SEWER EXISTING	— — — — —	CULTURAL SITE BOUNDARY
— S — — — — —	SANITARY SEWER PROPOSED		RIP RAP
— ST — — — — —	STORM SEWER EXISTING		PROPOSED CULVERT (CU)
— ST — — — — —	STORM SEWER PROPOSED		PROPOSED BRIDGE (BR)
	CENTERLINE		
	UTILITY POLE		
	MILEPOST (MP)		

C:\P\working\OMA\0335100\CL-SD-MP719_39FA1363.dgn
10/27/2008 11:56:53 AM

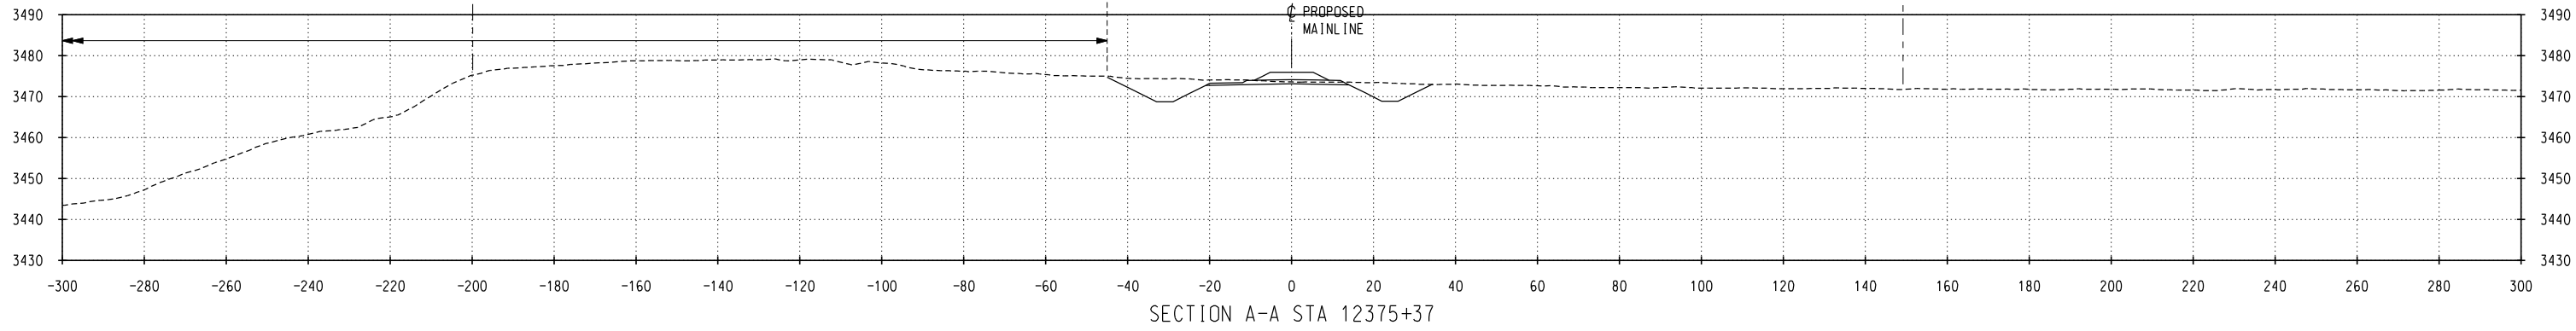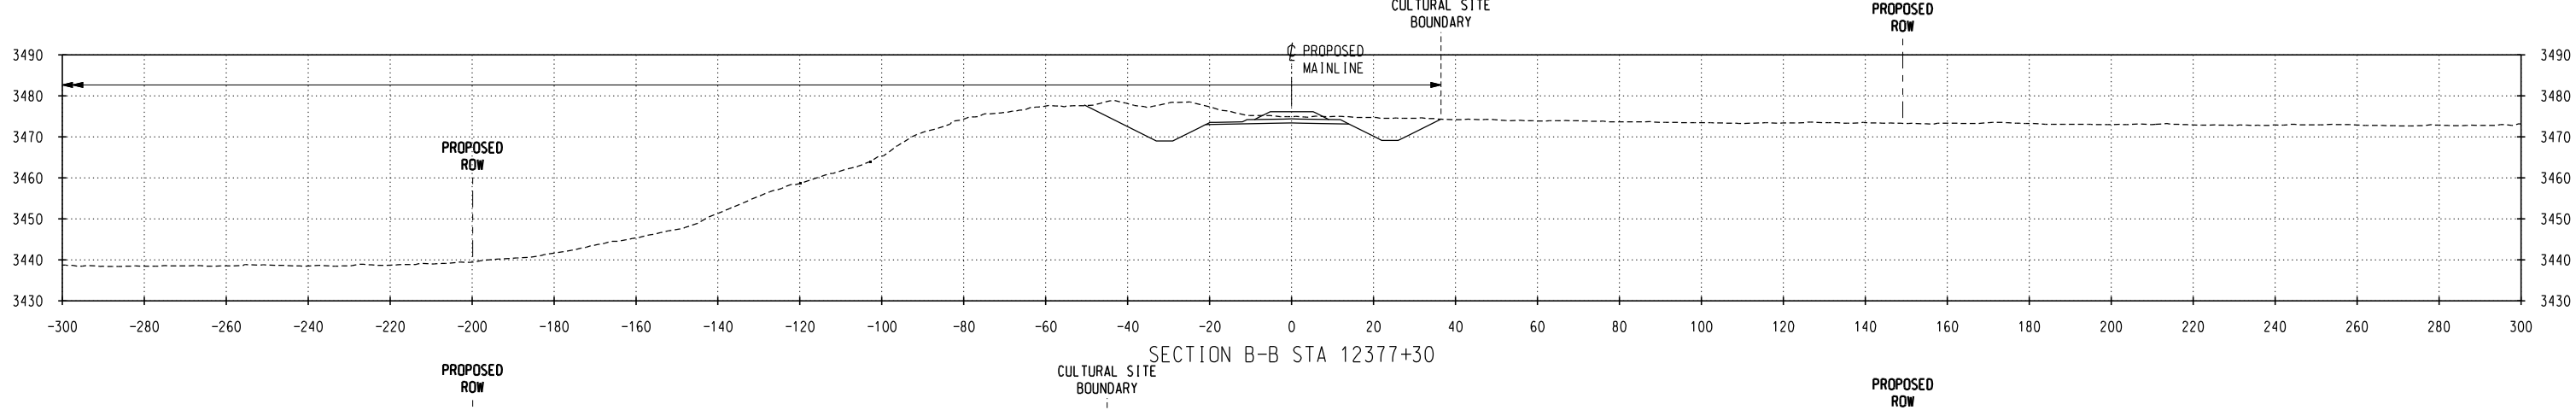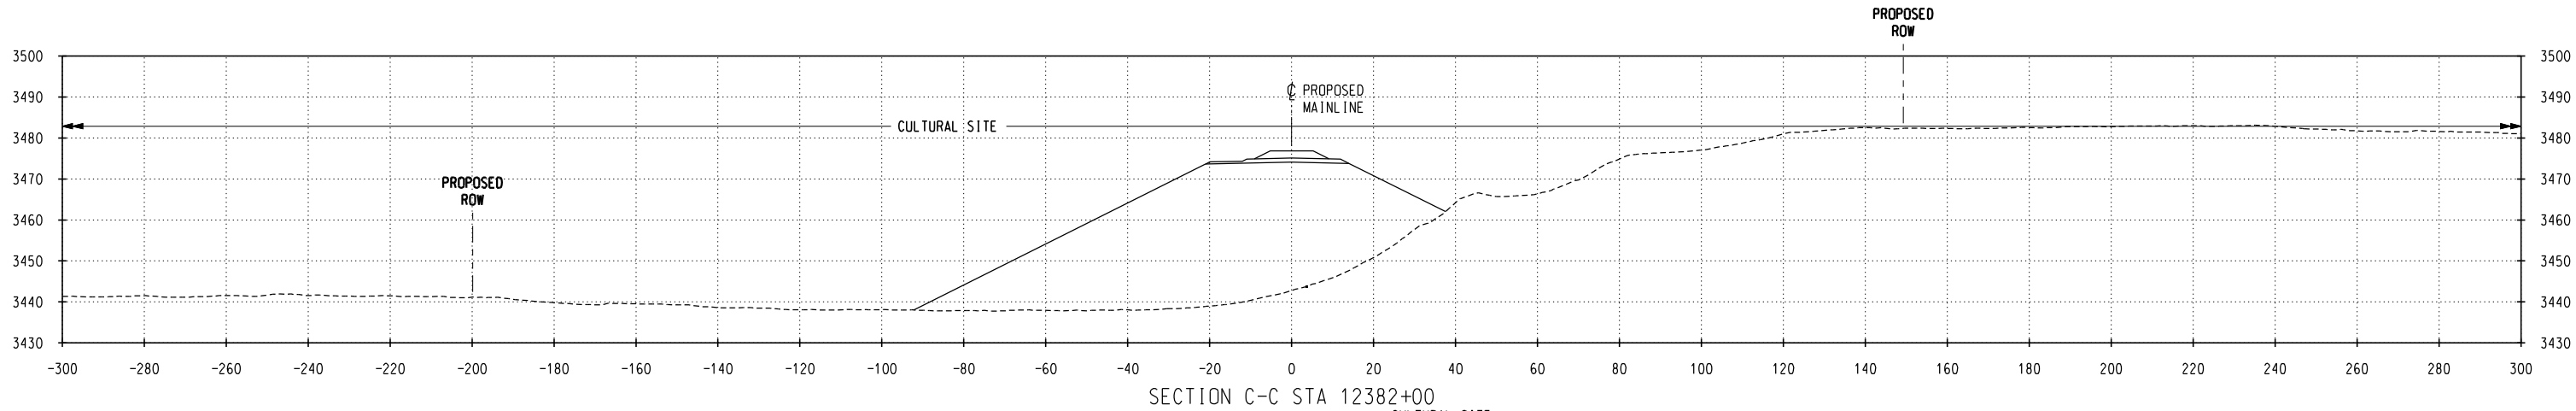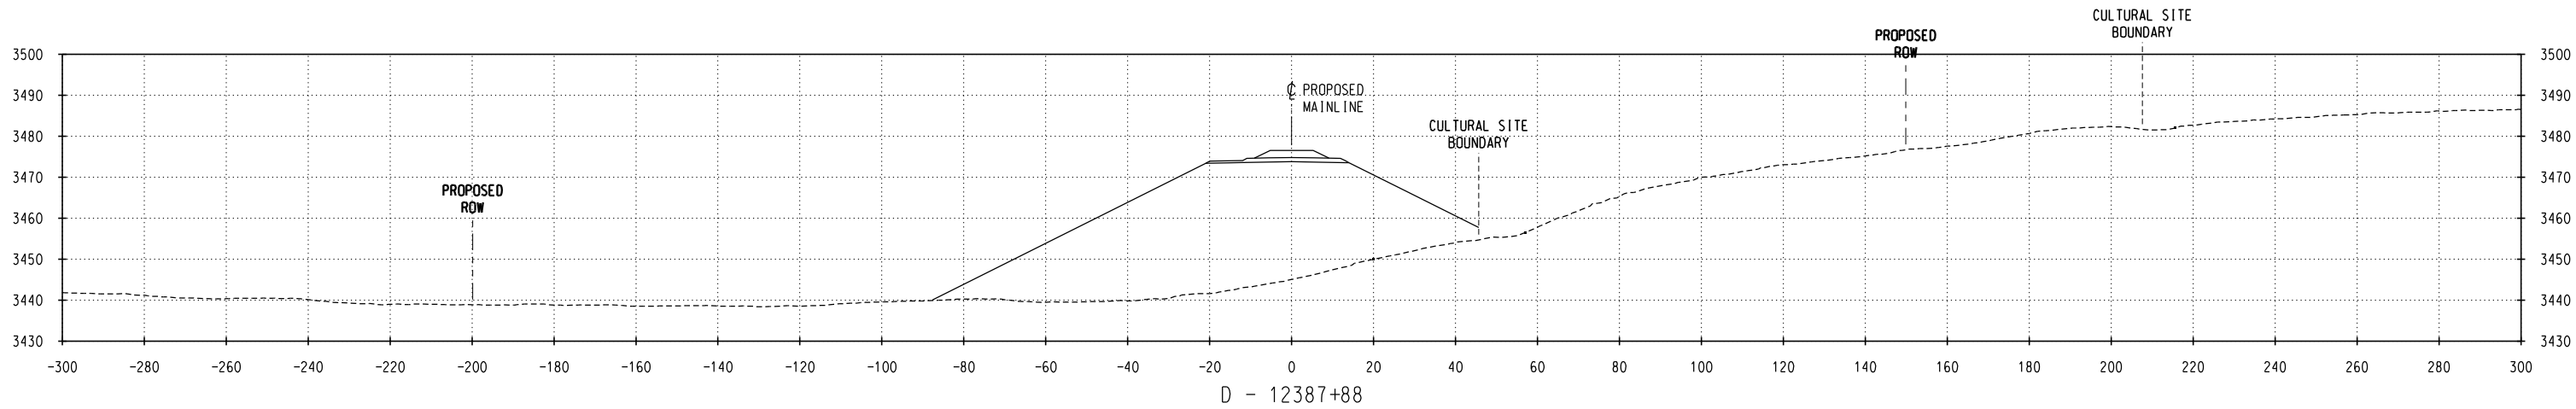

NO.	DATE	REVISIONS

PRELIMINARY
NOT FOR CONSTRUCTION

DM&E
DAKOTA, MINNESOTA & EASTERN RAILROAD

CHECKED BY: WTM/ALS	FILE NAME:
DESIGNED BY: TDE/RAC	SCALE: AS NOTED
DRAWN BY: JTB/DJR	DATE: OCT 2008

PROJECT DESCRIPTION:
SEGMENT 3 MP 718.6-719.1 PARCEL NO. SDFR084

LOCATION: SOUTH DAKOTA	SUBDIVISION: NEW BUILD
DRAWING TITLE: CULTURAL SITE CROSS SECTIONS SITE NO. 39FA1363	SHEET NO.: 2 of 2