


C:\P\working\QMA\0344314\CL-SD-MP720_39FA1361.dgn
11/02/2008 3:00:02 PM

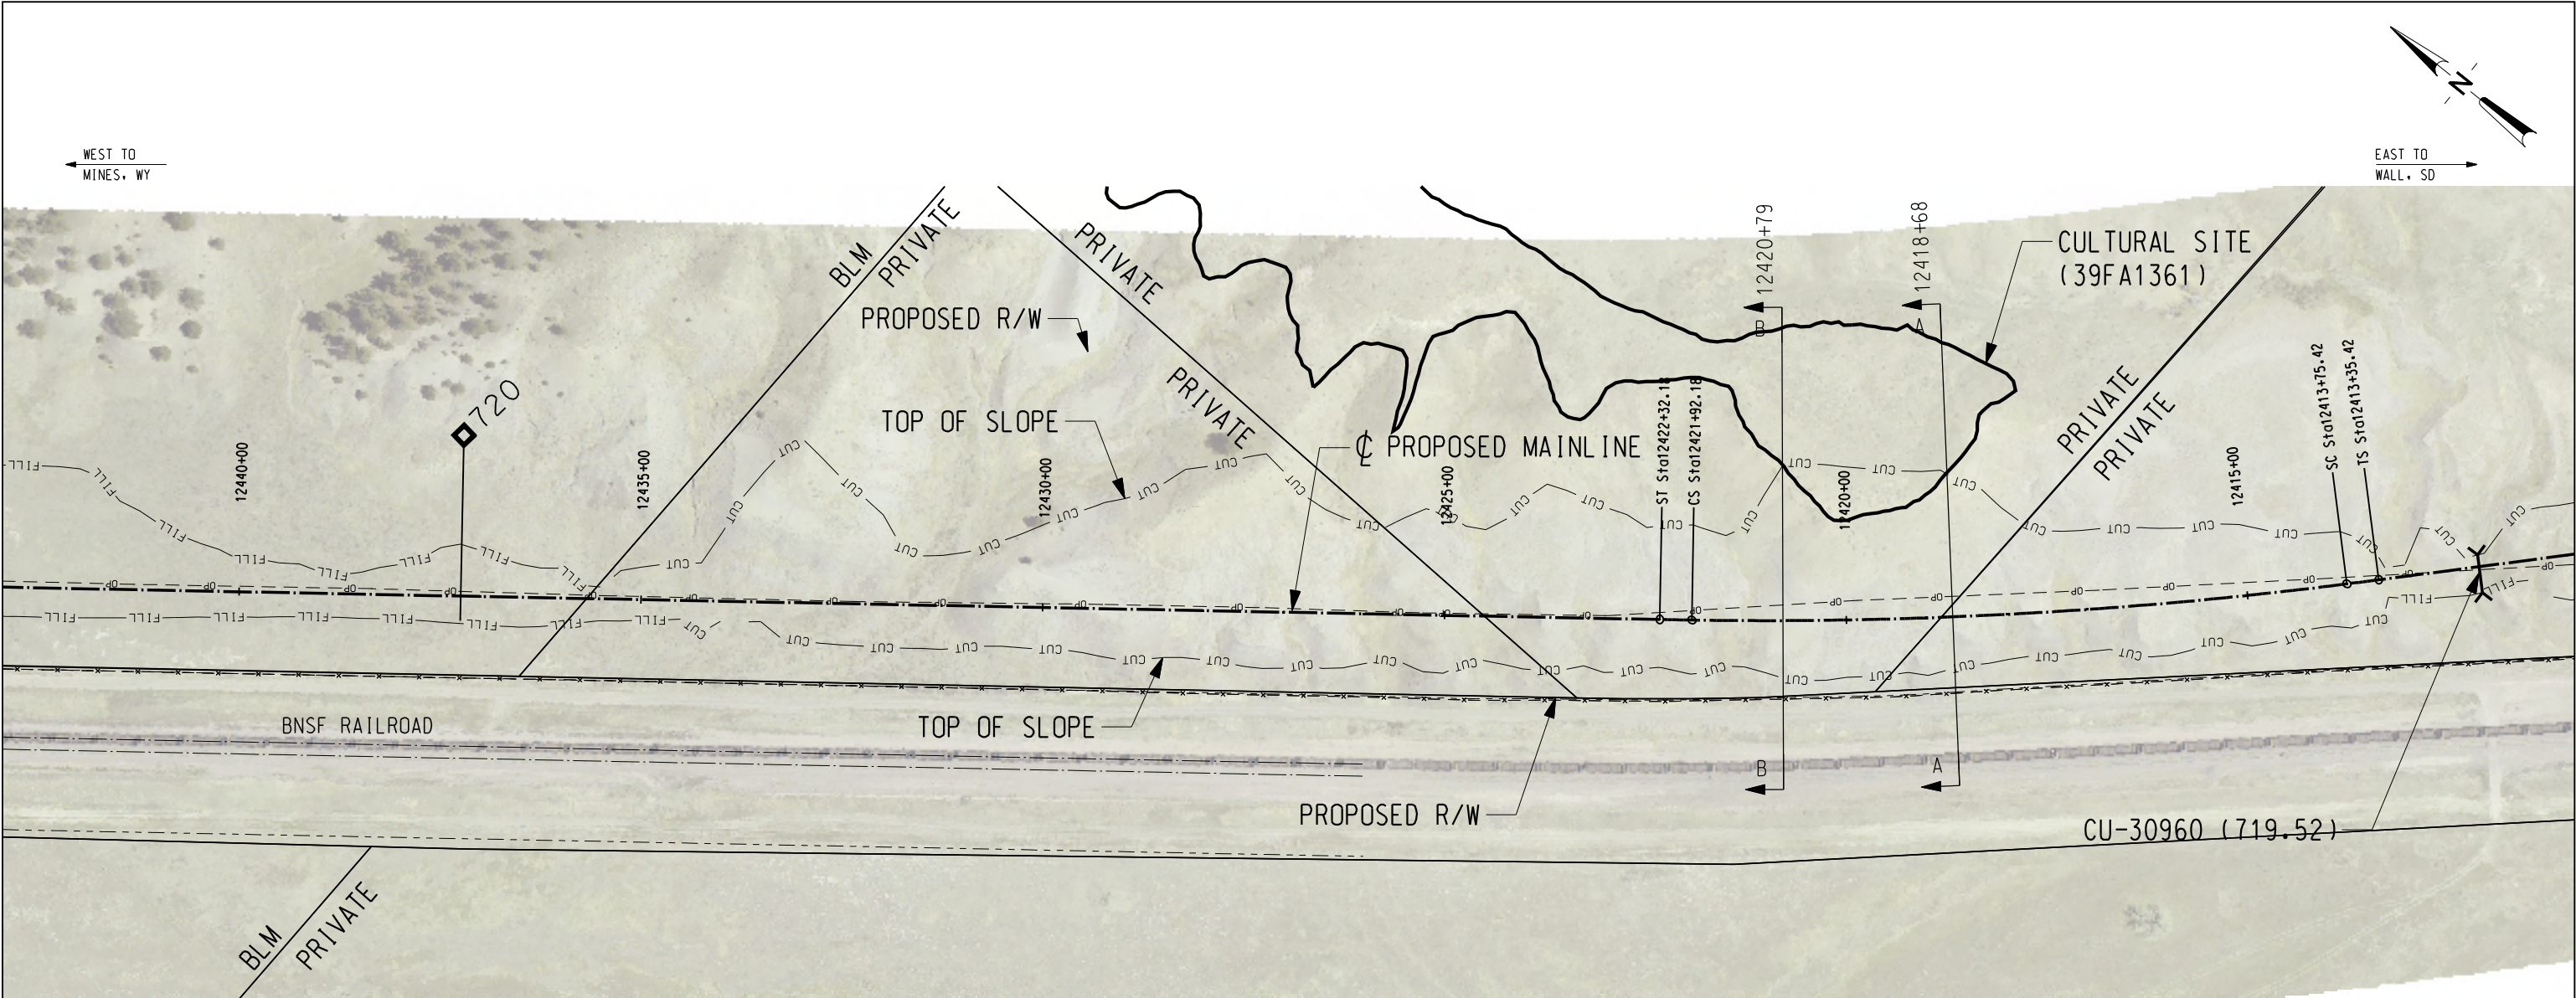

CULTURAL RESOURCE SITE NOTES:

SITE #: 39FA1361

PROPERTY TYPE: PREHISTORIC OCCUPATION AND CAIRN.

NR QUALIFICATIONS: UNEVALUATED - CRITERION A. ELIGIBLE - CRITERION D.

ISSUES WITH INTEGRITY OF SETTING: IF THE SITE IS DETERMINED ELIGIBLE UNDER CRITERION A, THEN THE SITE'S INTEGRITY OF SETTING MAY BE COMPROMISED.

DIRECT IMPACTS: APPROXIMATELY 30% OF THE SITE IS LOCATED WITHIN THE PROPOSED DM&E RIGHT-OF-WAY AND APPROXIMATELY 5% OF THE SITE IS LOCATED WITHIN THE CUT BOUNDARY.

CUT: YES (35 FEET)

FILL: NO

DM&E MANAGEMENT RECOMMENDATION: NATIVE AMERICAN CONSULTATION IS RECOMMENDED TO DETERMINE THE ELIGIBILITY OF THE SITE UNDER CRITERION A. AFTER CRITERION A ELIGIBILITY HAS BEEN DETERMINED, FURTHER SUBSURFACE TESTING WAS RECOMMENDED TO BETTER UNDERSTAND POTENTIAL BURIED DEPOSITS. A MITIGATION PLAN WILL BE DEVELOPED TO ADDRESS ADVERSE EFFECTS TO THE SITE UNDER CRITERIA A AND D.

LEGEND

- | | | | |
|--------|-------------------------------|---------|-----------------------------------|
| —BF— | BURIED FIBER OPTICS EXISTING | —w— | WATER EXISTING |
| —BF— | BURIED FIBER OPTICS PROPOSED | —w— | WATER PROPOSED |
| —BP— | BURIED POWER LINES EXISTING | — | STEAM LINES |
| —BP— | BURIED POWER LINES PROPOSED | —BT— | TELEPHONE LINES EXISTING |
| ----- | COMMUNICATION LINES | —BT— | TELEPHONE LINES PROPOSED |
| —OP— | OVERHEAD POWER LINES EXISTING | —x—x—x— | FENCE EXISTING |
| —OP— | OVERHEAD POWER LINES PROPOSED | — | CENTERLINE EXISTING |
| —G— | NATURAL GAS EXISTING | — | PROPOSED ϕ RAILROAD MAINLINE |
| —G— | NATURAL GAS PROPOSED | — | PROPOSED R/W |
| —O— | OIL EXISTING | — | PROPERTY LINES |
| —O— | OIL PROPOSED | ----- | PRELIMINARY R/W |
| —A— | AIR EXISTING | | ROAD CROSSING (RD) |
| —A— | AIR PROPOSED | | DITCH CENTERLINE PROPOSED |
| —S— | SANITARY SEWER EXISTING | —CUT— | PROPOSED TOP OF SLOPE (CUT) |
| —S— | SANITARY SEWER PROPOSED | —FILL— | PROPOSED TOE OF SLOPE (FILL) |
| —ST— | STORM SEWER EXISTING | — | CULTURAL SITE BOUNDARY |
| —ST— | STORM SEWER PROPOSED | | RIP RAP |
| ϕ | CENTERLINE | | PROPOSED CULVERT (CU) |
| — | UTILITY POLE | | PROPOSED BRIDGE (BR) |
| — | MILEPOST (MP) | | |

NO.	DATE	REVISIONS

PRELIMINARY
NOT FOR CONSTRUCTION



DM&E
DAKOTA, MINNESOTA & EASTERN RAILROAD

CHECKED BY: TRK/WTM	FILE NAME:
DESIGNED BY: TDE/RAC	SCALE: AS NOTED
DRAWN BY: JTB/DJR	DATE: OCT 2008

PROJECT DESCRIPTION:
SEGMENT 3
MP 719.6-719.9
PARCEL NO. SDFR086

LOCATION: SOUTH DAKOTA	SUBDIVISION: NEW BUILD
DRAWING TITLE: CULTURAL SITE PLAN SITE NO. 39FA1361	SHEET NO.: 1 of 2

C:\P\working\OMA\0344314\CL-SD-MP720_39FA1361.dgn
10/28/2008 5:21:30 PM

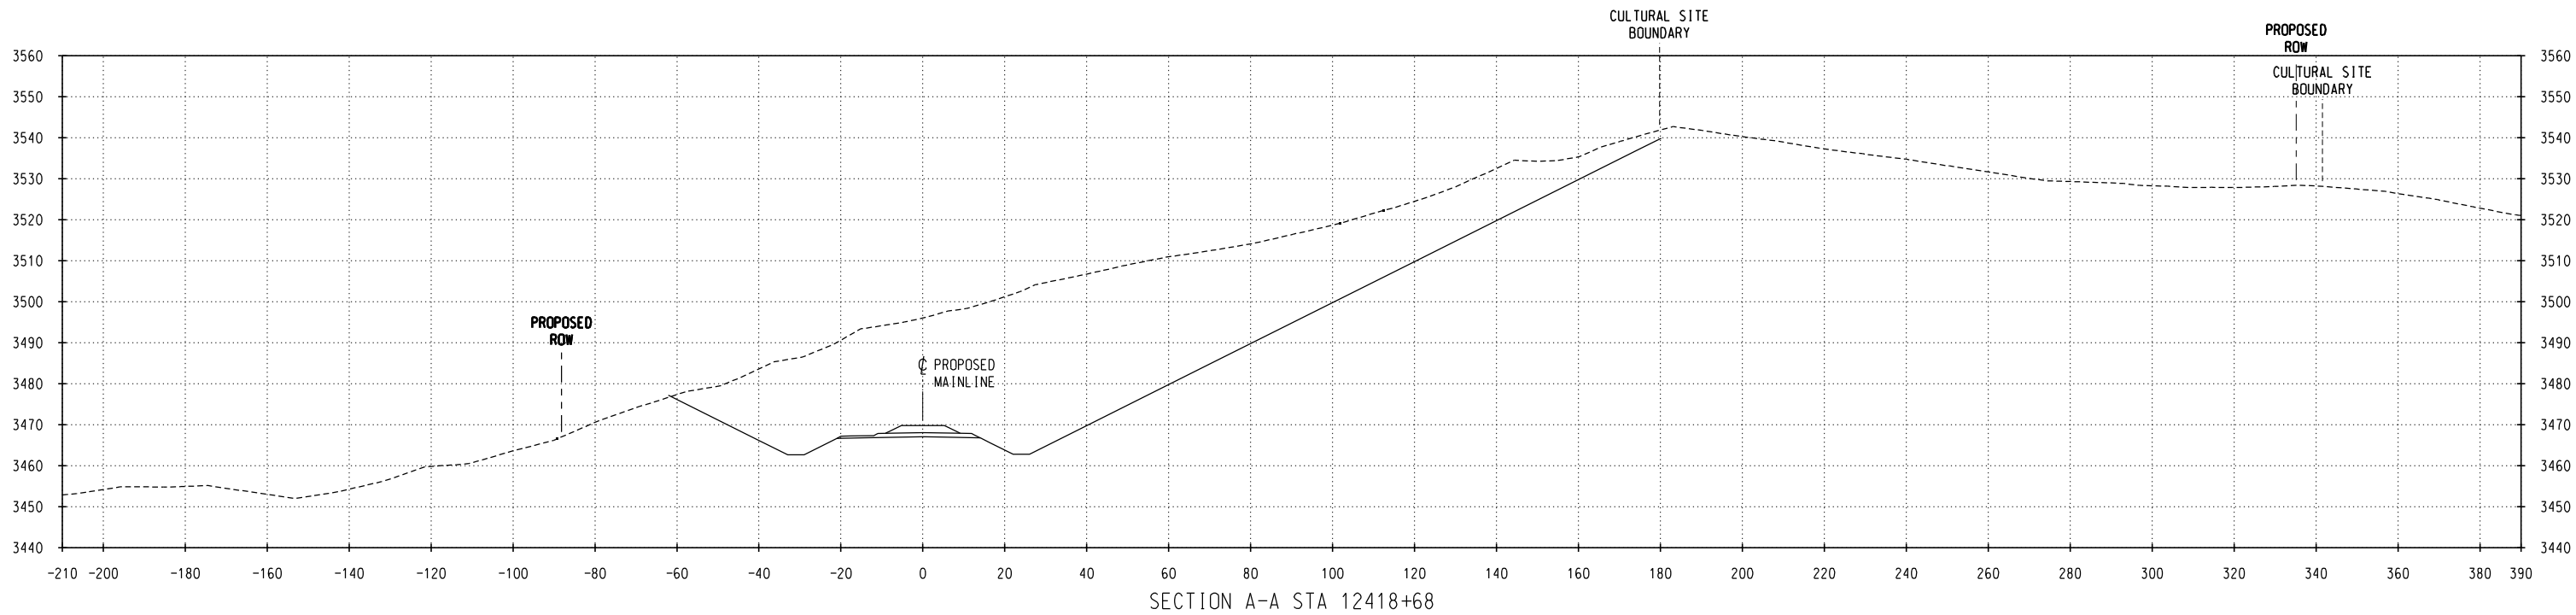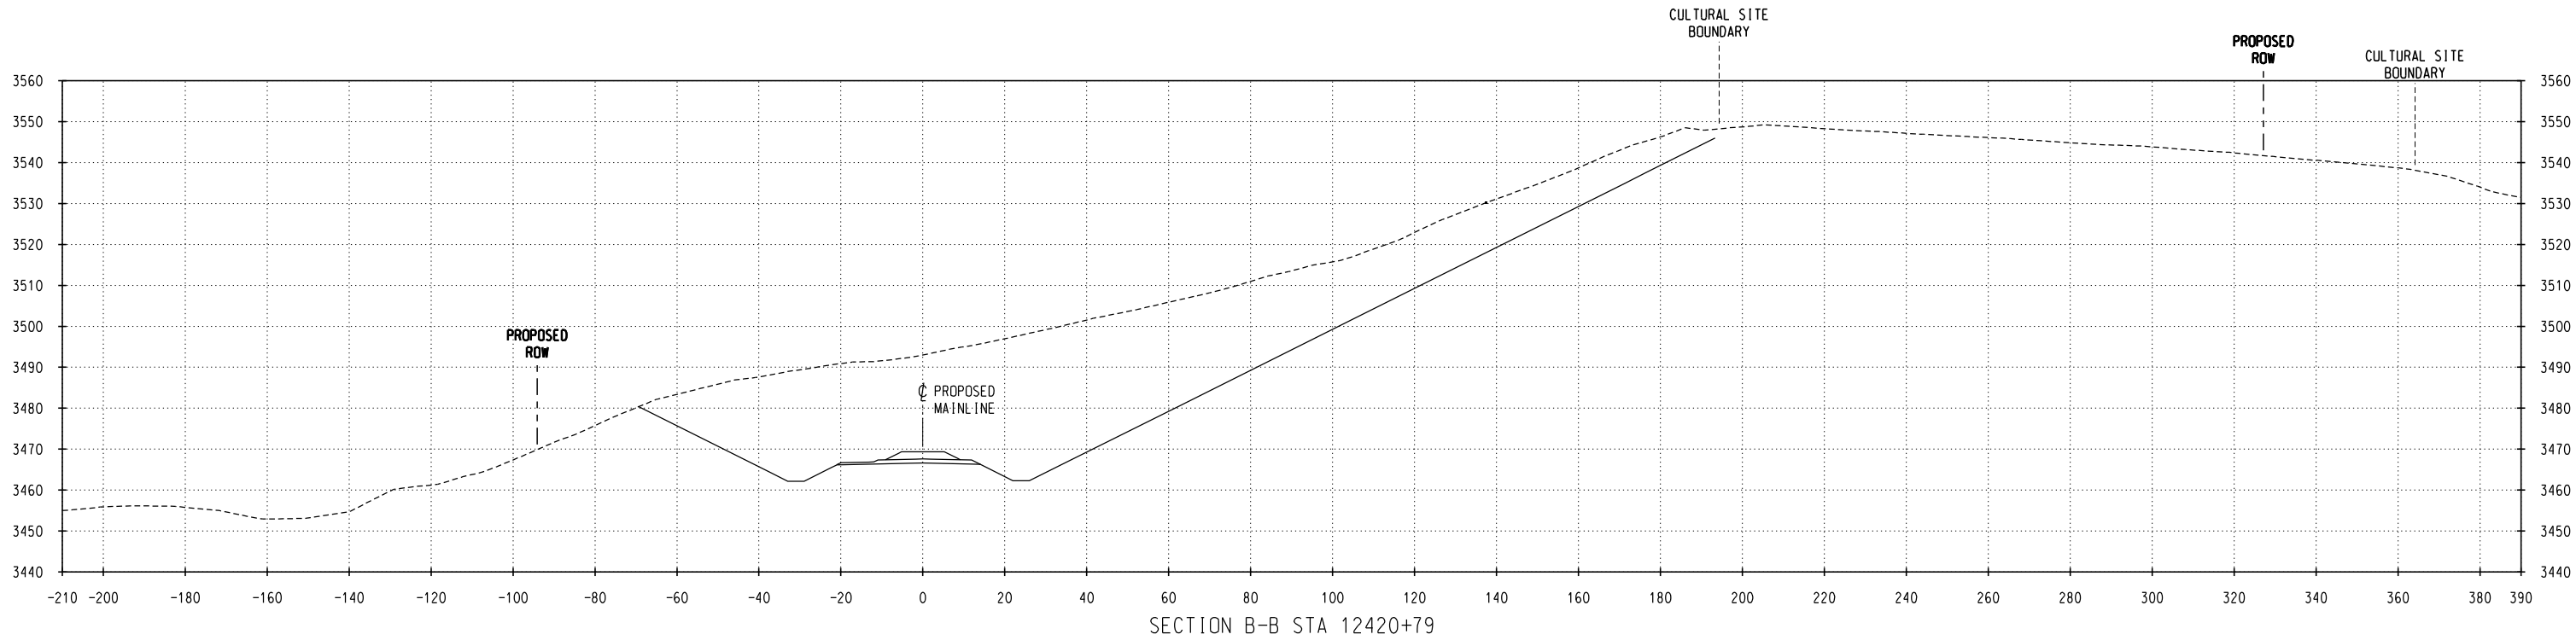

NO.	DATE	REVISIONS

PRELIMINARY
NOT FOR CONSTRUCTION

DM&E
DAKOTA, MINNESOTA & EASTERN RAILROAD

CHECKED BY: TRK/WTM	FILE NAME:
DESIGNED BY: TDE/RAC	SCALE: AS NOTED
DRAWN BY: JTB/DJR	DATE: OCT 2008

PROJECT DESCRIPTION:
SEGMENT 3 MP 719.6-719.9 PARCEL NO. SDFR086

LOCATION:	SOUTH DAKOTA
DRAWING TITLE:	CULTURAL SITE CROSS SECTIONS SITE NO. 39FA1361

SUBDIVISION:	NEW BUILD
SHEET NO.:	2 of 2