
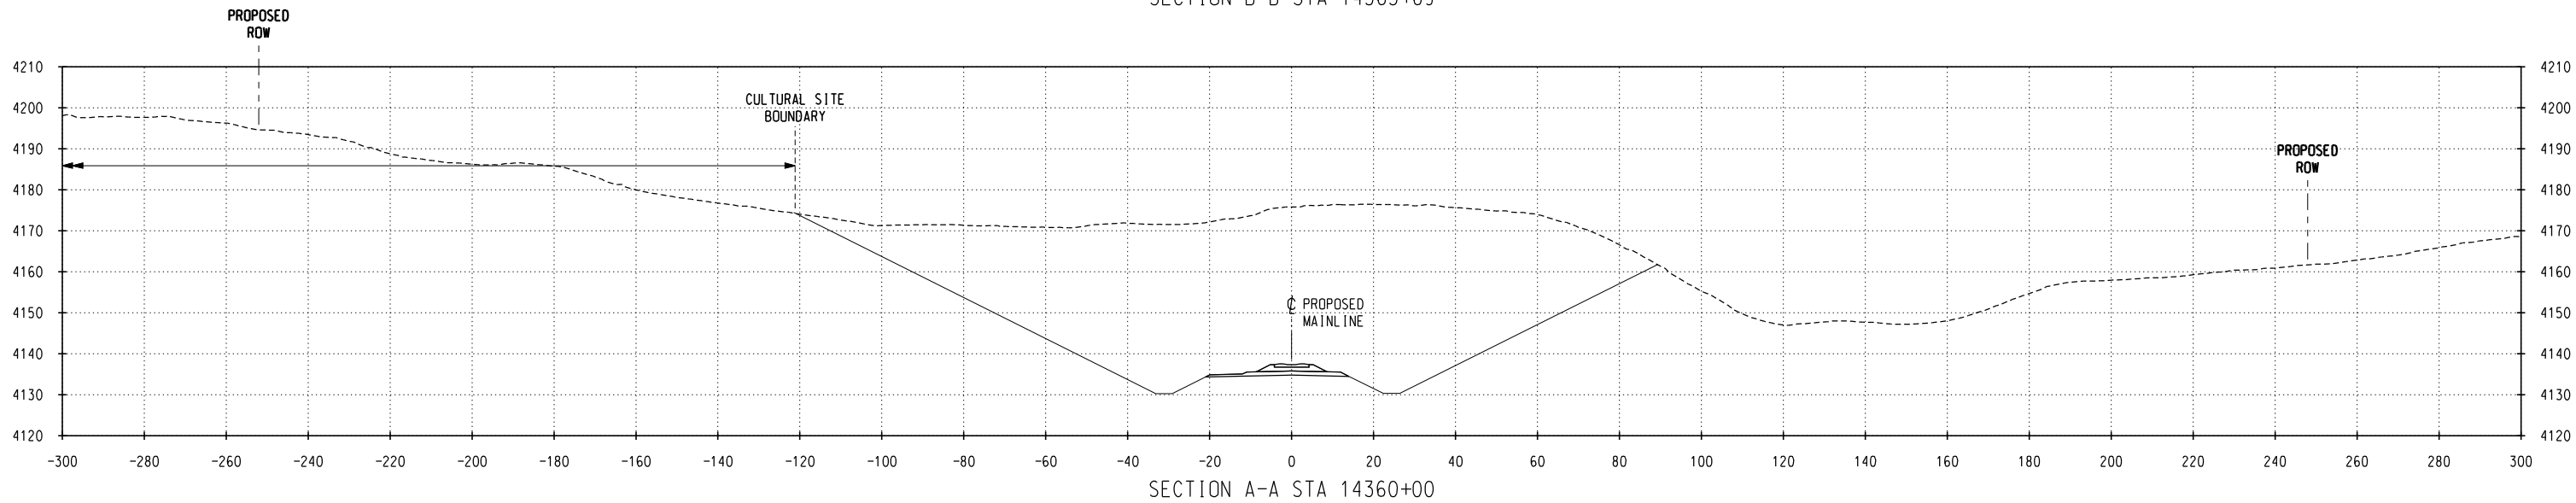
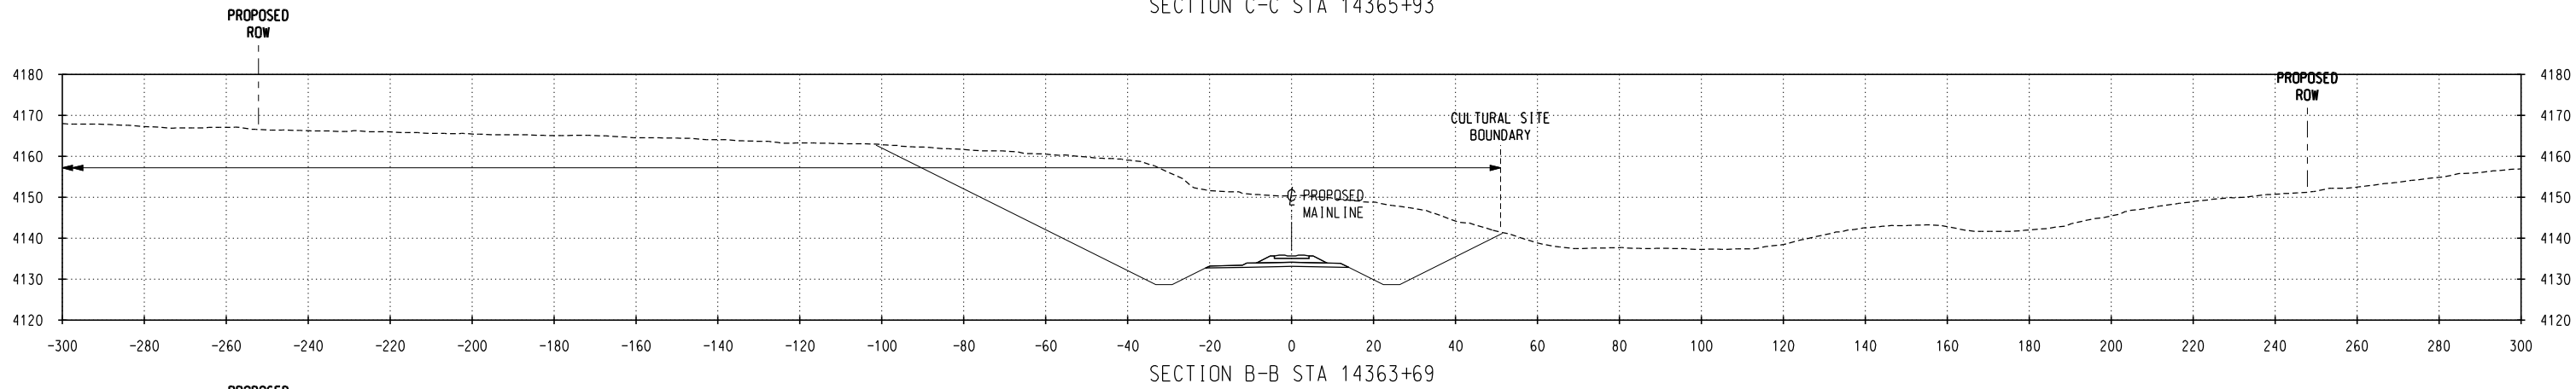
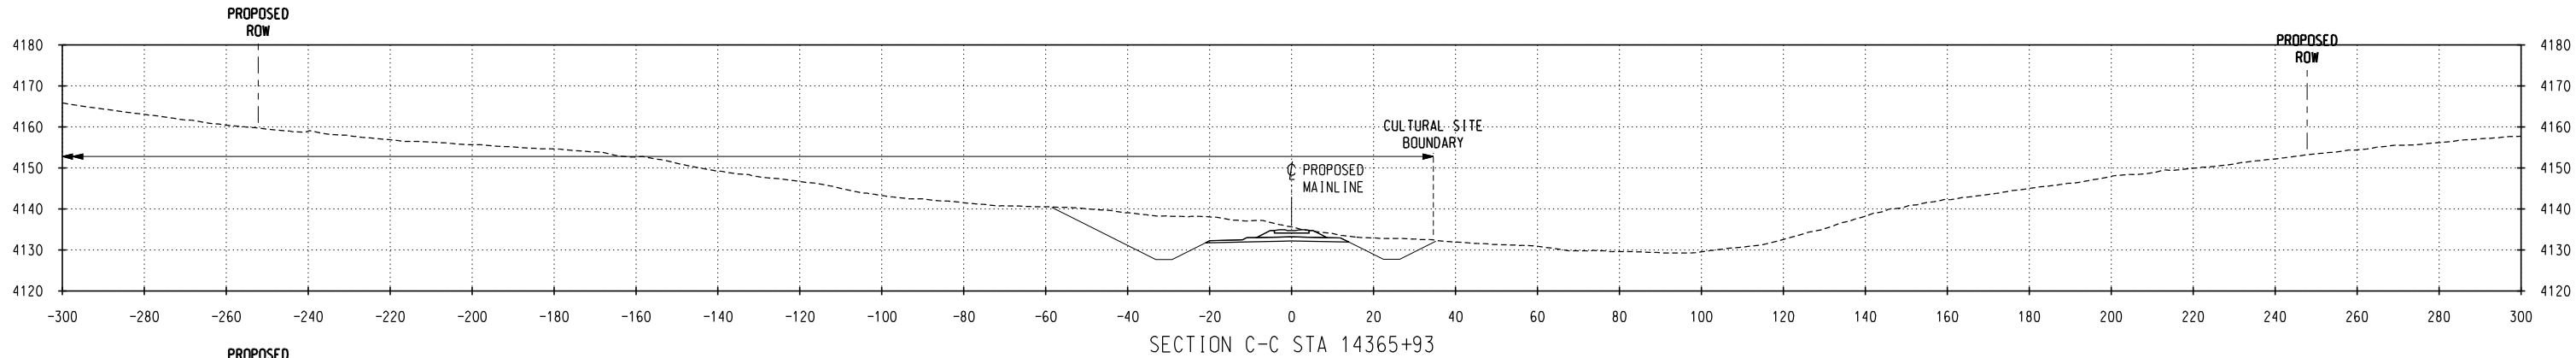


—BF———	BURIED FIBER OPTICS EXISTING	—W———	WATER EXISTING
—BF———	BURIED FIBER OPTICS PROPOSED	—W———	WATER PROPOSED
—BP———	BURIED POWER LINES EXISTING	———	STEAM LINES
—BP———	BURIED POWER LINES PROPOSED	—BT———	TELEPHONE LINES EXISTING
-----	COMMUNICATION LINES	—BT———	TELEPHONE LINES PROPOSED
—OP———	OVERHEAD POWER LINES EXISTING	—x—x—x—	FENCE EXISTING
—OP———	OVERHEAD POWER LINES PROPOSED	—·—·—·—	CENTERLINE EXISTING
	POWER POLES EXISTING	—+—+—+—	PROPOSED RAILROAD MAINLINE
———	POWER POLES PROPOSED	-----	PROPOSED R/W
—G———	NATURAL GAS EXISTING	———	PROPERTY LINES
—G———	NATURAL GAS PROPOSED	-----	PRELIMINARY R/W
—O———	OIL EXISTING		ROAD CROSSING (RD)
—O———	OIL PROPOSED		DITCH CENTERLINE PROPOSED
—A———	AIR EXISTING	—CUT———	PROPOSED TOP OF SLOPE (CUT)
—A———	AIR PROPOSED	—FILL———	PROPOSED TOE OF SLOPE (FILL)
—S———	SANITARY SEWER EXISTING	=====	CULTURAL SITE BOUNDARY
—S———	SANITARY SEWER PROPOSED		RIP RAP
—ST———	STORM SEWER EXISTING		PROPOSED CULVERT (CU)
—ST———	STORM SEWER PROPOSED		PROPOSED BRIDGE (BR)
	CENTERLINE		
	UTILITY POLE		
	MILEPOST (MP)		

LOCATION:	WYOMING	SUBDIVISION:	NEW BUILD
DRAWING TITLE:	CULTURAL SITE PLAN SITE NO. 48WE1080		SHEET NO.: 1 of 2

c:\pwworking\omni\038525\CL-WY-MP756_48WE1080.dgn
10/27/2008 2:53:26 PM

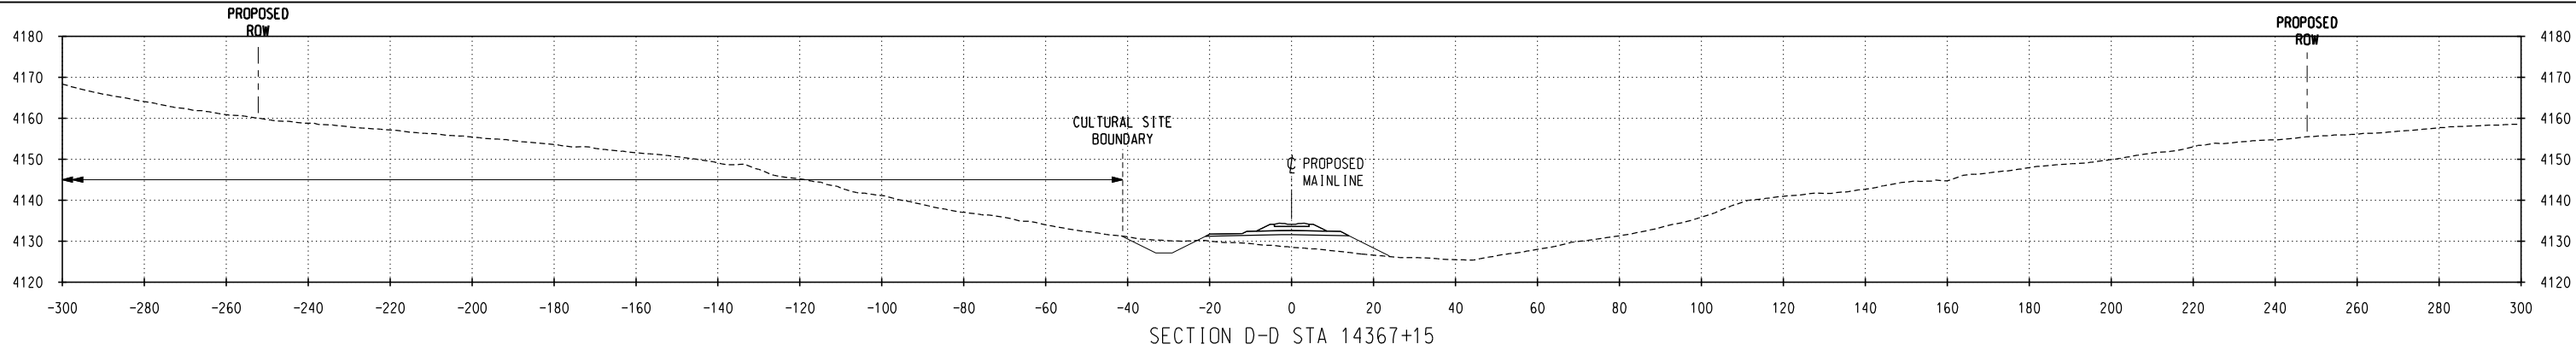

NO.	DATE	REVISIONS

PRELIMINARY
NOT FOR CONSTRUCTION

DM&E
DAKOTA, MINNESOTA & EASTERN RAILROAD

CHECKED BY: WTM/ALS	FILE NAME:
DESIGNED BY: TDE/RAC	SCALE: AS NOTED
DRAWN BY: JTB/DJR	DATE: OCT 2008

PROJECT DESCRIPTION:
SEGMENT 4
MP 756.3-756.6
PARCEL NO. WYWS008

LOCATION: WYOMING
DRAWING TITLE:
CULTURAL SITE CROSS SECTIONS
SITE NO. 48WE1080

SUBDIVISION:
NEW BUILD
SHEET NO.:
2 of 2