
 
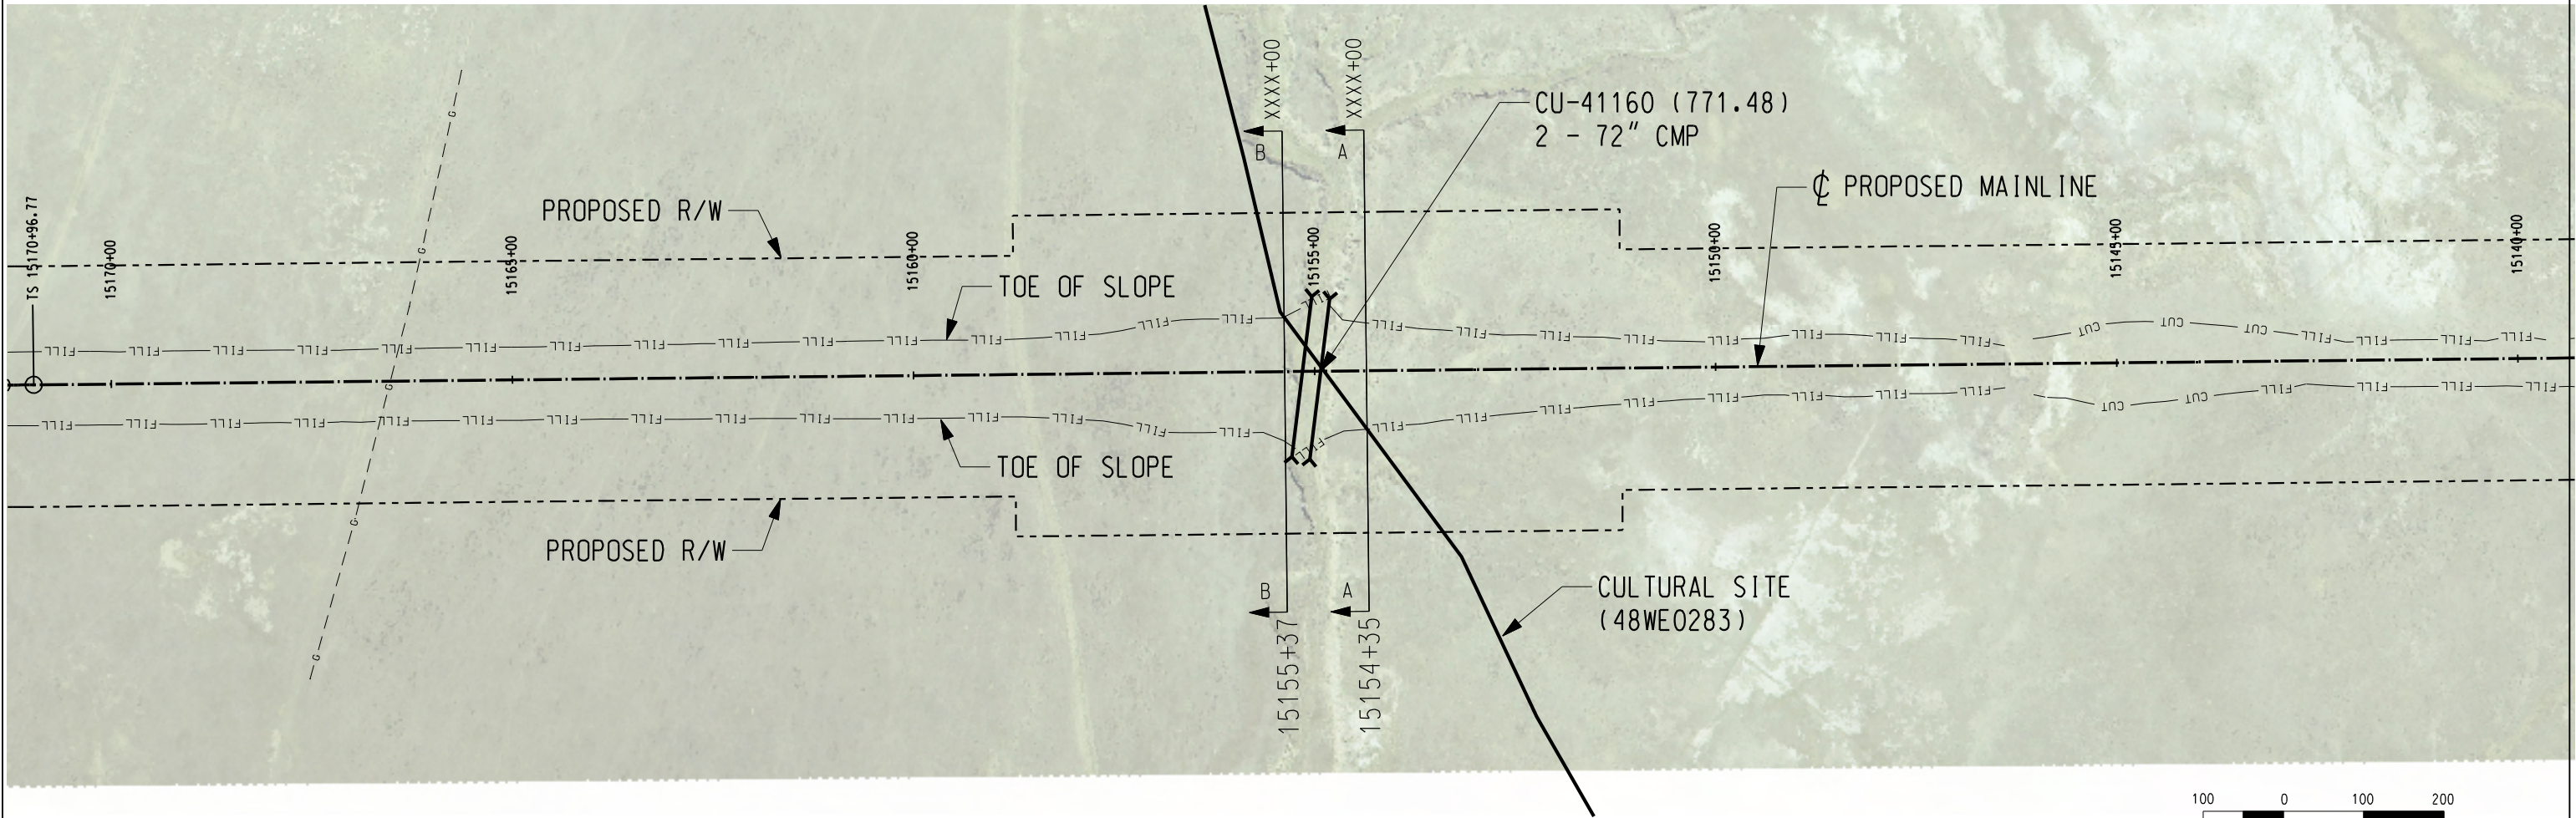


WEST TO
MINES, WY

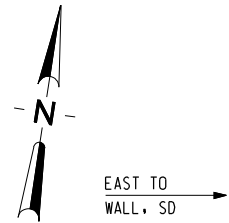

LEGEND

- | | | | |
|--------|-------------------------------|---------|-----------------------------------|
| —BF— | BURIED FIBER OPTICS EXISTING | —w— | WATER EXISTING |
| —BF— | BURIED FIBER OPTICS PROPOSED | —w— | WATER PROPOSED |
| —BP— | BURIED POWER LINES EXISTING | — | STEAM LINES |
| —BP— | BURIED POWER LINES PROPOSED | —BT— | TELEPHONE LINES EXISTING |
| — | COMMUNICATION LINES | —BT— | TELEPHONE LINES PROPOSED |
| —OP— | OVERHEAD POWER LINES EXISTING | —x—x—x— | FENCE EXISTING |
| —OP— | OVERHEAD POWER LINES PROPOSED | — | CENTERLINE EXISTING |
| — | POWER POLES EXISTING | — | PROPOSED ϕ RAILROAD MAINLINE |
| — | POWER POLES PROPOSED | — | PROPOSED R/W |
| —G— | NATURAL GAS EXISTING | — | PROPERTY LINES |
| —G— | NATURAL GAS PROPOSED | — | PRELIMINARY R/W |
| —O— | OIL EXISTING | | ROAD CROSSING (RD) |
| —O— | OIL PROPOSED | | DITCH CENTERLINE PROPOSED |
| —A— | AIR EXISTING | —CUT— | PROPOSED TOP OF SLOPE (CUT) |
| —A— | AIR PROPOSED | —FILL— | PROPOSED TOE OF SLOPE (FILL) |
| —S— | SANITARY SEWER EXISTING | — | CULTURAL SITE BOUNDARY |
| —S— | SANITARY SEWER PROPOSED | | RIP RAP |
| —ST— | STORM SEWER EXISTING | | PROPOSED CULVERT (CU) |
| —ST— | STORM SEWER PROPOSED | | PROPOSED BRIDGE (BR) |
| ϕ | CENTERLINE | | |
| — | UTILITY POLE | | |
| ◆ | MILEPOST (MP) | | |

CULTURAL RESOURCE SITE NOTES:

SITE #: 48WE283

PROPERTY TYPE: SAWYERS'S EXPEDITION WAGON ROAD

NR QUALIFICATIONS: UNEVALUATED

ISSUES WITH INTEGRITY OF SETTING: POSSIBLE

DIRECT IMPACTS: SITE 48WE283 IS REPORTED TO OCCUR WITHIN THE PROPOSED DM&E RIGHT-OF-WAY BASED ON OLD GLO MAPS OR OTHER DATA. TRC, A PRIVATE CONTRACTOR, REPORTED THAT THE SITE DOES NOT OCCUR WITHIN THE PROPOSED DM&E RIGHT-OF-WAY AND IT IS UNKNOWN IF THE SITE OCCURS IN THE GRETAER VIEWSHED.

CUT: NO

FILL: YES (27 FEET)

DM&E MANAGEMENT RECOMMENDATION: SITE 48WE283 WAS NOT IDENTIFIED DURING THE CULTURAL RESOURCES SURVEY. NO FURTHER WORK IS RECOMMENDED.

NO.	DATE	REVISIONS

PRELIMINARY
NOT FOR CONSTRUCTION

DM&E
DAKOTA, MINNESOTA & EASTERN RAILROAD



CHECKED BY: TRK/WTM	FILE NAME:
DESIGNED BY: TDE/RAC	SCALE: AS NOTED
DRAWN BY: JTB/DJR	DATE: OCT 2008

PROJECT DESCRIPTION:
SEGMENT 4
MP 771.6-771.7
PARCEL NO. WYWS025, WYWS024

LOCATION: WYOMING
DRAWING TITLE:
CULTURAL SITE PLAN
SITE NO. 48WE0283

SUBDIVISION:
NEW BUILD
SHEET NO.:
1 of 2

c:\pwworking\omni\034606\CL-WY-MP771_48WE0283.dgn
10/30/2008 1:58:36 PM

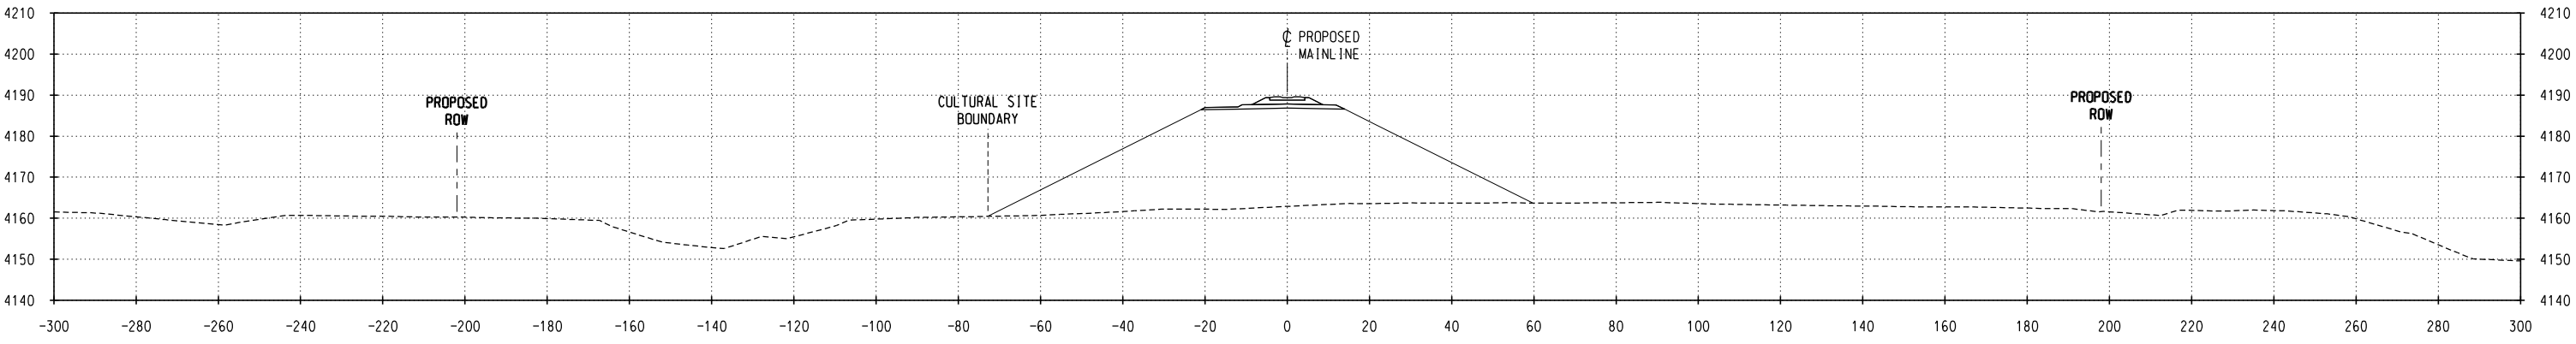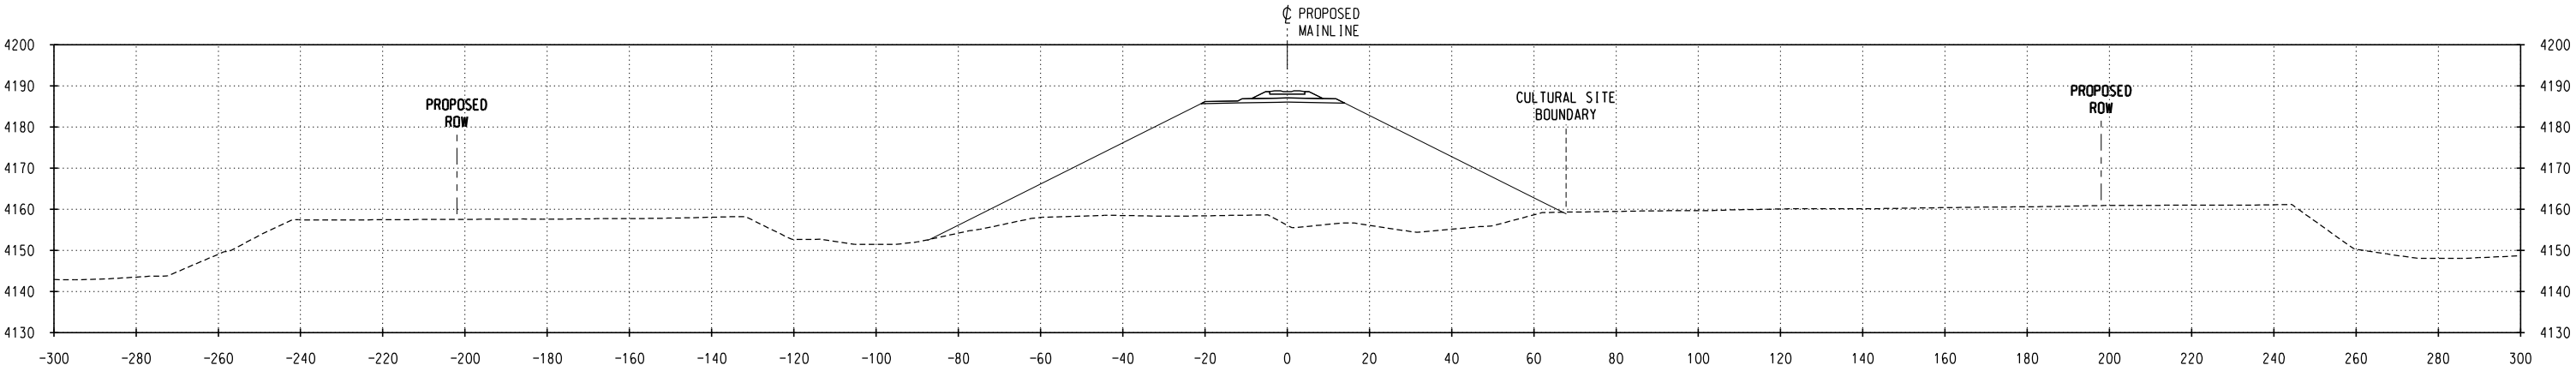

NO.	DATE	REVISIONS



CHECKED BY: TRK/WTM	FILE NAME:
DESIGNED BY: TDE/RAC	SCALE: AS NOTED
DRAWN BY: JTB/DJR	DATE: OCT 2008

PROJECT DESCRIPTION:
SEGMENT 4
MP 771.6-771.7
PARCEL NO. WYWS025, WYWS024

LOCATION:	WYOMING
DRAWING TITLE:	CULTURAL SITE CROSS SECTIONS SITE NO. 48WE0283

SUBDIVISION:	NEW BUILD
SHEET NO.:	2 of 2