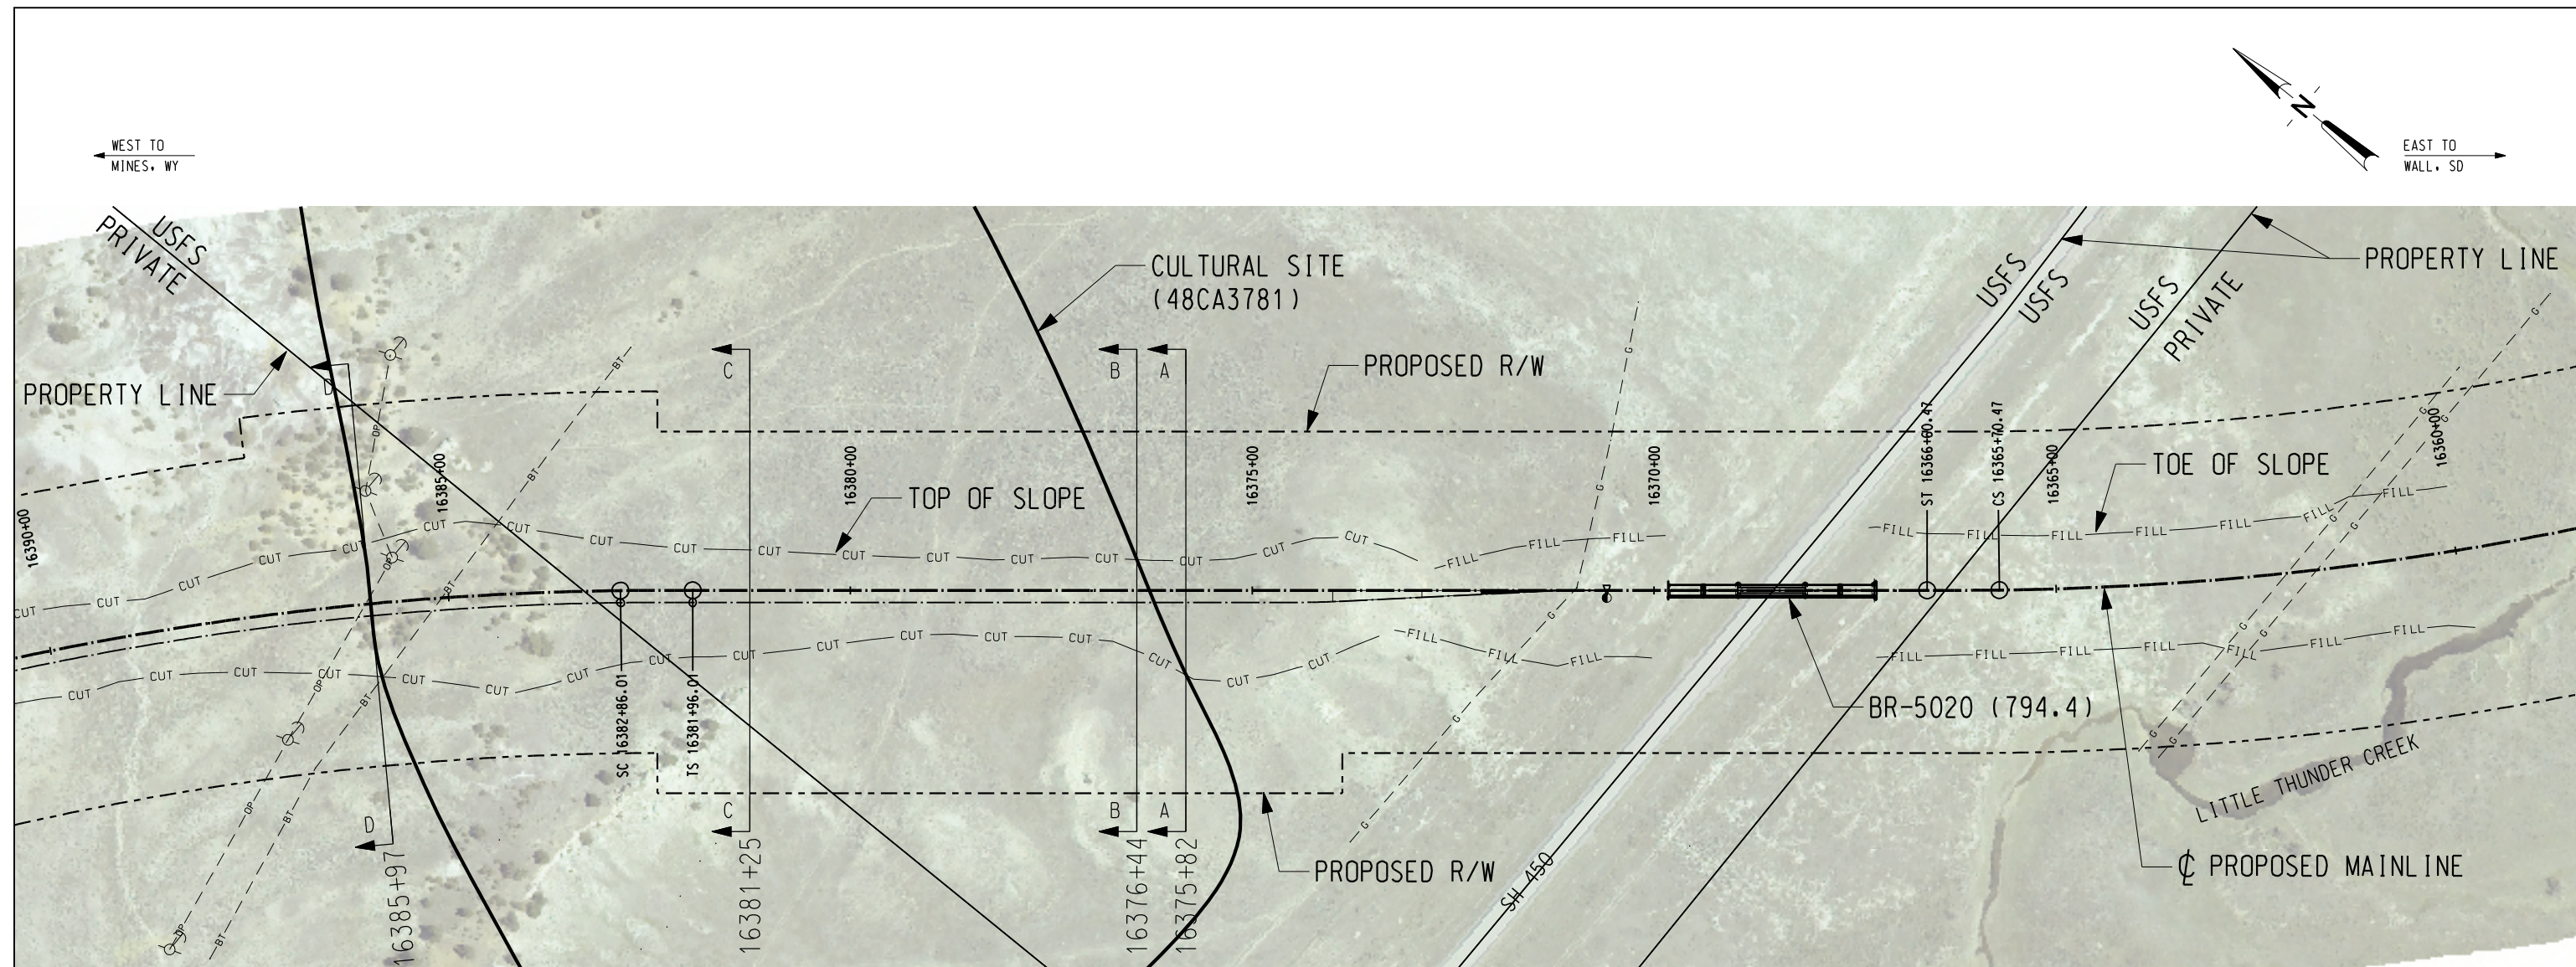


CULTURAL RESOURCE SITE NOTES:

SITE #: 48CA3781

PROPERTY TYPE: MULTICOMPONENT - PREHISTORIC HABITATION, ROCK ART, AND HISTORIC INSCRIPTION

NR QUALIFICATIONS: ELIGIBLE UNDER CRITERIA C AND D. UNEVALUATED UNDER CRITERION A.

INTEGRITY OF SETTING: YES

DIRECT IMPACTS: APPROXIMATELY 25 PERCENT OF THE SITE FALLS WITHIN THE PROPOSED DM&E RIGHT-OF-WAY AND THE SITE WILL BE IMPACTED BY THE CUT BOUNDARY.

CUT: YES (5'-20')





FILL: NO

DM&E MANAGEMENT RECOMMENDATION: ELIGIBILITY UNDER CRITERION A SHOULD BE RESOLVED. THE SITE WILL BE ADVERSELY IMPACTED BY THE PROPOSED DM&E RAILROAD. A MITIGATION PLAN SHOULD BE DEVELOPED FOR THE SITE.

LEGEND

- | | | | |
|---|-------------------------------|---|------------------------------|
| —BF— | BURIED FIBER OPTICS EXISTING | —W— | WATER EXISTING |
| —BF— | BURIED FIBER OPTICS PROPOSED | —W— | WATER PROPOSED |
| —BP— | BURIED POWER LINES EXISTING | — | STEAM LINES |
| —BP— | BURIED POWER LINES PROPOSED | —BT— | TELEPHONE LINES EXISTING |
| ---- | COMMUNICATION LINES | —BT— | TELEPHONE LINES PROPOSED |
| —OP— | OVERHEAD POWER LINES EXISTING | —x—x—x— | FENCE EXISTING |
| —OP— | OVERHEAD POWER LINES PROPOSED | — | CENTERLINE EXISTING |
|  | POWER POLES EXISTING | — · — · — · — | PROPOSED RAILROAD MAINLINE |
| | POWER POLES PROPOSED | — · — · — · — | PROPOSED R/W |
| —G— | NATURAL GAS EXISTING | — · — · — · — | PROPERTY LINES |
| —G— | NATURAL GAS PROPOSED | ----- | PRELIMINARY R/W |
| —O— | OIL EXISTING |  | ROAD CROSSING (RD) |
| —O— | OIL PROPOSED |  | DITCH CENTERLINE PROPOSED |
| —A— | AIR EXISTING | — CUT — | PROPOSED TOP OF SLOPE (CUT) |
| —A— | AIR PROPOSED | — FILL — | PROPOSED TOE OF SLOPE (FILL) |
| —S— | SANITARY SEWER EXISTING | ===== | CULTURAL SITE BOUNDARY |
| —S— | SANITARY SEWER PROPOSED |  | RIP RAP |
| —ST— | STORM SEWER EXISTING |  | PROPOSED CULVERT (CU) |
| —ST— | STORM SEWER PROPOSED |  | PROPOSED BRIDGE (BR) |
|  | CENTERLINE | | |
|  | UTILITY POLE | | |
| ◆— | MILEPOST (MP) | | |

NO.	DATE	REVISIONS	PRELIMINARY NOT FOR CONSTRUCTION	 DAKOTA, MINNESOTA & EASTERN RAILROAD	CHECKED BY: WTM/ALS	FILE NAME:	PROJECT DESCRIPTION: SEGMENT 5 MP 794.5-794.8 PARCEL NO. WYCB009 & WYCB008a	LOCATION: WYOMING	SUBDIVISION: NEW BUILD
					DESIGNED BY: TDE/RAC	SCALE: AS NOTED		DRAWING TITLE: CULTURAL SITE PLAN SITE NO. 48CA3781	SHEET NO.: 1 of 2
					DRAWN BY: JTB/DJR	DATE: SEPT 2008			

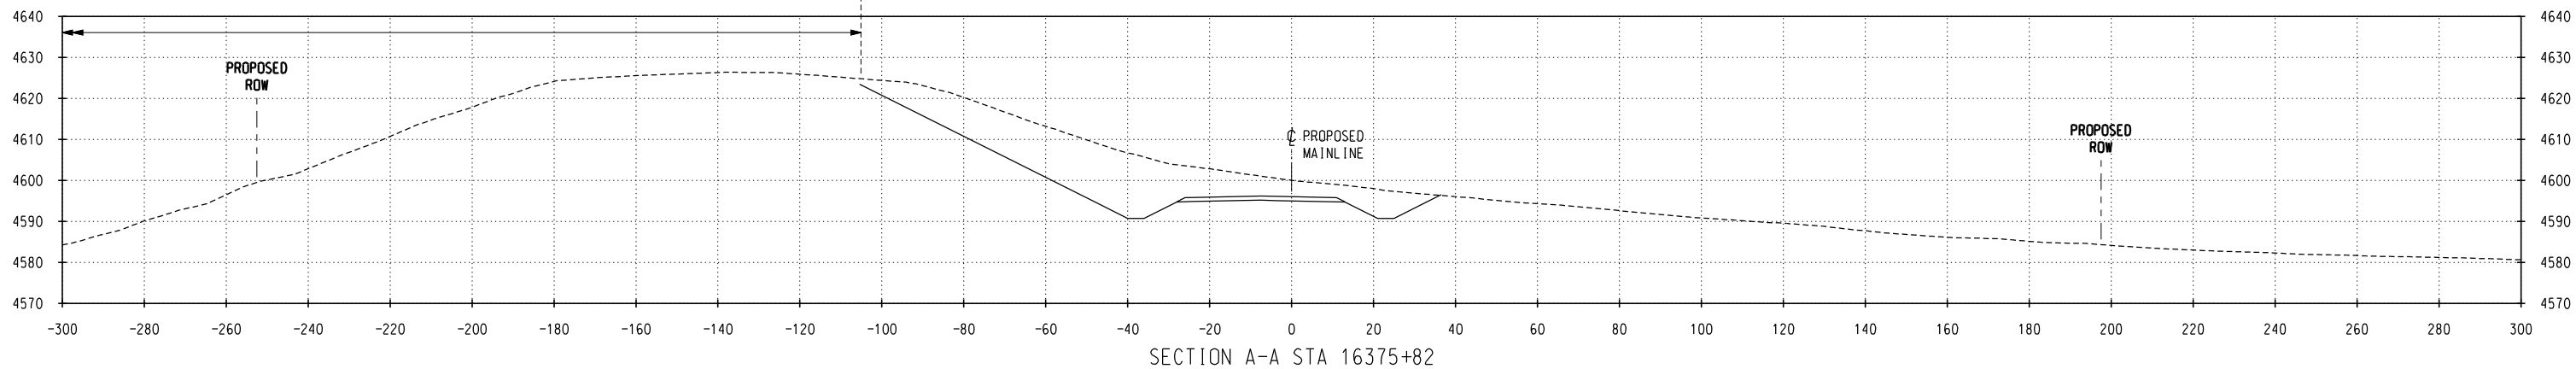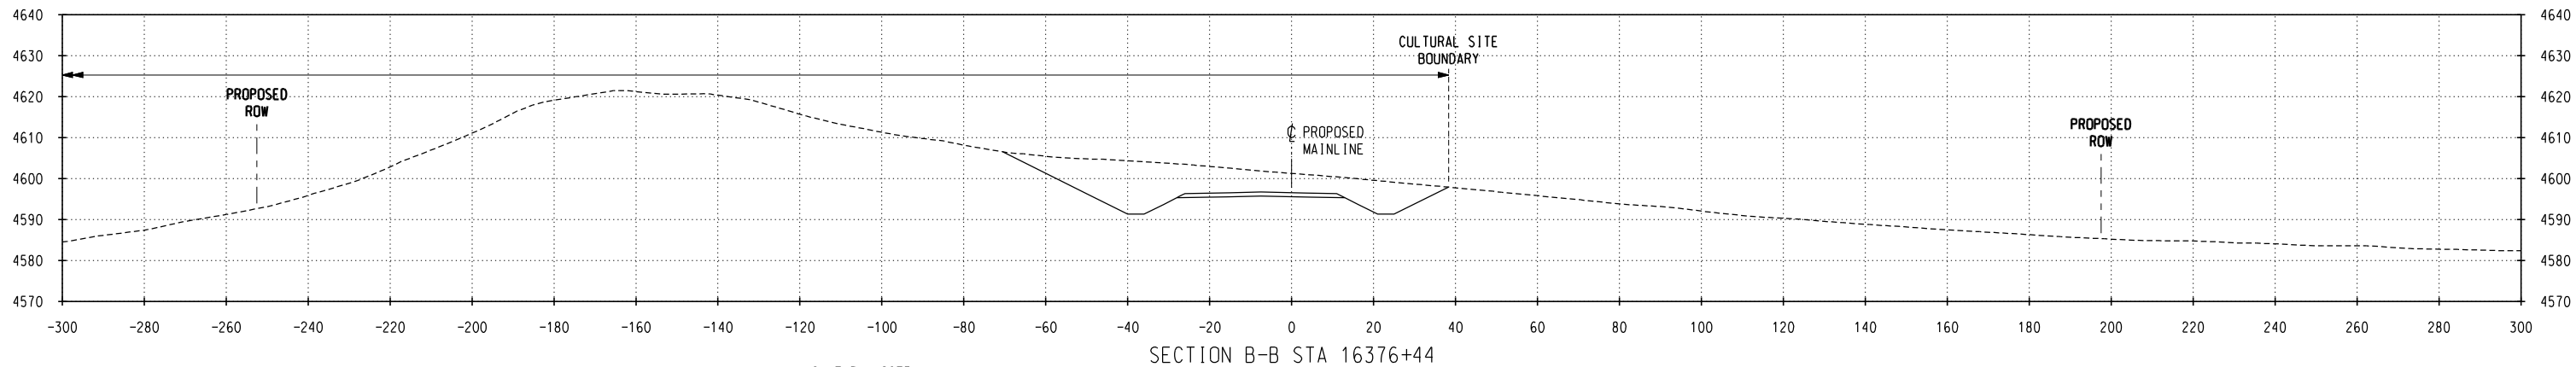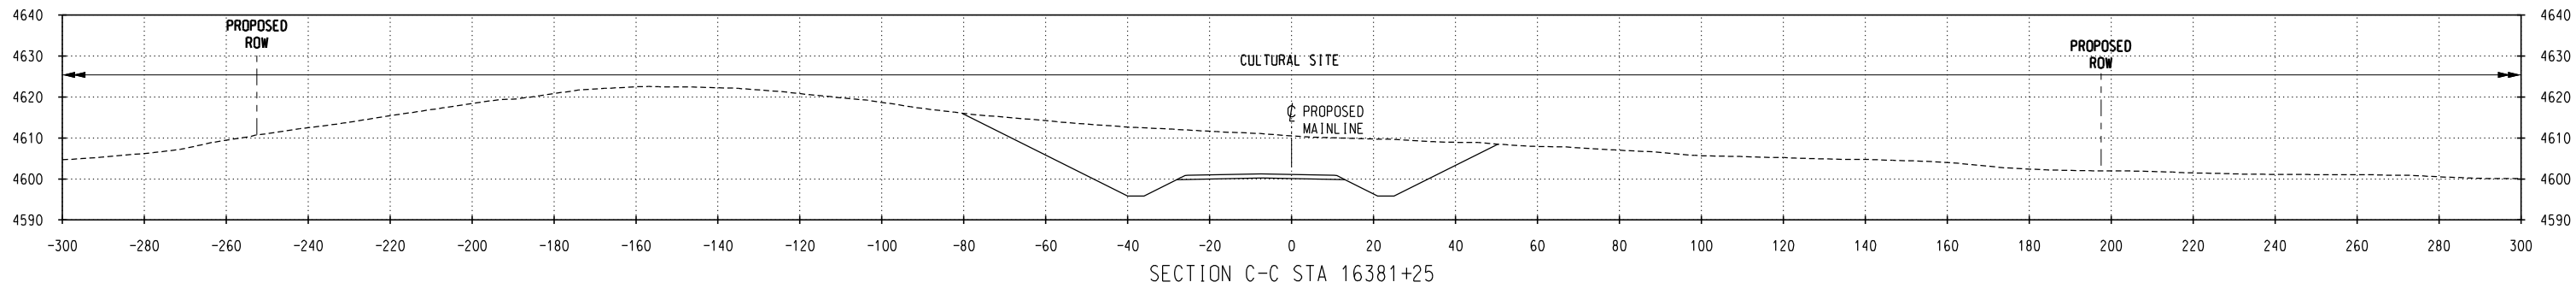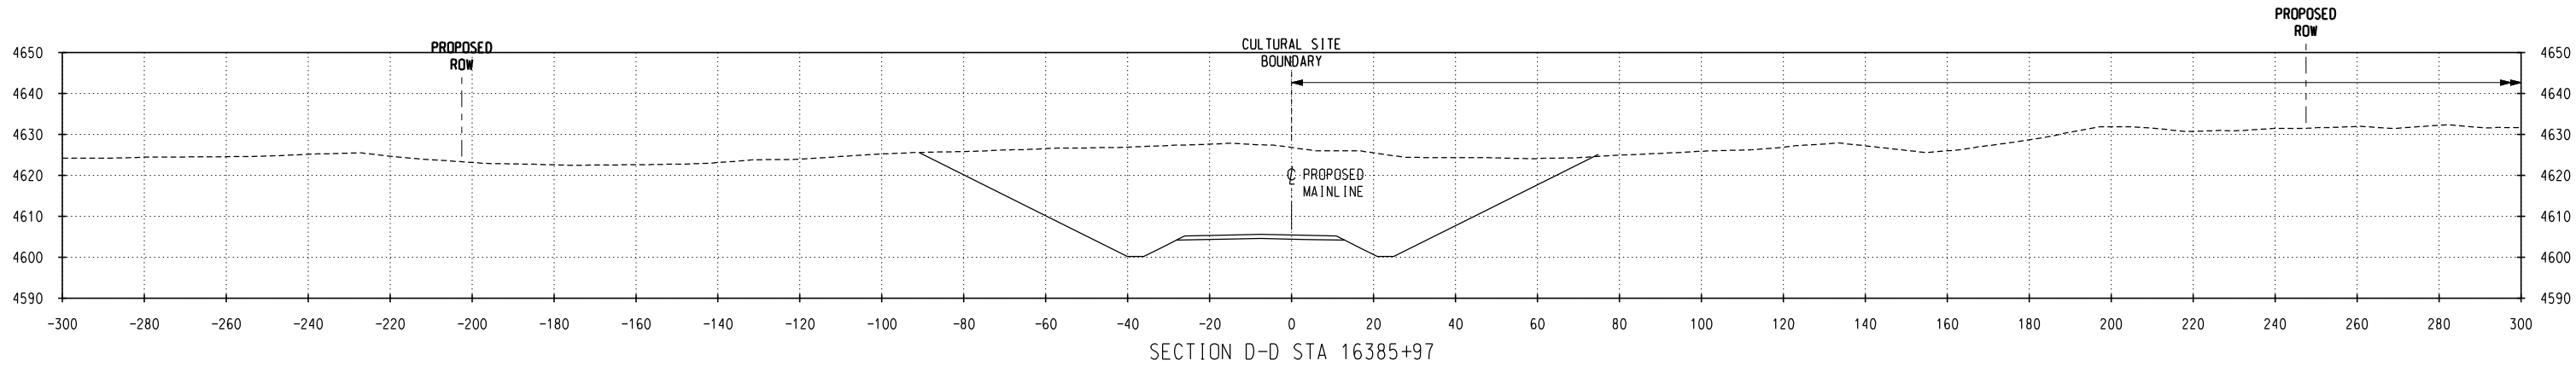

C:\P\Working\OMA\0305229\CL-WY-MP794_48CA3781.dgn 1:09:33 PM 10/12/2008

NO.	DATE	REVISIONS

PRELIMINARY
NOT FOR CONSTRUCTION

DM&E
DAKOTA, MINNESOTA & EASTERN RAILROAD

CHECKED BY: WTM/ALS	FILE NAME:
DESIGNED BY: TDE/RAC	SCALE: AS NOTED
DRAWN BY: JTB/DJR	DATE: SEPT 2008

PROJECT DESCRIPTION:
SEGMENT 5 MP 794.5-794.8 PARCEL NO. WYCB009 & WYCB008a

LOCATION:	WYOMING
DRAWING TITLE:	CULTURAL SITE CROSS SECTIONS SITE NO. 48CA3781

SUBDIVISION:	NEW BUILD
SHEET NO.:	2 of 2