
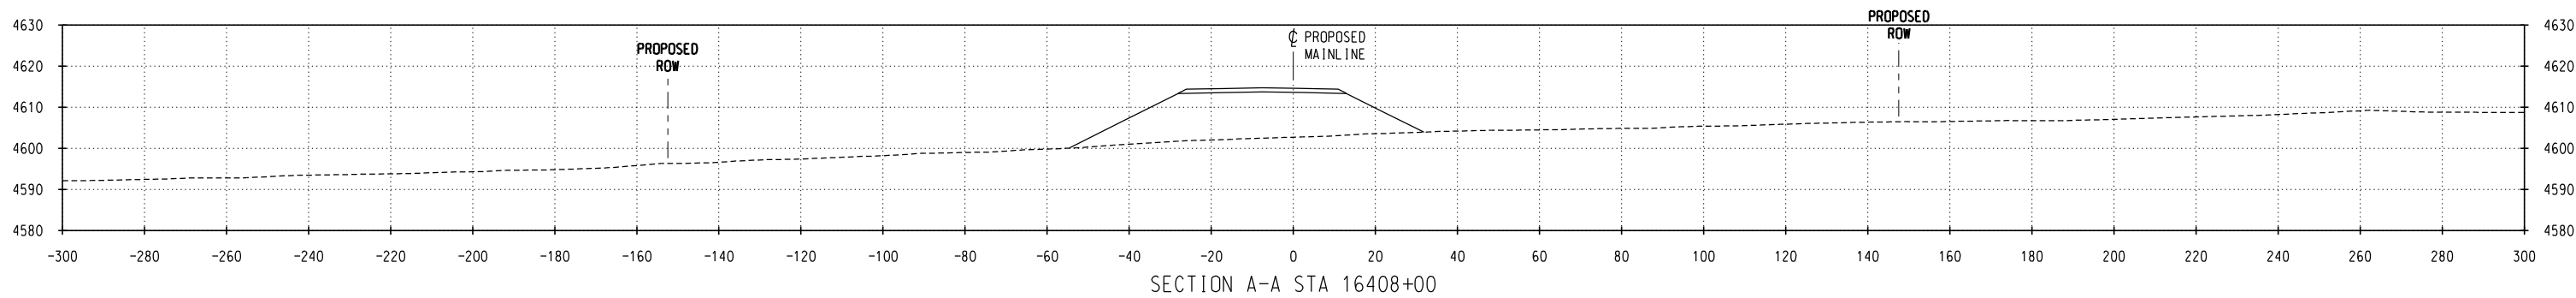
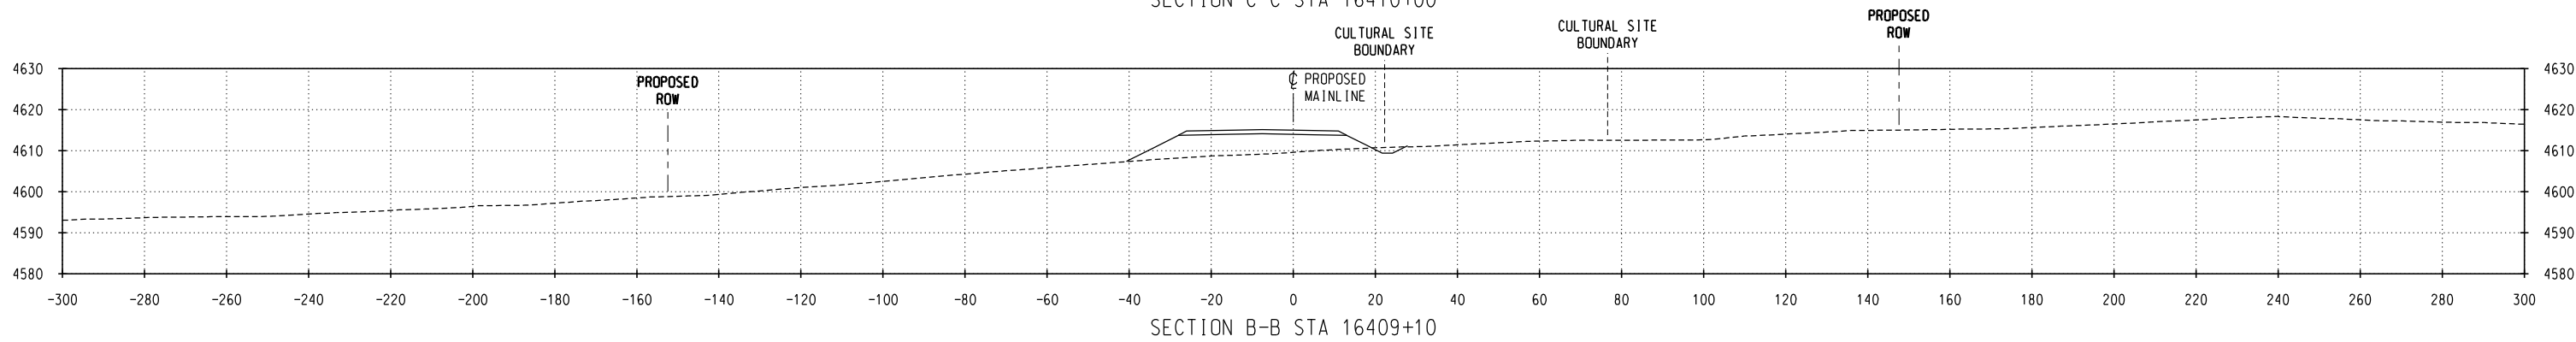


—BF—	BURIED FIBER OPTICS EXISTING	—W—	WATER EXISTING
—BF—	BURIED FIBER OPTICS PROPOSED	—W—	WATER PROPOSED
—BP—	BURIED POWER LINES EXISTING		STEAM LINES
—BP—	BURIED POWER LINES PROPOSED	—BT—	TELEPHONE LINES EXISTING
----	COMMUNICATION LINES	—BT—	TELEPHONE LINES PROPOSED
—OP—	OVERHEAD POWER LINES EXISTING	—x—x—x—	FENCE EXISTING
—OP—	OVERHEAD POWER LINES PROPOSED	----	CENTERLINE EXISTING
	POWER POLES EXISTING	—+—+—+—	PROPOSED RAILROAD MAINLINE
	POWER POLES PROPOSED	----	PROPOSED R/W
—G—	NATURAL GAS EXISTING	----	PROPERTY LINES
—G—	NATURAL GAS PROPOSED	-----	PRELIMINARY R/W
—O—	OIL EXISTING		ROAD CROSSING (RD)
—O—	OIL PROPOSED		DITCH CENTERLINE PROPOSED
—A—	AIR EXISTING	—CUT—	PROPOSED TOP OF SLOPE (CUT)
—A—	AIR PROPOSED	—FILL—	PROPOSED TOE OF SLOPE (FILL)
—S—	SANITARY SEWER EXISTING	=====	CULTURAL SITE BOUNDARY
—S—	SANITARY SEWER PROPOSED		RIP RAP
—ST—	STORM SEWER EXISTING		PROPOSED CULVERT (CU)
—ST—	STORM SEWER PROPOSED		PROPOSED BRIDGE (BR)
	CENTERLINE		
	UTILITY POLE		
	MILEPOST (MP)		

NO.	DATE	REVISIONS	PRELIMINARY NOT FOR CONSTRUCTION  DAKOTA, MINNESOTA & EASTERN RAILROAD	CHECKED BY: WTM/ALS	FILE NAME:	PROJECT DESCRIPTION: SEGMENT 5 MP 795.2-795.3 PARCEL NO. WYCB009	LOCATION: WYOMING	SUBDIVISION: NEW BUILD
				DESIGNED BY: TDE/RAC	SCALE: AS NOTED		DRAWING TITLE: CULTURAL SITE PLAN SITE NO. 48CA6453	SHEET NO.: 1 of 2
				DRAWN BY: JTB/DJR	DATE: SEPT 2008			

C:\PWworking\OMA\d0335229\CL-WY-MP795_48CA6453.dgn
10/31/2008 1:14:31 PM

C:\P\Working\OMA\0305229\CL-WY-MP795_48CA6453.dgn
10/3/2008 1:15:52 PM

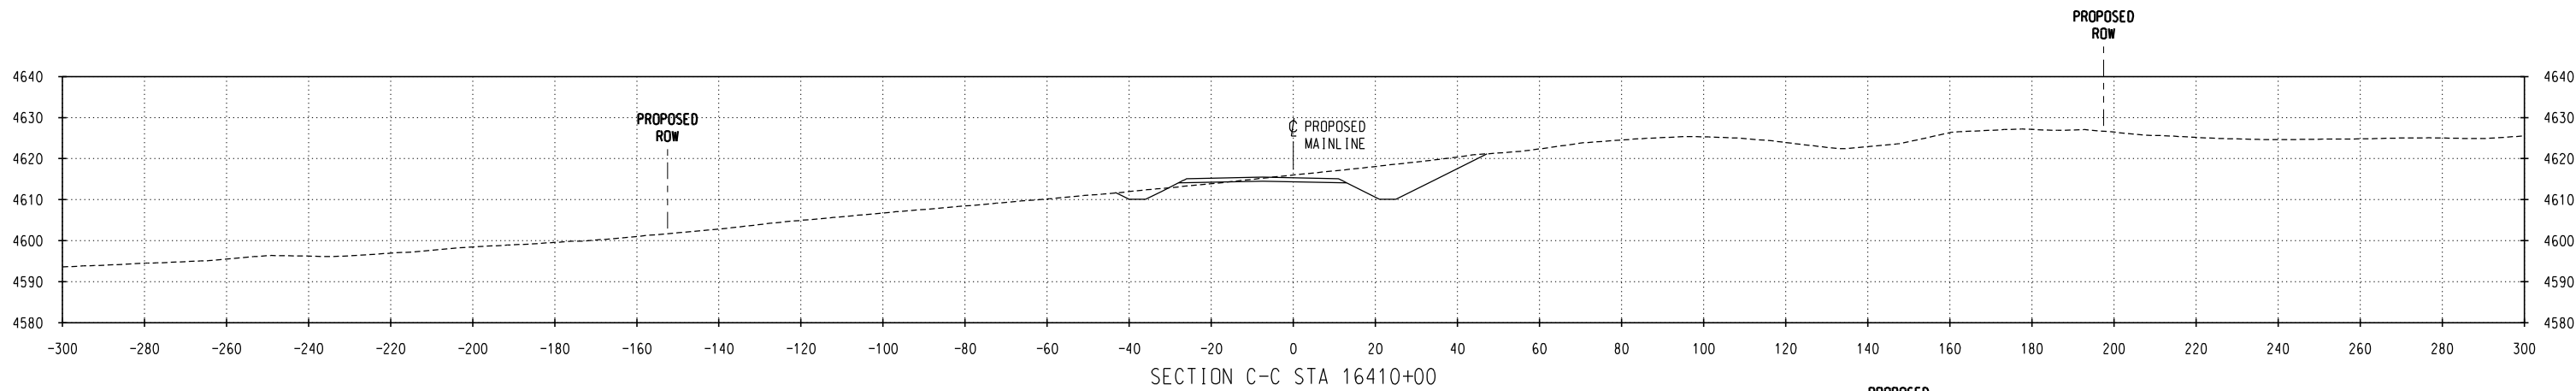

NO.	DATE	REVISIONS

PRELIMINARY
NOT FOR CONSTRUCTION

DM&E
DAKOTA, MINNESOTA & EASTERN RAILROAD

CHECKED BY: WTM/ALS	FILE NAME:
DESIGNED BY: TDE/RAC	SCALE: AS NOTED
DRAWN BY: JTB/DJR	DATE: SEPT 2008

PROJECT DESCRIPTION:
SEGMENT 5 MP 795.2-795.3 PARCEL NO. WYCB009

LOCATION:	WYOMING
DRAWING TITLE:	CULTURAL SITE CROSS SECTIONS SITE NO. 48CA6453

SUBDIVISION:	NEW BUILD
SHEET NO.:	2 of 2