

C:\P\Working\OMA\0385229\CL-WY-MP828_48CA1570.dgn
11/4/2008 3:35:28 PM

CULTURAL RESOURCE SITE NOTES:

SITE #: 48CA1570

PROPERTY TYPE: HISTORIC TRAILS

NR QUALIFICATIONS: ELIGIBLE UNDER CRITERIA A, B, C, AND D.
NON-CONTRIBUTING ELEMENT.



INTEGRITY OF SETTING: NO

DIRECT IMPACTS: THE SITE FALLS WITHIN THE PROPOSED DM&E RIGHT-OF-WAY AND THE FILL BOUNDARY. THE PORTION OF THE SITE WILL NOT BE IMPACTED BY THE FILL BOUNDARY BECAUSE IT IS A NON-CONTRIBUTING ELEMENT OF THE SITE.

CUT: NO

FILL: YES (70')

DM&E MANAGEMENT RECOMMENDATION: NO FURTHER WORK IS RECOMMENDED AT SITE 48CA1570. THE PORTIONS OF THE HISTORIC TRAILS WITHIN THE PROPOSED DM&E RIGHT-OF-WAY ARE NON-CONTRIBUTING ELEMENTS OF THE SITE.

 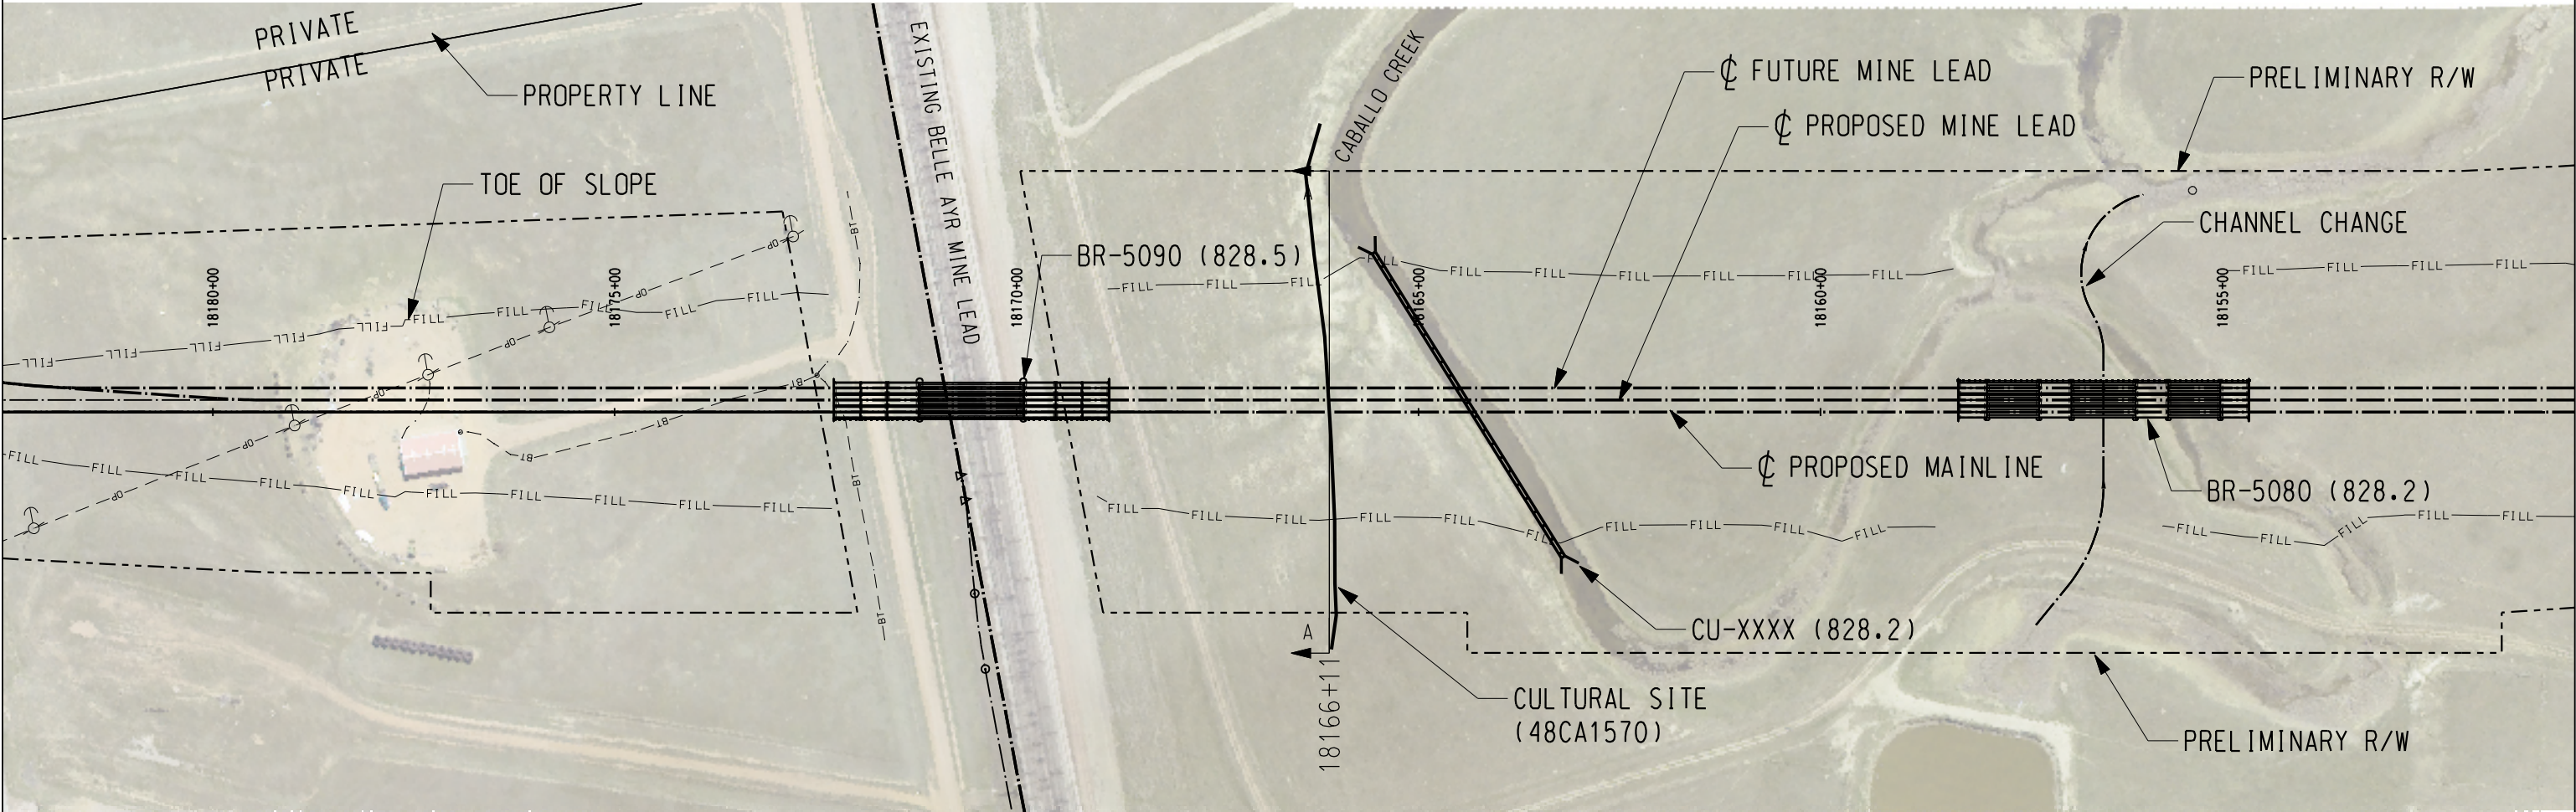

LEGEND

—BF—	BURIED FIBER OPTICS EXISTING	—w—	WATER EXISTING
—BF—	BURIED FIBER OPTICS PROPOSED	—w—	WATER PROPOSED
—BP—	BURIED POWER LINES EXISTING	—x—x—x—	STEAM LINES
—BP—	BURIED POWER LINES PROPOSED	—BT—	TELEPHONE LINES EXISTING
—	COMMUNICATION LINES	—BT—	TELEPHONE LINES PROPOSED
—OP—	OVERHEAD POWER LINES EXISTING	—	FENCE EXISTING
—OP—	OVERHEAD POWER LINES PROPOSED	—	CENTERLINE EXISTING
—	POWER POLES EXISTING	—	PROPOSED R/W
—	POWER POLES PROPOSED	—	PROPOSED R/W
—G—	NATURAL GAS EXISTING	—	PROPERTY LINES
—G—	NATURAL GAS PROPOSED	—	PRELIMINARY R/W
—O—	OIL EXISTING	—	ROAD CROSSING (RD)
—O—	OIL PROPOSED	—	DITCH CENTERLINE PROPOSED
—A—	AIR EXISTING	—CUT—	PROPOSED TOP OF SLOPE (CUT)
—A—	AIR PROPOSED	—FILL—	PROPOSED TOE OF SLOPE (FILL)
—S—	SANITARY SEWER EXISTING	—	CULTURAL SITE BOUNDARY
—S—	SANITARY SEWER PROPOSED	—	RIP RAP
—ST—	STORM SEWER EXISTING	—	PROPOSED CULVERT (CU)
—ST—	STORM SEWER PROPOSED	—	PROPOSED BRIDGE (BR)
—	CENTERLINE		
—	UTILITY POLE		
—	MILEPOST (MP)		

NO.	DATE	REVISIONS

PRELIMINARY
NOT FOR CONSTRUCTION

DM&E
DAKOTA, MINNESOTA & EASTERN RAILROAD


CHECKED BY: WTM/ALS	FILE NAME:
DESIGNED BY: TDE/RAC	SCALE: AS NOTED
DRAWN BY: JTB/DJR	DATE: SEPT 2008

PROJECT DESCRIPTION:
SEGMENT 5 MP 828.4-828.5 PARCEL NO. WYCB039

LOCATION:	WYOMING
DRAWING TITLE:	CULTURAL SITE PLAN SITE NO. 48CA1570

SUBDIVISION:	PIERRE
SHEET NO.:	1 of 2

C:\P\working\OMA\0305229\CL-WY-MP828_48CA1570.dgn
11/4/2008 3:36:48 PM

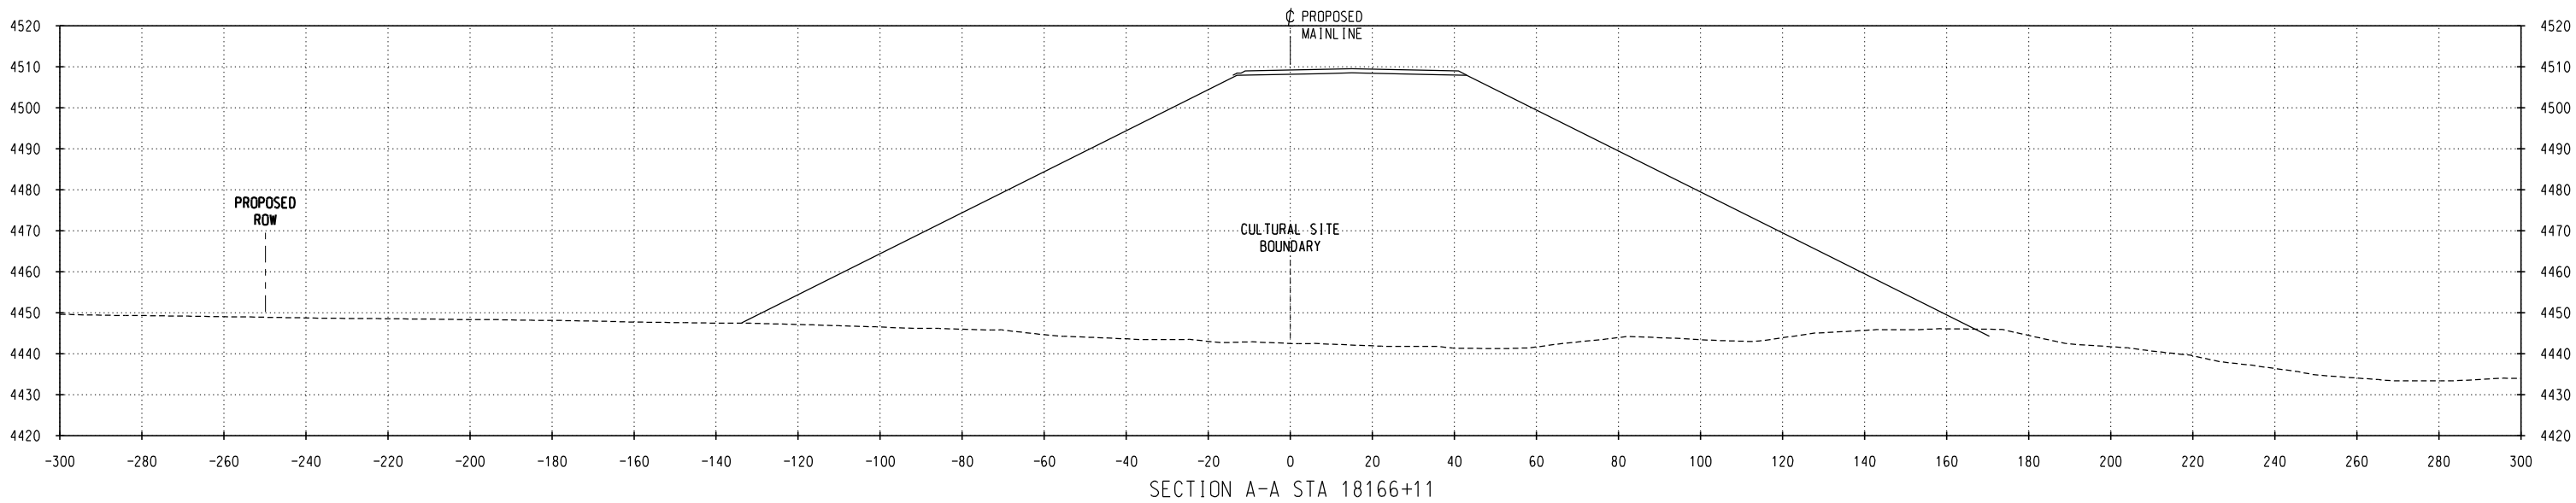

NO.	DATE	REVISIONS

PRELIMINARY
NOT FOR CONSTRUCTION

DM&E
DAKOTA, MINNESOTA & EASTERN RAILROAD

CHECKED BY: WTM/ALS	FILE NAME:
DESIGNED BY: TDE/RAC	SCALE: AS NOTED
DRAWN BY: JTB/DJR	DATE: SEPT 2008

PROJECT DESCRIPTION:
SEGMENT 5 MP 828.4-828.5 PARCEL NO. WYCB039

LOCATION:	WYOMING
DRAWING TITLE:	CULTURAL SITE CROSS SECTIONS SITE NO. 48CA1570

SUBDIVISION:	NEW BUILD
SHEET NO.:	2 of 2