
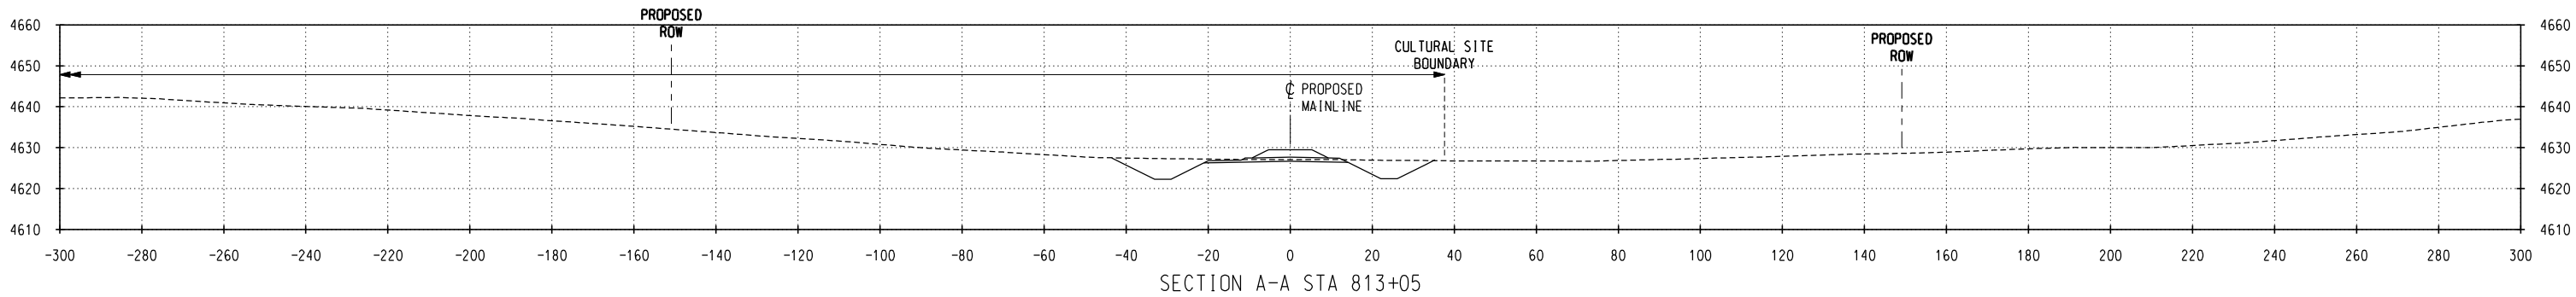
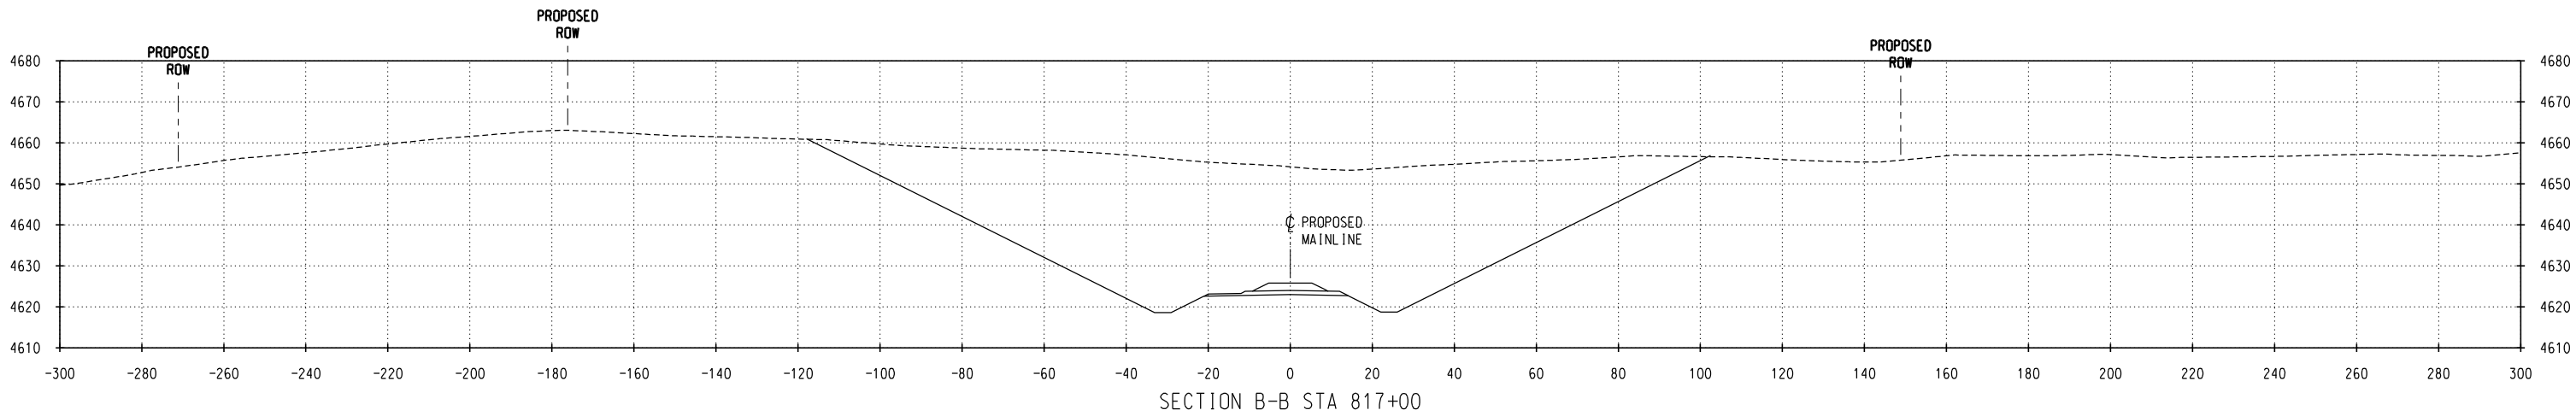
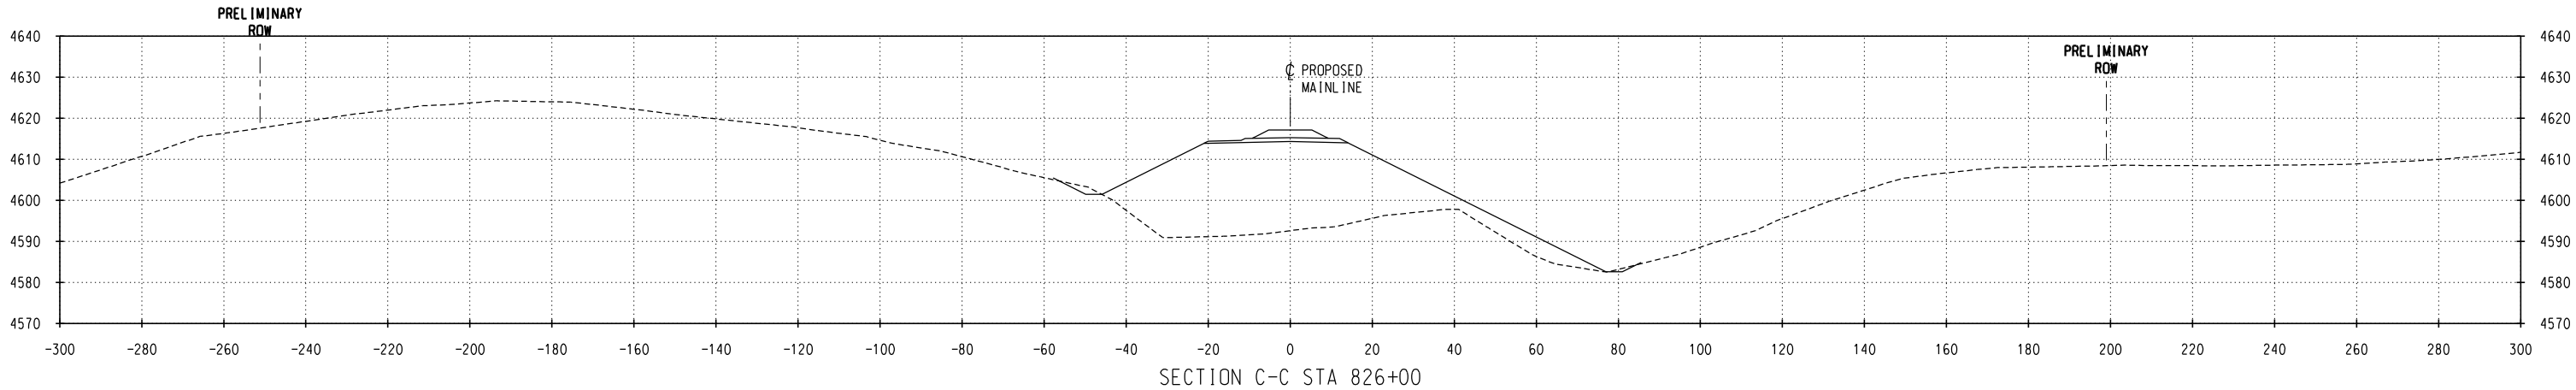


—BF——	BURIED FIBER OPTICS EXISTING	—W——	WATER EXISTING
—BF——	BURIED FIBER OPTICS PROPOSED	—W——	WATER PROPOSED
—BP——	BURIED POWER LINES EXISTING	———	STEAM LINES
—BP——	BURIED POWER LINES PROPOSED	—BT——	TELEPHONE LINES EXISTING
-----	COMMUNICATION LINES	—BT——	TELEPHONE LINES PROPOSED
—OP——	OVERHEAD POWER LINES EXISTING	—x—x—x—	FENCE EXISTING
—OP——	OVERHEAD POWER LINES PROPOSED		CENTERLINE EXISTING
	POWER POLES EXISTING	—+—+—+—	PROPOSED RAILROAD MAINLINE
	POWER POLES PROPOSED	———	PROPOSED R/W
—G——	NATURAL GAS EXISTING	———	PROPERTY LINES
—G——	NATURAL GAS PROPOSED	-----	PRELIMINARY R/W
—O——	OIL EXISTING		ROAD CROSSING (RD)
—O——	OIL PROPOSED		DITCH CENTERLINE PROPOSED
—A——	AIR EXISTING	—CUT——	PROPOSED TOP OF SLOPE (CUT)
—A——	AIR PROPOSED	—FILL——	PROPOSED TOE OF SLOPE (FILL)
—S——	SANITARY SEWER EXISTING	=====	CULTURAL SITE BOUNDARY
—S——	SANITARY SEWER PROPOSED		RIP RAP
—ST——	STORM SEWER EXISTING		
—ST——	STORM SEWER PROPOSED		PROPOSED CULVERT (CU)
	CENTERLINE		PROPOSED BRIDGE (BR)
	UTILITY POLE		
	MILEPOST (MP)		

LOCATION:	WYOMING	SUBDIVISION:	NEW BUILD
DRAWING TITLE:	CULTURAL SITE PLAN SITE NO. 48CA1490/48C0726		SHEET NO.: 1 of 2

C:\P\Working\OMA\0305229\CL-WY-MPS014_48CA1490_48C0726.dgn
10/31/2008 2:54:07 PM

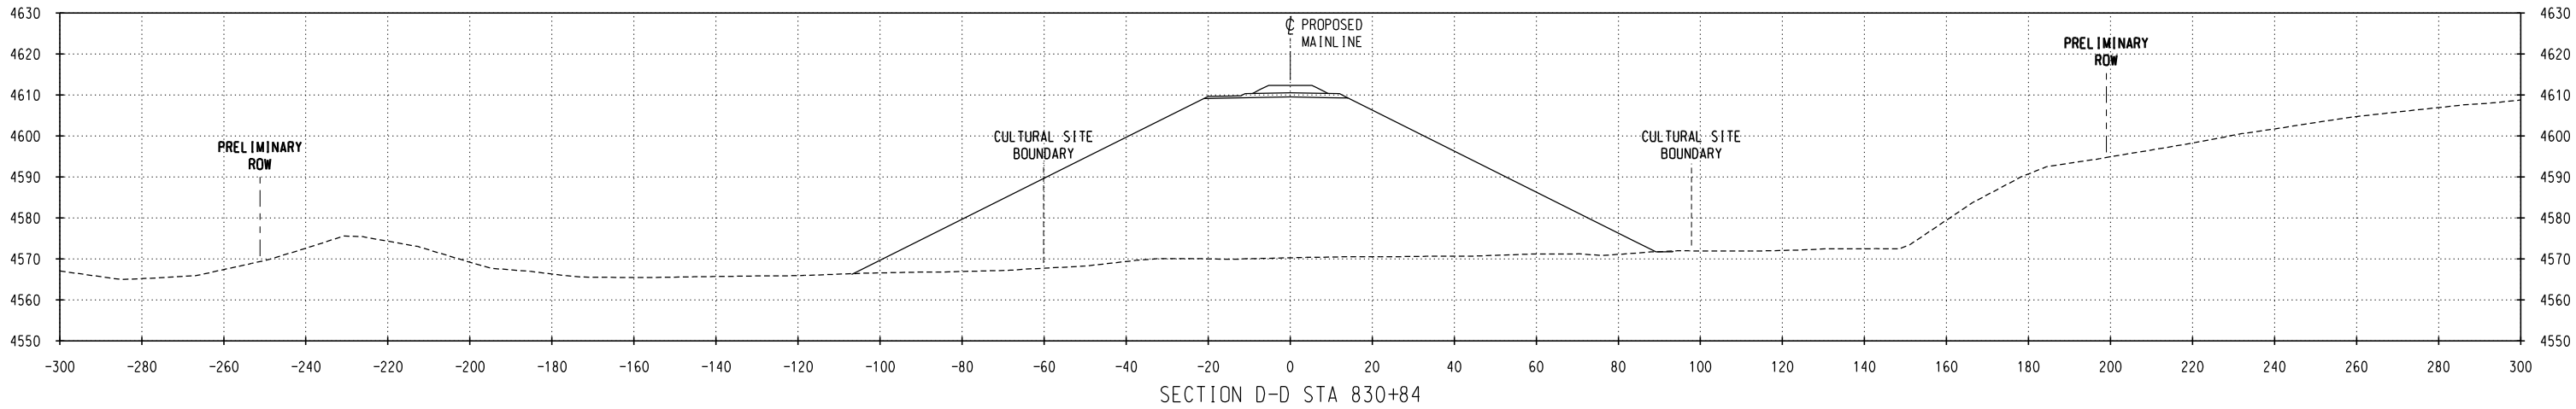

NO.	DATE	REVISIONS

PRELIMINARY
NOT FOR CONSTRUCTION

DM&E
DAKOTA, MINNESOTA & EASTERN RAILROAD

CHECKED BY: WTM/ALS	FILE NAME:
DESIGNED BY: TDE/RAC	SCALE: AS NOTED
DRAWN BY: JTB/DJR	DATE: SEPT 2008

PROJECT DESCRIPTION:
SEGMENT 5
MP S013.6-S014.1
PARCEL NO. WYCB051a & WYCS001

LOCATION: WYOMING
DRAWING TITLE:
CULTURAL SITE CROSS SECTIONS
SITE NO. 48CA1490/48C0726

SUBDIVISION:
NEW BUILD
SHEET NO.:
2 of 2