
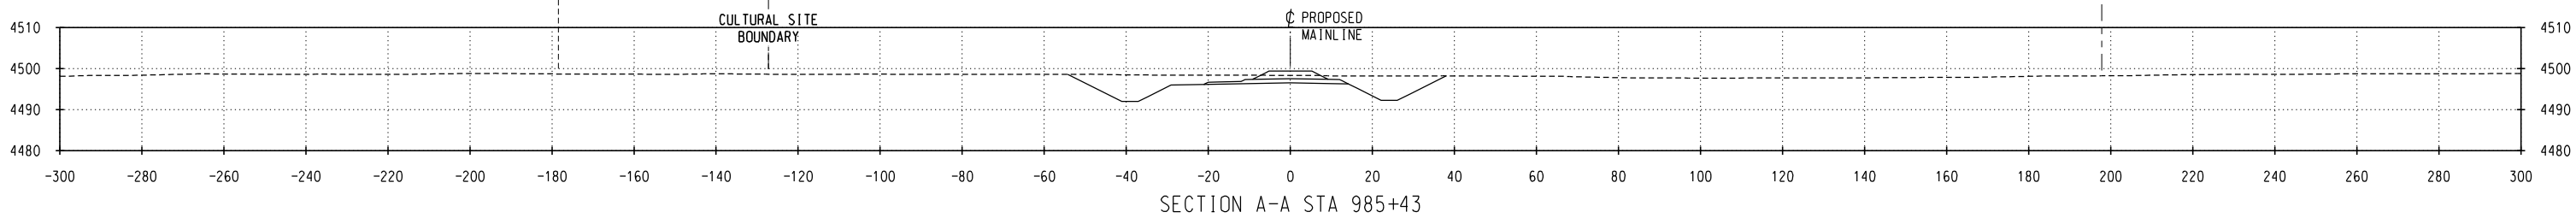
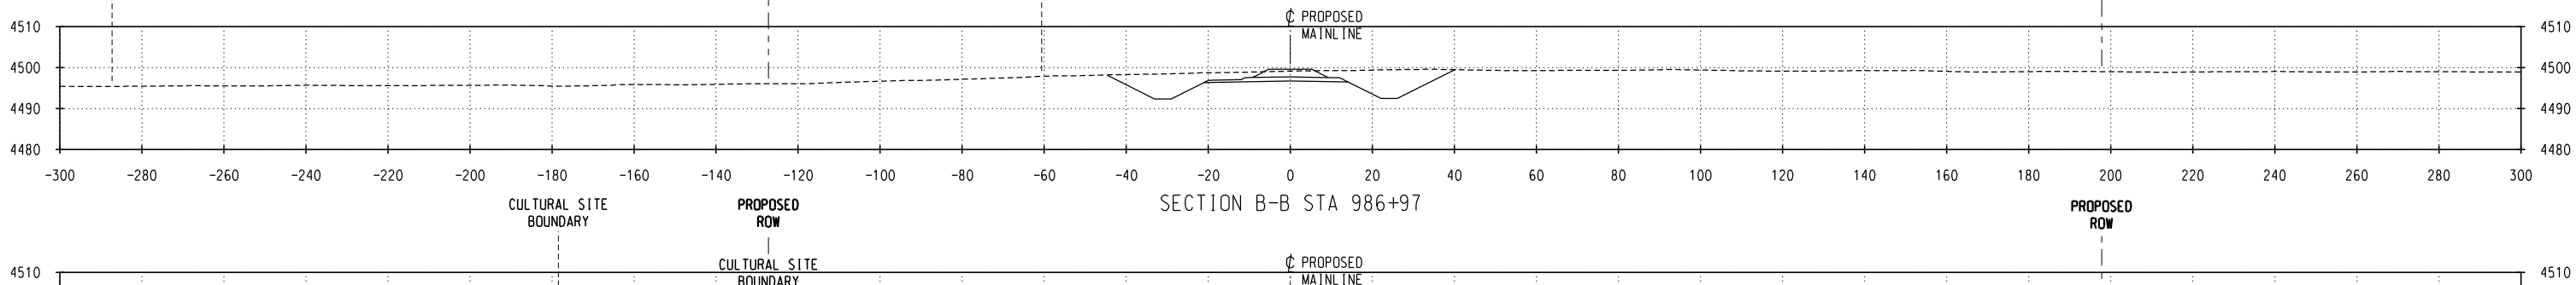
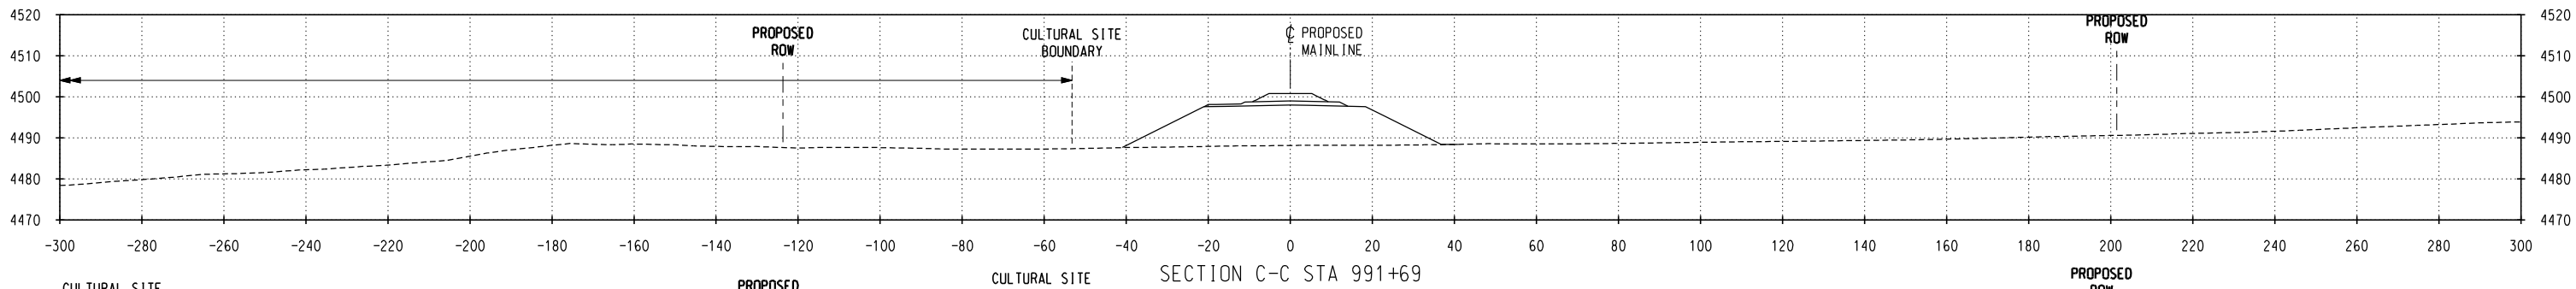


NO.	DATE	REVISIONS

LOCATION:	WYOMING	SUBDIVISION:	NEW BUILD
DRAWING TITLE:	CULTURAL SITE PLAN SITE NO. 48C0960/48C0961	SHEET NO.:	1 of 2

C:\P\working\OMA\0305229\CL-WY-MPS017_48C0960_961.dgn
10/3/2008 2:45:04 PM

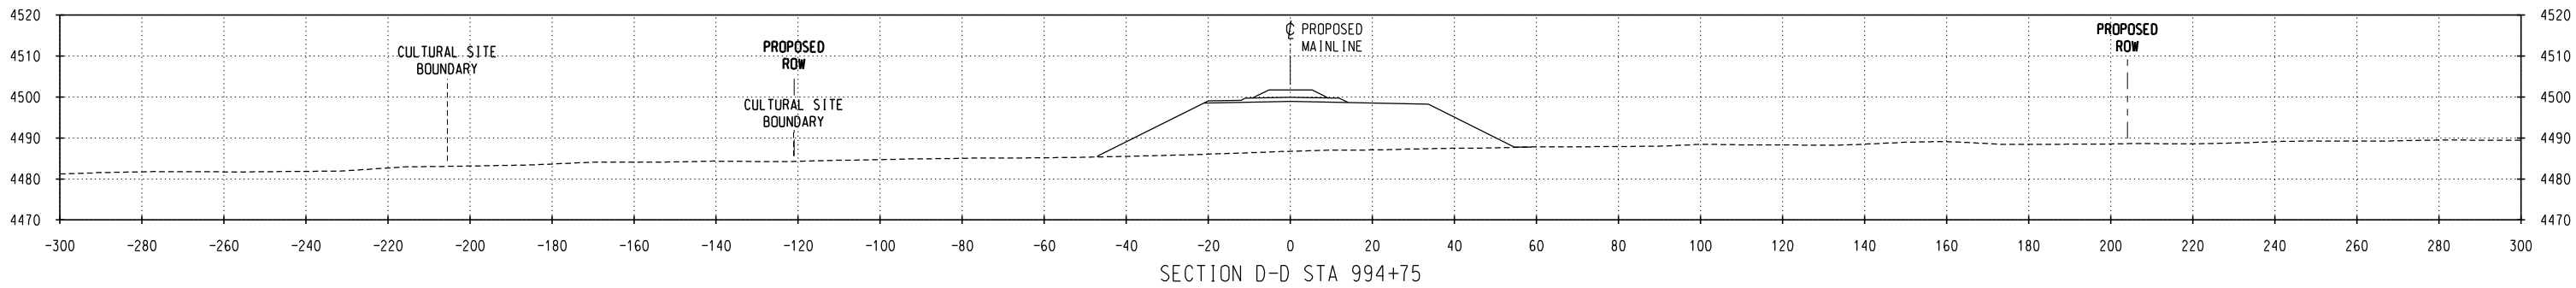

NO.	DATE	REVISIONS

PRELIMINARY
NOT FOR CONSTRUCTION

DM&E
DAKOTA, MINNESOTA & EASTERN RAILROAD

CHECKED BY: WTM/ALS	FILE NAME:
DESIGNED BY: TDE/RAC	SCALE: AS NOTED
DRAWN BY: JTB/DJR	DATE: SEPT 2008

PROJECT DESCRIPTION:
SEGMENT 5 MP S016.8-S017.1 PARCEL NO. WYCS011

LOCATION:	WYOMING
DRAWING TITLE:	CULTURAL SITE CROSS SECTIONS SITE NO. 48C0960/48C0961

SUBDIVISION:	NEW BUILD
SHEET NO.:	2 of 2