


C:\P\working\OMA\cd0343637\CL-SD-MP608_39PN1783.dgn
10/30/2008 9:21:01 AM

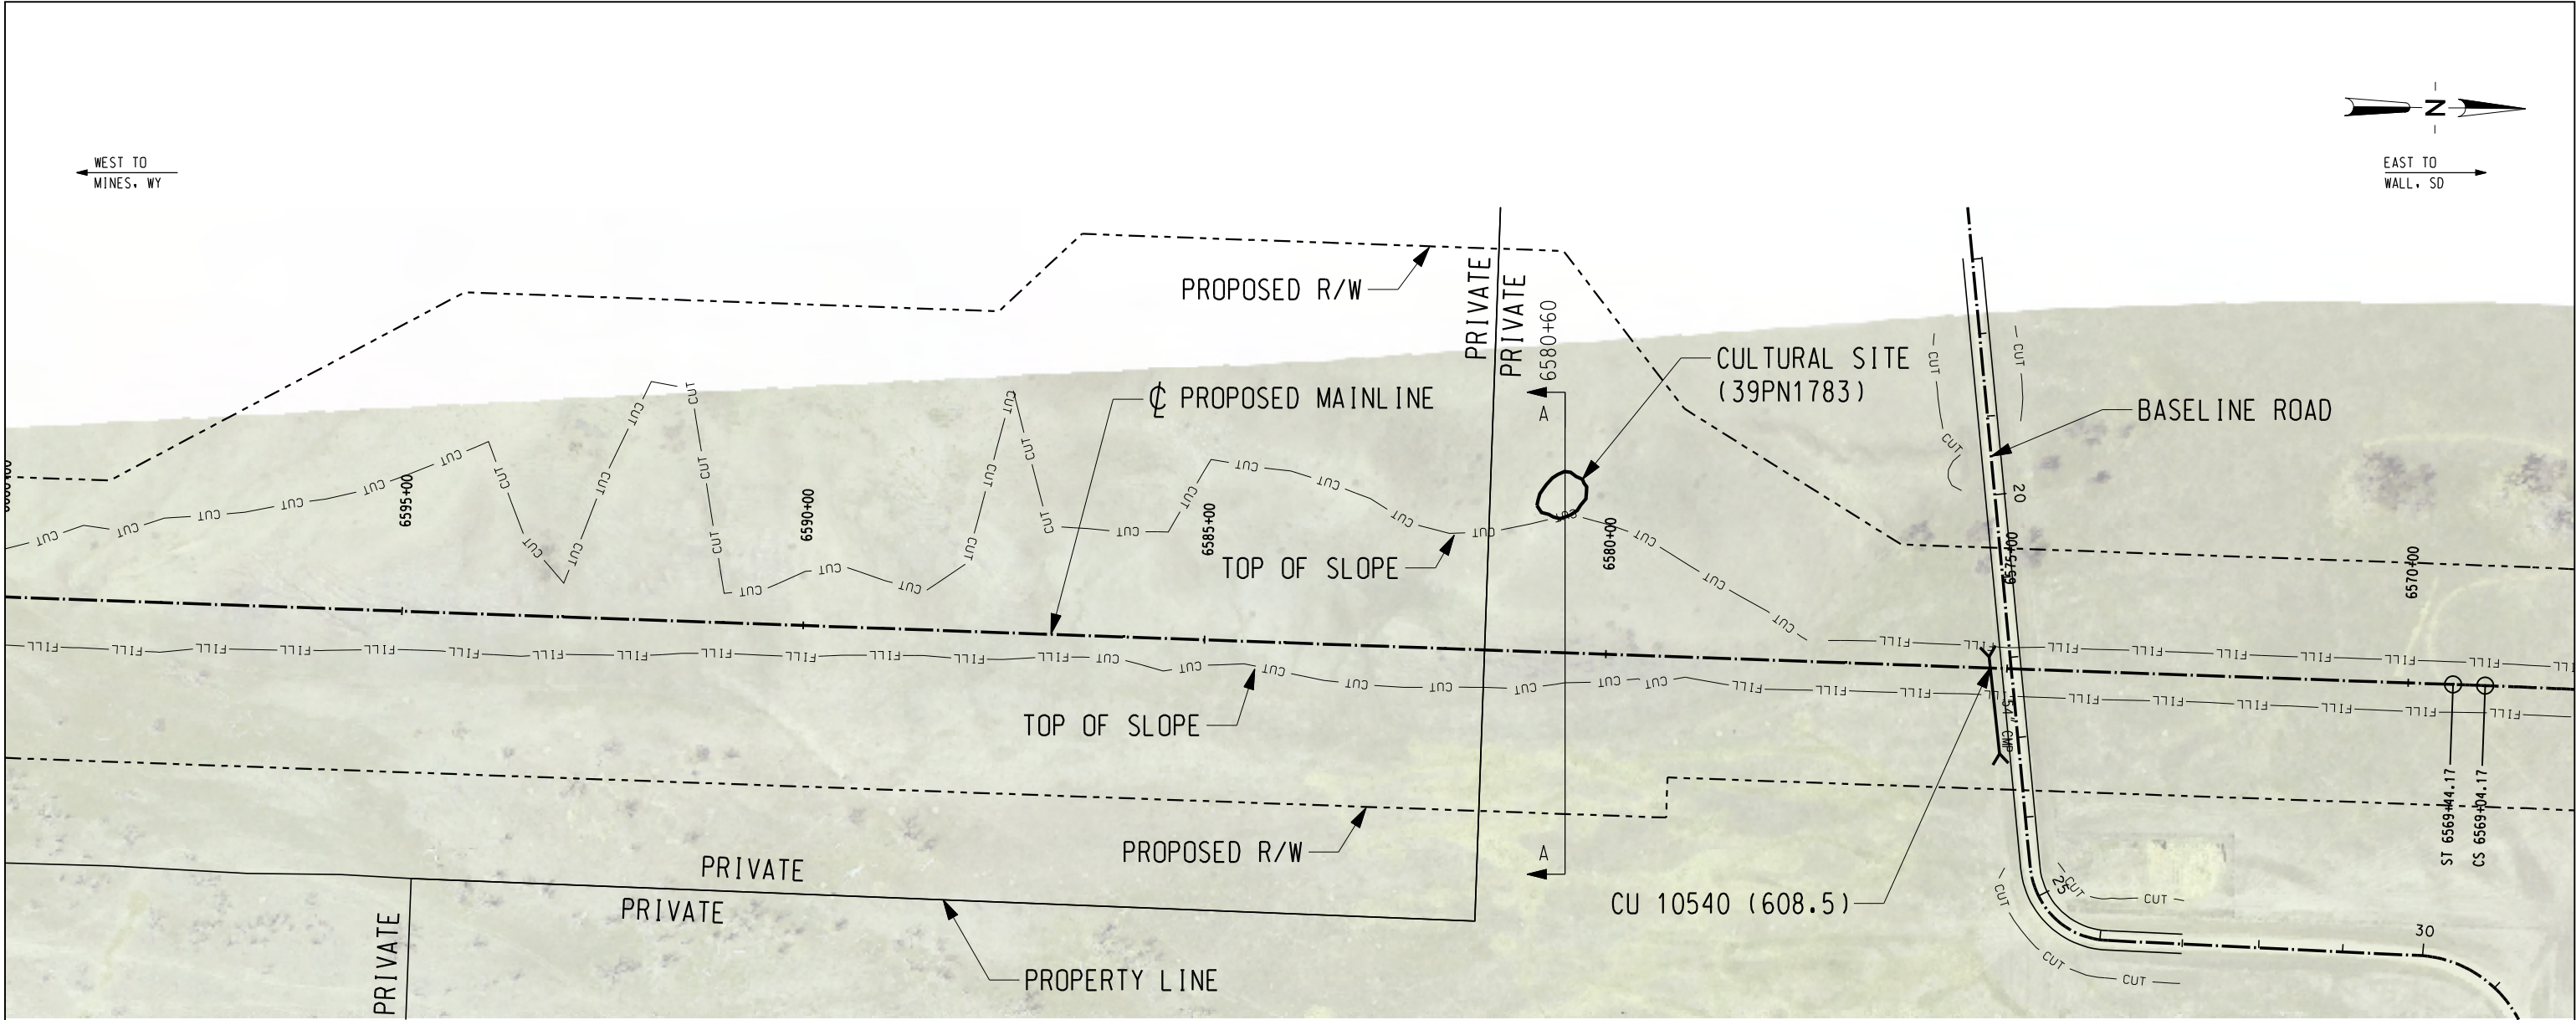

CULTURAL RESOURCE SITE NOTES:

SITE #: 39PN1783

PROPERTY TYPE: PREHISTORIC CAIRN AND ARTIFACT SCATTER.

NR QUALIFICATIONS: UNEVALUATED UNDER CRITERION A AND NOT ELIGIBLE UNDER CRITERION D.


ISSUES WITH INTEGRITY OF SETTING: IF ELIGIBLE UNDER CRITERION A, THE CAIRN'S SETTING MAY BE COMPROMISED BY THE PROPOSED RAILROAD.

DIRECT IMPACTS: NO, BUT THE SITE DOES SHARE A BOUNDARY WITH THE CUT BOUNDARY.

CUT: THE SITE SHARES A BOUNDARY WITH THE CUT LINE.

FILL: NO

DM&E MANAGEMENT RECOMMENDATION: SITE 39PN1783 REQUIRES NATIONAL REGISTER OF HISTORIC PLACES EVALUATION UNDER CRITERION A. NATIVE AMERICAN CONSULTATION IS RECOMMENDED TO RESOLVE ELIGIBILITY UNDER CRITERION A. IF ELIGIBLE, THE SITE SHOULD BE FENCED OFF BEFORE CONSTRUCTION AND MONITORED BY A QUALIFIED ARCHAEOLOGIST DURING CONSTRUCTION.

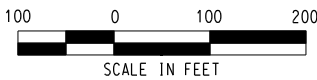

LEGEND

- | | | | |
|------|-------------------------------|---------|-----------------------------------|
| —BF— | BURIED FIBER OPTICS EXISTING | —W— | WATER EXISTING |
| —BF— | BURIED FIBER OPTICS PROPOSED | —W— | WATER PROPOSED |
| —BP— | BURIED POWER LINES EXISTING | — | STEAM LINES |
| —BP— | BURIED POWER LINES PROPOSED | —BT— | TELEPHONE LINES EXISTING |
| — | COMMUNICATION LINES | —BT— | TELEPHONE LINES PROPOSED |
| —OP— | OVERHEAD POWER LINES EXISTING | —X—X—X— | FENCE EXISTING |
| —OP— | OVERHEAD POWER LINES PROPOSED | — | CENTERLINE EXISTING |
| —G— | NATURAL GAS EXISTING | — | PROPOSED ϕ RAILROAD MAINLINE |
| —G— | NATURAL GAS PROPOSED | — | PROPOSED R/W |
| —O— | OIL EXISTING | — | PROPERTY LINES |
| —O— | OIL PROPOSED | — | PRELIMINARY R/W |
| —A— | AIR EXISTING | — | ROAD CROSSING (RD) |
| —A— | AIR PROPOSED | — | DITCH CENTERLINE PROPOSED |
| —S— | SANITARY SEWER EXISTING | —CUT— | PROPOSED TOP OF SLOPE (CUT) |
| —S— | SANITARY SEWER PROPOSED | —FILL— | PROPOSED TOE OF SLOPE (FILL) |
| —ST— | STORM SEWER EXISTING | — | CULTURAL SITE BOUNDARY |
| —ST— | STORM SEWER PROPOSED | — | RIP RAP |
| — | CENTERLINE | — | PROPOSED CULVERT (CU) |
| — | UTILITY POLE | — | PROPOSED BRIDGE (BR) |
| — | MILEPOST (MP) | | |

NO.	DATE	REVISIONS

PRELIMINARY
NOT FOR CONSTRUCTION

DM&E
DAKOTA, MINNESOTA & EASTERN RAILROAD


CHECKED BY: TRK/WTM	FILE NAME:
DESIGNED BY: TDE/RAC	SCALE: AS NOTED
DRAWN BY: JTB/DJR	DATE: OCT 2008

PROJECT DESCRIPTION:
SEGMENT 1
MP 608.6-608.7
PARCEL NO. SDPN016

LOCATION: SOUTH DAKOTA
DRAWING TITLE:
CULTURAL SITE PLAN
SITE NO. 39PN1783

SUBDIVISION:
NEW BUILD
SHEET NO.:
1 of 2

C:\Pwworking\OMA\0345637\CL-SD-MP608_39PN1783.dgn
10/22/2008 4:14:00 PM

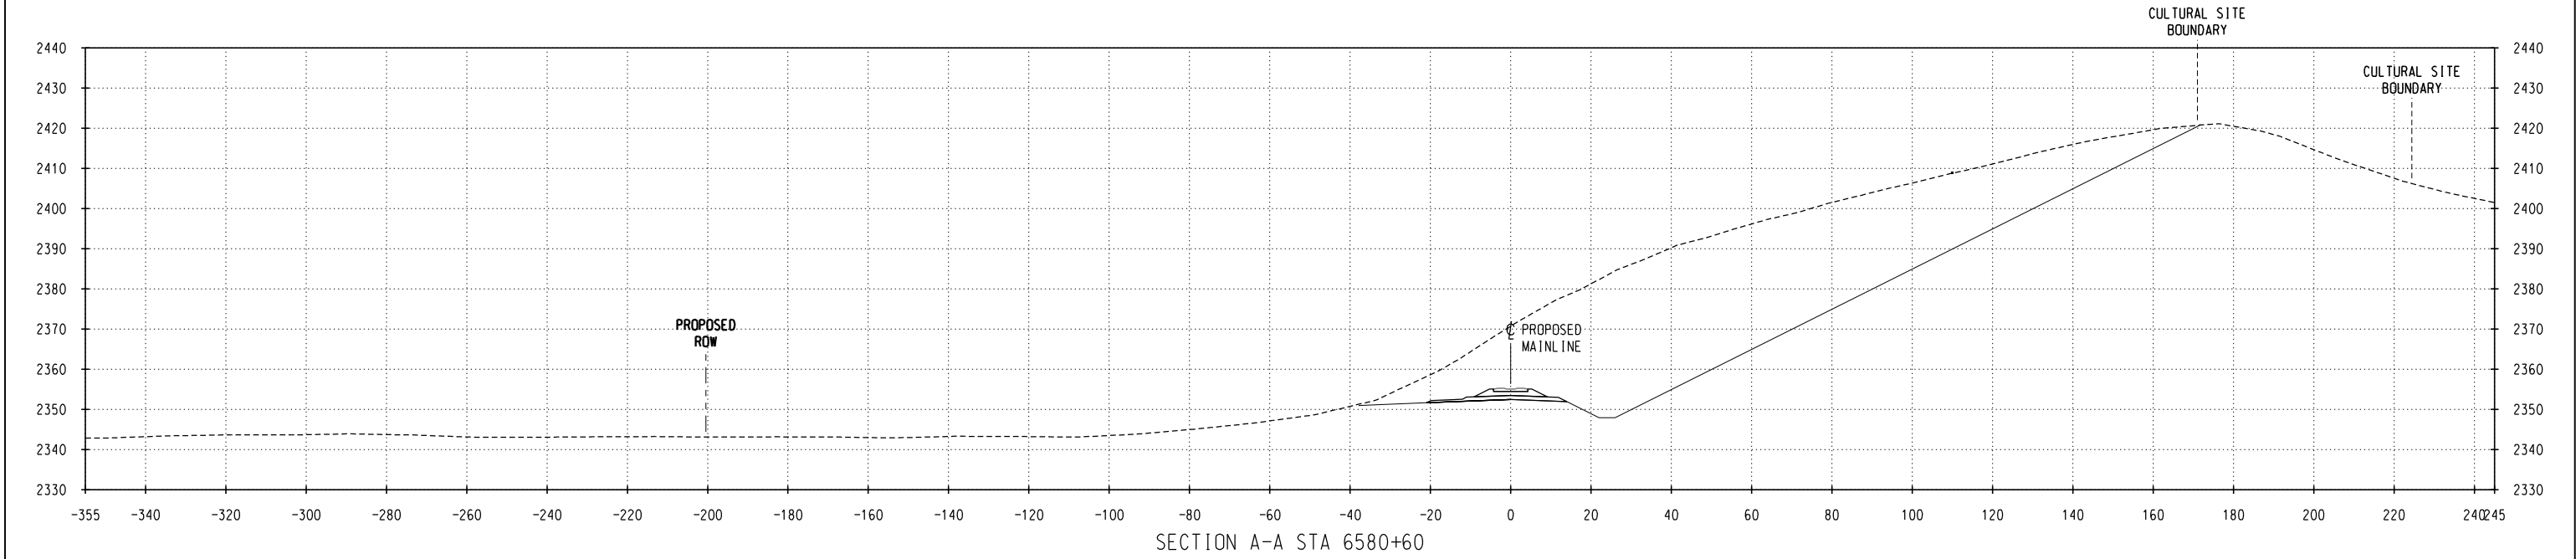

NO.		DATE		REVISIONS	

PRELIMINARY NOT FOR CONSTRUCTION		DM&E DAKOTA, MINNESOTA & EASTERN RAILROAD		CHECKED BY: TRK/WTM	FILE NAME:	PROJECT DESCRIPTION: SEGMENT 1 MP 608.6-608.7 PARCEL NO. SDPN016	LOCATION: SOUTH DAKOTA	SUBDIVISION: NEW BUILD
				DESIGNED BY: TDE/RAC	SCALE: AS NOTED		DRAWING TITLE: CULTURAL SITE CROSS SECTIONS SITE NO. 39PN1783	SHEET NO.: 2 of 2
				DRAWN BY: JTB/DJR	DATE: OCT 2008			