
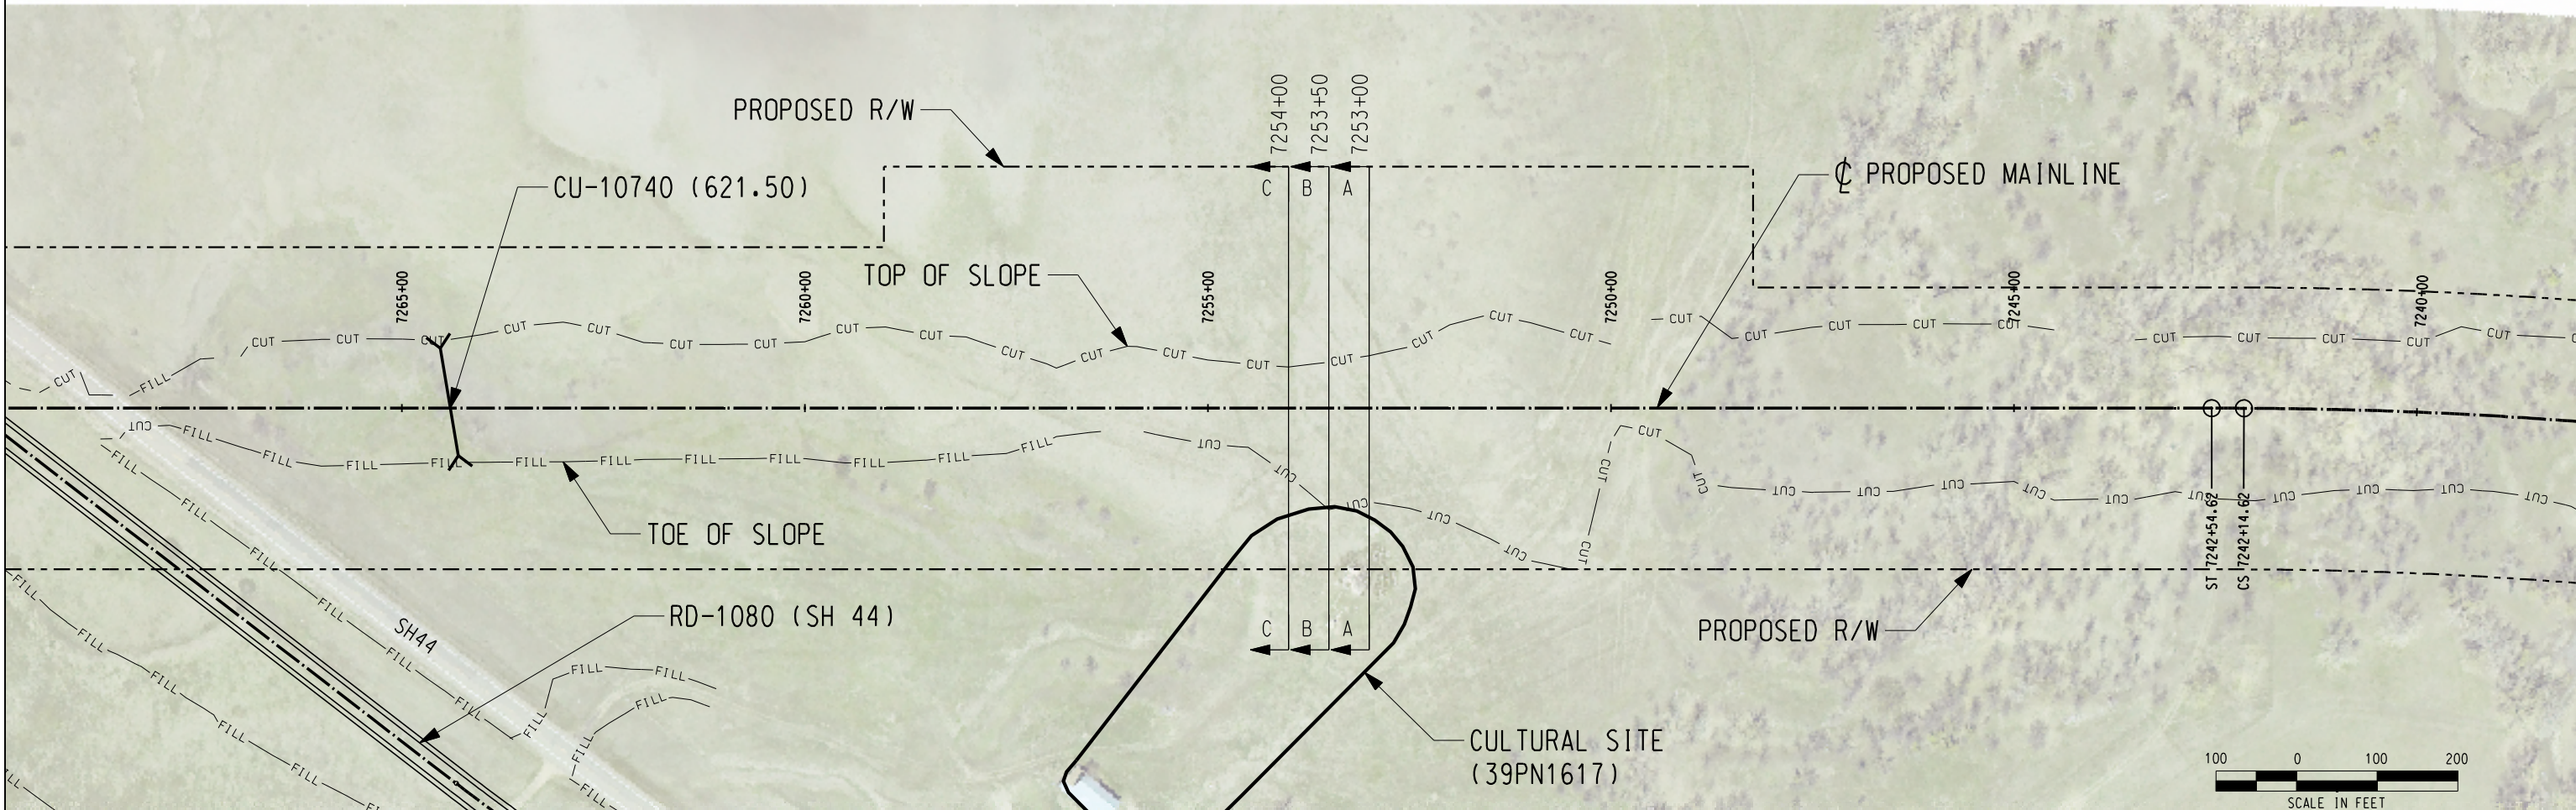


WEST TO
MINES, WY

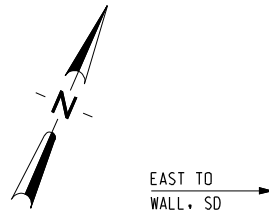

CULTURAL RESOURCE SITE NOTES:

SITE #: 39PN1617

PROPERTY TYPE: HISTORIC FARMSTEAD AND ARTIFACT SCATTER

NR QUALIFICATIONS: HISTORIC ARCHAEOLOGICAL COMPONENT - ELIGIBLE UNDER CRITERION D
STANDING STRUCTURES/SURFACE FEATURES - ELIGIBLE UNDER CRITERION B

INTEGRITY OF SETTING: THE BARN'S INTEGRITY OF SETTING MAY BE IMPACTED BY THE PROPOSED DM&E RAILROAD.

DIRECT IMPACTS: NO

CUT: NO

FILL: NO

DM&E MANAGEMENT RECOMMENDATION: APPROXIMATELY 15% OF THE SITE IS LOCATED WITHIN THE PROPOSED DM&E RIGHT-OF-WAY. CROSS-SECTIONS A AND C DEPICT THE SITE OUTSIDE OF THE FILL BOUNDARY, BUT CROSS-SECTION B DEPICTS THE SITE AS SHARING AN ADJOINING BOUNDARY WITH THE FILL LINE. SITE AVOIDANCE IS RECOMMENDED BY ERECTING A FENCE AROUND THE SITE BOUNDARY AND MONITORING THE SITE BOUNDARY DURING CONSTRUCTION.

LEGEND

- | | | | |
|------|-------------------------------|---------|------------------------------|
| —BF— | BURIED FIBER OPTICS EXISTING | —w— | WATER EXISTING |
| —BF— | BURIED FIBER OPTICS PROPOSED | —w— | WATER PROPOSED |
| —BP— | BURIED POWER LINES EXISTING | — | STEAM LINES |
| —BP— | BURIED POWER LINES PROPOSED | —BT— | TELEPHONE LINES EXISTING |
| — | COMMUNICATION LINES | —BT— | TELEPHONE LINES PROPOSED |
| —OP— | OVERHEAD POWER LINES EXISTING | —x—x—x— | FENCE EXISTING |
| —OP— | OVERHEAD POWER LINES PROPOSED | — | CENTERLINE EXISTING |
| —G— | NATURAL GAS EXISTING | — | PROPOSED R/W |
| —G— | NATURAL GAS PROPOSED | — | PROPERTY LINES |
| —O— | OIL EXISTING | — | PRELIMINARY R/W |
| —O— | OIL PROPOSED | — | ROAD CROSSING (RD) |
| —A— | AIR EXISTING | —>— | DITCH CENTERLINE PROPOSED |
| —A— | AIR PROPOSED | —CUT— | PROPOSED TOP OF SLOPE (CUT) |
| —S— | SANITARY SEWER EXISTING | —FILL— | PROPOSED TOE OF SLOPE (FILL) |
| —S— | SANITARY SEWER PROPOSED | — | CULTURAL SITE BOUNDARY |
| —ST— | STORM SEWER EXISTING | — | RIP RAP |
| —ST— | STORM SEWER PROPOSED | — | PROPOSED CULVERT (CU) |
| — | CENTERLINE | — | PROPOSED BRIDGE (BR) |
| — | UTILITY POLE | | |
| — | MILEPOST (MP) | | |

NO.	DATE	REVISIONS

PRELIMINARY
NOT FOR CONSTRUCTION




DM&E
DAKOTA, MINNESOTA & EASTERN RAILROAD

CHECKED BY: ALS/WTM	FILE NAME:
DESIGNED BY: TDE/RAC	SCALE: AS NOTED
DRAWN BY: JTB/DJR	DATE: OCT 2008

PROJECT DESCRIPTION:
SEGMENT 1 MP 621.4-621.5 PARCEL NO. SDPN033

LOCATION: SOUTH DAKOTA	SUBDIVISION: NEW BUILD
DRAWING TITLE: CULTURAL SITE PLAN SITE NO. 39PN1617	SHEET NO.: 1 of 2

C:\P\working\OMA\0303275\CL-SD-MP621_39PN1617.dgn
10/30/2008 4:21:43 PM

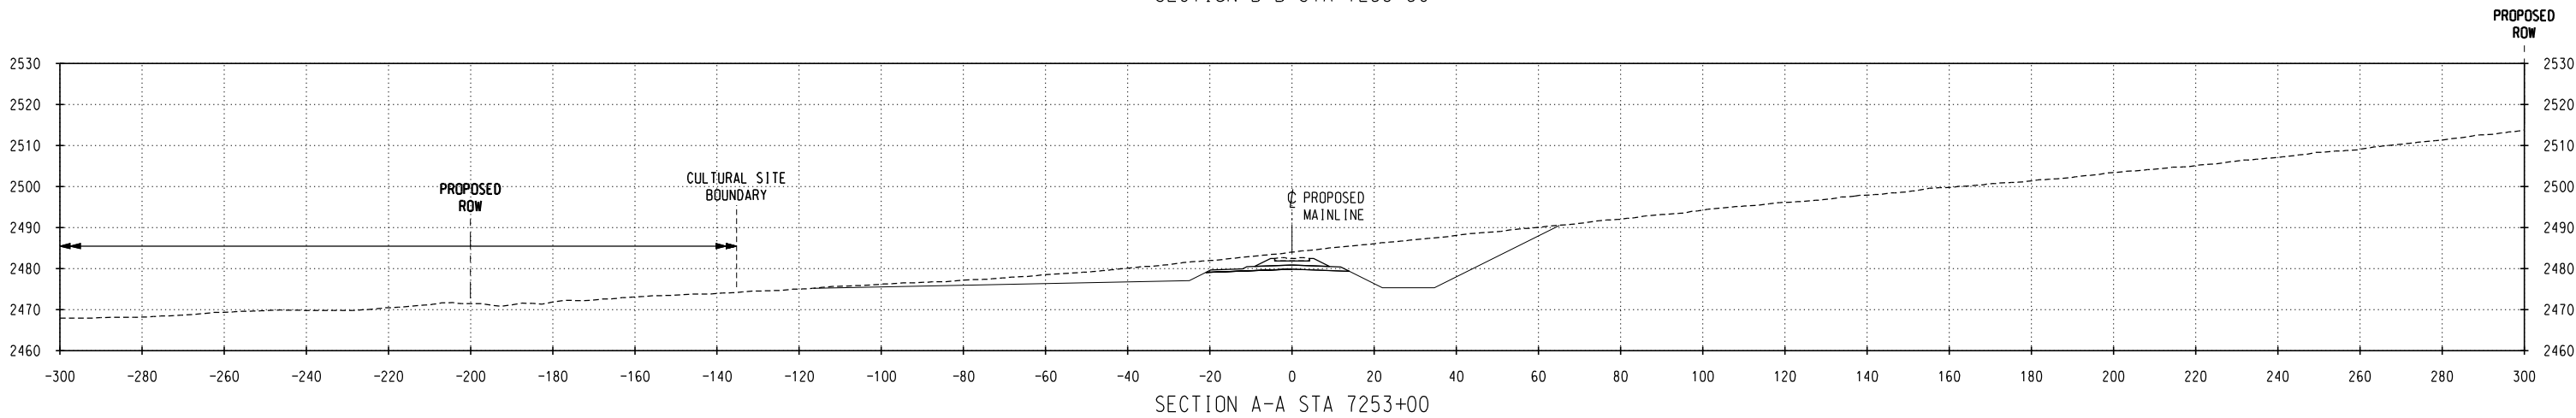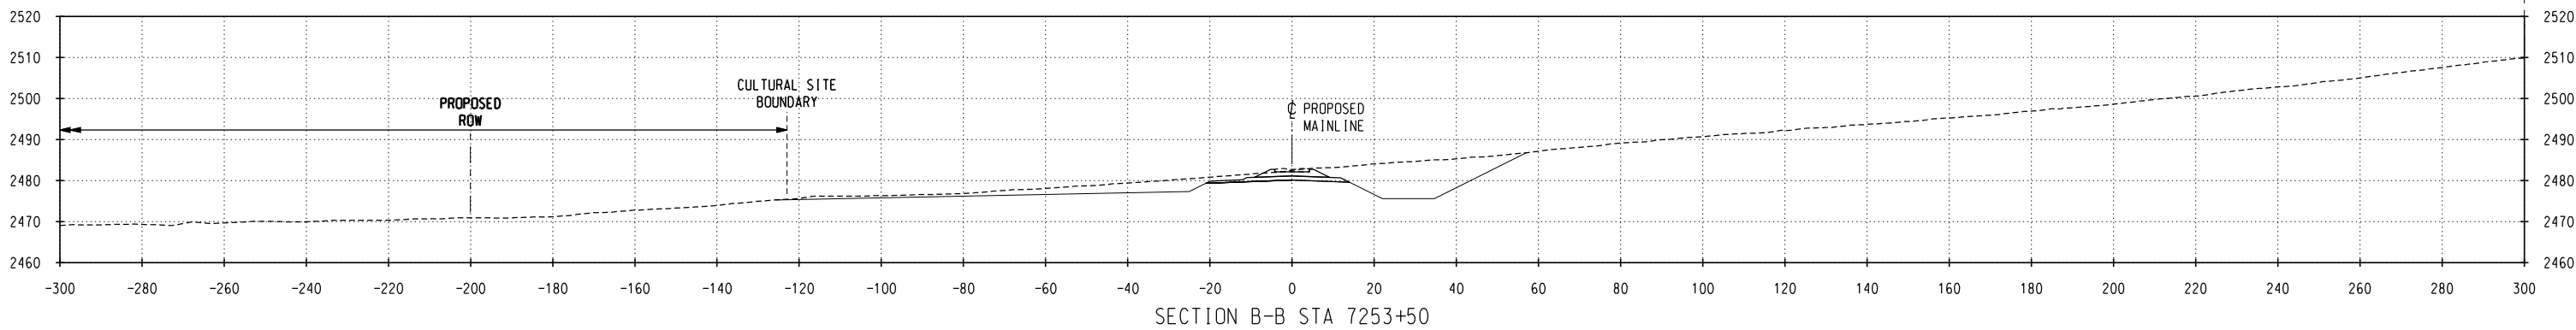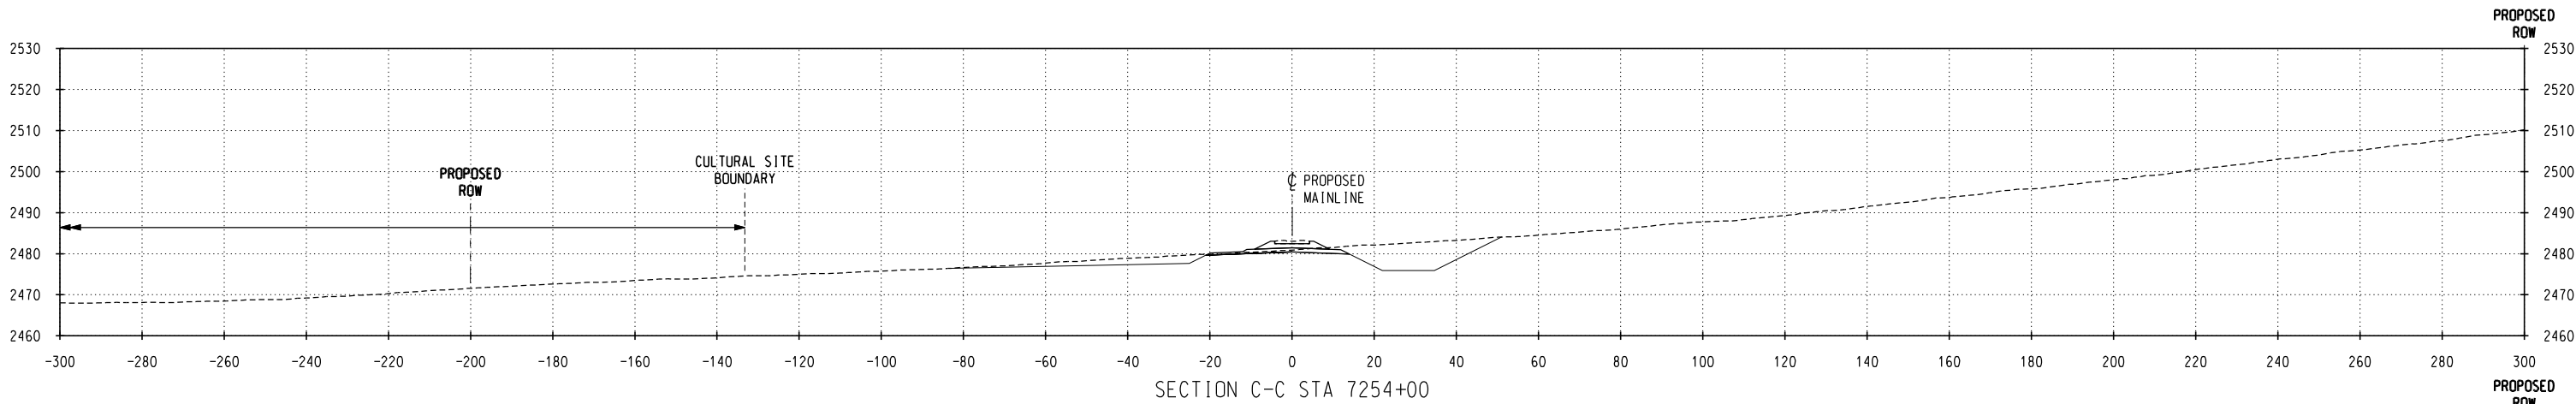

NO.	DATE	REVISIONS

PRELIMINARY
NOT FOR CONSTRUCTION

DM&E
DAKOTA, MINNESOTA & EASTERN RAILROAD

CHECKED BY: ALS/WTM	FILE NAME:
DESIGNED BY: TDE/RAC	SCALE: AS NOTED
DRAWN BY: JTB/DJR	DATE: OCT 2008

PROJECT DESCRIPTION:
SEGMENT 1
MP 621.4-621.5
PARCEL NO. SDPN033

LOCATION: SOUTH DAKOTA
DRAWING TITLE:
CULTURAL SITE CROSS SECTIONS
SITE NO. 39PN1617

SUBDIVISION:
NEW BUILD
SHEET NO.:
2 of 2