


c:\pwworking\omni\docs\9860\CL-SD-MPE40_39CU1870.dgn
10/30/2008 2:53:47 PM

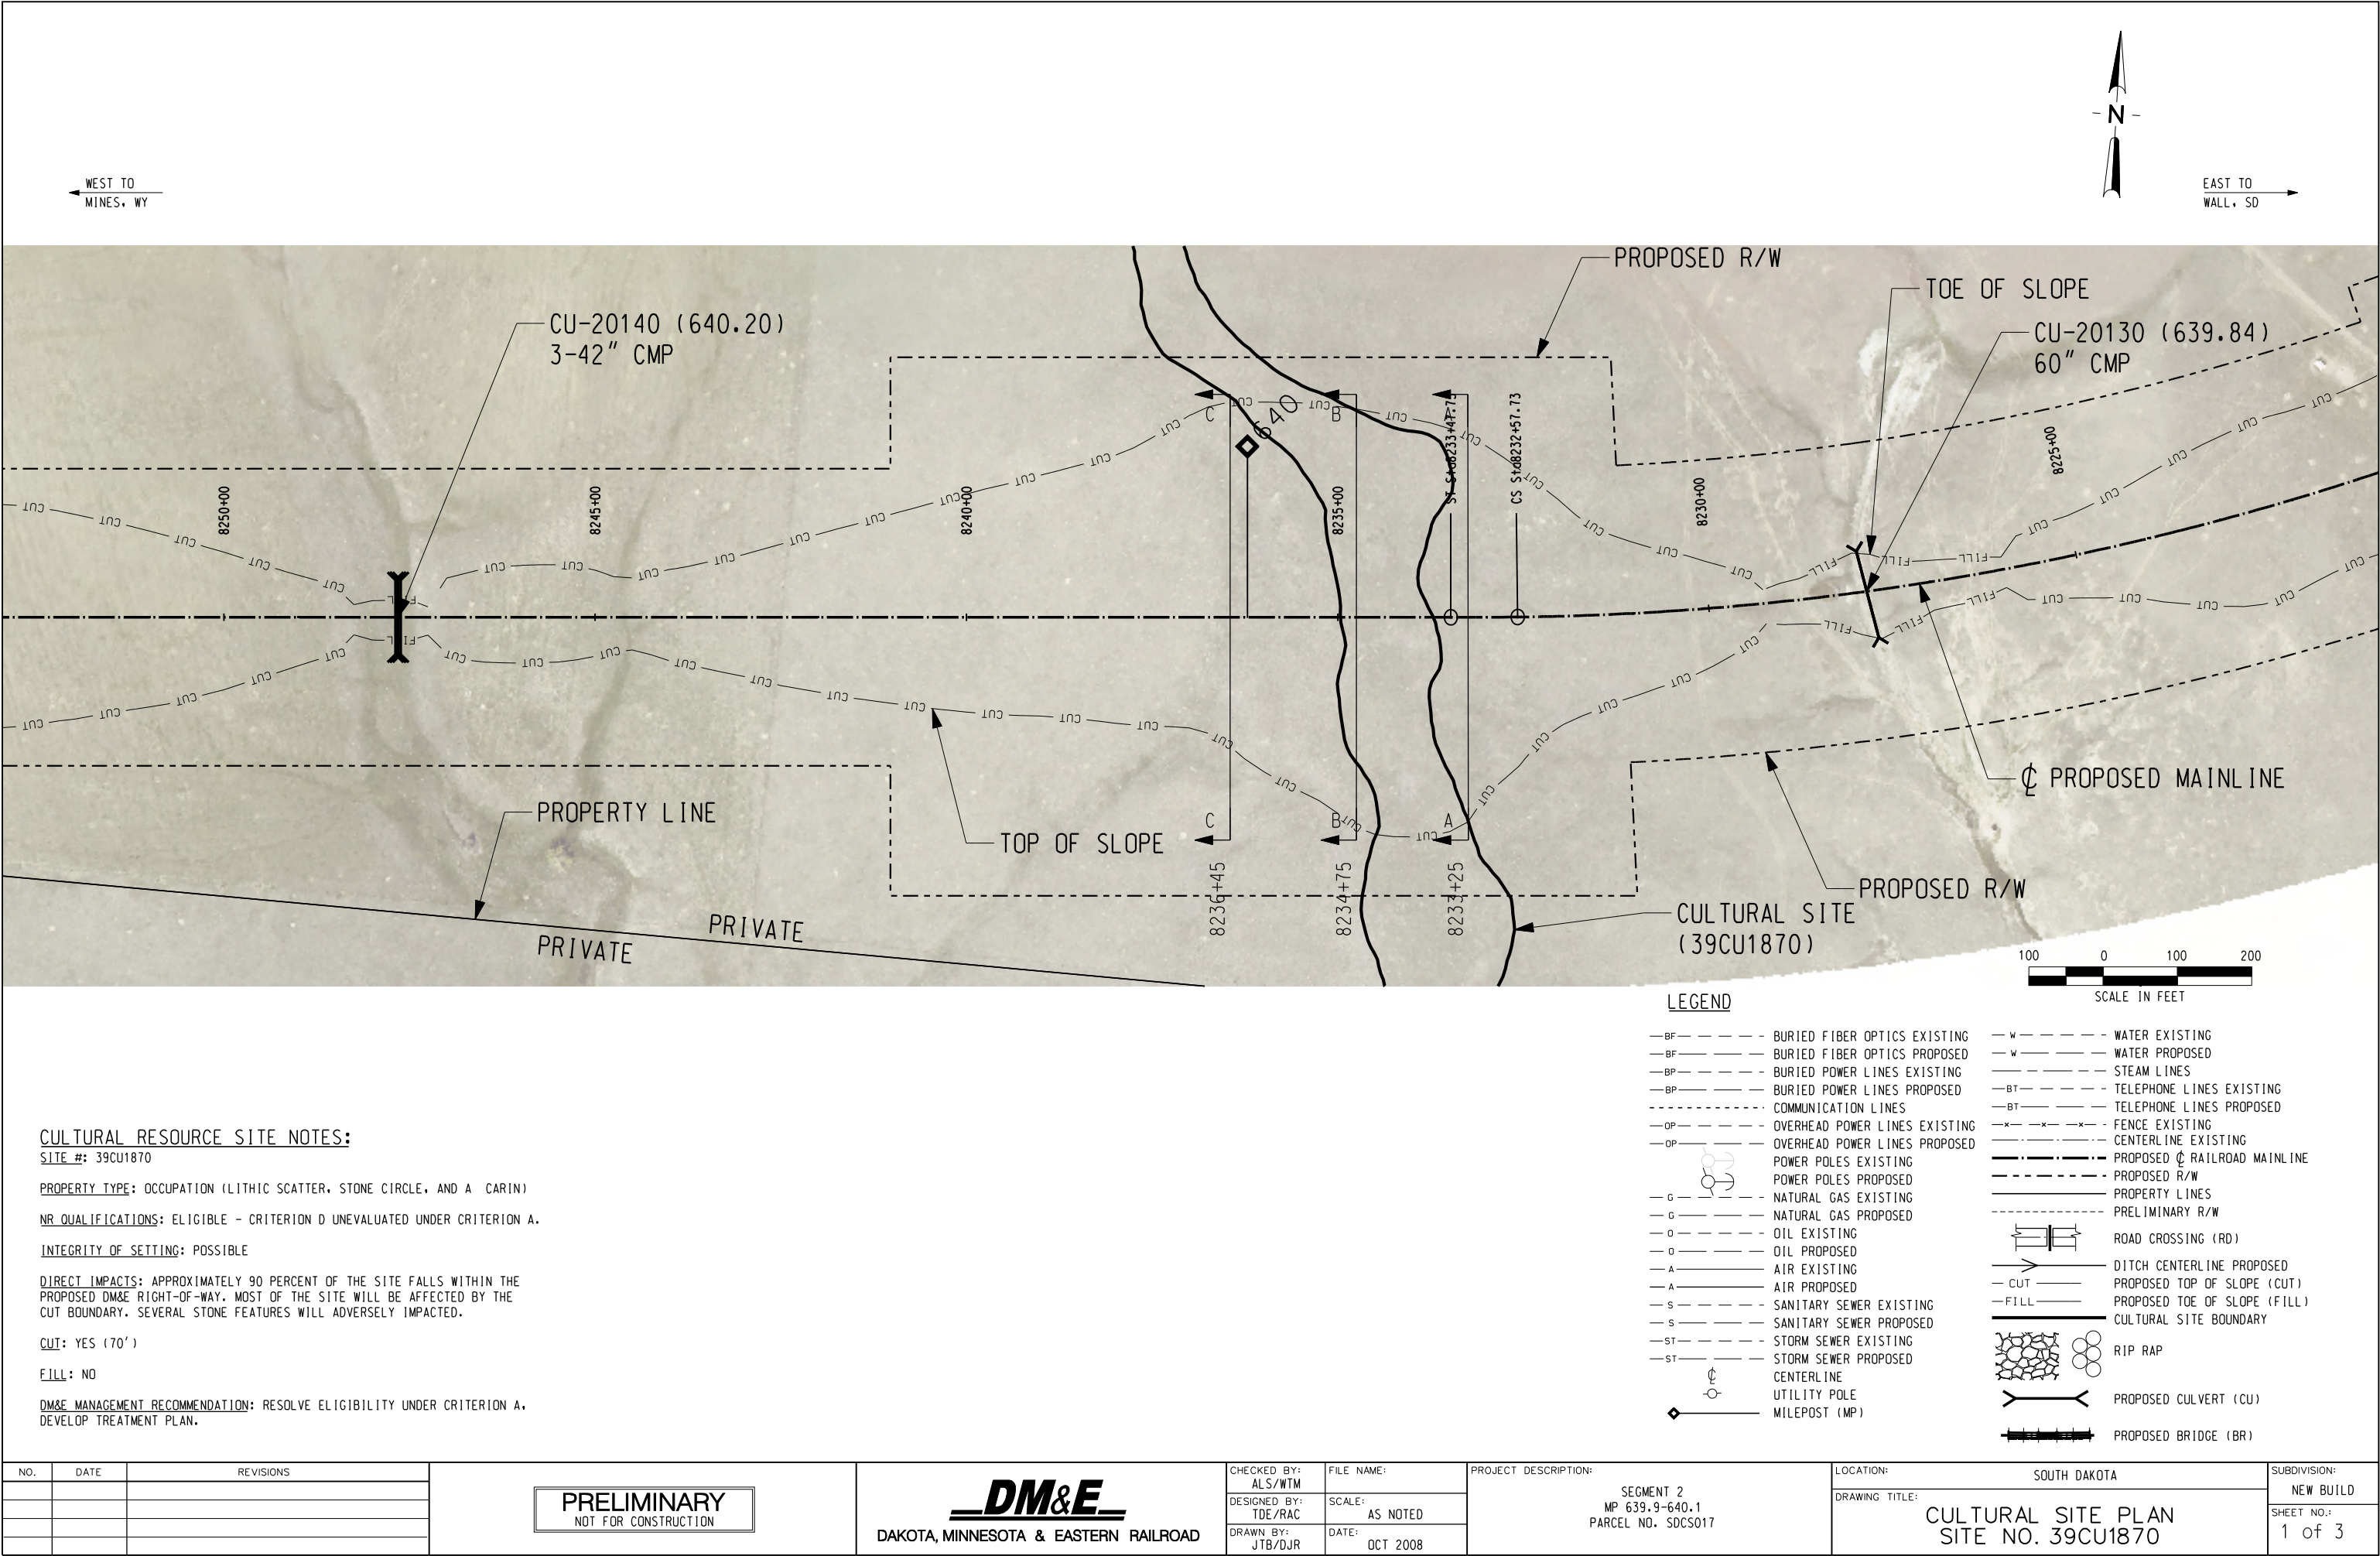

CULTURAL RESOURCE SITE NOTES:

SITE #: 39CU1870

PROPERTY TYPE: OCCUPATION (LITHIC SCATTER, STONE CIRCLE, AND A CARIN)

NR QUALIFICATIONS: ELIGIBLE - CRITERION D UNEVALUATED UNDER CRITERION A.

INTEGRITY OF SETTING: POSSIBLE

DIRECT IMPACTS: APPROXIMATELY 90 PERCENT OF THE SITE FALLS WITHIN THE PROPOSED DM&E RIGHT-OF-WAY. MOST OF THE SITE WILL BE AFFECTED BY THE CUT BOUNDARY. SEVERAL STONE FEATURES WILL ADVERSELY IMPACTED.

CUT: YES (70')

FILL: NO

DM&E MANAGEMENT RECOMMENDATION: RESOLVE ELIGIBILITY UNDER CRITERION A. DEVELOP TREATMENT PLAN.

NO.	DATE	REVISIONS

PRELIMINARY
NOT FOR CONSTRUCTION



DM&E
DAKOTA, MINNESOTA & EASTERN RAILROAD

CHECKED BY: ALS/WTM	FILE NAME:
DESIGNED BY: TDE/RAC	SCALE: AS NOTED
DRAWN BY: JTB/DJR	DATE: OCT 2008

PROJECT DESCRIPTION:
SEGMENT 2 MP 639.9-640.1 PARCEL NO. SDCS017

LOCATION:	SOUTH DAKOTA	SUBDIVISION:	NEW BUILD
DRAWING TITLE:	CULTURAL SITE PLAN SITE NO. 39CU1870	SHEET NO.:	1 of 3

c:\pwworking\omni\cd334660\CL-SD-MPE40_39CU1870.dgn
10/30/2008 2:54:17 PM

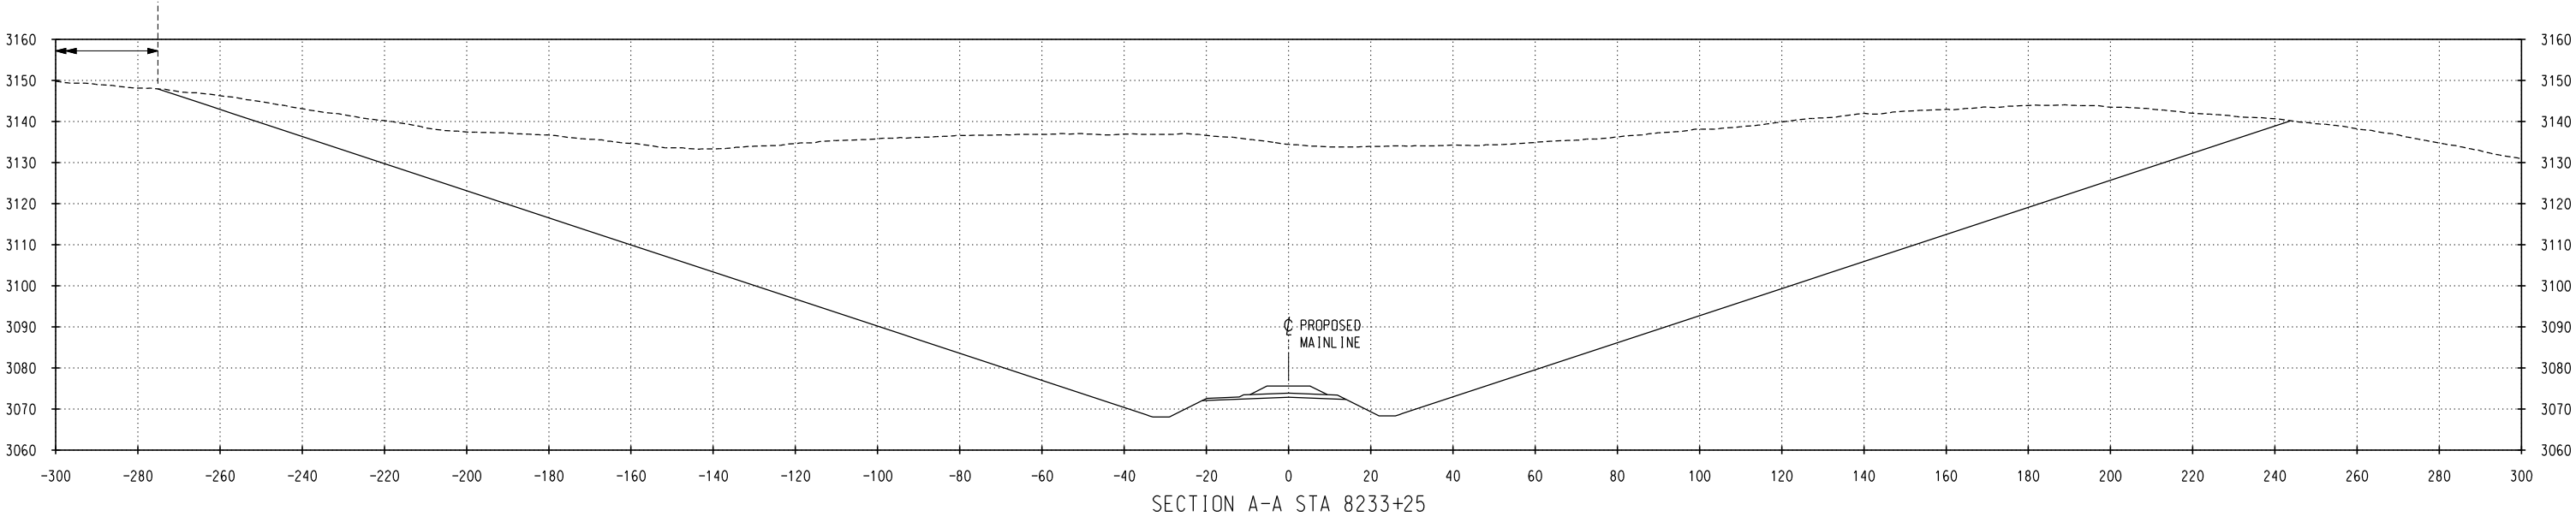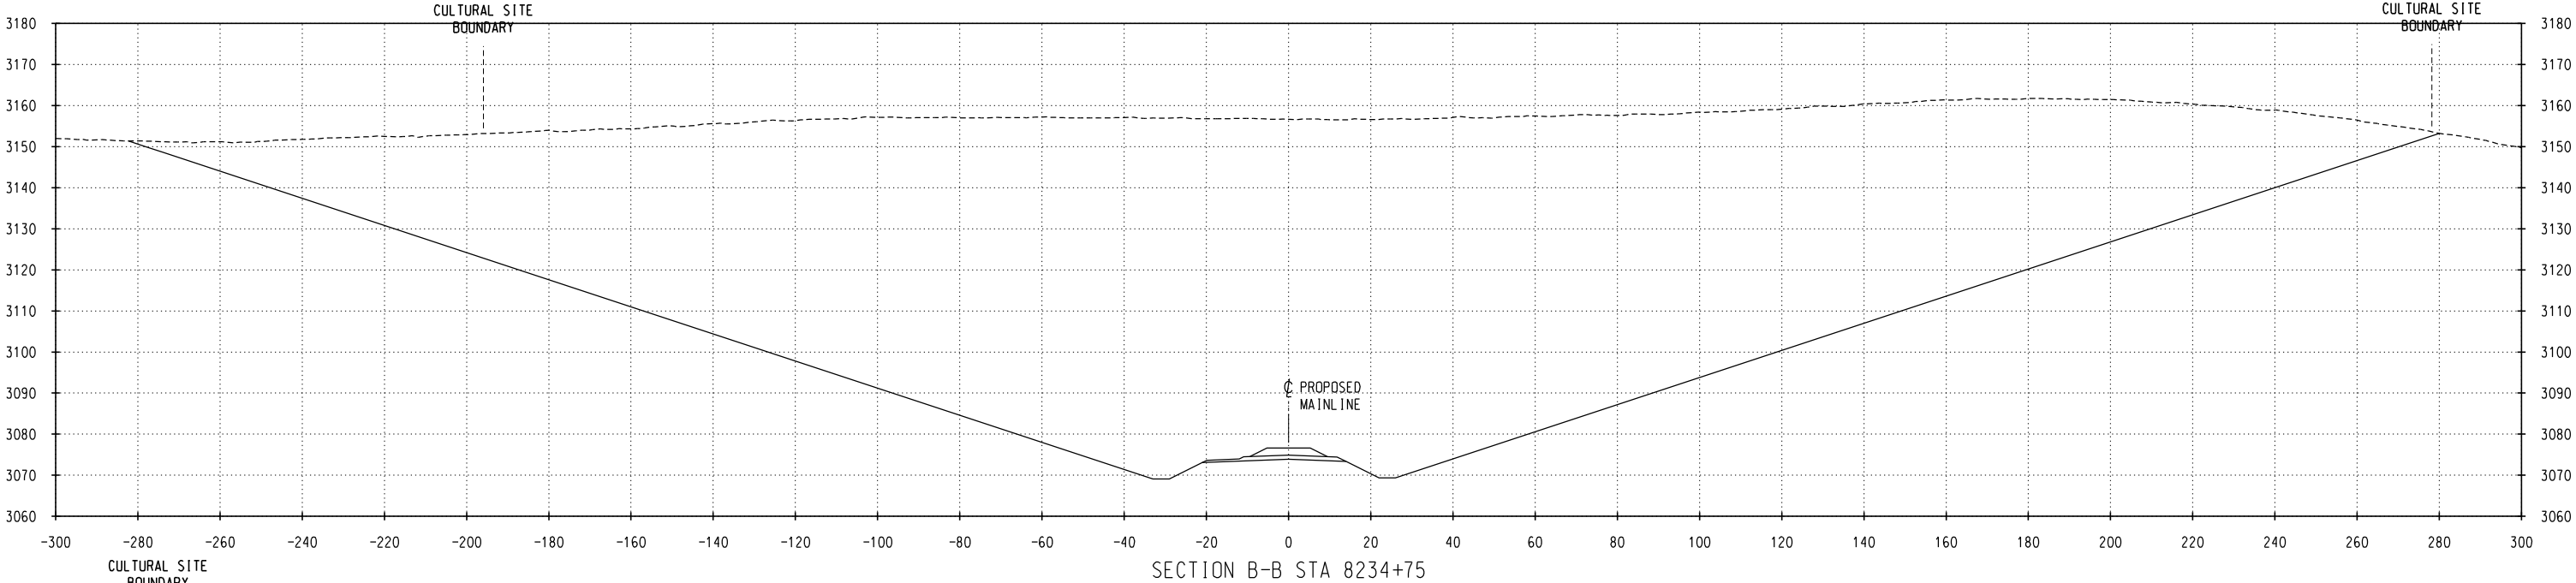

NO.	DATE	REVISIONS

PRELIMINARY
NOT FOR CONSTRUCTION


DM&E
DAKOTA, MINNESOTA & EASTERN RAILROAD

CHECKED BY: ALS/WTM	FILE NAME:
DESIGNED BY: TDE/RAC	SCALE: AS NOTED
DRAWN BY: JTB/DJR	DATE: OCT 2008

PROJECT DESCRIPTION:
SEGMENT 2 MP 639.9-640.1 PARCEL NO. SDCS017

LOCATION: SOUTH DAKOTA	SUBDIVISION: NEW BUILD
DRAWING TITLE: CULTURAL SITE CROSS SECTIONS SITE NO. 39CU1870	SHEET NO.: 2 of 3

c:\pwworking\oma\10334860\CL-SD-MPE40_39CU1870.dgn
10/30/2008 2:54:44 PM

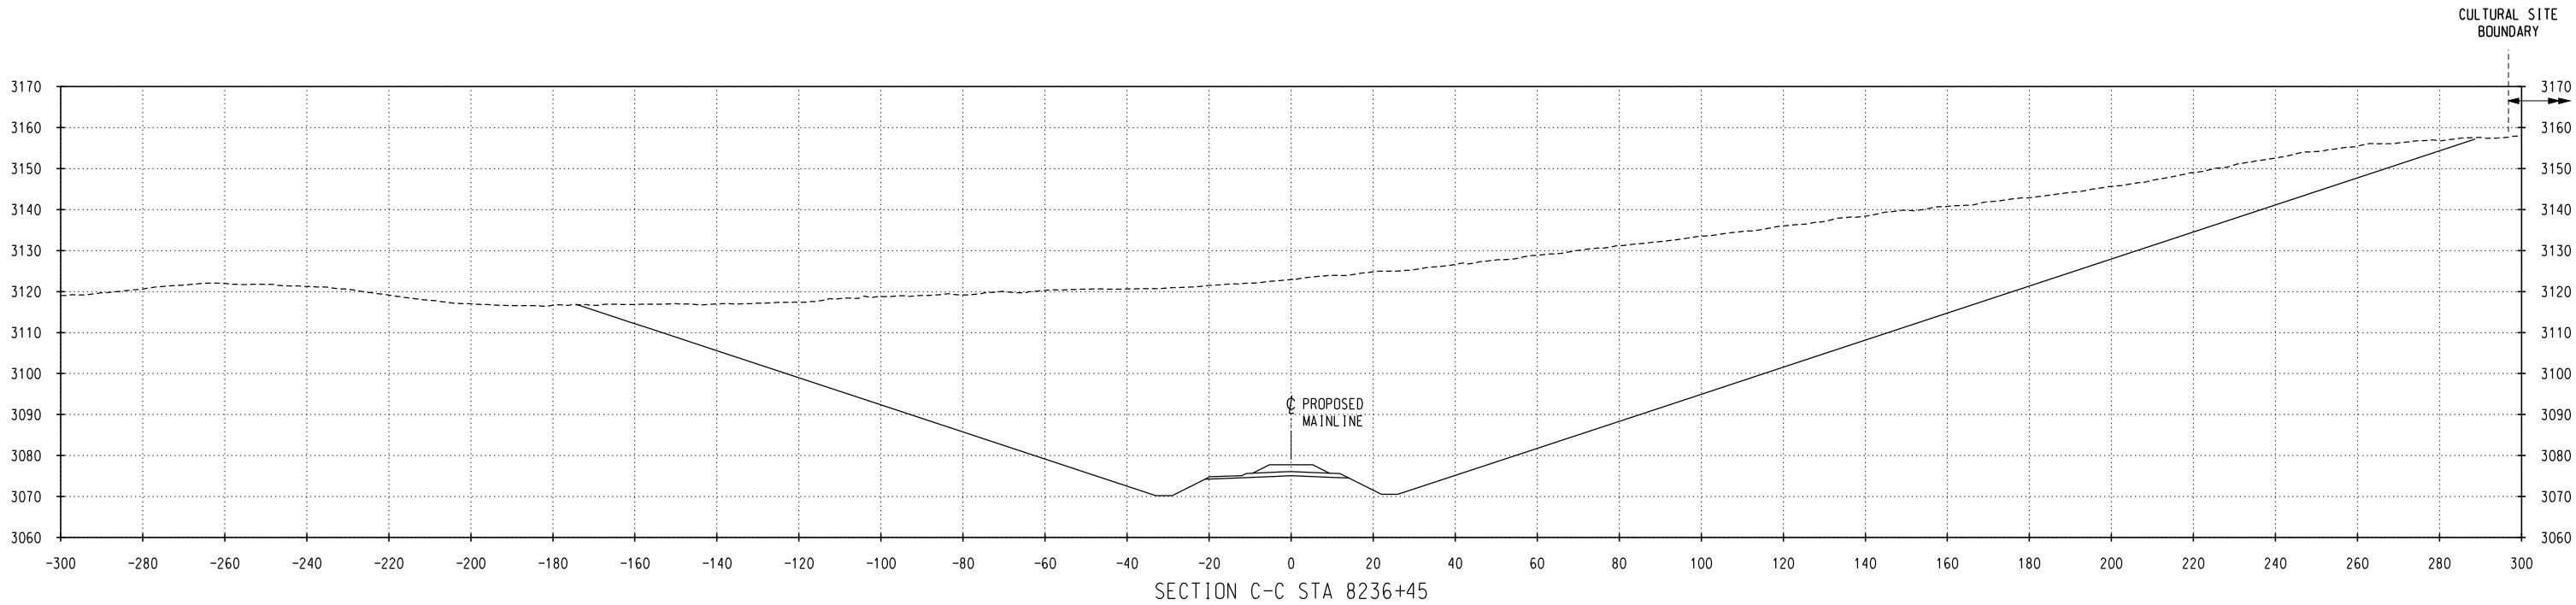

NO.	DATE	REVISIONS

PRELIMINARY
NOT FOR CONSTRUCTION

DM&E
DAKOTA, MINNESOTA & EASTERN RAILROAD

CHECKED BY: ALS/WTM	FILE NAME:
DESIGNED BY: TDE/RAC	SCALE: AS NOTED
DRAWN BY: JTB/DJR	DATE: OCT 2008

PROJECT DESCRIPTION:
SEGMENT 2 MP 639.9-640.1 PARCEL NO. SDCS017

LOCATION:	SOUTH DAKOTA
DRAWING TITLE:	CULTURAL SITE CROSS SECTIONS SITE NO. 39CU1870

SUBDIVISION:	NEW BUILD
SHEET NO.:	3 of 3