
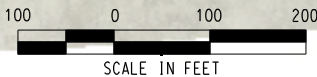
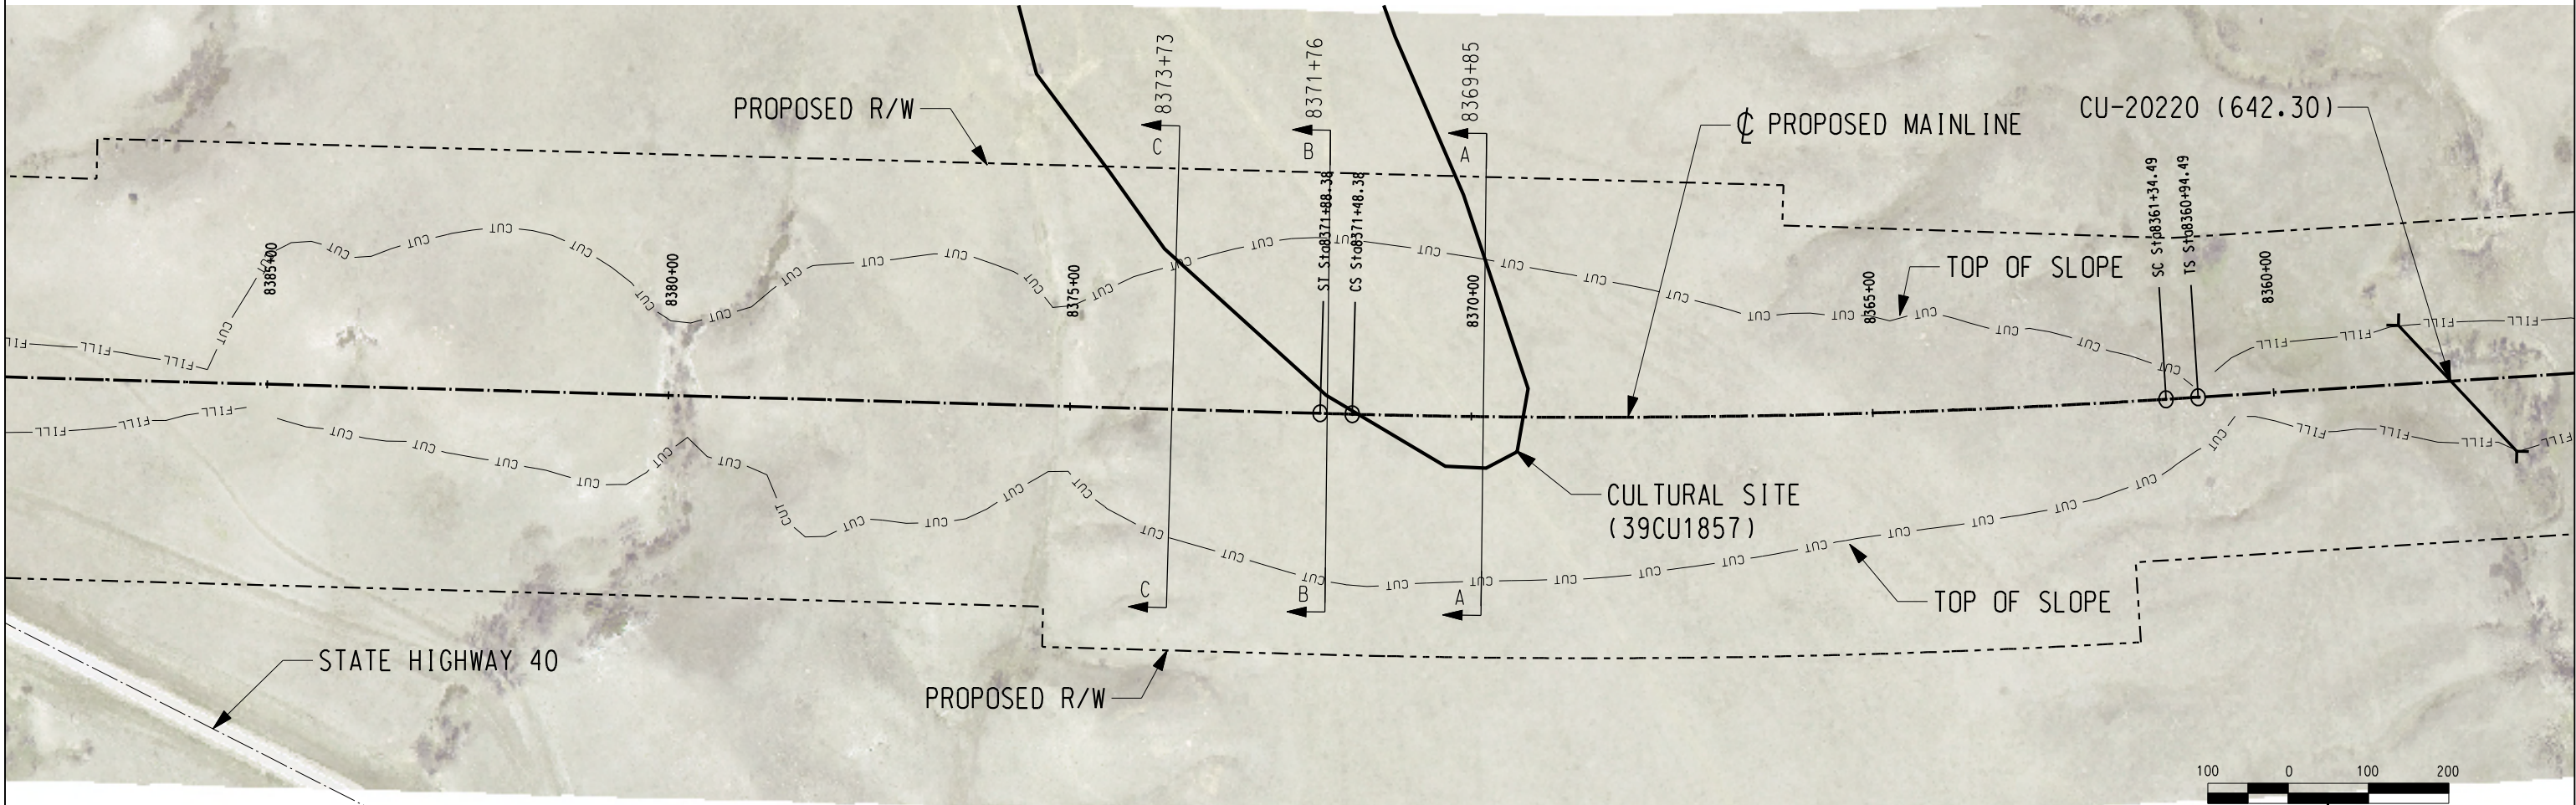


C:\Pwworking\OMA\cd0343807\CL-SD-MP642_39CU1857.dgn
10/30/2008 9:53:16 AM

WEST TO
MINES, WY

EAST TO
WALL, SD

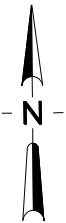

CULTURAL RESOURCE SITE NOTES:

SITE #: 39CU1857

PROPERTY TYPE: A MULTICOMPONENT SITE CONTAINING A PREHISTORIC ARTIFACT SCATTER, CAIRN, STONE CIRCLE, AND A HISTORIC ARTIFACT SCATTER.

NR QUALIFICATIONS: THE PREHISTORIC COMPONENT IS UNEVALUATED UNDER CRITERION A, BUT IS ELIGIBLE UNDER CRITERION D. THE HISTORIC COMPONENT NOT ELIGIBLE UNDER CRITERIA B AND C.

ISSUES WITH INTEGRITY OF SETTING: IF ELIGIBLE UNDER CRITERION A, THE SITE'S SETTING MAY BE COMPROMISED.

DIRECT IMPACTS: YES. APPROXIMATELY 50% OF THE SITE IS LOCATED WITHIN THE PROPOSED DM&E RIGHT-OF-WAY AND APPROXIMATELY 30% OF THE SITE WILL BE IMPACTED BY THE CUT BOUNDARY.

CUT: YES (60 FETT)

FILL: NO

DM&E MANAGEMENT RECOMMENDATION: SITE 39CU1857 REQUIRES NATIONAL REGISTER OF HISTORIC PLACES EVALUATION UNDER CRITERION A. BECAUSE THE SITE IS ELIGIBLE UNDER CRITERION D AND IT MAY BE ELIGIBLE UNDER CRITERION A, A MITIGATION PLAN WILL BE DEVELOPED TO ADDRESS ADVERSE AFFECTS TO THE SITE.

LEGEND

—BF—	BURIED FIBER OPTICS EXISTING	—w—	WATER EXISTING
—BF—	BURIED FIBER OPTICS PROPOSED	—w—	WATER PROPOSED
—BP—	BURIED POWER LINES EXISTING	—	STEAM LINES
—BP—	BURIED POWER LINES PROPOSED	—BT—	TELEPHONE LINES EXISTING
—	COMMUNICATION LINES	—BT—	TELEPHONE LINES PROPOSED
—OP—	OVERHEAD POWER LINES EXISTING	—x—x—x—	FENCE EXISTING
—OP—	OVERHEAD POWER LINES PROPOSED	—	CENTERLINE EXISTING
—G—	NATURAL GAS EXISTING	—	PROPOSED ϕ RAILROAD MAINLINE
—G—	NATURAL GAS PROPOSED	—	PROPOSED R/W
—O—	OIL EXISTING	—	PROPERTY LINES
—O—	OIL PROPOSED	—	PRELIMINARY R/W
—A—	AIR EXISTING	—	ROAD CROSSING (RD)
—A—	AIR PROPOSED	—	DITCH CENTERLINE PROPOSED
—S—	SANITARY SEWER EXISTING	—CUT—	PROPOSED TOP OF SLOPE (CUT)
—S—	SANITARY SEWER PROPOSED	—FILL—	PROPOSED TOE OF SLOPE (FILL)
—ST—	STORM SEWER EXISTING	—	CULTURAL SITE BOUNDARY
—ST—	STORM SEWER PROPOSED	—	RIP RAP
—	CENTERLINE	—	PROPOSED CULVERT (CU)
—	UTILITY POLE	—	PROPOSED BRIDGE (BR)
—	MILEPOST (MP)		

NO.	DATE	REVISIONS

PRELIMINARY
NOT FOR CONSTRUCTION


DM&E
DAKOTA, MINNESOTA & EASTERN RAILROAD

CHECKED BY: TRK/WTM	FILE NAME:
DESIGNED BY: TDE/RAC	SCALE: AS NOTED
DRAWN BY: JTB/DJR	DATE: OCT 2008


PROJECT DESCRIPTION:
SEGMENT 2 MP 642.5-642.6 PARCEL NO. SOCS020

LOCATION: SOUTH DAKOTA	SUBDIVISION: NEW BUILD
DRAWING TITLE: CULTURAL SITE PLAN SITE NO. 39CU1857	SHEET NO.: 1 of 2


C:\Pwworking\OMA\cd034907\CL-SD-MP642_39CU1857.dgn
10/29/2008 1:33:19 PM

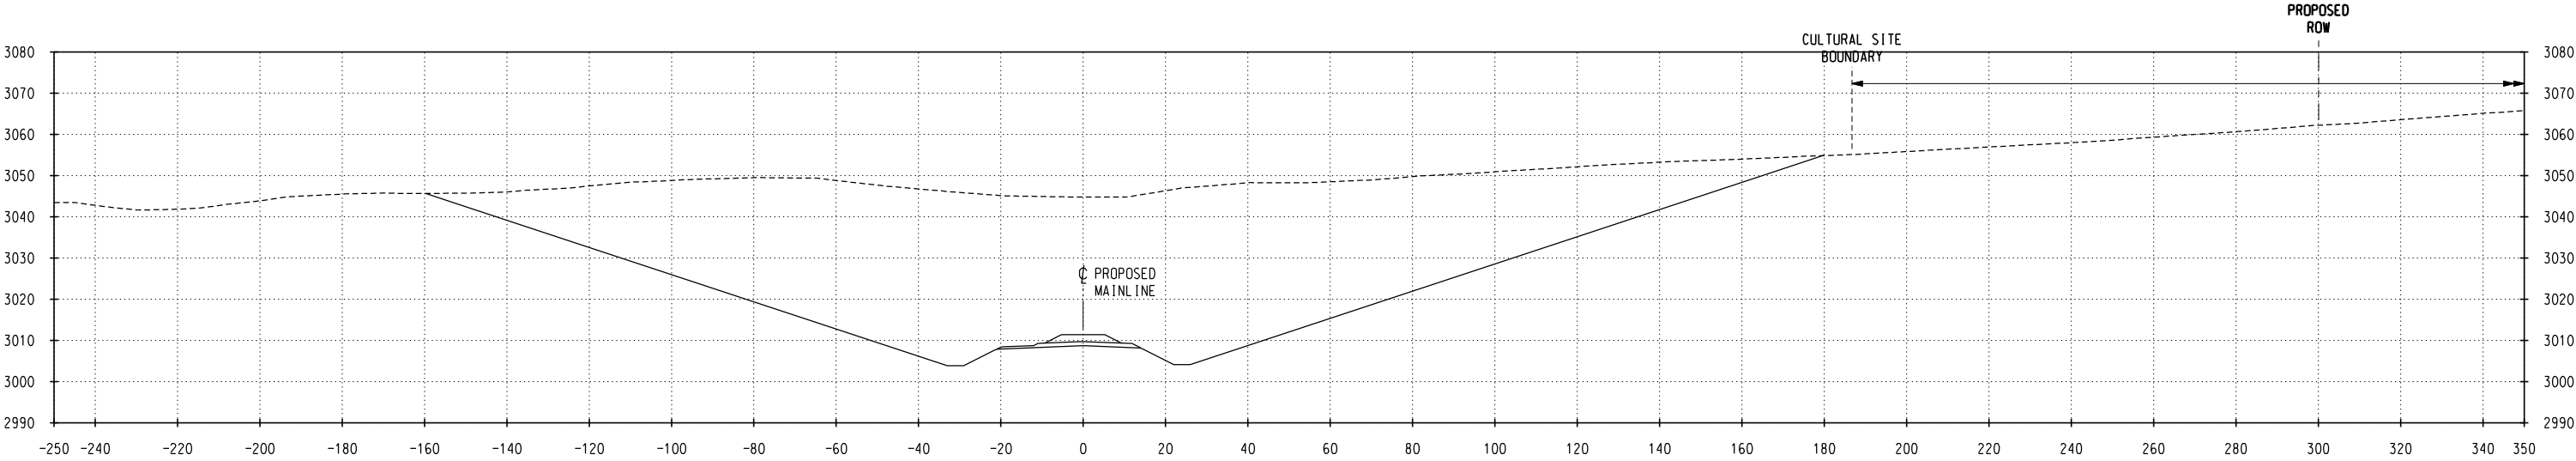

SECTION C-C STA 8373+73

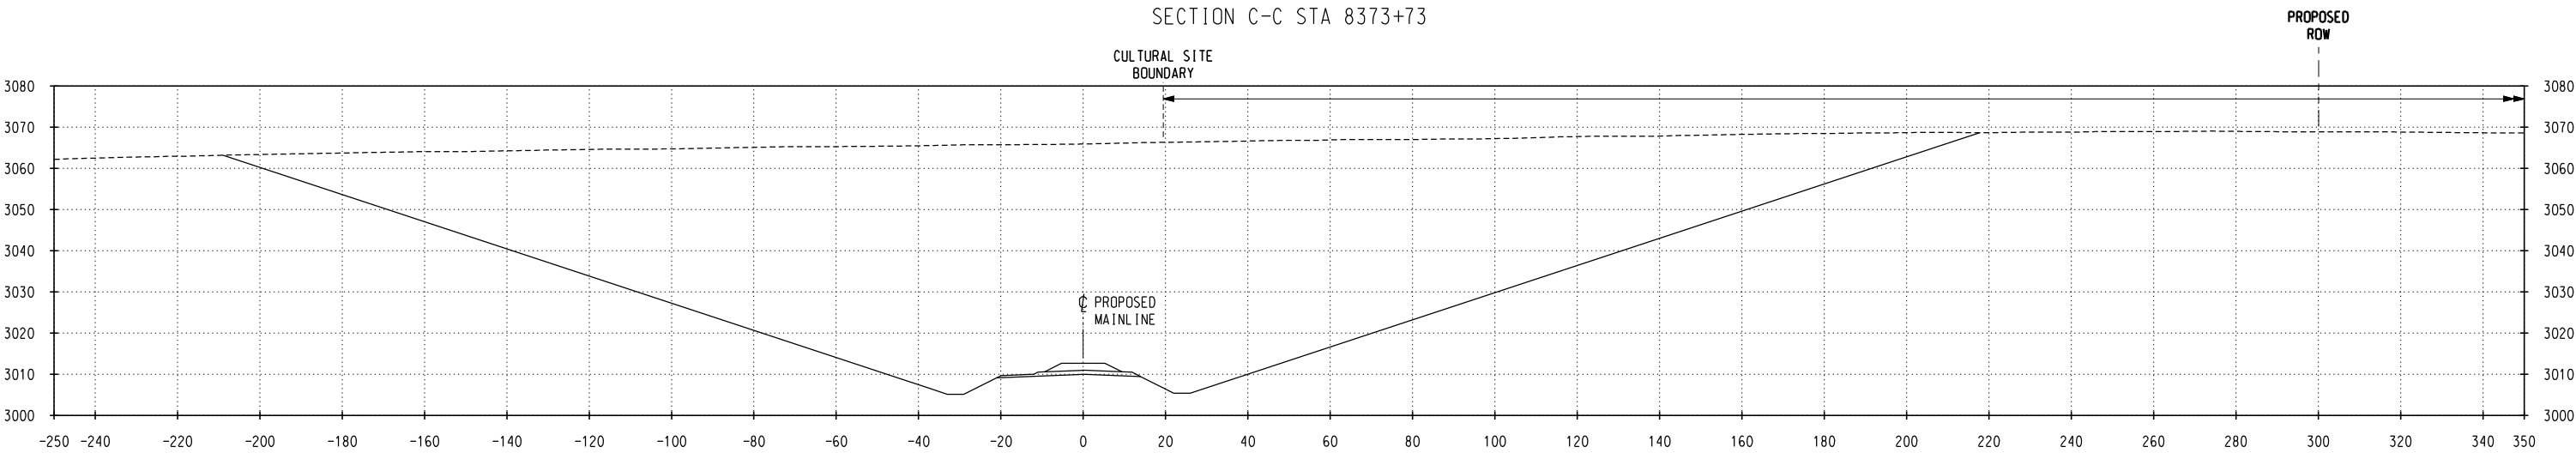

SECTION B-B STA 8371+76

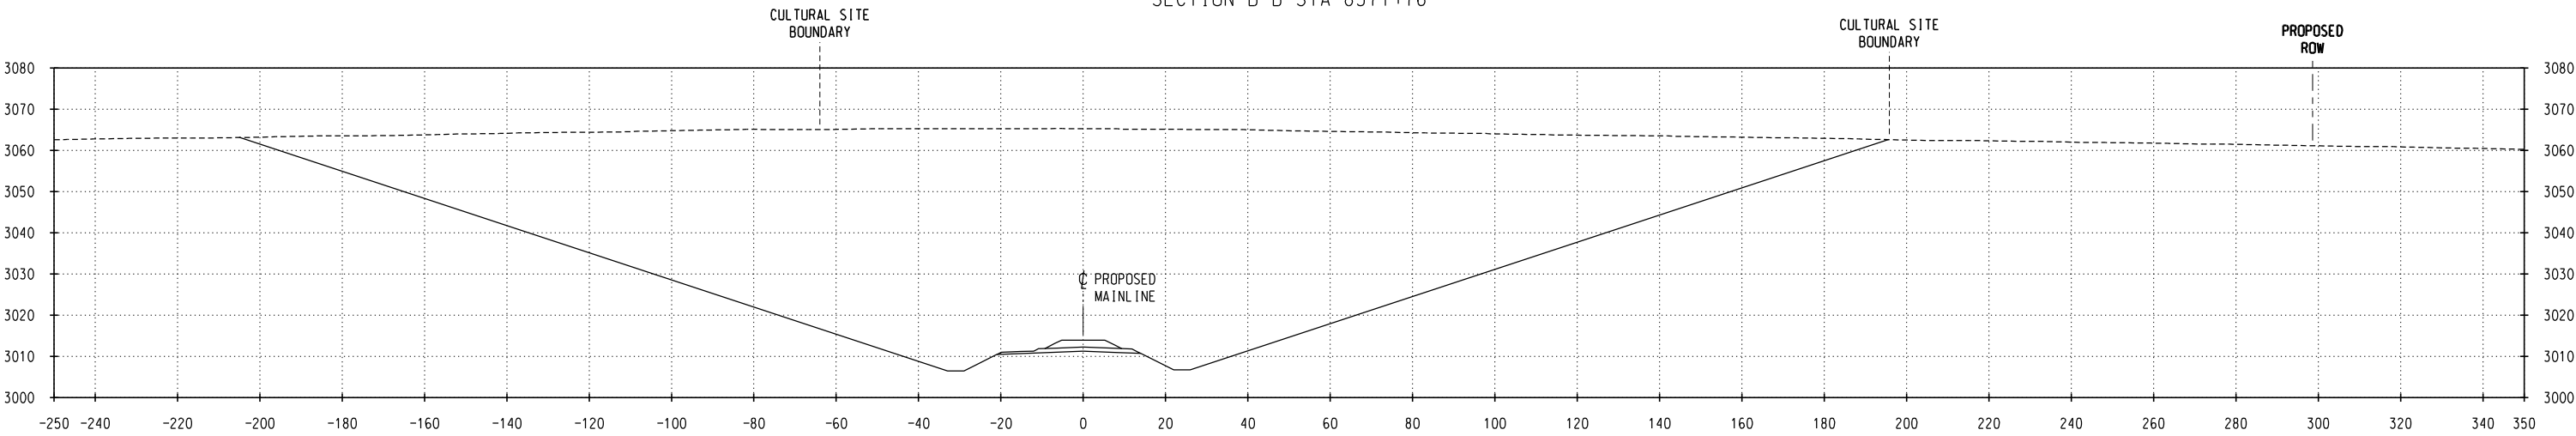

SECTION A-A STA 8369+85

NO.	DATE	REVISIONS

PRELIMINARY
NOT FOR CONSTRUCTION

DM&E
DAKOTA, MINNESOTA & EASTERN RAILROAD

CHECKED BY: TRK/WTM	FILE NAME:
DESIGNED BY: TDE/RAC	SCALE: AS NOTED
DRAWN BY: JTB/DJR	DATE: OCT 2008

PROJECT DESCRIPTION:
SEGMENT 2 MP 642.5-642.6 PARCEL NO. SDCS020

LOCATION:	SOUTH DAKOTA
DRAWING TITLE:	CULTURAL SITE CROSS SECTIONS SITE NO. 39CU1857

SUBDIVISION:	NEW BUILD
SHEET NO.:	2 of 2