


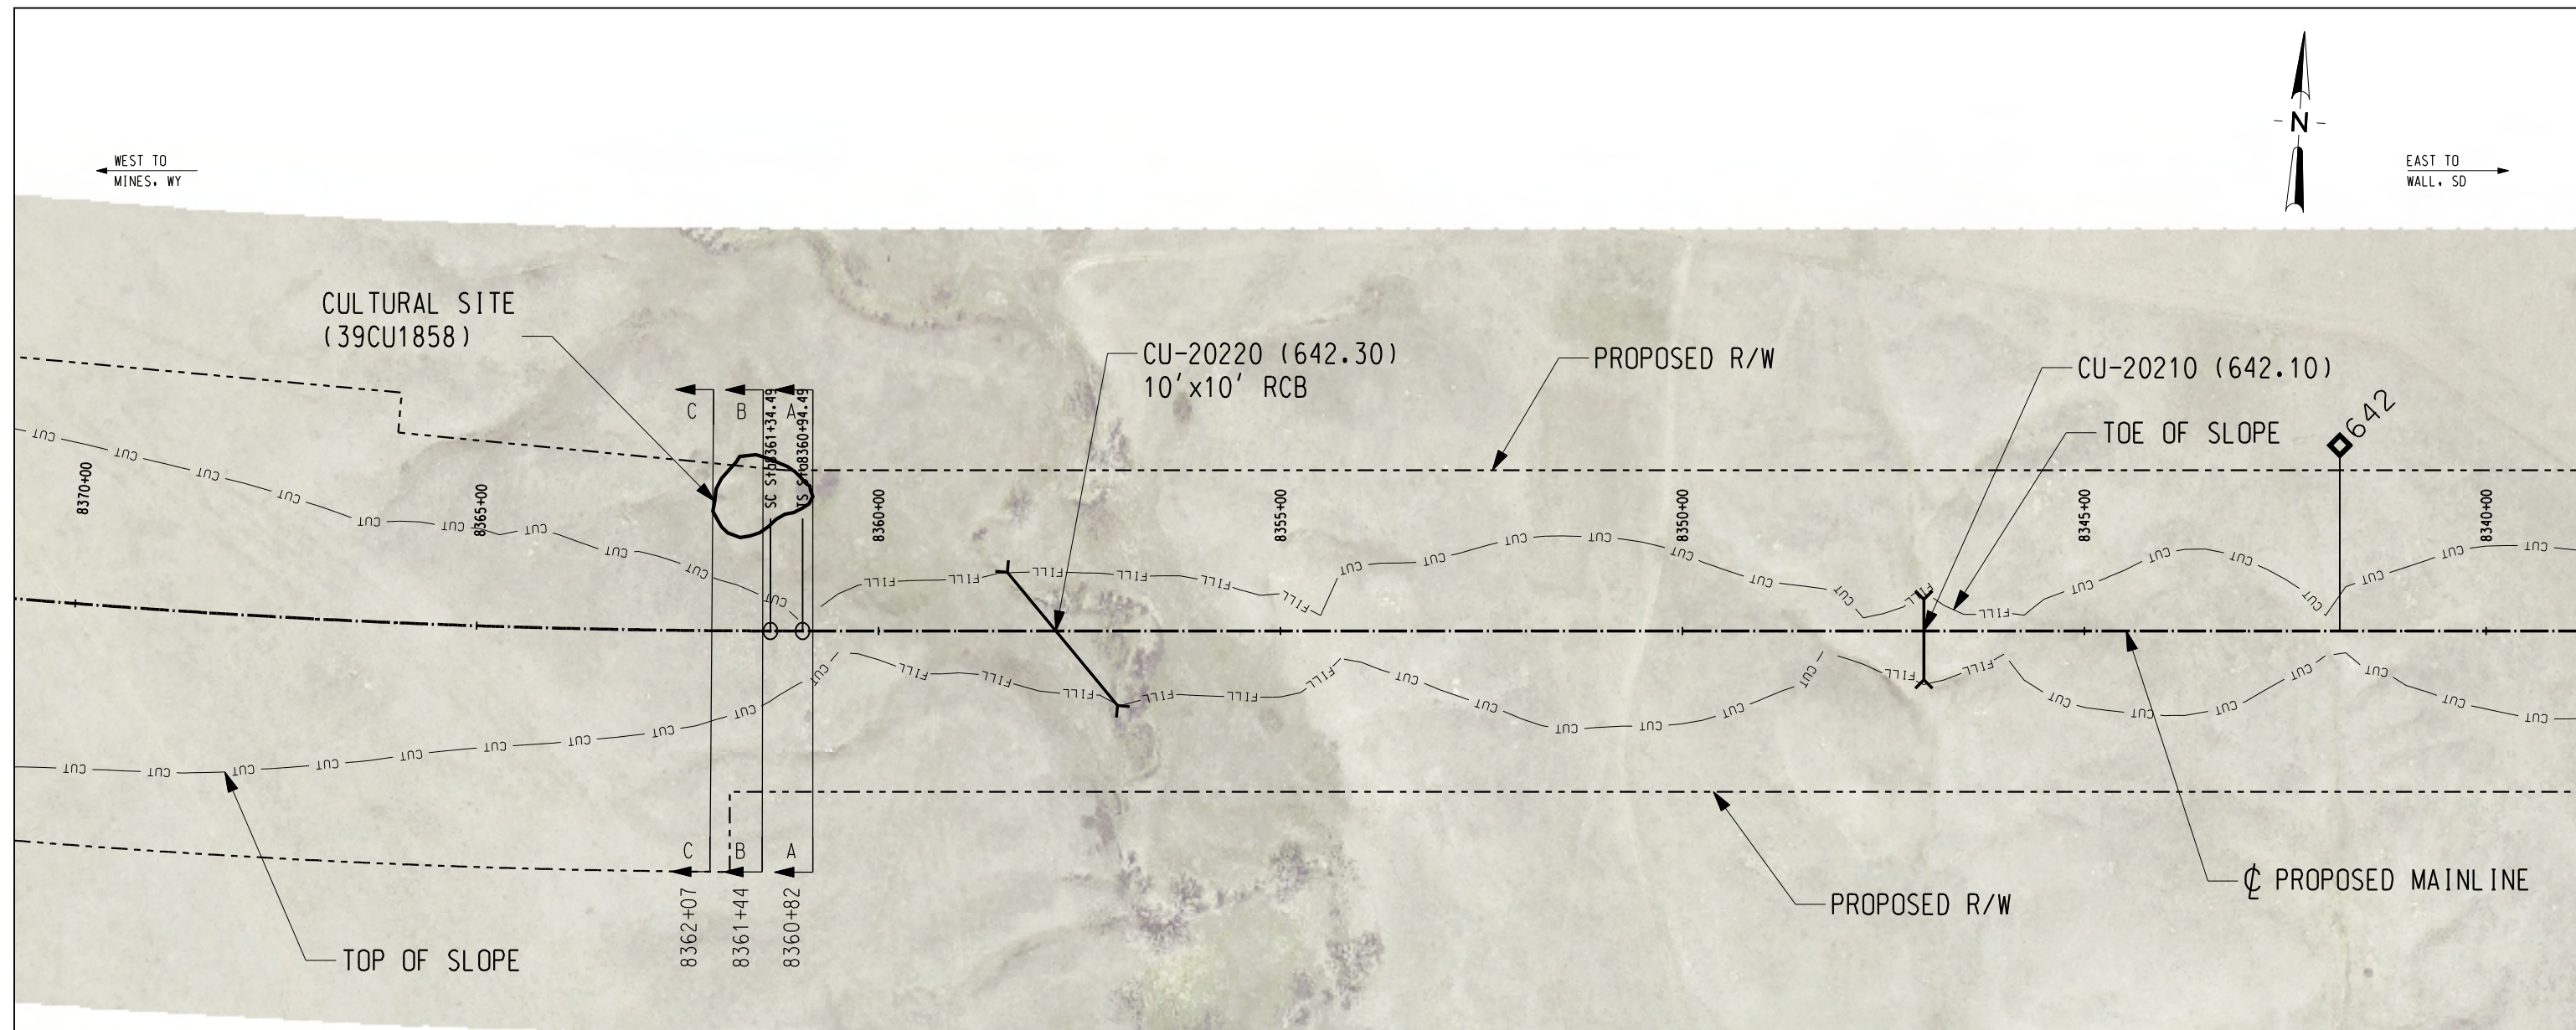

CULTURAL RESOURCE SITE NOTES:

SITE #: 39CU1858

PROPERTY TYPE: HISTORIC ARTIFACT SCATTER AND DEPRESSION

NR QUALIFICATIONS: ELIGIBLE - CRITERION D

INTEGRITY OF SETTING: NO

DIRECT IMPACTS: APPROXIMATELY 90 PERCENT OF THE SITE FALLS WITHIN THE PROPOSED DM&E RIGHT-OF-WAY, BUT THE SITE WILL BE NOT BE AFFECTED BY THE CUT OR FILL BOUNDARY. THE SITE WILL NOT BE ADVERSELY IMPACTED BY THE PROPOSED DM&E RAILROAD.

CUT: NO

FILL: NO

DM&E MANAGEMENT RECOMMENDATION: AVOIDANCE OF SITE 38CU1858 IS RECOMMENDED. THE SITE SHOULD BE FENCED OFF BEFORE CONSTRUCTION AND MONITORED DURING CONSTRUCTION.

612 0002/0000	NO.	DATE	REVISIONS

PRELIMINARY
NOT FOR CONSTRUCTION

DM&E
DAKOTA, MINNESOTA & EASTERN RAILROAD

CHECKED BY: ALS/WTM	FILE NAME:
DESIGNED BY: TDE/RAC	SCALE: AS NOTED
DRAWN BY: JTB/DJR	DATE: OCT. 2008




PROJECT DESCRIPTION:	SEGMENT 2 MP 642.3-642.4 PARCEL NO. SDCS020
----------------------	---

LOCATION:	SOUTH DAKOTA
DRAWING TITLE:	CULTURAL SITE PLAN SITE NUMBER 39CU1858

SUBDIVISION:	NEW BUILD
SHEET NO.:	1 of 2

\\pwworking\oma\d0334860\CL-SD-MP642_39CU1858.dgn
10/30/2008 2:56:28 PM

c:\pwworking\oma\10334860\CL-SD-MPE42_39CU1858.dgn
10/30/2008 2:57:00 PM

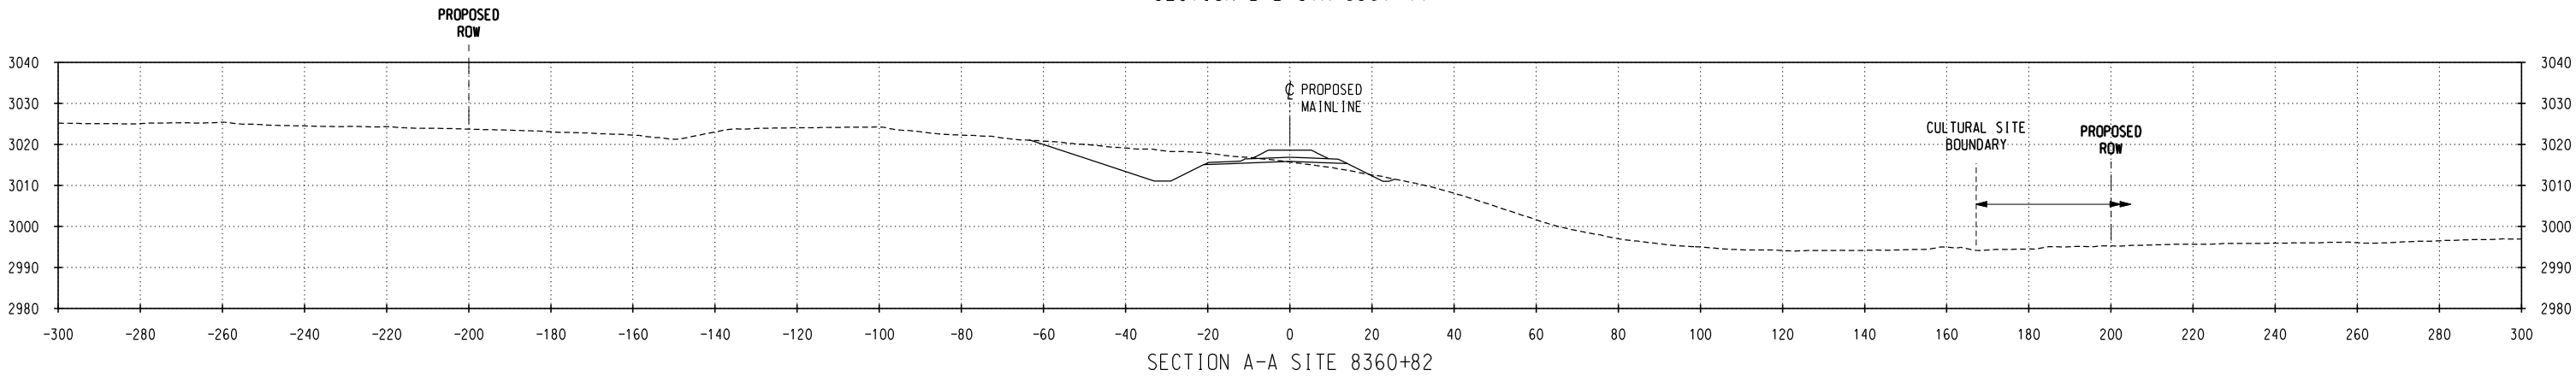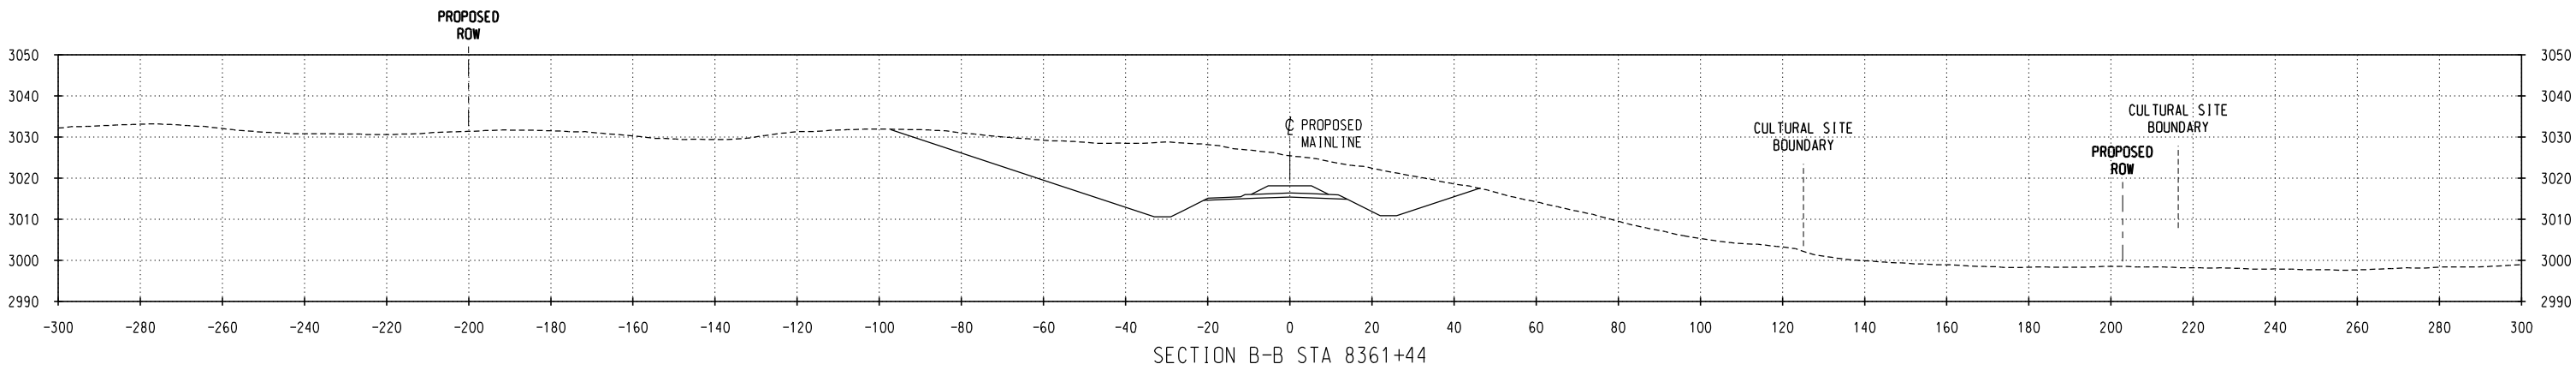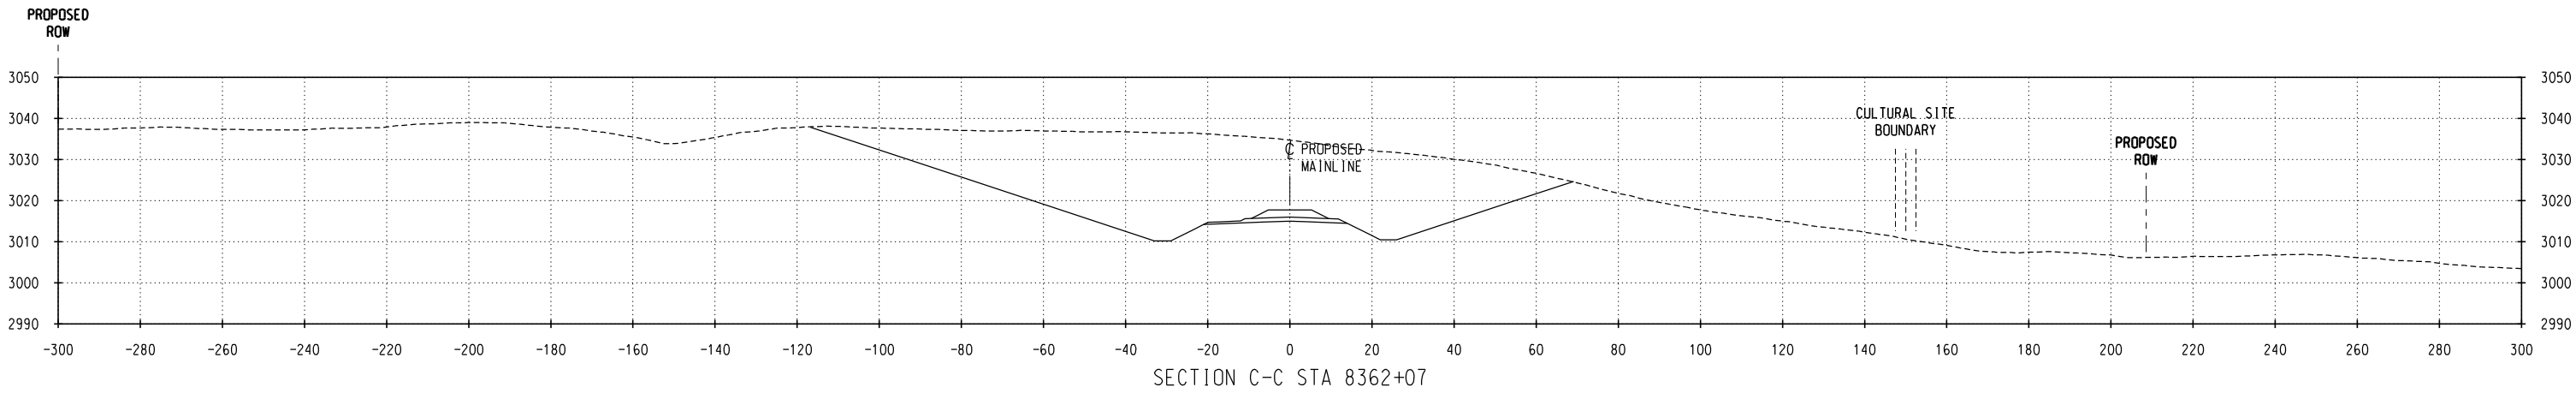

NO.	DATE	REVISIONS

PRELIMINARY
NOT FOR CONSTRUCTION

DM&E
DAKOTA, MINNESOTA & EASTERN RAILROAD

CHECKED BY: ALS/WTM	FILE NAME:
DESIGNED BY: TDE/RAC	SCALE: AS NOTED
DRAWN BY: JTB/DJR	DATE: OCT 2008

PROJECT DESCRIPTION:
SEGMENT 2
MP 642.3-642.4
PARCEL NO. SDCS020

LOCATION: SOUTH DAKOTA
DRAWING TITLE:
CULTURAL SITE CROSS SECTIONS
SITE NO. 39CU1858

SUBDIVISION:
NEW BUILD
SHEET NO.:
2 of 2