


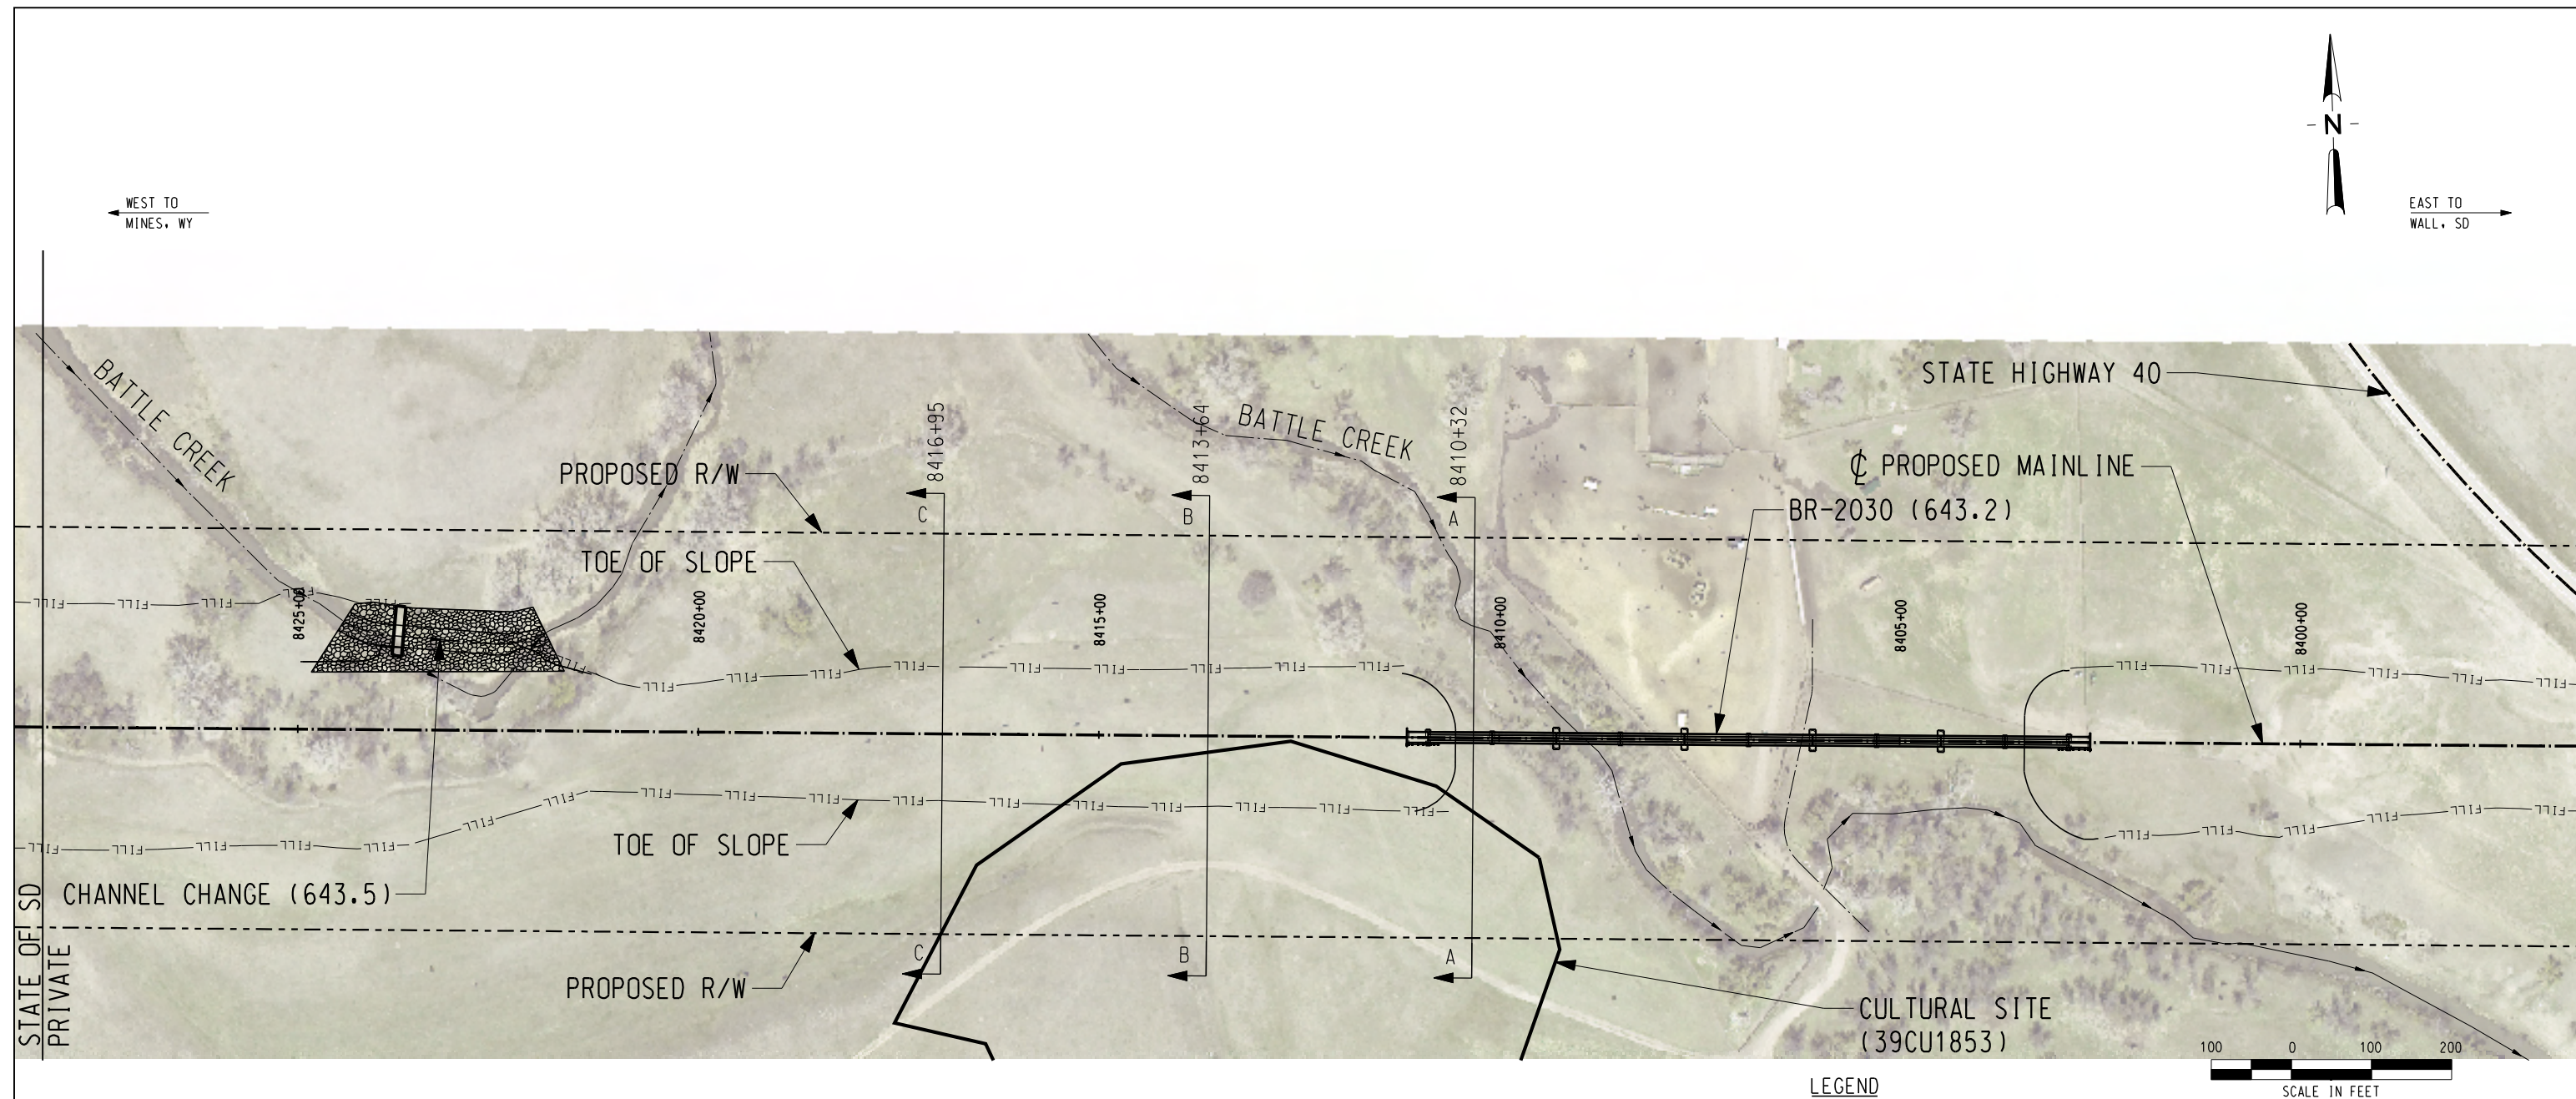

CULTURAL RESOURCE SITE NOTES:

SITE #: 39CU1853

PROPERTY TYPE: PREHISTORIC ARTIFACT SCATTER AND HISTORIC ARTIFACT SCATTER.

NR QUALIFICATIONS: PREHISTORIC COMPONENT - UNEVALUATED UNDER CRITERIA A AND D.

ISSUES WITH INTEGRITY OF SETTING: IF ELIGIBLE UNDER CRITERION A, THE SITE'S SETTING MAY BE COMPROMISED.

DIRECT IMPACTS: YES, APPROXIMATELY 40% OF THE SITE IS LOCATED WITHIN THE PROPOSED DM&E RIGHT-OF-WAY AND APPROXIMATELY 20% OF THE SITE WILL BE IMPACTED BY THE FILL BOUNDARY.

CUT: NO

FILL: YES (UP TO 30 FEET)




DM&E MANAGEMENT RECOMMENDATION: THE PREHISTORIC COMPONENT OF SITE 39CU1853 REQUIRES NATIONAL REGISTER OF HISTORIC PLACES EVALUATION UNDER CRITERIA A AND D. NATIVE AMERICAN CONSULTATION IS RECOMMENDED TO RESOLVE ELIGIBILITY UNDER CRITERION A. SUBSURFACE TESTING IS RECOMMENDED TO RESOLVE ELIGIBILITY UNDER CRITERIA D. IF THE SITE IS ELIGIBLE UNDER CRITERIA A OR D, A MITIGATION PLAN WILL BE DEVELOPED FOR THE SITE.

LEGEND

- | | | | |
|---|-------------------------------|---|------------------------------|
| —BF— | BURIED FIBER OPTICS EXISTING | —W— | WATER EXISTING |
| —BF— | BURIED FIBER OPTICS PROPOSED | —W— | WATER PROPOSED |
| —BP— | BURIED POWER LINES EXISTING | — | STEAM LINES |
| —BP— | BURIED POWER LINES PROPOSED | —BT— | TELEPHONE LINES EXISTING |
| ---- | COMMUNICATION LINES | —BT— | TELEPHONE LINES PROPOSED |
| —OP— | OVERHEAD POWER LINES EXISTING | —x—x—x— | FENCE EXISTING |
| —OP— | OVERHEAD POWER LINES PROPOSED | ---- | CENTERLINE EXISTING |
|  | POWER POLES EXISTING | —+—+—+— | PROPOSED RAILROAD MAINLINE |
| | POWER POLES PROPOSED | ---- | PROPOSED R/W |
| —G— | NATURAL GAS EXISTING | ---- | PROPERTY LINES |
| —G— | NATURAL GAS PROPOSED | ----- | PRELIMINARY R/W |
| —O— | OIL EXISTING |  | ROAD CROSSING (RD) |
| —O— | OIL PROPOSED |  | DITCH CENTERLINE PROPOSED |
| —A— | AIR EXISTING | —CUT— | PROPOSED TOP OF SLOPE (CUT) |
| —A— | AIR PROPOSED | —FILL— | PROPOSED TOE OF SLOPE (FILL) |
| —S— | SANITARY SEWER EXISTING | ===== | CULTURAL SITE BOUNDARY |
| —S— | SANITARY SEWER PROPOSED |  | RIP RAP |
| —ST— | STORM SEWER EXISTING |  | PROPOSED CULVERT (CU) |
| —ST— | STORM SEWER PROPOSED |  | PROPOSED BRIDGE (BR) |
|  | CENTERLINE | | |
|  | UTILITY POLE | | |
|  — | MILEPOST (MP) | | |

10/09/2008	NO.	DATE	REVISIONS	PRELIMINARY NOT FOR CONSTRUCTION	DM&E DAKOTA, MINNESOTA & EASTERN RAILROAD	CHECKED BY: TRK/WTM	FILE NAME:	PROJECT DESCRIPTION: SEGMENT 2 MP 643.4-643.5 PARCEL NO. SDCS020	LOCATION: SOUTH DAKOTA	SUBDIVISION: NEW BUILD
						DESIGNED BY: TDE/RAC	SCALE: AS NOTED		DRAWING TITLE: CULTURAL SITE PLAN SITE NO. 39CU1853	SHEET NO.: 1 of 2
						DRAWN BY: JTB/DJR	DATE: OCT 2008			

C:\Pwworking\OMA\cd034807\CL-SD-MP643_39CU1853.dgn
10/30/2008 11:50:26 AM

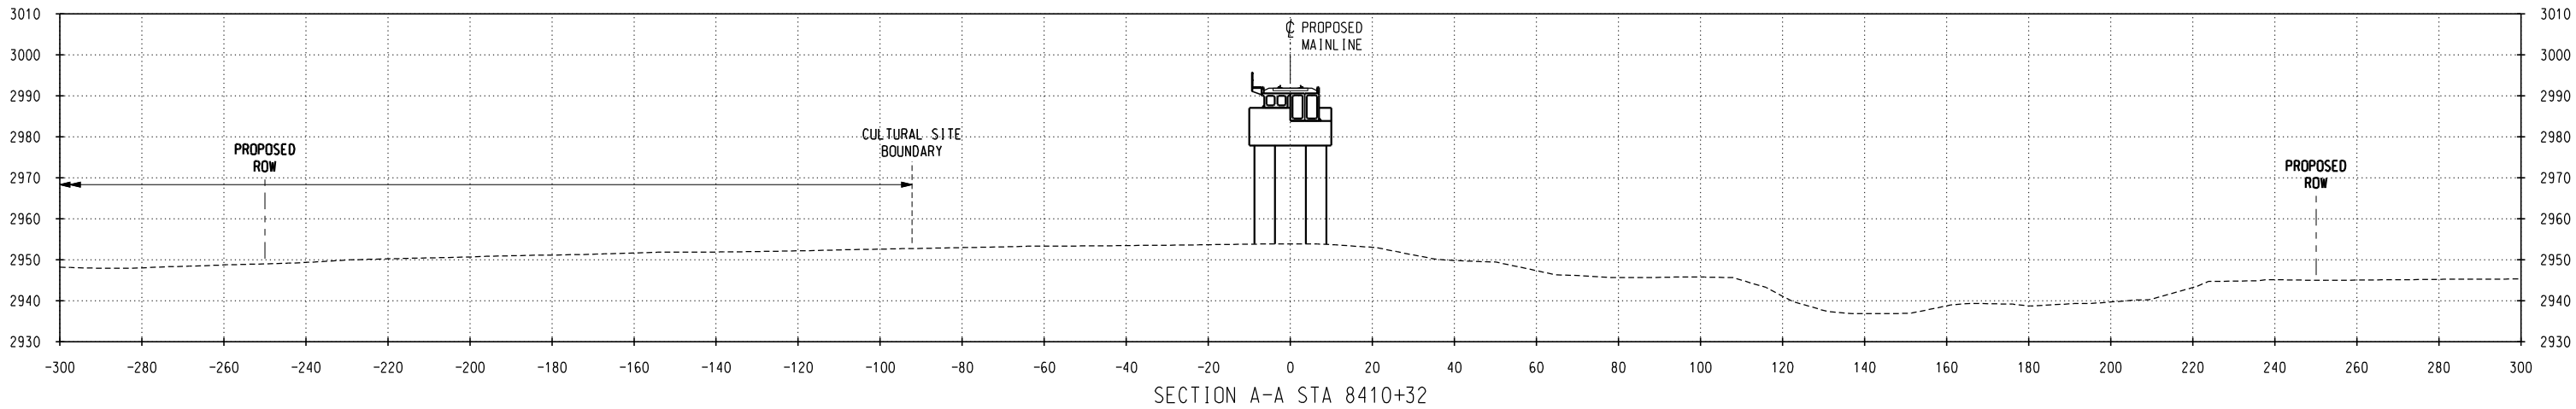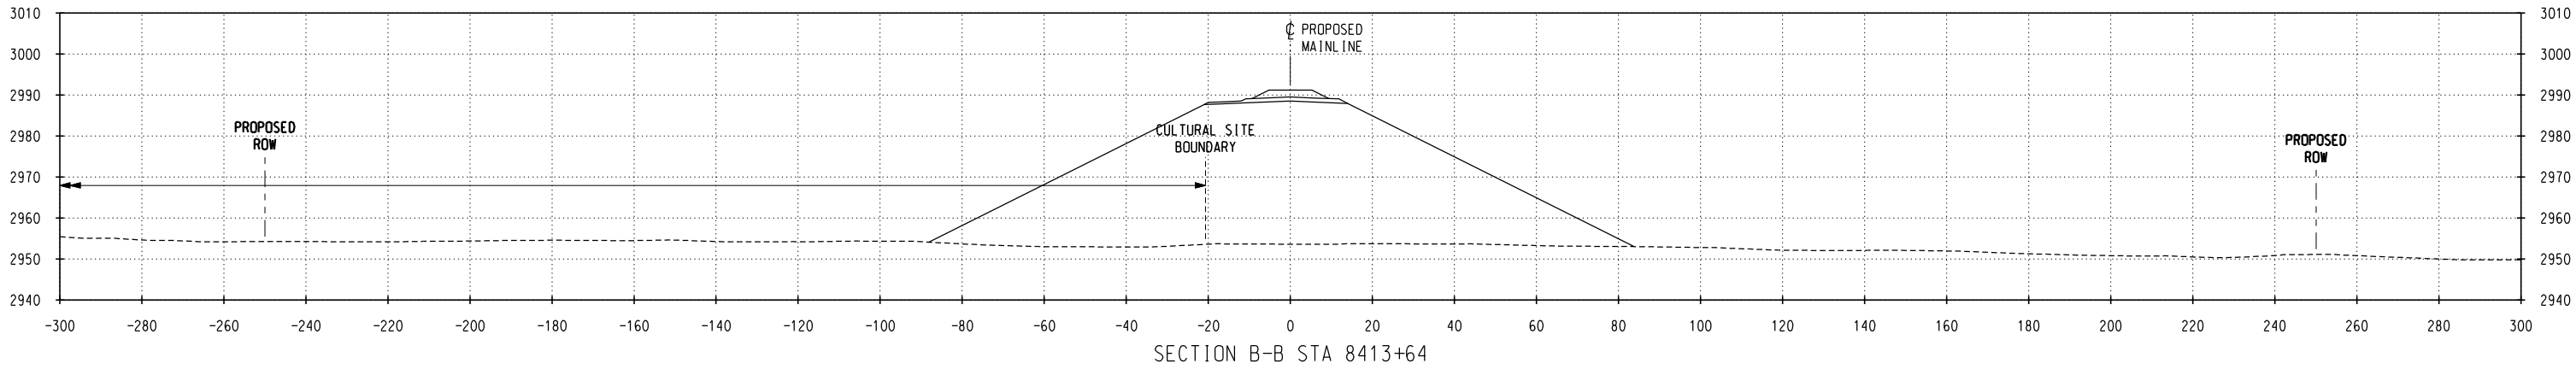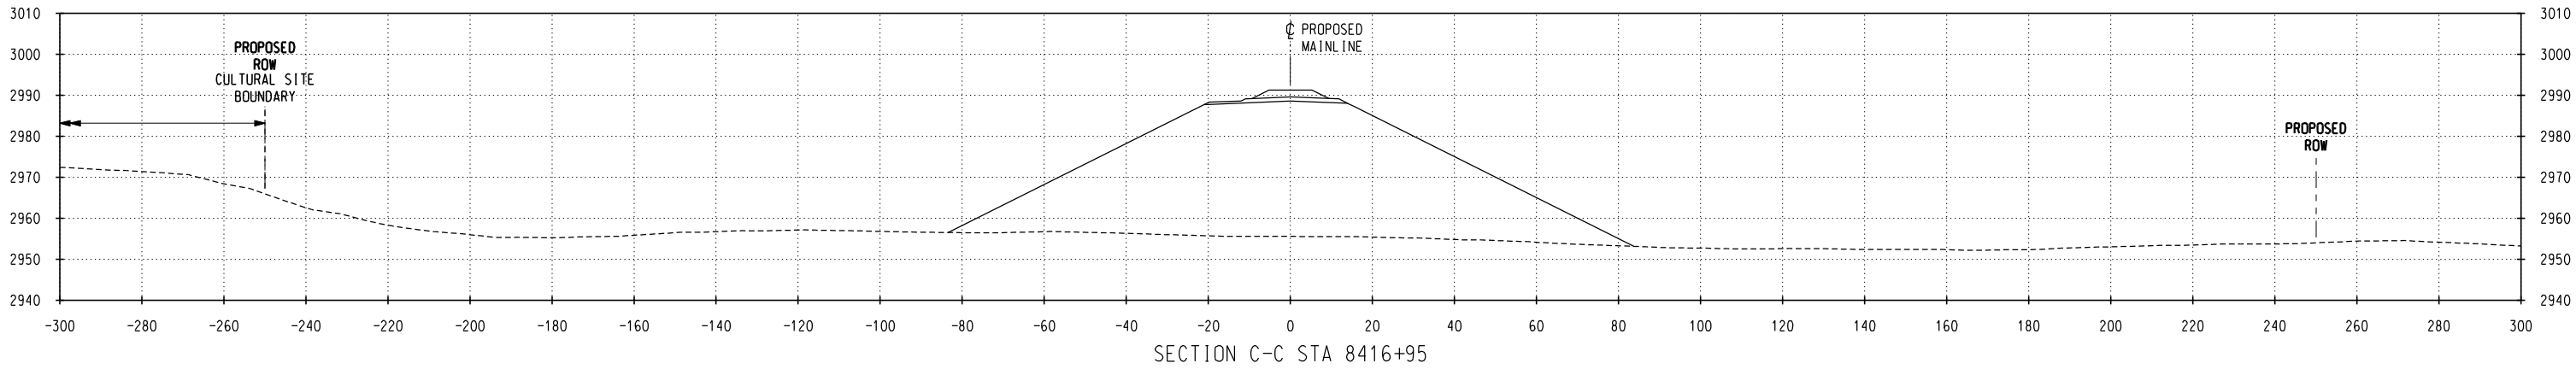

NO.	DATE	REVISIONS

PRELIMINARY
NOT FOR CONSTRUCTION

DM&E
DAKOTA, MINNESOTA & EASTERN RAILROAD

CHECKED BY: TRK/WTM	FILE NAME:
DESIGNED BY: TDE/RAC	SCALE: AS NOTED
DRAWN BY: JTB/DJR	DATE: OCT 2008

PROJECT DESCRIPTION:
SEGMENT 2
MP 643.6-643.7
PARCEL NO. SDCS050

LOCATION:
SOUTH DAKOTA
DRAWING TITLE:
CULTURAL SITE CROSS SECTIONS
SITE NO. 39CU1853

SUBDIVISION:
NEW BUILD
SHEET NO.:
2 of 2