


C:\Pwworking\OMA\cd03-9807\CL-SD-MP644_39CU1851.dgn
11/4/2008 3:03:10 PM

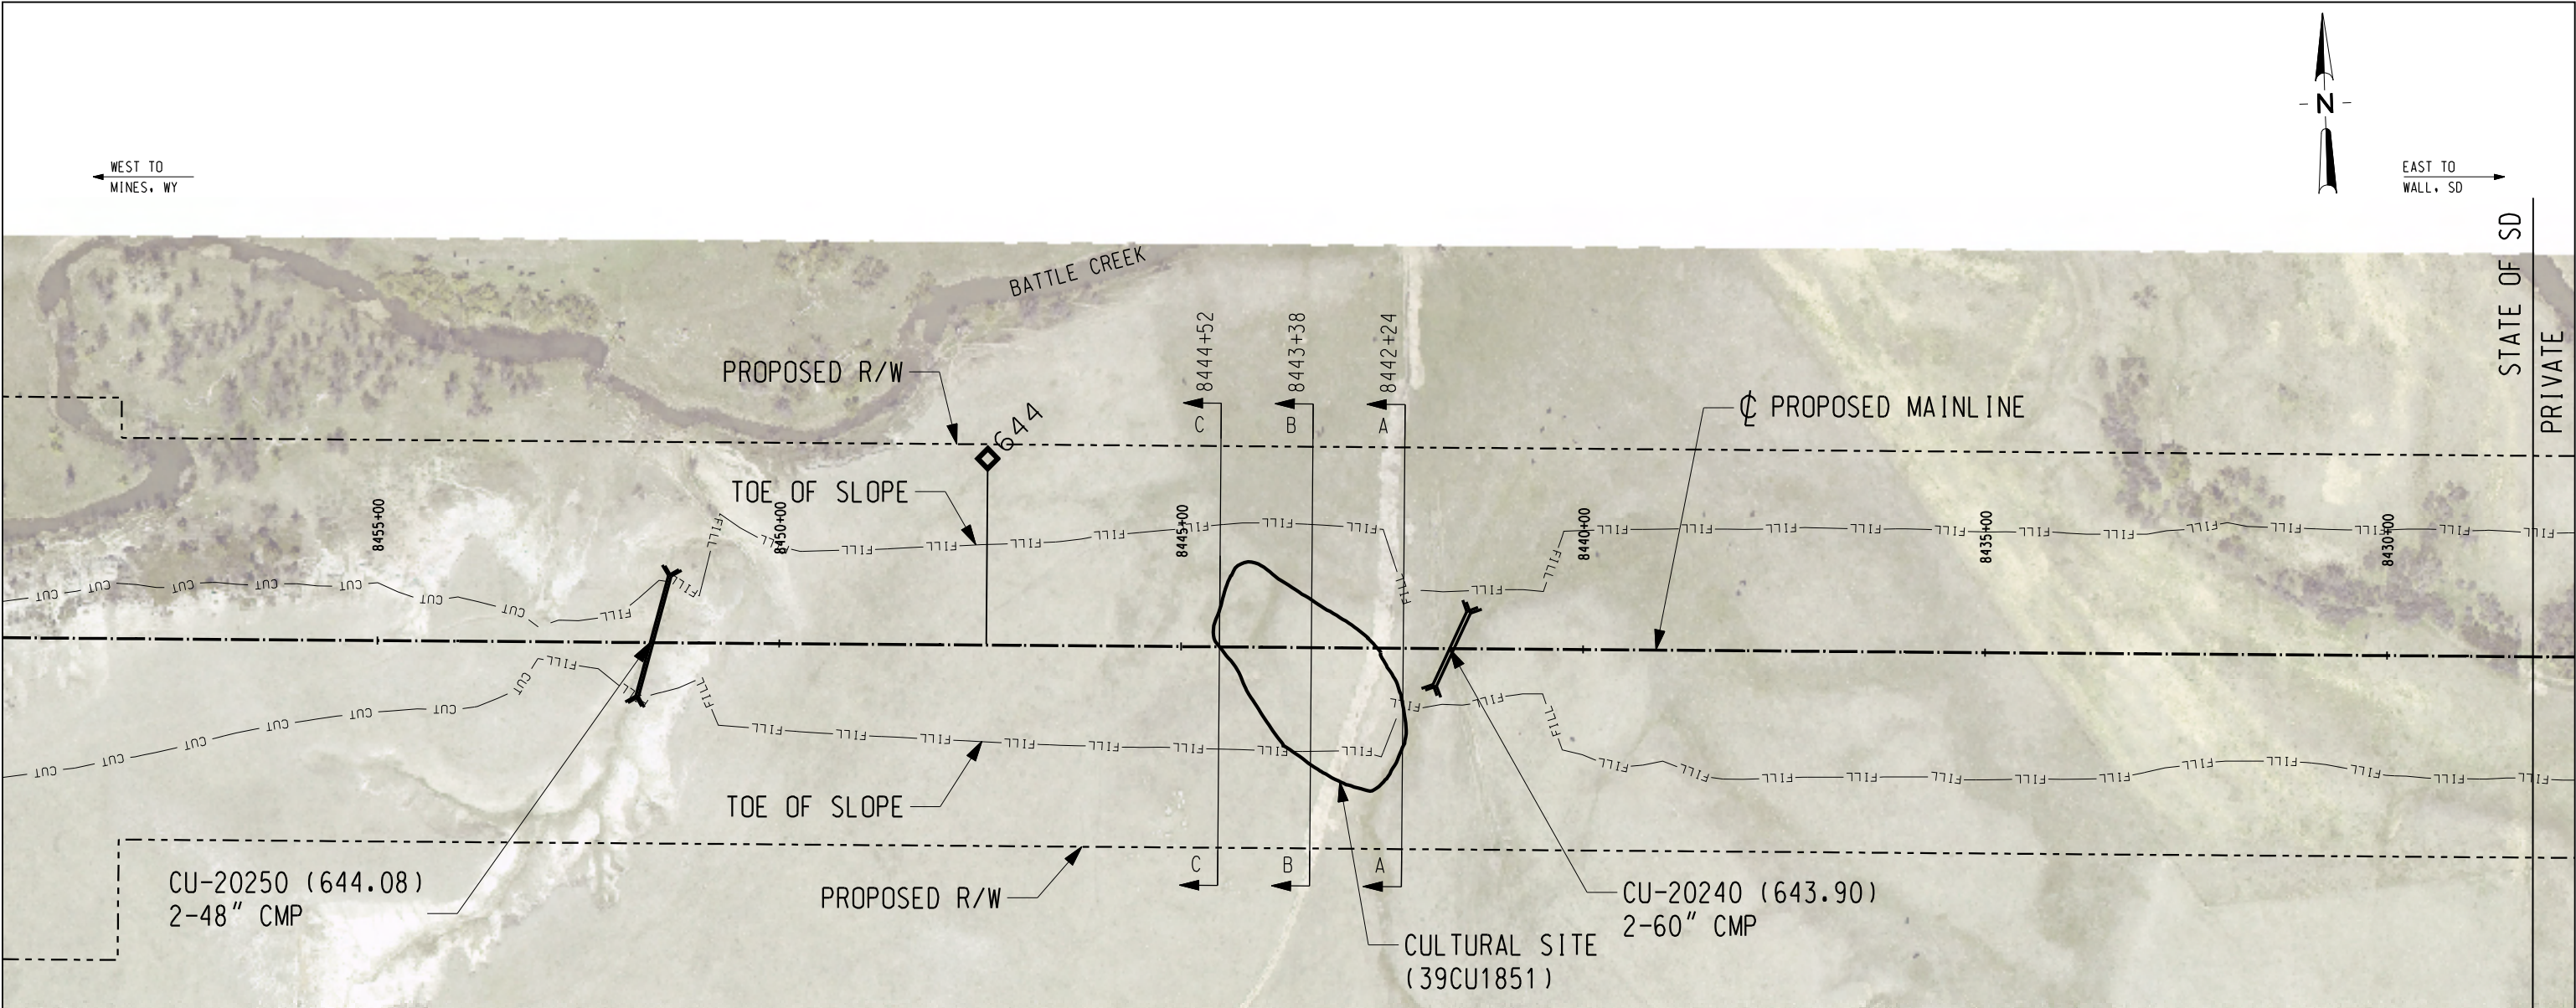

CULTURAL RESOURCE SITE NOTES:

SITE #: 39CU1851

PROPERTY TYPE: PREHISTORIC ARTIFACT SCATTER, DEPRESSIONS, AND POSSIBLE STONE FEATURES.

NR QUALIFICATIONS: UNEVALUATED UNDER CRITERION A. NOT ELIGIBLE UNDER CRITERION D.


ISSUES WITH INTEGRITY OF SETTING: IF ELIGIBLE UNDER CRITERION A, THE SITE'S SETTING MAY BE COMPROMISED.

DIRECT IMPACTS: YES, THE ENTIRE SITE IS LOCATED WITHIN THE PROPOSED DM&E RIGHT-OF-WAY AND APPROXIMATELY 90% OF THE SITE IS LOCATED WITHIN THE FILL BOUNDARY.

CUT: NO

FILL: YES (30 FEET)

DM&E MANAGEMENT RECOMMENDATION: SITE 39CU1851 REQUIRES NATIONAL REGISTER OF HISTORIC PLACES EVALUATION UNDER CRITERION A. NATIVE AMERICAN CONSULTATION IS RECOMMENDED TO RESOLVE ELIGIBILITY UNDER CRITERION A. IF ELIGIBLE UNDER CRITERION A, A MITIGATION PLAN WILL BE DEVELOPED FOR THE SITE.

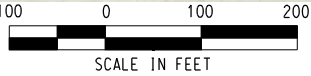

LEGEND

- | | | | |
|----------------|-------------------------------|---------|-----------------------------------|
| —BF— | BURIED FIBER OPTICS EXISTING | —w— | WATER EXISTING |
| —BF— | BURIED FIBER OPTICS PROPOSED | —w— | WATER PROPOSED |
| —BP— | BURIED POWER LINES EXISTING | — | STEAM LINES |
| —BP— | BURIED POWER LINES PROPOSED | —BT— | TELEPHONE LINES EXISTING |
| — | COMMUNICATION LINES | —BT— | TELEPHONE LINES PROPOSED |
| —OP— | OVERHEAD POWER LINES EXISTING | —x—x—x— | FENCE EXISTING |
| —OP— | OVERHEAD POWER LINES PROPOSED | — | CENTERLINE EXISTING |
| —G— | NATURAL GAS EXISTING | — | PROPOSED ϕ RAILROAD MAINLINE |
| —G— | NATURAL GAS PROPOSED | — | PROPOSED R/W |
| —O— | OIL EXISTING | — | PROPERTY LINES |
| —O— | OIL PROPOSED | — | PRELIMINARY R/W |
| —A— | AIR EXISTING | — | ROAD CROSSING (RD) |
| —A— | AIR PROPOSED | —>— | DITCH CENTERLINE PROPOSED |
| —S— | SANITARY SEWER EXISTING | —CUT— | PROPOSED TOP OF SLOPE (CUT) |
| —S— | SANITARY SEWER PROPOSED | —FILL— | PROPOSED TOE OF SLOPE (FILL) |
| —ST— | STORM SEWER EXISTING | — | CULTURAL SITE BOUNDARY |
| —ST— | STORM SEWER PROPOSED | — | RIP RAP |
| — ϕ — | CENTERLINE | — | PROPOSED CULVERT (CU) |
| — ϕ — | UTILITY POLE | — | PROPOSED BRIDGE (BR) |
| — $\diamond$ — | MILEPOST (MP) | | |

NO.	DATE	REVISIONS




PRELIMINARY
NOT FOR CONSTRUCTION

DM&E
DAKOTA, MINNESOTA & EASTERN RAILROAD

CHECKED BY: TRK/WTM	FILE NAME:	PROJECT DESCRIPTION:
DESIGNED BY: TDE/RAC	SCALE: AS NOTED	SEGMENT 2 MP 643.9-644.0 PARCEL NO. SDCS050
DRAWN BY: JTB/DJR	DATE: OCT 2008	

LOCATION: SOUTH DAKOTA	SUBDIVISION: NEW BUILD
DRAWING TITLE: CULTURAL SITE PLAN SITE NO. 39CU1851	SHEET NO.: 1 of 2

C:\Pwworking\OMA\0345807\CL-SD-MP644_39CU1851.dgn
11/4/2008 3:04:16 PM

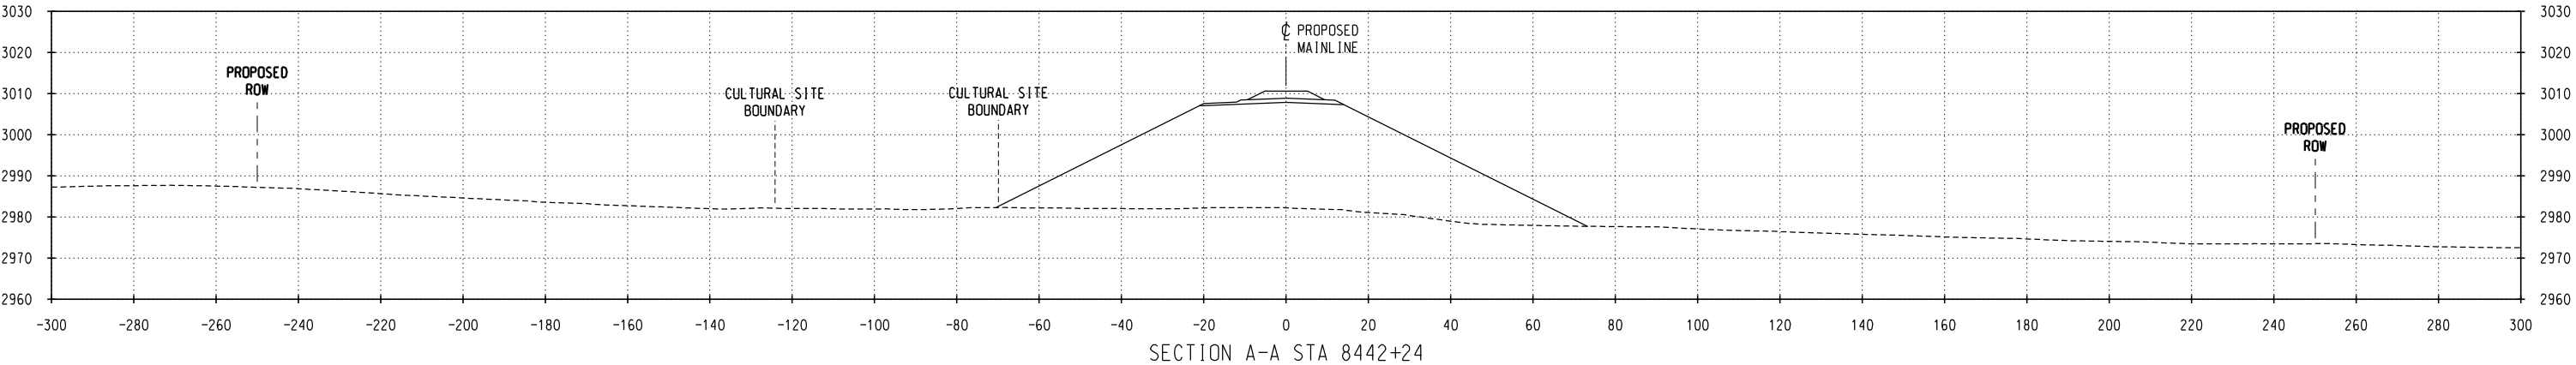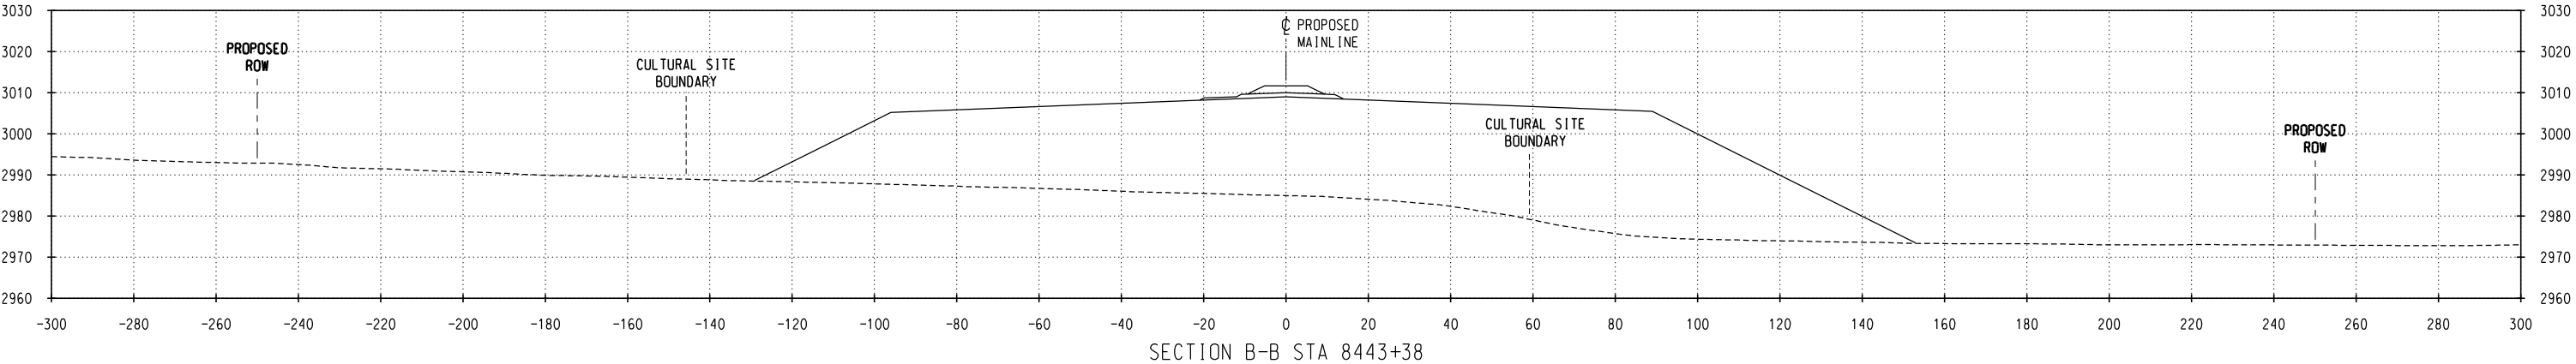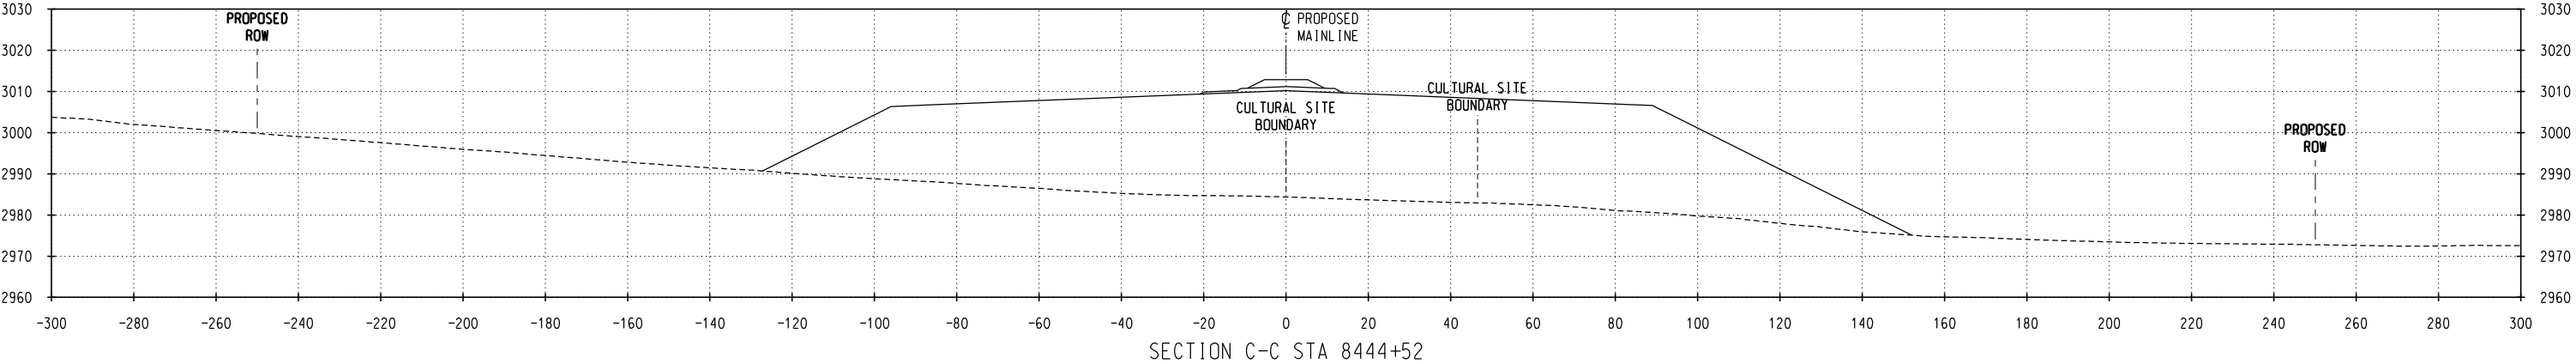

NO.	DATE	REVISIONS

PRELIMINARY
NOT FOR CONSTRUCTION

DM&E
DAKOTA, MINNESOTA & EASTERN RAILROAD

CHECKED BY: TRK/WTM	FILE NAME:
DESIGNED BY: TDE/RAC	SCALE: AS NOTED
DRAWN BY: JTB/DJR	DATE: OCT 2008

PROJECT DESCRIPTION:
SEGMENT 2 MP 643.9-644.0 PARCEL NO. SDSC050

LOCATION:	SOUTH DAKOTA
DRAWING TITLE:	CULTURAL SITE CROSS SECTIONS SITE NO. 39CU1851

SUBDIVISION:	NEW BUILD
SHEET NO.:	2 of 2