
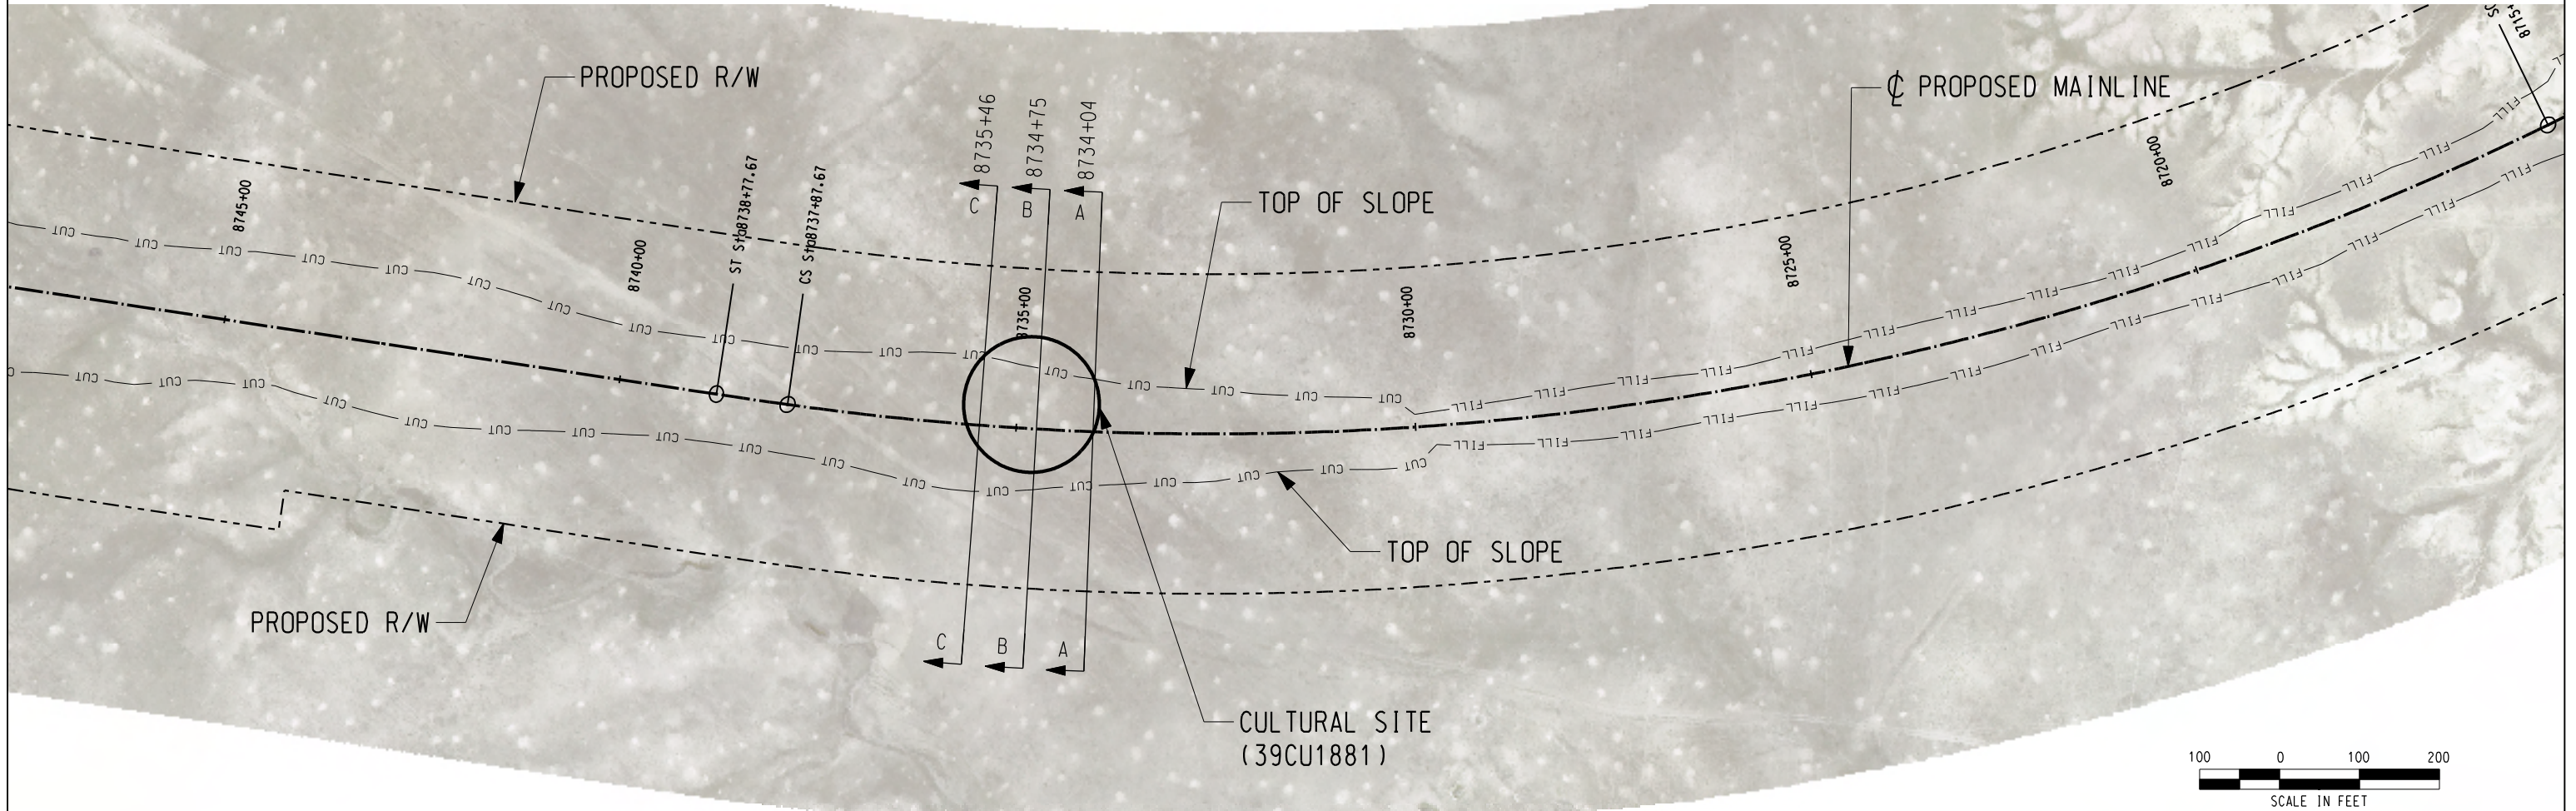


WEST TO
MINES, WY

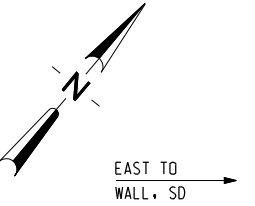

CULTURAL RESOURCE SITE NOTES:

SITE #: 39CU1881

PROPERTY TYPE: PREHISTORIC ARTIFACT SCATTER.

NR QUALIFICATIONS: UNEVALUATED.

ISSUES WITH INTEGRITY OF SETTING: UNKNOWN.

DIRECT IMPACTS: THE ENTIRE SITE IS LOCATED WITHIN THE PROPOSED DM&E RIGHT-OF-WAY AND APPROXIMATELY 80% OF THE SITE WILL BE IMPACTED BY THE CUT BOUNDARY.

CUT: YES (15 FEET)

FILL: NO

DM&E MANAGEMENT RECOMMENDATION: SITE 39CU1881 WILL BE EVALUATED FOR THE NATIONAL REGISTER OF HISTORIC PLACES WHEN LANDOWNER PERMISSION HAS BEEN OBTAINED FOR THIS PROPERTY. NATIVE AMERICAN CONSULTATION IS RECOMMENDED TO RESOLVE ELIGIBILITY UNDER CRITERION A. SUBSURFACE TESTING IS RECOMMENDED TO RESOLVE ELIGIBILITY UNDER CRITERION D. IF THE SITE IS ELIGIBLE FOR THE NATIONAL REGISTER OF HISTORIC PLACES, A MITIGATION PLAN WILL BE DEVELOPED FOR THE SITE.

LEGEND

- | | | | |
|------|-------------------------------|---------|------------------------------|
| —BF— | BURIED FIBER OPTICS EXISTING | —W— | WATER EXISTING |
| —BF— | BURIED FIBER OPTICS PROPOSED | —W— | WATER PROPOSED |
| —BP— | BURIED POWER LINES EXISTING | — | STEAM LINES |
| —BP— | BURIED POWER LINES PROPOSED | —BT— | TELEPHONE LINES EXISTING |
| — | COMMUNICATION LINES | —BT— | TELEPHONE LINES PROPOSED |
| —OP— | OVERHEAD POWER LINES EXISTING | —X—X—X— | FENCE EXISTING |
| —OP— | OVERHEAD POWER LINES PROPOSED | — | CENTERLINE EXISTING |
| —G— | NATURAL GAS EXISTING | — | PROPOSED RAILROAD MAINLINE |
| —G— | NATURAL GAS PROPOSED | — | PROPOSED R/W |
| —O— | OIL EXISTING | — | PROPERTY LINES |
| —O— | OIL PROPOSED | — | PRELIMINARY R/W |
| —A— | AIR EXISTING | — | ROAD CROSSING (RD) |
| —A— | AIR PROPOSED | — | DITCH CENTERLINE PROPOSED |
| —S— | SANITARY SEWER EXISTING | —CUT— | PROPOSED TOP OF SLOPE (CUT) |
| —S— | SANITARY SEWER PROPOSED | —FILL— | PROPOSED TOE OF SLOPE (FILL) |
| —ST— | STORM SEWER EXISTING | — | CULTURAL SITE BOUNDARY |
| —ST— | STORM SEWER PROPOSED | — | RIP RAP |
| — | CENTERLINE | — | PROPOSED CULVERT (CU) |
| — | UTILITY POLE | — | PROPOSED BRIDGE (BR) |
| — | MILEPOST (MP) | | |

NO.	DATE	REVISIONS

PRELIMINARY
NOT FOR CONSTRUCTION

DM&E
DAKOTA, MINNESOTA & EASTERN RAILROAD




CHECKED BY: TRK/WTM	FILE NAME:
DESIGNED BY: TDE/RAC	SCALE: AS NOTED
DRAWN BY: JTB/DJR	DATE: OCT 2008

PROJECT DESCRIPTION:
SEGMENT 2
MP 649.4-649.5
PARCEL NO. SDCS026

LOCATION: SOUTH DAKOTA
DRAWING TITLE:
CULTURAL SITE PLAN
SITE NO. 39CU1881

SUBDIVISION:
NEW BUILD
SHEET NO.:
1 of 2

C:\P\working\OMA\0345807\CL-SD-MP649_39CU1881.dgn
10/28/2008 1:59:52 PM

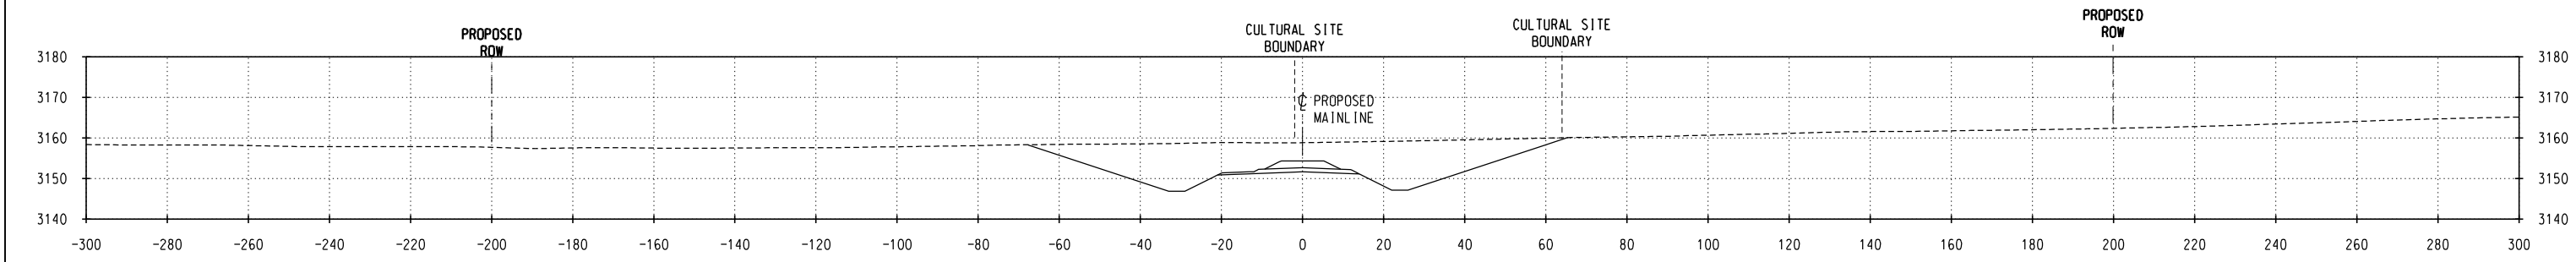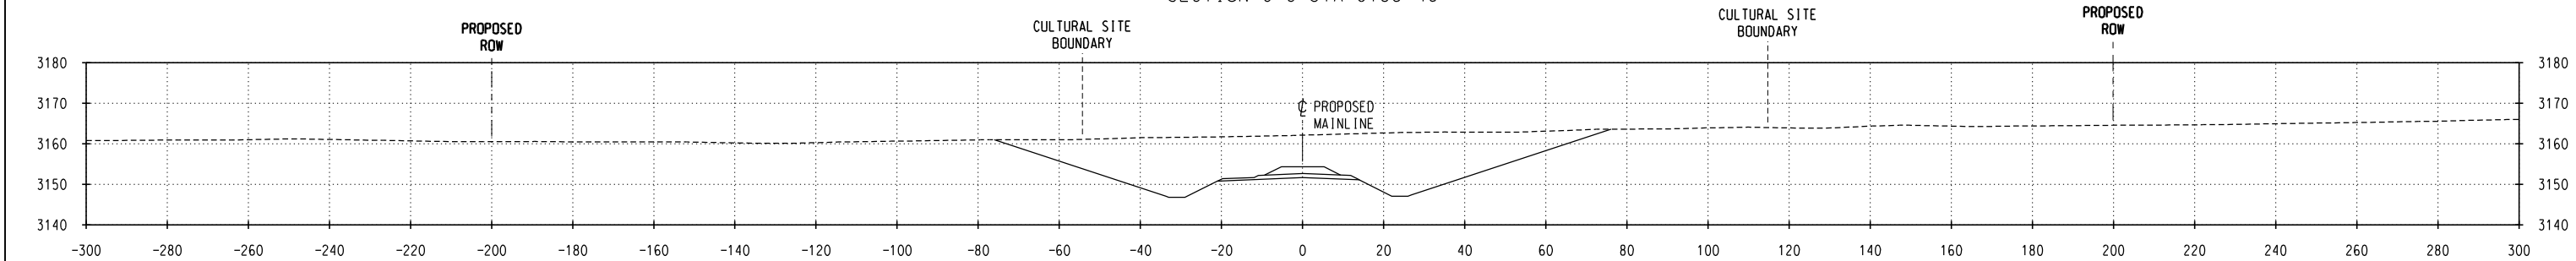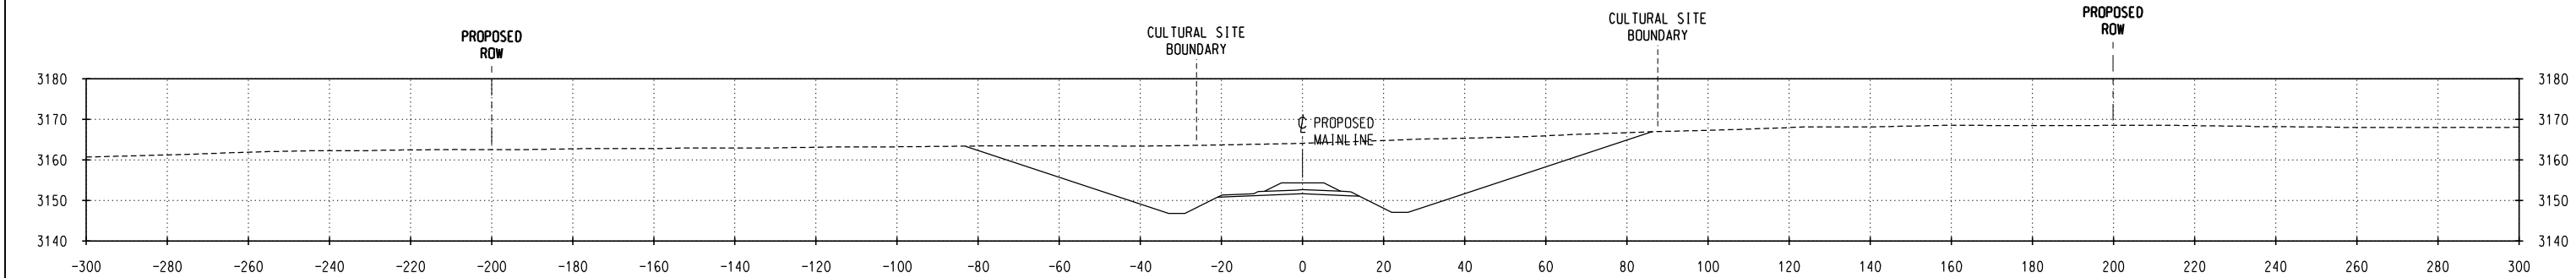

NO.			DATE			REVISIONS		

PRELIMINARY NOT FOR CONSTRUCTION	DM&E DAKOTA, MINNESOTA & EASTERN RAILROAD	CHECKED BY: TRK/WTM DESIGNED BY: TDE/RAC DRAWN BY: JTB/DJR	FILE NAME: SCALE: AS NOTED DATE: OCT 2008	PROJECT DESCRIPTION: SEGMENT 2 MP 649.4-649.5 PARCEL NO. SDCS026	LOCATION: SOUTH DAKOTA DRAWING TITLE: CULTURAL SITE CROSS SECTIONS SITE NO. 39CU1881	SUBDIVISION: NEW BUILD SHEET NO.: 2 of 2
--	---	--	--	--	---	--