
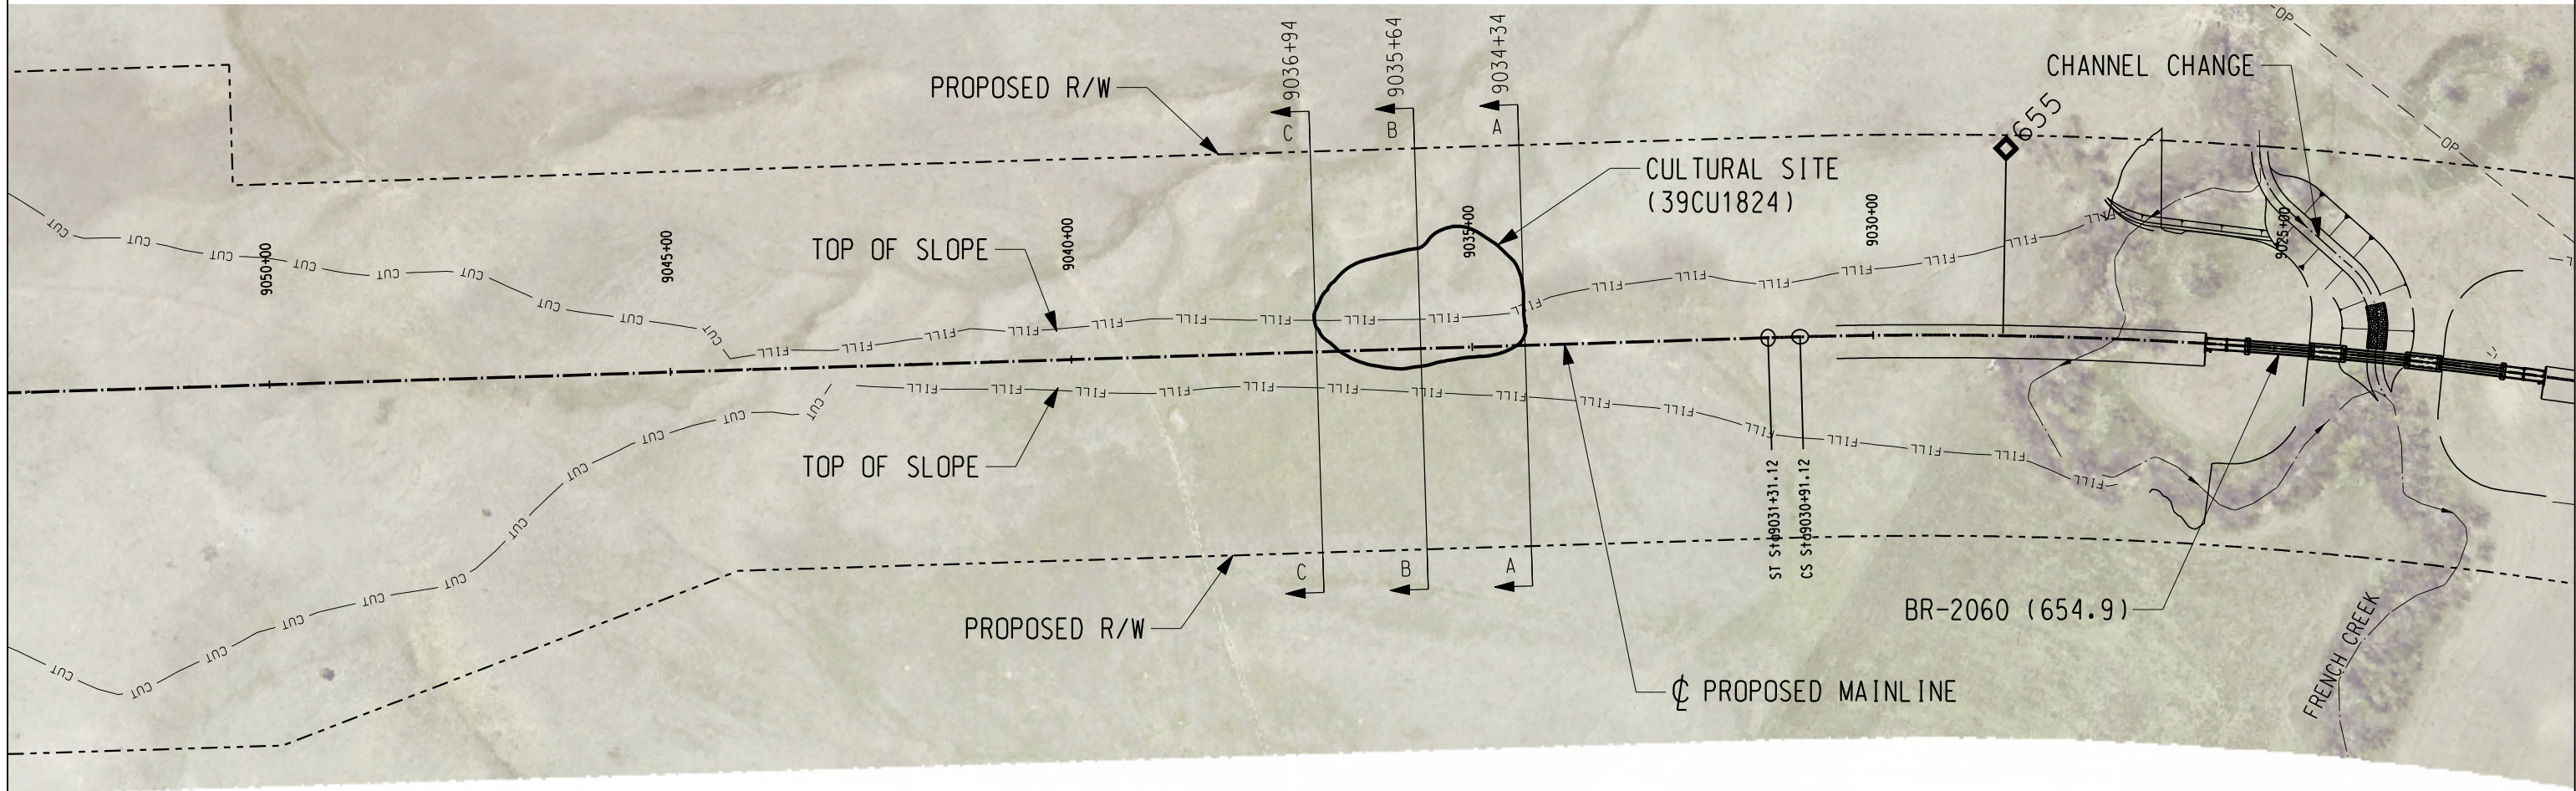


C:\Pwworking\OMA\cd0349807\CL-SD-MP655_39CU1824.dgn
10/30/2008 12:38:29 PM

WEST TO
MINES, WY

EAST TO
WALL, SD

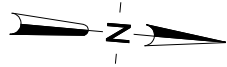

LEGEND

—BF—	BURIED FIBER OPTICS EXISTING	—w—	WATER EXISTING
—BF—	BURIED FIBER OPTICS PROPOSED	—w—	WATER PROPOSED
—BP—	BURIED POWER LINES EXISTING	—	STEAM LINES
—BP—	BURIED POWER LINES PROPOSED	—BT—	TELEPHONE LINES EXISTING
—	COMMUNICATION LINES	—BT—	TELEPHONE LINES PROPOSED
—OP—	OVERHEAD POWER LINES EXISTING	—x—x—x—	FENCE EXISTING
—OP—	OVERHEAD POWER LINES PROPOSED	—	CENTERLINE EXISTING
—	POWER POLES EXISTING	—	PROPOSED ϕ RAILROAD MAINLINE
—	POWER POLES PROPOSED	—	PROPOSED R/W
—G—	NATURAL GAS EXISTING	—	PROPERTY LINES
—G—	NATURAL GAS PROPOSED	—	PRELIMINARY R/W
—O—	OIL EXISTING		ROAD CROSSING (RD)
—O—	OIL PROPOSED		DITCH CENTERLINE PROPOSED
—A—	AIR EXISTING	—CUT—	PROPOSED TOP OF SLOPE (CUT)
—A—	AIR PROPOSED	—FILL—	PROPOSED TOE OF SLOPE (FILL)
—S—	SANITARY SEWER EXISTING	—	CULTURAL SITE BOUNDARY
—S—	SANITARY SEWER PROPOSED		RIP RAP
—ST—	STORM SEWER EXISTING		PROPOSED CULVERT (CU)
—ST—	STORM SEWER PROPOSED		PROPOSED BRIDGE (BR)
ϕ	CENTERLINE		
—	UTILITY POLE		
◆	MILEPOST (MP)		

CULTURAL RESOURCE SITE NOTES:

SITE #: 39CU1824

PROPERTY TYPE: PREHISTORIC ARTIFACT SCATTER AND STONE CIRCLES

NR QUALIFICATIONS: UNEVALUATED UNDER CRITERIA A AND D.

ISSUES WITH INTEGRITY OF SETTING: IF ELIGIBLE UNDER CRITERION A, THE SITE'S SETTING MAY BE COMPROMISED.

DIRECT IMPACTS: YES, SITE 39CU1824 IS LOCATED WITHIN THE PROPOSED DM&E RIGHT-OF-WAY, BUT APPROXIMATELY 30% OF THE SITE IS LOCATED WITHIN THE FILL BOUNDARY.

CUT: NO

FILL: YES (15 FEET)

DM&E MANAGEMENT RECOMMENDATION: SITE 39CU1824 REQUIRES NATIONAL REGISTER OF HISTORIC PLACES EVALUATION UNDER CRITERIA D AND A. NATIVE AMERICAN CONSULTATION IS RECOMMENDED TO RESOLVE ELIGIBILITY UNDER CRITERION A. SUBSURFACE TESTING IS RECOMMENDED TO RESOLVE ELIGIBILITY UNDER CRITERION D. IF THE SITE IS DETERMINED TO BE ELIGIBLE, A MITIGATION PLAN WILL BE DEVELOPED.

NO.	DATE	REVISIONS

PRELIMINARY
NOT FOR CONSTRUCTION

DM&E
DAKOTA, MINNESOTA & EASTERN RAILROAD




CHECKED BY: TRK/WTM	FILE NAME:
DESIGNED BY: TDE/RAC	SCALE: AS NOTED
DRAWN BY: JTB/DJR	DATE: OCT 2008

PROJECT DESCRIPTION:
SEGMENT 2
MP 655.1-655.2
PARCEL NO. SDCS032

LOCATION: SOUTH DAKOTA
DRAWING TITLE:
CULTURAL SITE PLAN
SITE NO. 39CU1824

SUBDIVISION:
NEW BUILD
SHEET NO.:
1 of 2

C:\Pwworking\OMA\0349807\CL-SD-MP655_39CU1824.dgn
10/28/2008 12:53:00 PM

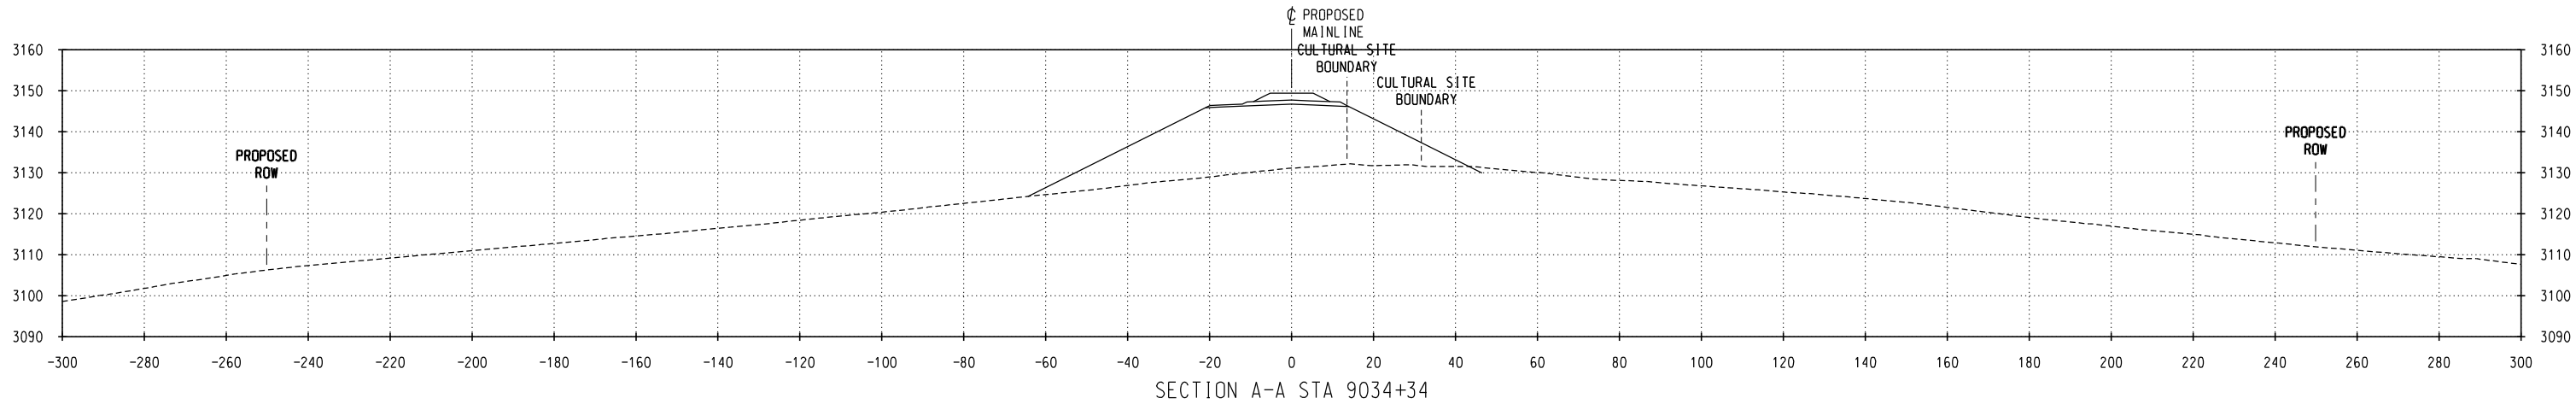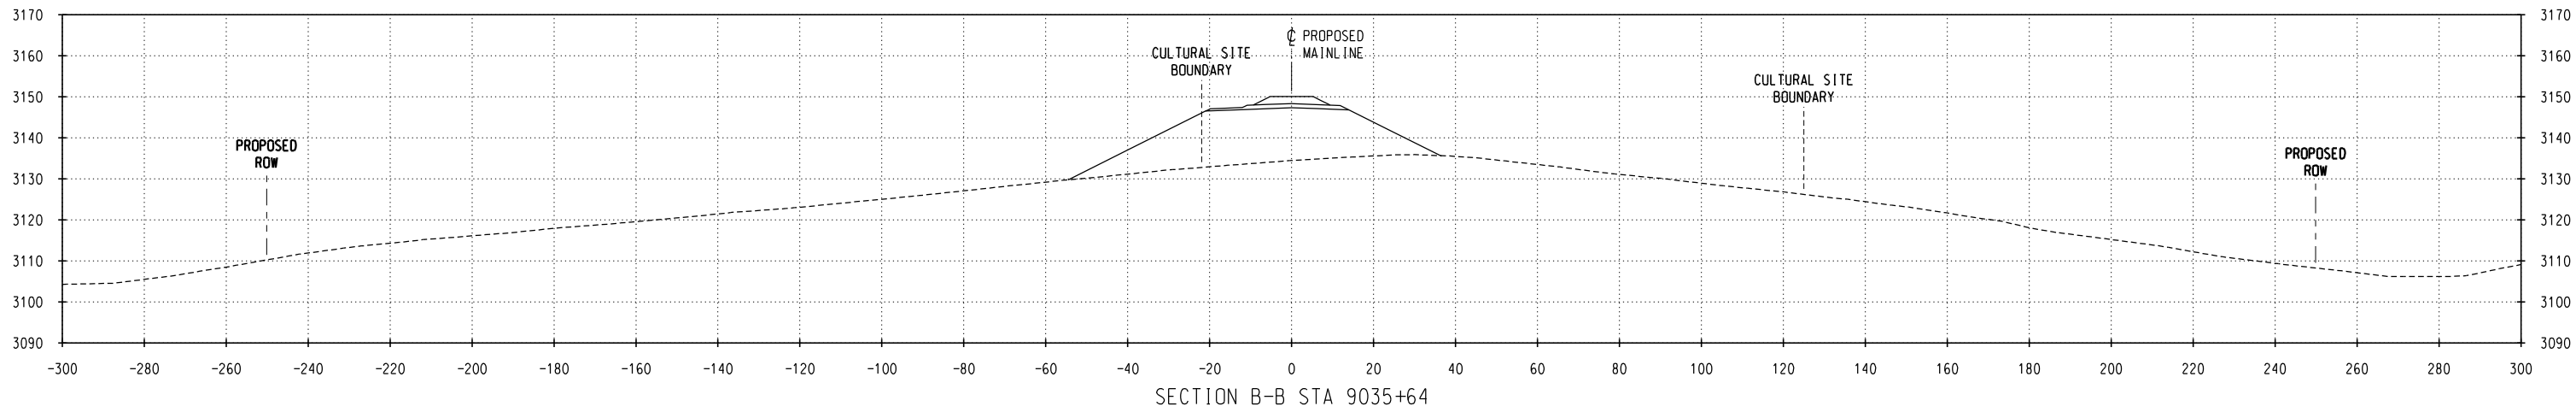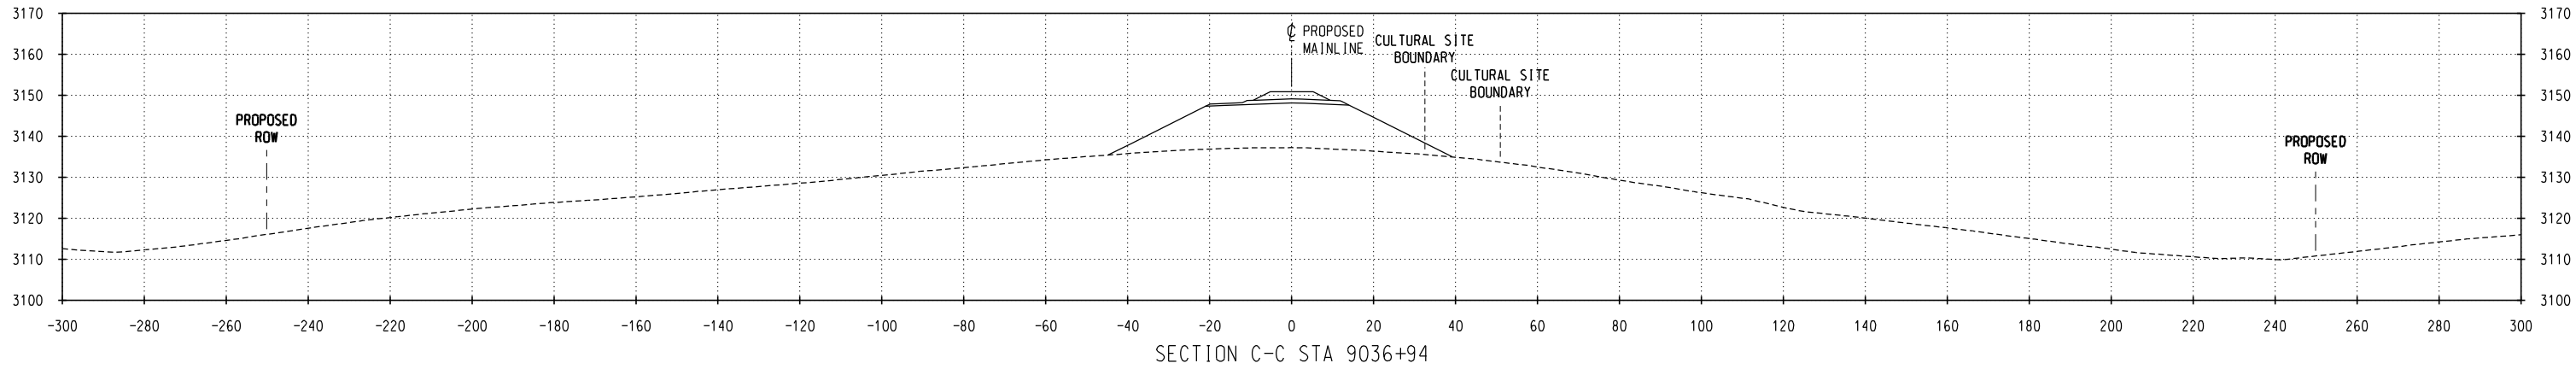

NO.	DATE	REVISIONS

PRELIMINARY
NOT FOR CONSTRUCTION

DM&E
DAKOTA, MINNESOTA & EASTERN RAILROAD

CHECKED BY: TRK/WTM	FILE NAME:
DESIGNED BY: TDE/RAC	SCALE: AS NOTED
DRAWN BY: JTB/DJR	DATE: OCT 2008

PROJECT DESCRIPTION:
SEGMENT 2 MP 655.1-655.2 PARCEL NO. SDCS032

LOCATION:	SOUTH DAKOTA
DRAWING TITLE:	CULTURAL SITE CROSS SECTIONS SITE NO. 39CU1824

SUBDIVISION:	NEW BUILD
SHEET NO.:	2 of 2