


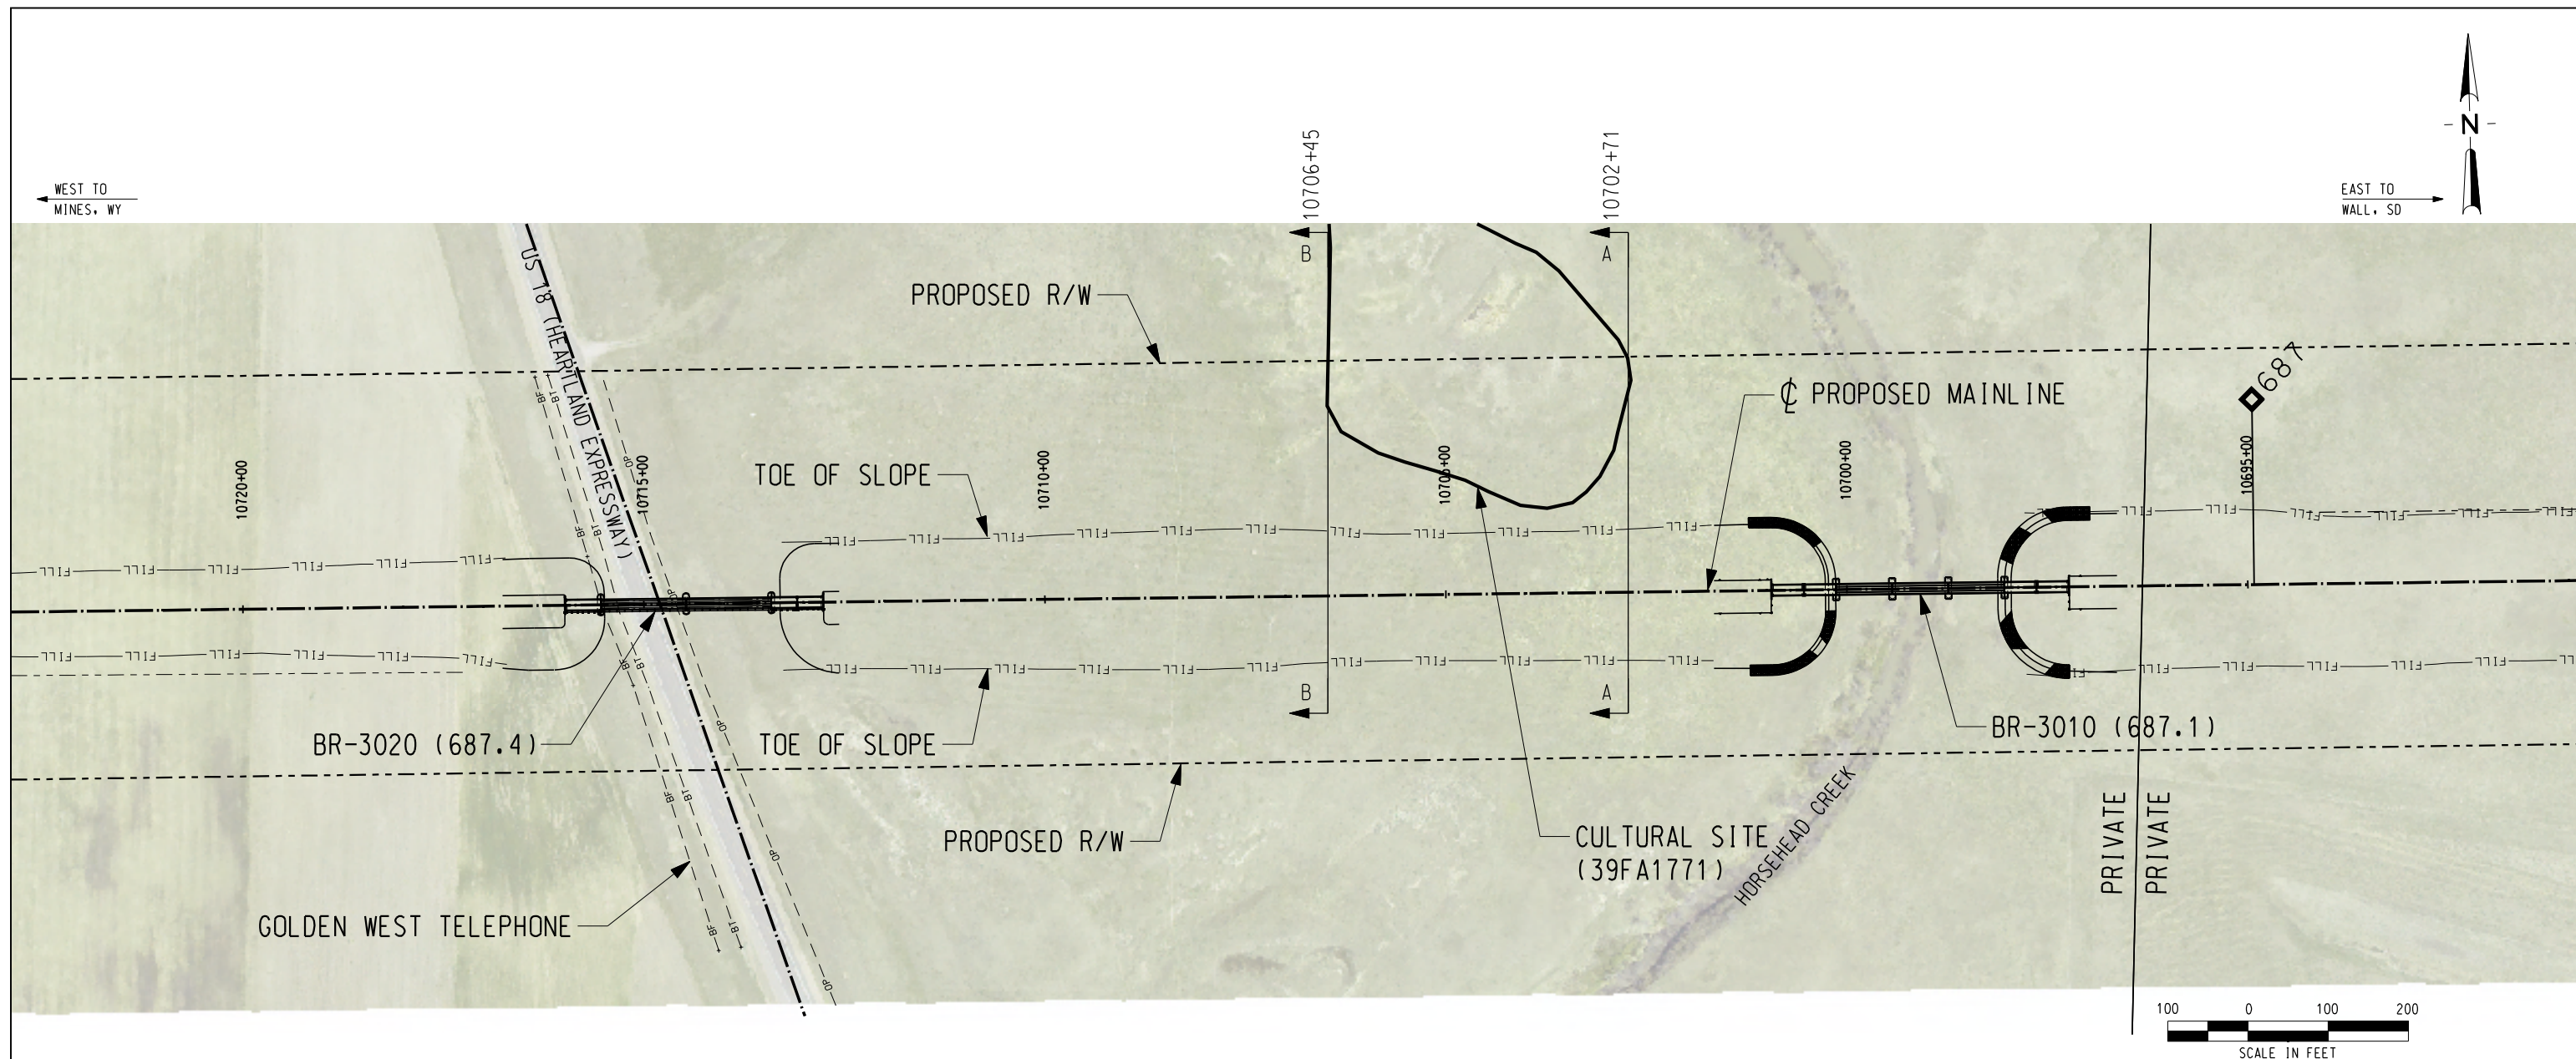

CULTURAL RESOURCE SITE NOTES:

SITE #: 39FA1771

PROPERTY TYPE: PREHISTORIC ARTIFACT SCATTER.

NR QUALIFICATIONS: THE PORTION OF THE SITE WITHIN THE PROPOSED DM&E RIGHT-OF-WAY WAS EVALUATED AND FOUND TO BE A NON-CONTRIBUTING PORTION OF SITE 39FA1771.

ISSUES WITH INTEGRITY OF SETTING: NO.

DIRECT IMPACTS: APPROXIMATELY 50% OF THE SITE IS LOCATED WITHIN THE PROPOSED DM&E RIGHT-OF-WAY. THE SITE WILL NOT BE IMPACTED BY THE FILL BOUNDARY.

CUT: NO

FILL: NO

DM&E MANAGEMENT RECOMMENDATION: NO FURTHER WORK IS RECOMMENDED FOR THIS PORTION.

NO.	DATE	REVISIONS

PRELIMINARY
NOT FOR CONSTRUCTION

DM&E
DAKOTA, MINNESOTA & EASTERN RAILROAD

CHECKED BY:	TRK/WTM
DESIGNED BY:	TDE/RAC
DRAWN BY:	JTB/DJR

FILE NAME:	
SCALE:	AS NOTED
DATE:	OCT 2008

PROJECT DESCRIPTION:

SEGMENT 3
MP 687.2-687.3
PARCEL NO. SDFR036

LOCATION:

SOUTH DAKOTA

DRAWING TITLE:



CULTURAL SITE PLAN
SITE NO. 39FA1771

SUBDIVISION:

NEW BUILD

SHEET NO.:
1 of 2

C:\P\Working\OMA\0344314\CL-SD-MP687_39FA1771.dgn
10/28/2008 4:31:24 PM

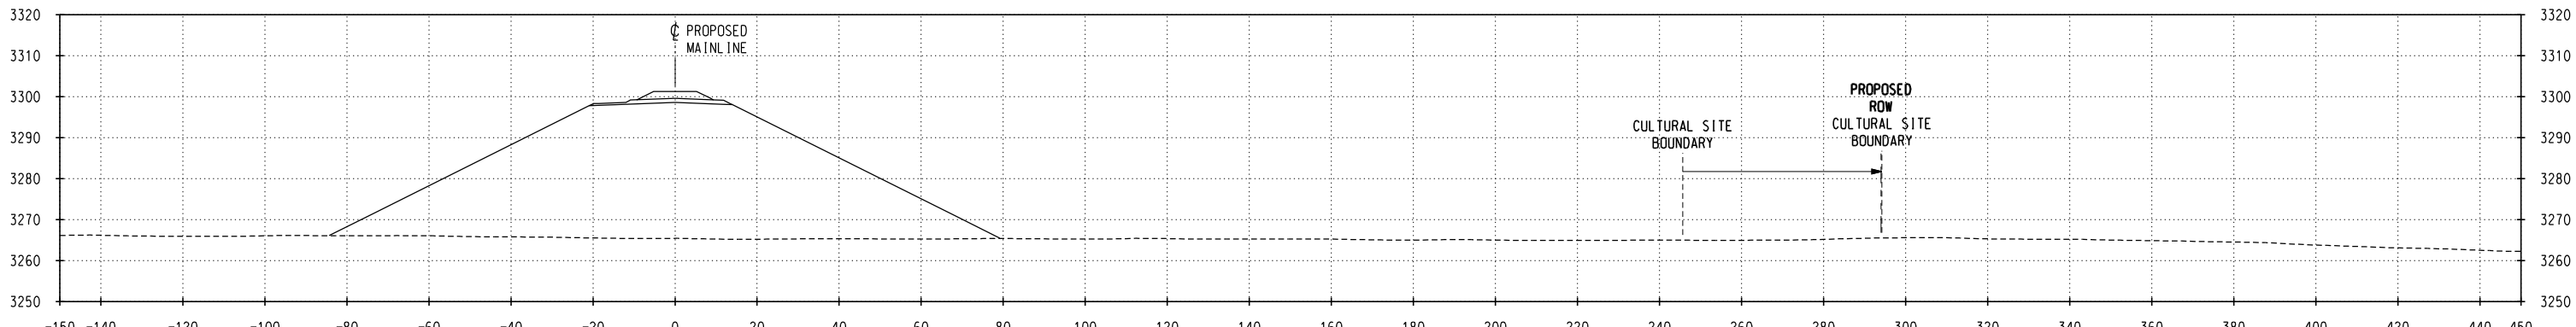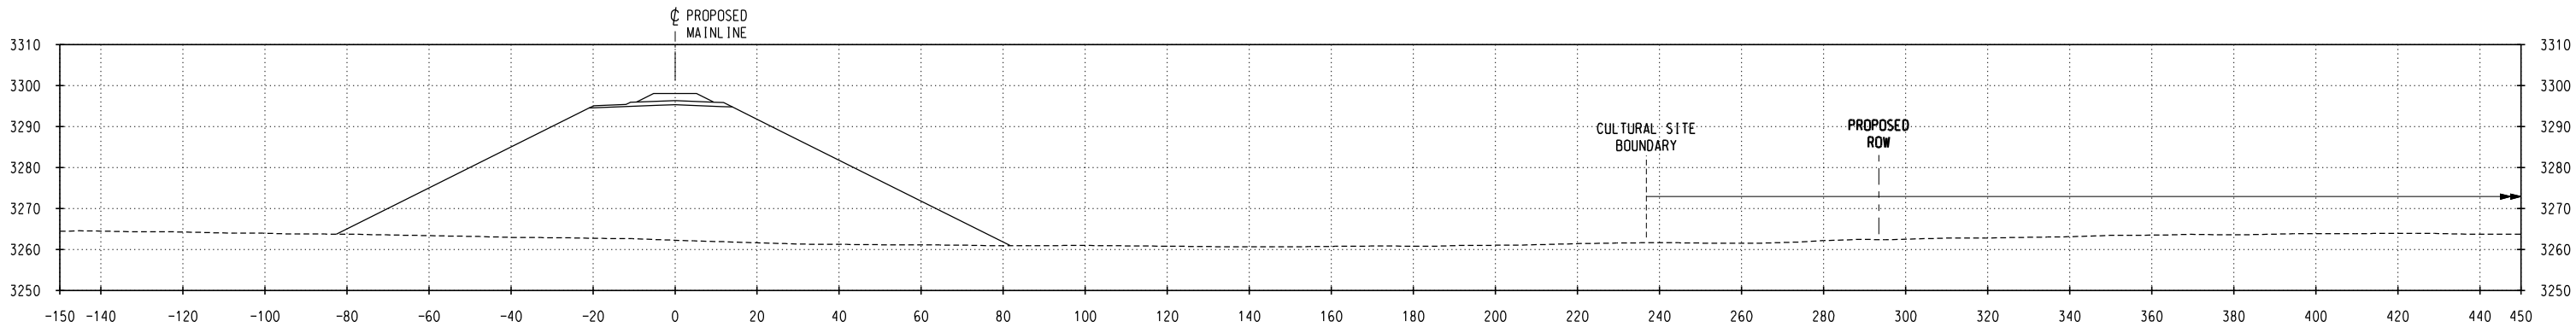

NO.	DATE	REVISIONS

PRELIMINARY
NOT FOR CONSTRUCTION

DM&E
DAKOTA, MINNESOTA & EASTERN RAILROAD

CHECKED BY: TRK/WTM	FILE NAME:
DESIGNED BY: TDE/RAC	SCALE: AS NOTED
DRAWN BY: JTB/DJR	DATE: OCT 2008

PROJECT DESCRIPTION:
SEGMENT 3 MP 687.2-687.3 PARCEL NO. SDFR036

LOCATION:	SOUTH DAKOTA
DRAWING TITLE:	CULTURAL SITE CROSS SECTIONS SITE NO. 39FA1771

SUBDIVISION:	NEW BUILD
SHEET NO.:	2 of 2