



PROPERTY TYPE: MULTICOMPONENT SITE.

NR QUALIFICATIONS: PREHISTORIC ISOLATED FIND-NOT ELIGIBLE-NO FURTHER WORK
HISTORIC FARMSTEAD-ELIGIBLE-UNDER CRITERION D.

INTEGRITY OF SETTING:

DIRECT IMPACTS: YES, SITE 39FA1425 WILL BE IMPACTED BY PROPOSED DM&E RAILROAD FILL BOUNDARY.

CUT: NO

FILL: YES (15-25')

DM&E MANAGEMENT RECOMMENDATION: PHASED DATA RECOVERY TO LOCATE, THEN EXCAVATE IMPORTANT FEATURES.

PRELIMINARY
NOT FOR CONSTRUCTION


DM&E
DAKOTA, MINNESOTA & EASTERN RAILROAD

PROJECT DESCRIPTION:	SEGMENT 3 MP. 688.9-689.1 PARCEL NO. SDFR038
----------------------	--


LOCATION:	SOUTH DAKOTA
DRAWING TITLE:	CULTURAL SITE PLAN SITE NO 39FA1425

SUBDIVISION:
NEW BUILD
SHEET NO.:
1 of 2


C:\Pwworking\OMA\d0335100\CL-SD-MP689_39FA1425.dgn 10/27/2008 11:34:08 AM

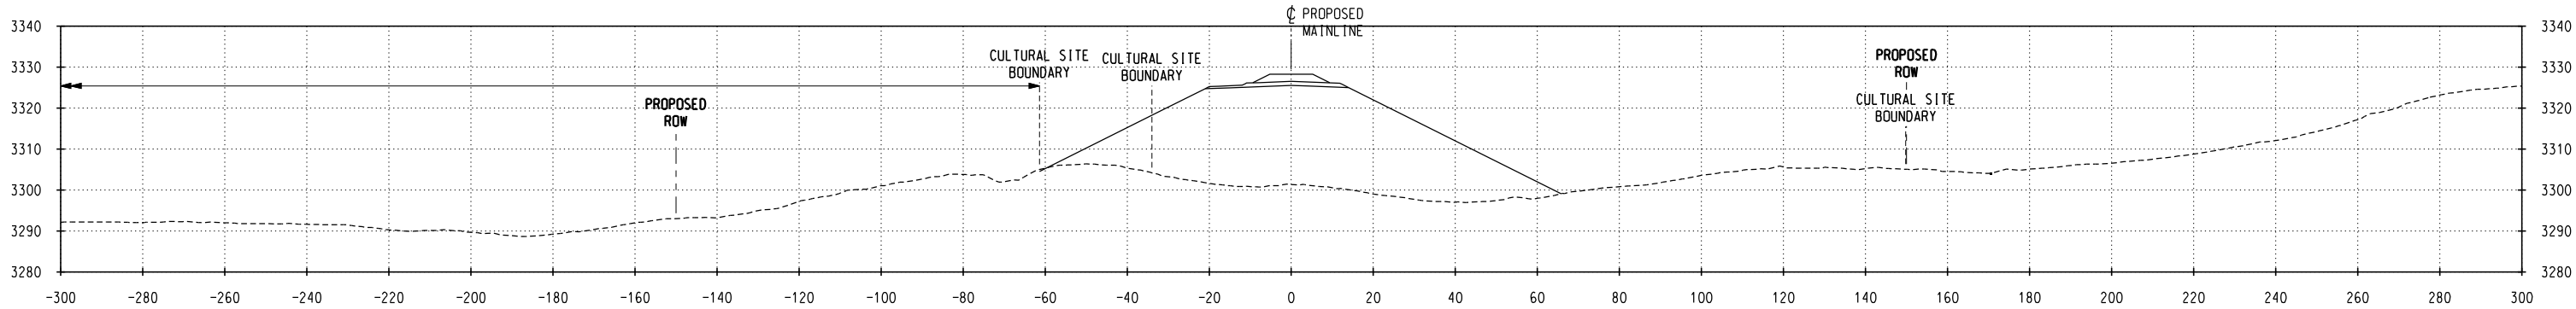


SECTION D-D STA 10801+93

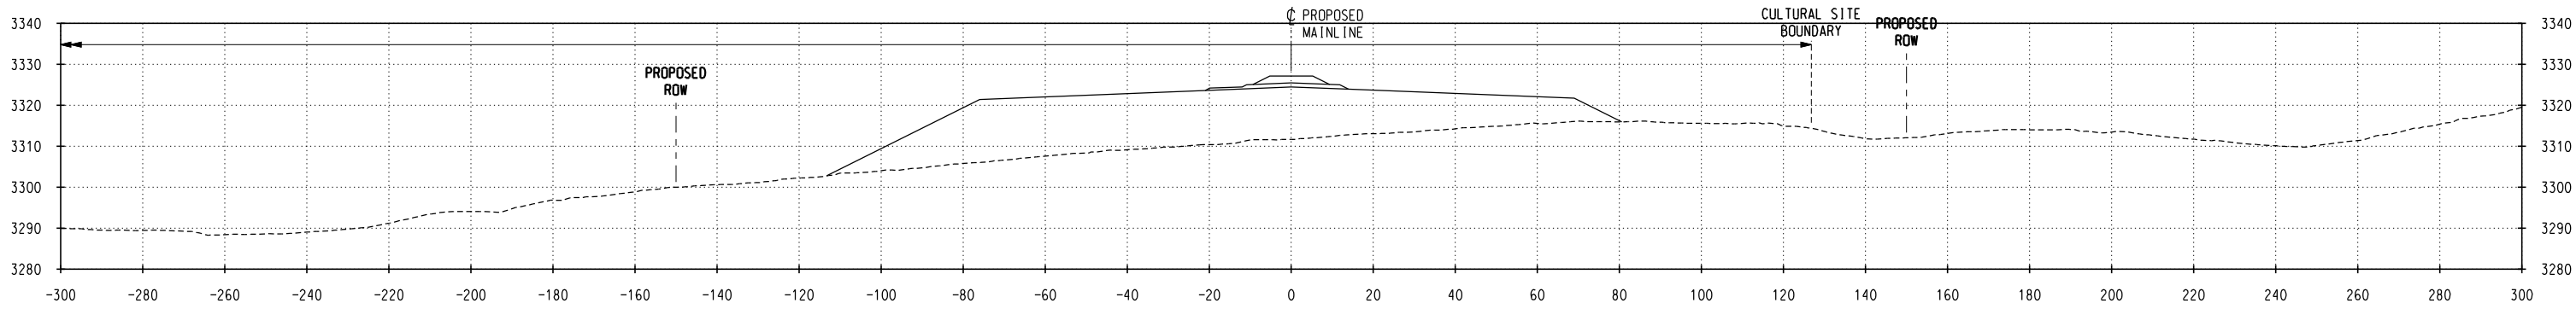

SECTION C-C STA 10800+75

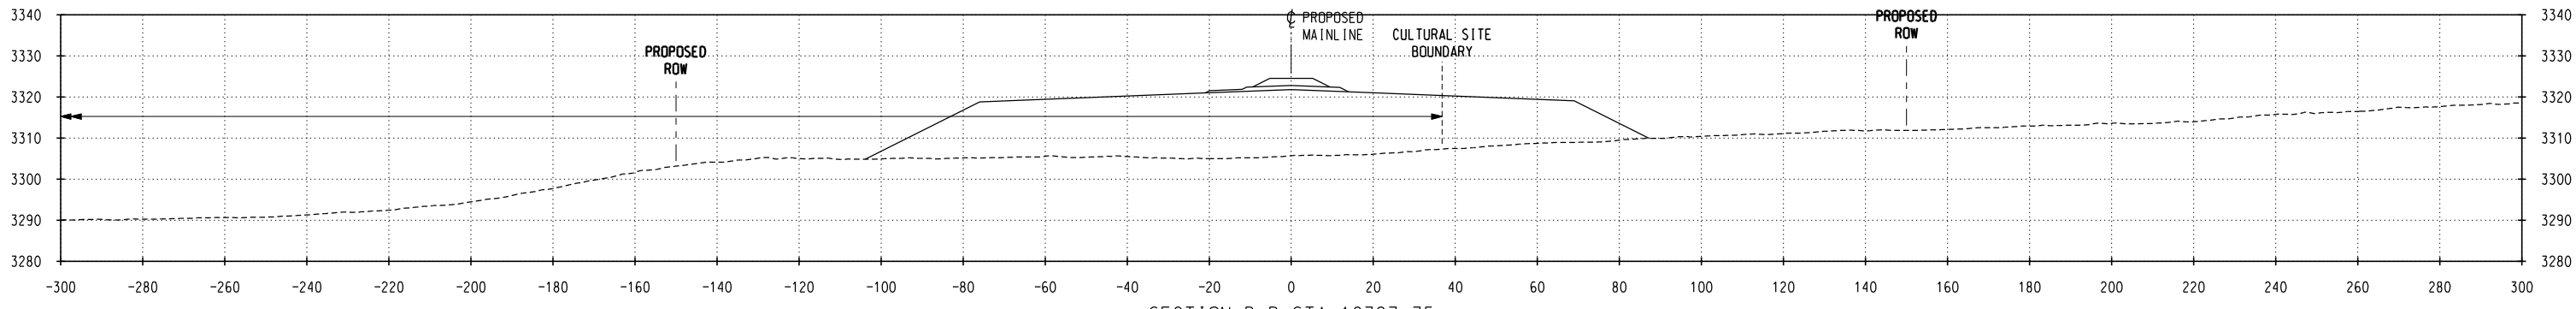

SECTION B-B STA 10797+75

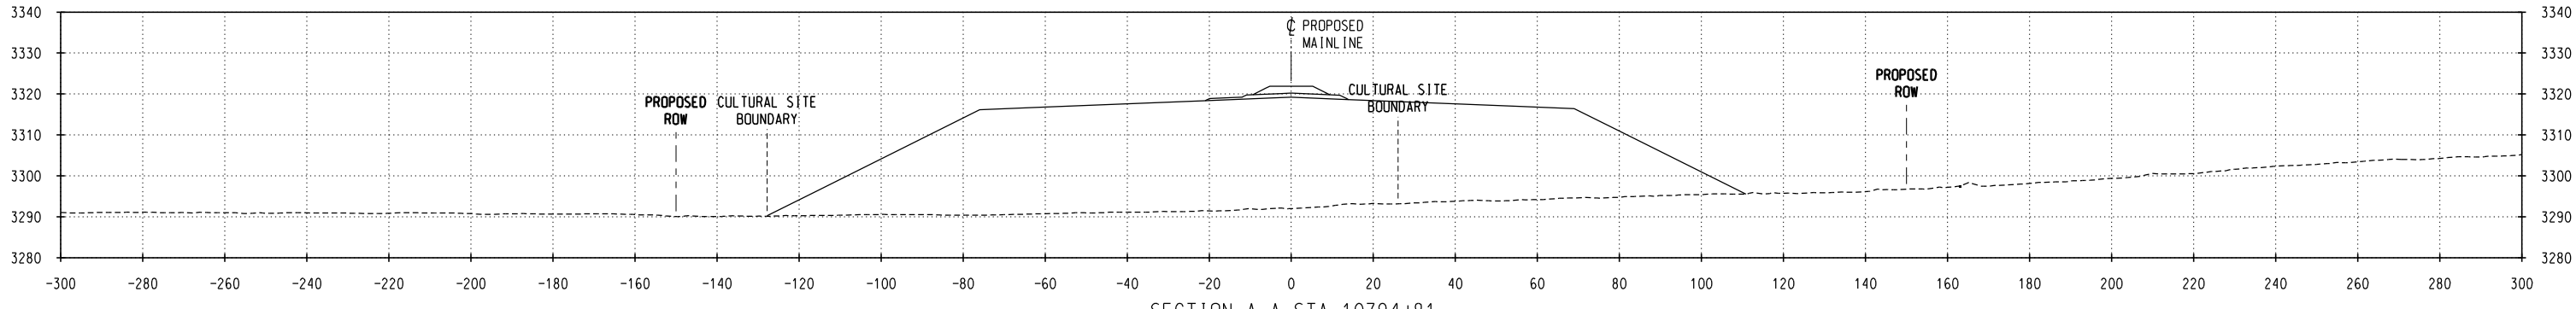

SECTION A-A STA 10794+81

C:\P\Working\OMA\0335100\CL-SD-MP689_39FA1425.dgn
10/27/2008 11:36:28 AM

NO.	DATE	REVISIONS

PRELIMINARY
NOT FOR CONSTRUCTION

DM&E
DAKOTA, MINNESOTA & EASTERN RAILROAD

CHECKED BY: WTM/ALS	FILE NAME:
DESIGNED BY: TDE/RAC	SCALE:
DRAWN BY: JTB/DJR	DATE: OCT 2008

PROJECT DESCRIPTION:
SEGMENT 3 MP 688.9-689.1 PARCEL NO. SDFR038

LOCATION: SOUTH DAKOTA	SUBDIVISION: NEW BUILD
DRAWING TITLE: CULTURAL SITE CROSS SECTIONS SITE NO. 39FA1425	SHEET NO.: 2 of 2