


C:\P\Working\OMA\0344314\CL-SD-MP711\_39FA1386.dgn  
11/7/2008 2:34:15 PM

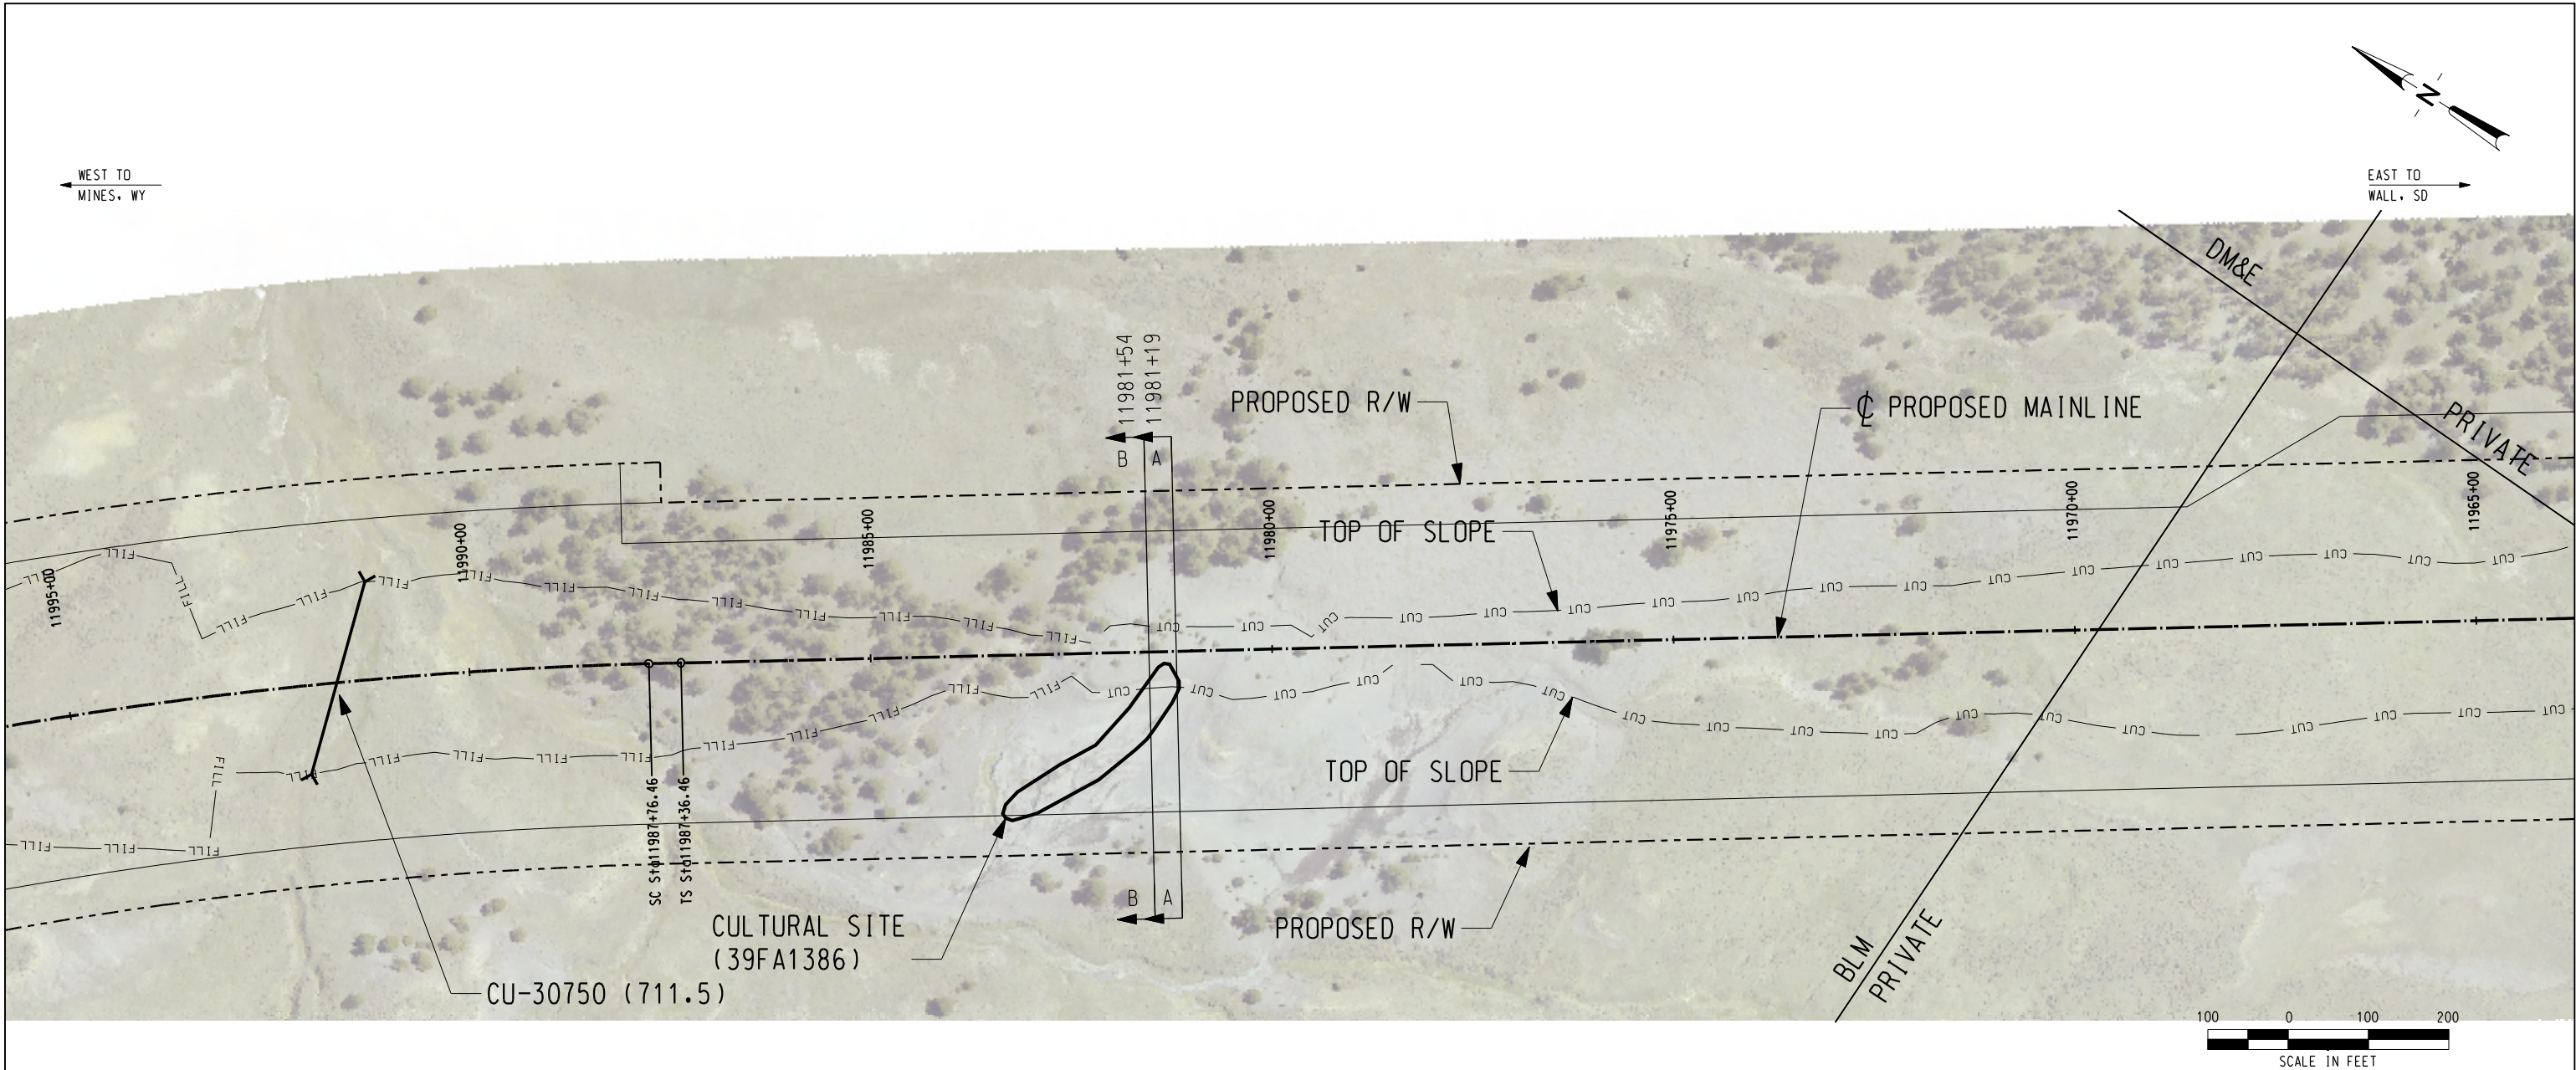

#### CULTURAL RESOURCE SITE NOTES:

SITE #: 39FA1386

PROPERTY TYPE: PREHISTORIC ARTIFACT SCATTER AND PALEONTOLOGICAL SITE

NR QUALIFICATIONS: PREHISTORIC ARTIFACT SCATTER - NOT ELIGIBLE UNDER CRITERION D. PALEONTOLOGICAL SITE - UNEVALUATED UNDER CRITERION A.

ISSUES WITH INTEGRITY OF SETTING: IF THE SITE IS DETERMINED ELIGIBLE UNDER CRITERION A, THEN THE SITE'S INTEGRITY OF SETTING MAY BE COMPROMISED.

DIRECT IMPACTS: THE ENTIRE SITE IS LOCATED WITHIN THE PROPOSED DM&E RIGHT-OF-WAY. APPROXIMATELY 5% OF THE SITE WILL BE AFFECTED BY THE CUT BOUNDARY (SEE CROSS-SECTIONS A AND B).

CUT: YES (10 FEET)

FILL: NO

DM&E MANAGEMENT RECOMMENDATION: NATIVE AMERICAN CONSULTATION IS RECOMMENDED TO DETERMINE THE ELIGIBILITY OF THE SITE UNDER CRITERION A. IF THE SITE IS DETERMINED TO BE ELIGIBLE UNDER CRITERION A, THEN A MITIGATION PLAN WILL BE DEVELOPED TO ADDRESS ADVERSE EFFECTS TO THE SITE.

#### LEGEND

|      |                               |         |                              |
|------|-------------------------------|---------|------------------------------|
| —BF— | BURIED FIBER OPTICS EXISTING  | —W—     | WATER EXISTING               |
| —BF— | BURIED FIBER OPTICS PROPOSED  | —W—     | WATER PROPOSED               |
| —BP— | BURIED POWER LINES EXISTING   | —       | STEAM LINES                  |
| —BP— | BURIED POWER LINES PROPOSED   | —BT—    | TELEPHONE LINES EXISTING     |
| —    | COMMUNICATION LINES           | —BT—    | TELEPHONE LINES PROPOSED     |
| —OP— | OVERHEAD POWER LINES EXISTING | —x—x—x— | FENCE EXISTING               |
| —OP— | OVERHEAD POWER LINES PROPOSED | —       | CENTERLINE EXISTING          |
| —G—  | NATURAL GAS EXISTING          | —       | PROPOSED R/W                 |
| —G—  | NATURAL GAS PROPOSED          | —       | PROPERTY LINES               |
| —O—  | OIL EXISTING                  | —       | PRELIMINARY R/W              |
| —O—  | OIL PROPOSED                  | —       | ROAD CROSSING (RD)           |
| —A—  | AIR EXISTING                  | —       | DITCH CENTERLINE PROPOSED    |
| —A—  | AIR PROPOSED                  | —CUT—   | PROPOSED TOP OF SLOPE (CUT)  |
| —S—  | SANITARY SEWER EXISTING       | —FILL—  | PROPOSED TOE OF SLOPE (FILL) |
| —S—  | SANITARY SEWER PROPOSED       | —       | CULTURAL SITE BOUNDARY       |
| —ST— | STORM SEWER EXISTING          | —       | RIP RAP                      |
| —ST— | STORM SEWER PROPOSED          | —       | PROPOSED CULVERT (CU)        |
| —    | CENTERLINE                    | —       | PROPOSED BRIDGE (BR)         |
| —    | UTILITY POLE                  |         |                              |
| —    | MILEPOST (MP)                 |         |                              |

| NO. | DATE | REVISIONS |
|-----|------|-----------|
|     |      |           |
|     |      |           |
|     |      |           |
|     |      |           |

**PRELIMINARY**  
NOT FOR CONSTRUCTION



**DM&E**  
DAKOTA, MINNESOTA & EASTERN RAILROAD

|                         |                    |
|-------------------------|--------------------|
| CHECKED BY:<br>TRK/WTM  | FILE NAME:         |
| DESIGNED BY:<br>TDE/RAC | SCALE:<br>AS NOTED |
| DRAWN BY:<br>JTB/DJR    | DATE:<br>OCT 2008  |

|                                                   |
|---------------------------------------------------|
| PROJECT DESCRIPTION:                              |
| SEGMENT 3<br>MP 711.3-711.4<br>PARCEL NO. SDFR066 |

|                                                           |                           |
|-----------------------------------------------------------|---------------------------|
| LOCATION:<br>SOUTH DAKOTA                                 | SUBDIVISION:<br>NEW BUILD |
| DRAWING TITLE:<br>CULTURAL SITE PLAN<br>SITE NO. 39FA1386 | SHEET NO.:<br>1 of 2      |

c:\pwworking\omni\d0344314\CL-SD-MP711\_39FA1386.dgn  
11/7/2008 3:16:11 PM

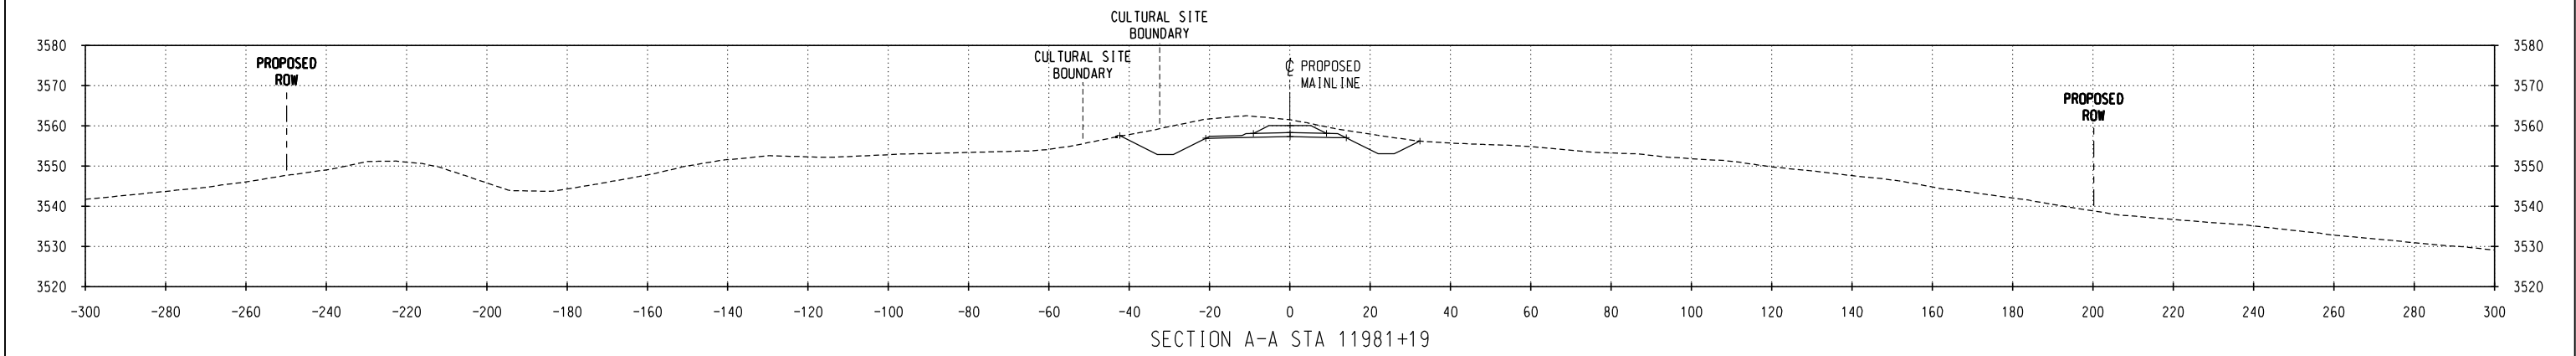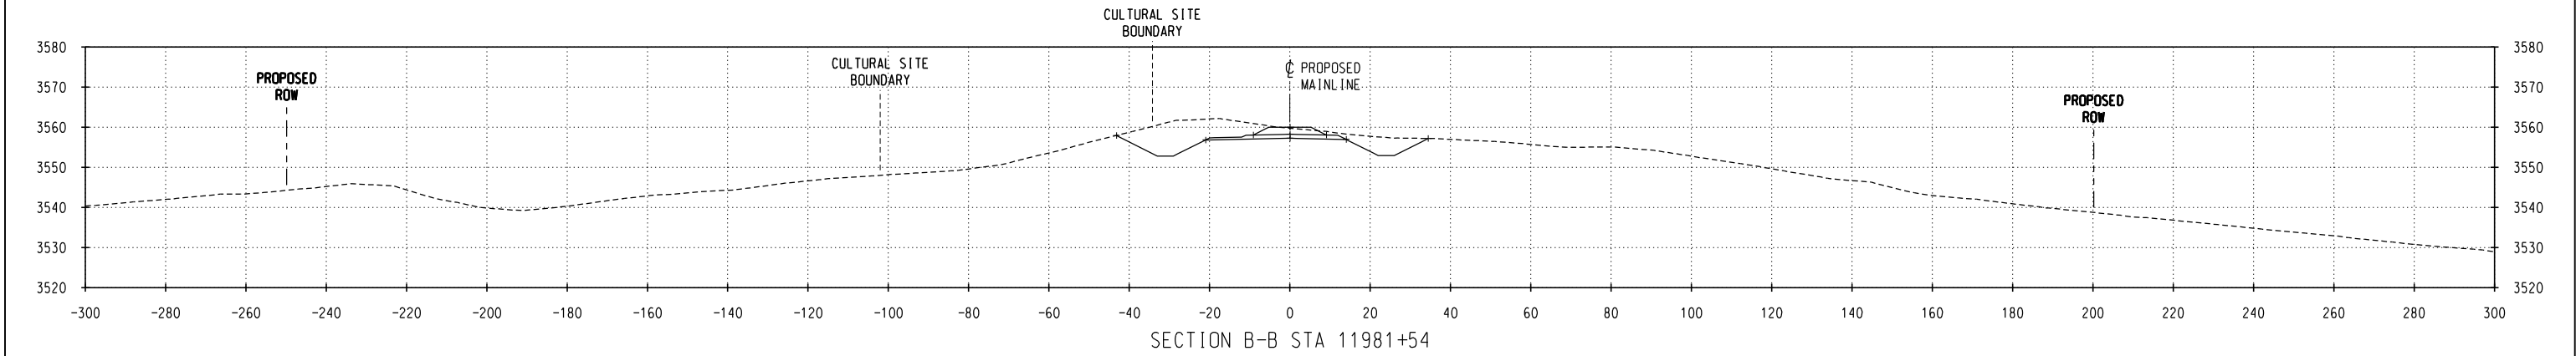

| NO. |  |  | DATE |  |  | REVISIONS |  |  |
|-----|--|--|------|--|--|-----------|--|--|
|     |  |  |      |  |  |           |  |  |
|     |  |  |      |  |  |           |  |  |
|     |  |  |      |  |  |           |  |  |
|     |  |  |      |  |  |           |  |  |

|                                            |  |  |                                                         |  |  |                                        |                                   |                                                                                          |                                                          |                                          |
|--------------------------------------------|--|--|---------------------------------------------------------|--|--|----------------------------------------|-----------------------------------|------------------------------------------------------------------------------------------|----------------------------------------------------------|------------------------------------------|
| <b>PRELIMINARY</b><br>NOT FOR CONSTRUCTION |  |  | <b>DM&amp;E</b><br>DAKOTA, MINNESOTA & EASTERN RAILROAD |  |  | <small>CHECKED BY:</small><br>TRK/WTM  | <small>FILE NAME:</small>         | <small>PROJECT DESCRIPTION:</small><br>SEGMENT 3<br>MP 711.3-711.4<br>PARCEL NO. SDFR066 | <small>LOCATION:</small><br>SOUTH DAKOTA                 | <small>SUBDIVISION:</small><br>NEW BUILD |
|                                            |  |  |                                                         |  |  | <small>DESIGNED BY:</small><br>TDE/RAC | <small>SCALE:</small><br>AS NOTED |                                                                                          | <b>CULTURAL SITE CROSS SECTIONS</b><br>SITE NO. 39FA1386 | <small>SHEET NO.:</small><br>2 of 2      |
|                                            |  |  |                                                         |  |  | <small>DRAWN BY:</small><br>JTB/DJR    | <small>DATE:</small><br>OCT 2008  |                                                                                          |                                                          |                                          |