

C:\P\Working\OMA\0344314\CL-SD-MP714_39FA1375.dgn
10/3/2008 8:43:57 AM

CULTURAL RESOURCE SITE NOTES:

SITE #: 39FA1375

PROPERTY TYPE: PREHISTORIC OCCUPATION AND A HISTORIC ARTIFACT SCATTER.

NR QUALIFICATIONS: UNEVALUATED - CRITERION A. NOT ELIGIBLE - CRITERION D.


ISSUES WITH INTEGRITY OF SETTING: IF THE SITE IS DETERMINED ELIGIBLE UNDER CRITERION A, THEN THE SITE'S INTEGRITY OF SETTING MAY BE COMPROMISED.

DIRECT IMPACTS: APPROXIMATELY 40% OF THE SITE IS LOCATED WITHIN THE PROPOSED DM&E RIGHT-OF-WAY. THE SITE WILL NOT BE AFFECTED BY THE CUT/FILL BOUNDARY (SEE CROSS-SECTIONS A AND B).

CUT: NO


FILL: NO

DM&E MANAGEMENT RECOMMENDATION: NATIVE AMERICAN CONSULTATION IS RECOMMENDED TO DETERMINE THE ELIGIBILITY OF THE SITE UNDER CRITERION A. IF THE SITE IS DETERMINED TO BE ELIGIBLE UNDER CRITERION A, THEN A MITIGATION PLAN WILL BE DEVELOPED TO ADDRESS ADVERSE AFFECTS TO THE SITE.

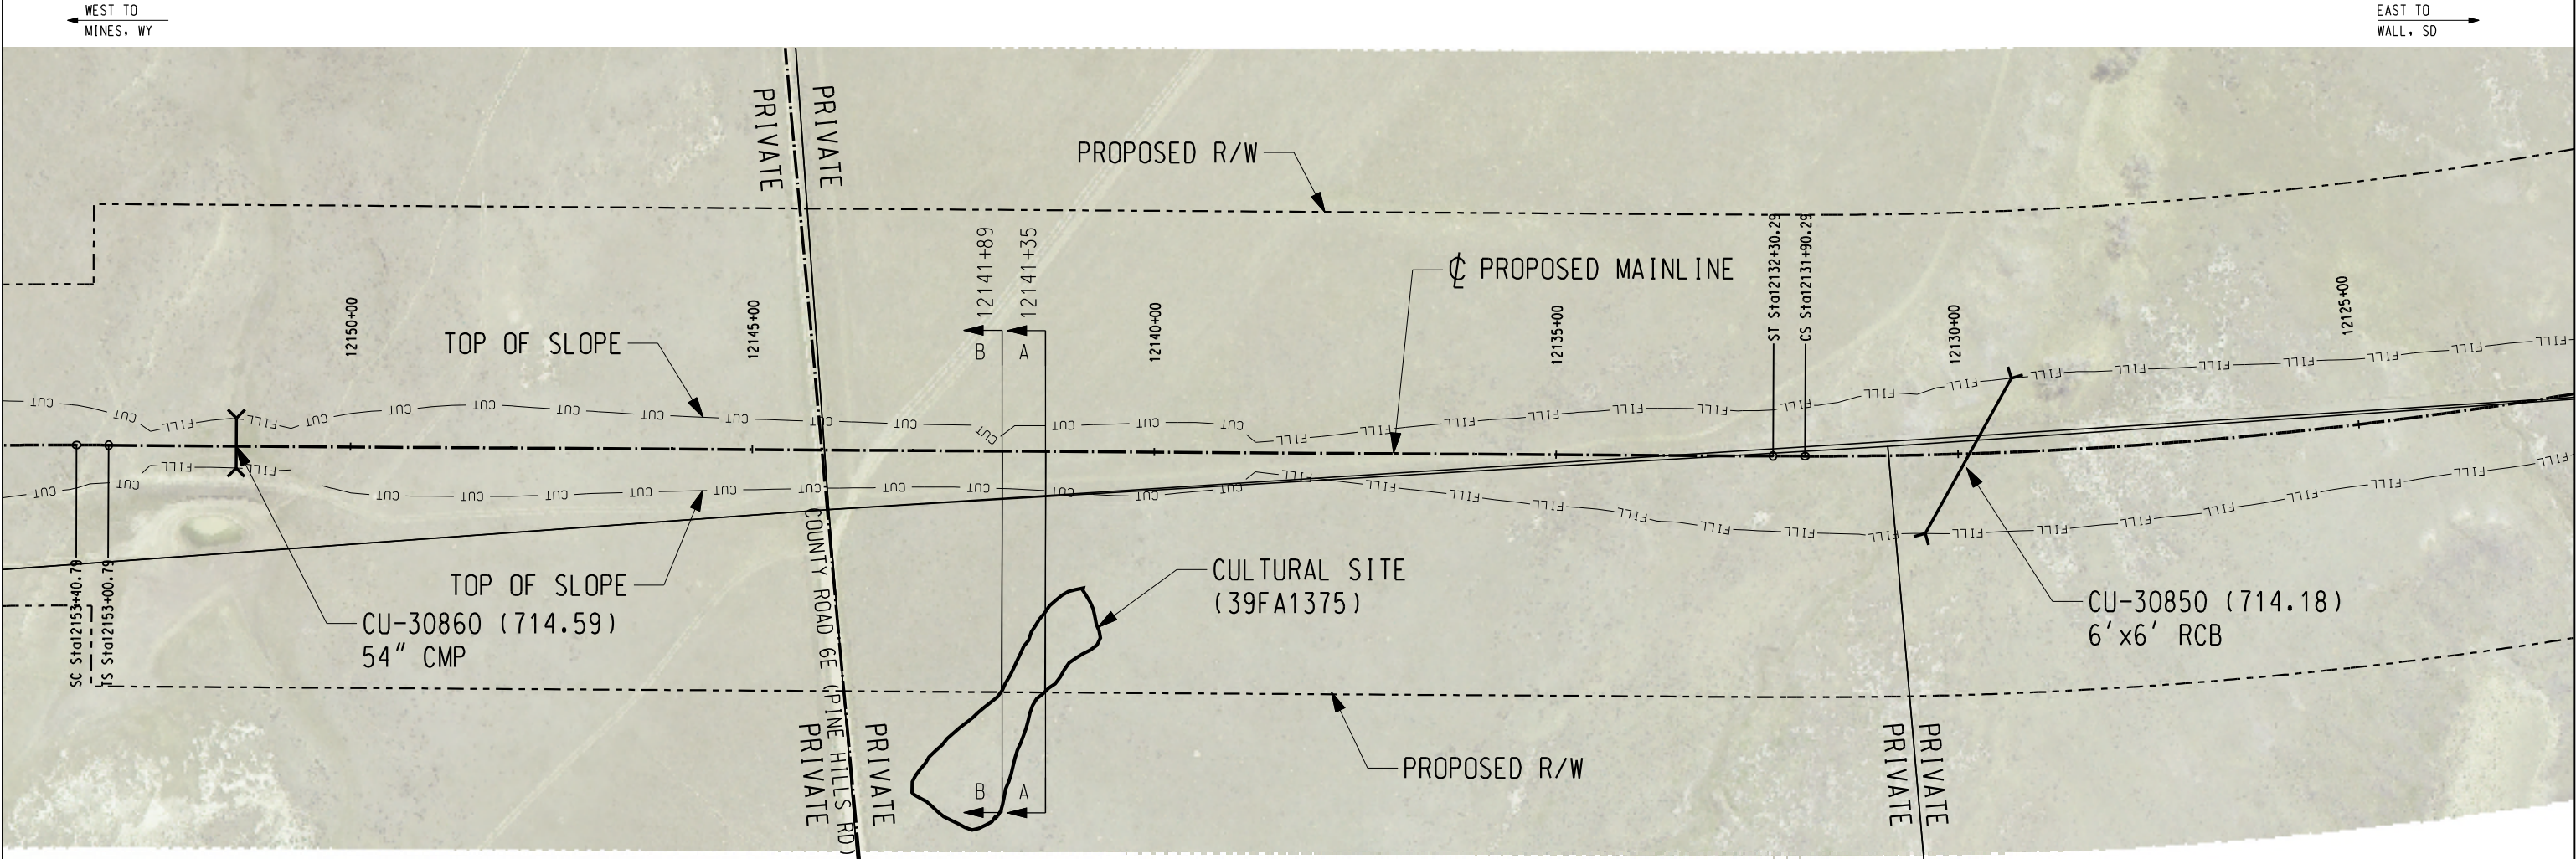

LEGEND

- | | | | |
|------|-------------------------------|---------|-----------------------------------|
| —BF— | BURIED FIBER OPTICS EXISTING | —w— | WATER EXISTING |
| —BF— | BURIED FIBER OPTICS PROPOSED | —w— | WATER PROPOSED |
| —BP— | BURIED POWER LINES EXISTING | —x—x—x— | STEAM LINES |
| —BP— | BURIED POWER LINES PROPOSED | —BT— | TELEPHONE LINES EXISTING |
| — | COMMUNICATION LINES | —BT— | TELEPHONE LINES PROPOSED |
| —OP— | OVERHEAD POWER LINES EXISTING | —x—x—x— | FENCE EXISTING |
| —OP— | OVERHEAD POWER LINES PROPOSED | — | CENTERLINE EXISTING |
| —G— | NATURAL GAS EXISTING | — | PROPOSED ϕ RAILROAD MAINLINE |
| —G— | NATURAL GAS PROPOSED | — | PROPOSED R/W |
| —O— | OIL EXISTING | — | PROPERTY LINES |
| —O— | OIL PROPOSED | — | PRELIMINARY R/W |
| —A— | AIR EXISTING | — | ROAD CROSSING (RD) |
| —A— | AIR PROPOSED | — | DITCH CENTERLINE PROPOSED |
| —S— | SANITARY SEWER EXISTING | —CUT— | PROPOSED TOP OF SLOPE (CUT) |
| —S— | SANITARY SEWER PROPOSED | —FILL— | PROPOSED TOE OF SLOPE (FILL) |
| —ST— | STORM SEWER EXISTING | — | CULTURAL SITE BOUNDARY |
| —ST— | STORM SEWER PROPOSED | — | RIP RAP |
| — | CENTERLINE | — | PROPOSED CULVERT (CU) |
| — | UTILITY POLE | — | PROPOSED BRIDGE (BR) |
| — | MILEPOST (MP) | | |

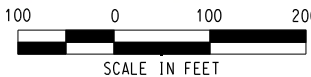

NO.	DATE	REVISIONS

PRELIMINARY
NOT FOR CONSTRUCTION

DM&E
DAKOTA, MINNESOTA & EASTERN RAILROAD


CHECKED BY: TRK/WTM	FILE NAME:
DESIGNED BY: TDE/RAC	SCALE: AS NOTED
DRAWN BY: JTB/DJR	DATE: OCT 2008

PROJECT DESCRIPTION:
SEGMENT 3
MP 714.4-714.5
PARCEL NO. SDFR074


LOCATION: SOUTH DAKOTA
DRAWING TITLE:
CULTURAL SITE PLAN
SITE NO. 39FA1375

SUBDIVISION:
NEW BUILD
SHEET NO.:
1 of 2

C:\Pwworking\OMA\0344314\CL-SD-MP714_39FA1375.dgn
10/28/2008 5:07:23 PM

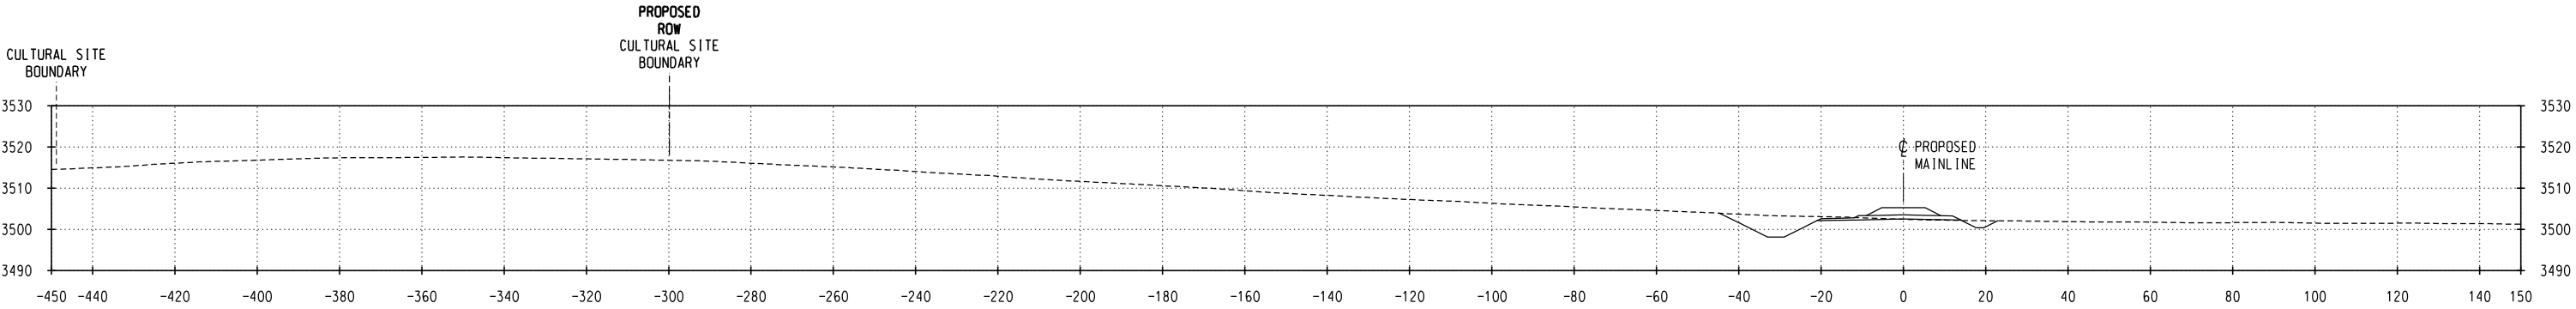

SECTION B-B STA 12141+89

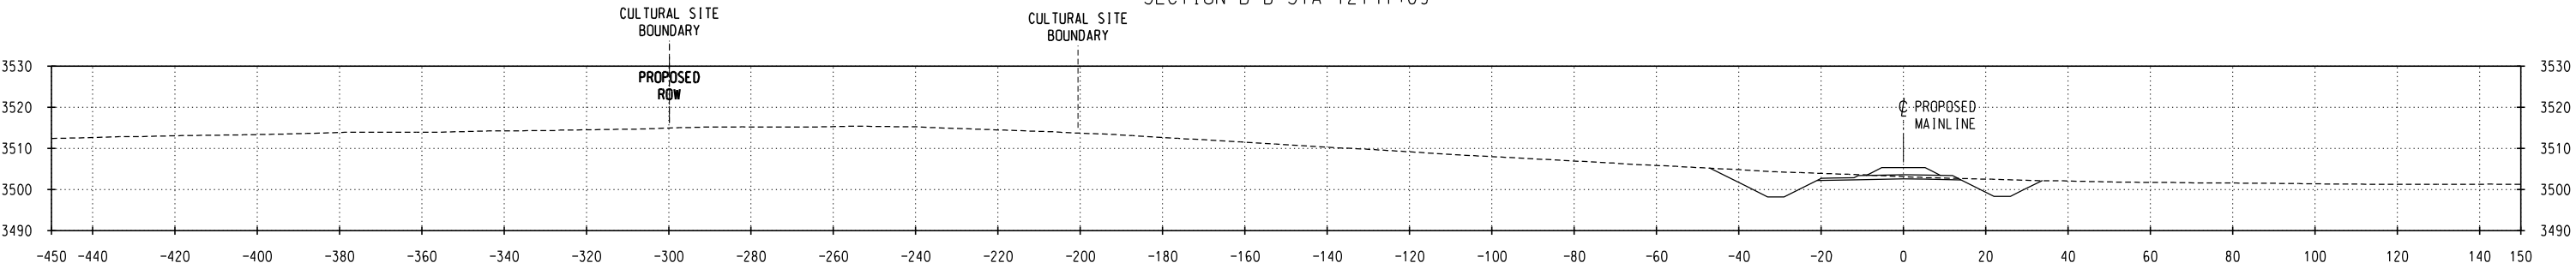

SECTION A-A STA 12141+35

NO.	DATE	REVISIONS

PRELIMINARY
NOT FOR CONSTRUCTION

DM&E
DAKOTA, MINNESOTA & EASTERN RAILROAD

CHECKED BY: TRK/WTM	FILE NAME:
DESIGNED BY: TDE/RAC	SCALE: AS NOTED
DRAWN BY: JTB/DJR	DATE: OCT 2008

PROJECT DESCRIPTION:
SEGMENT 3
MP 714.4-714.5
PARCEL NO. SDFR074

LOCATION: SOUTH DAKOTA
DRAWING TITLE:
CULTURAL SITE CROSS SECTIONS
SITE NO. 39FA1375

SUBDIVISION:
NEW BUILD
SHEET NO.:
2 of 2