


C:\P\Working\OMA\0344314\CL-SD-MP719_39FA1362.dgn
10/3/2008 8:49:01 AM

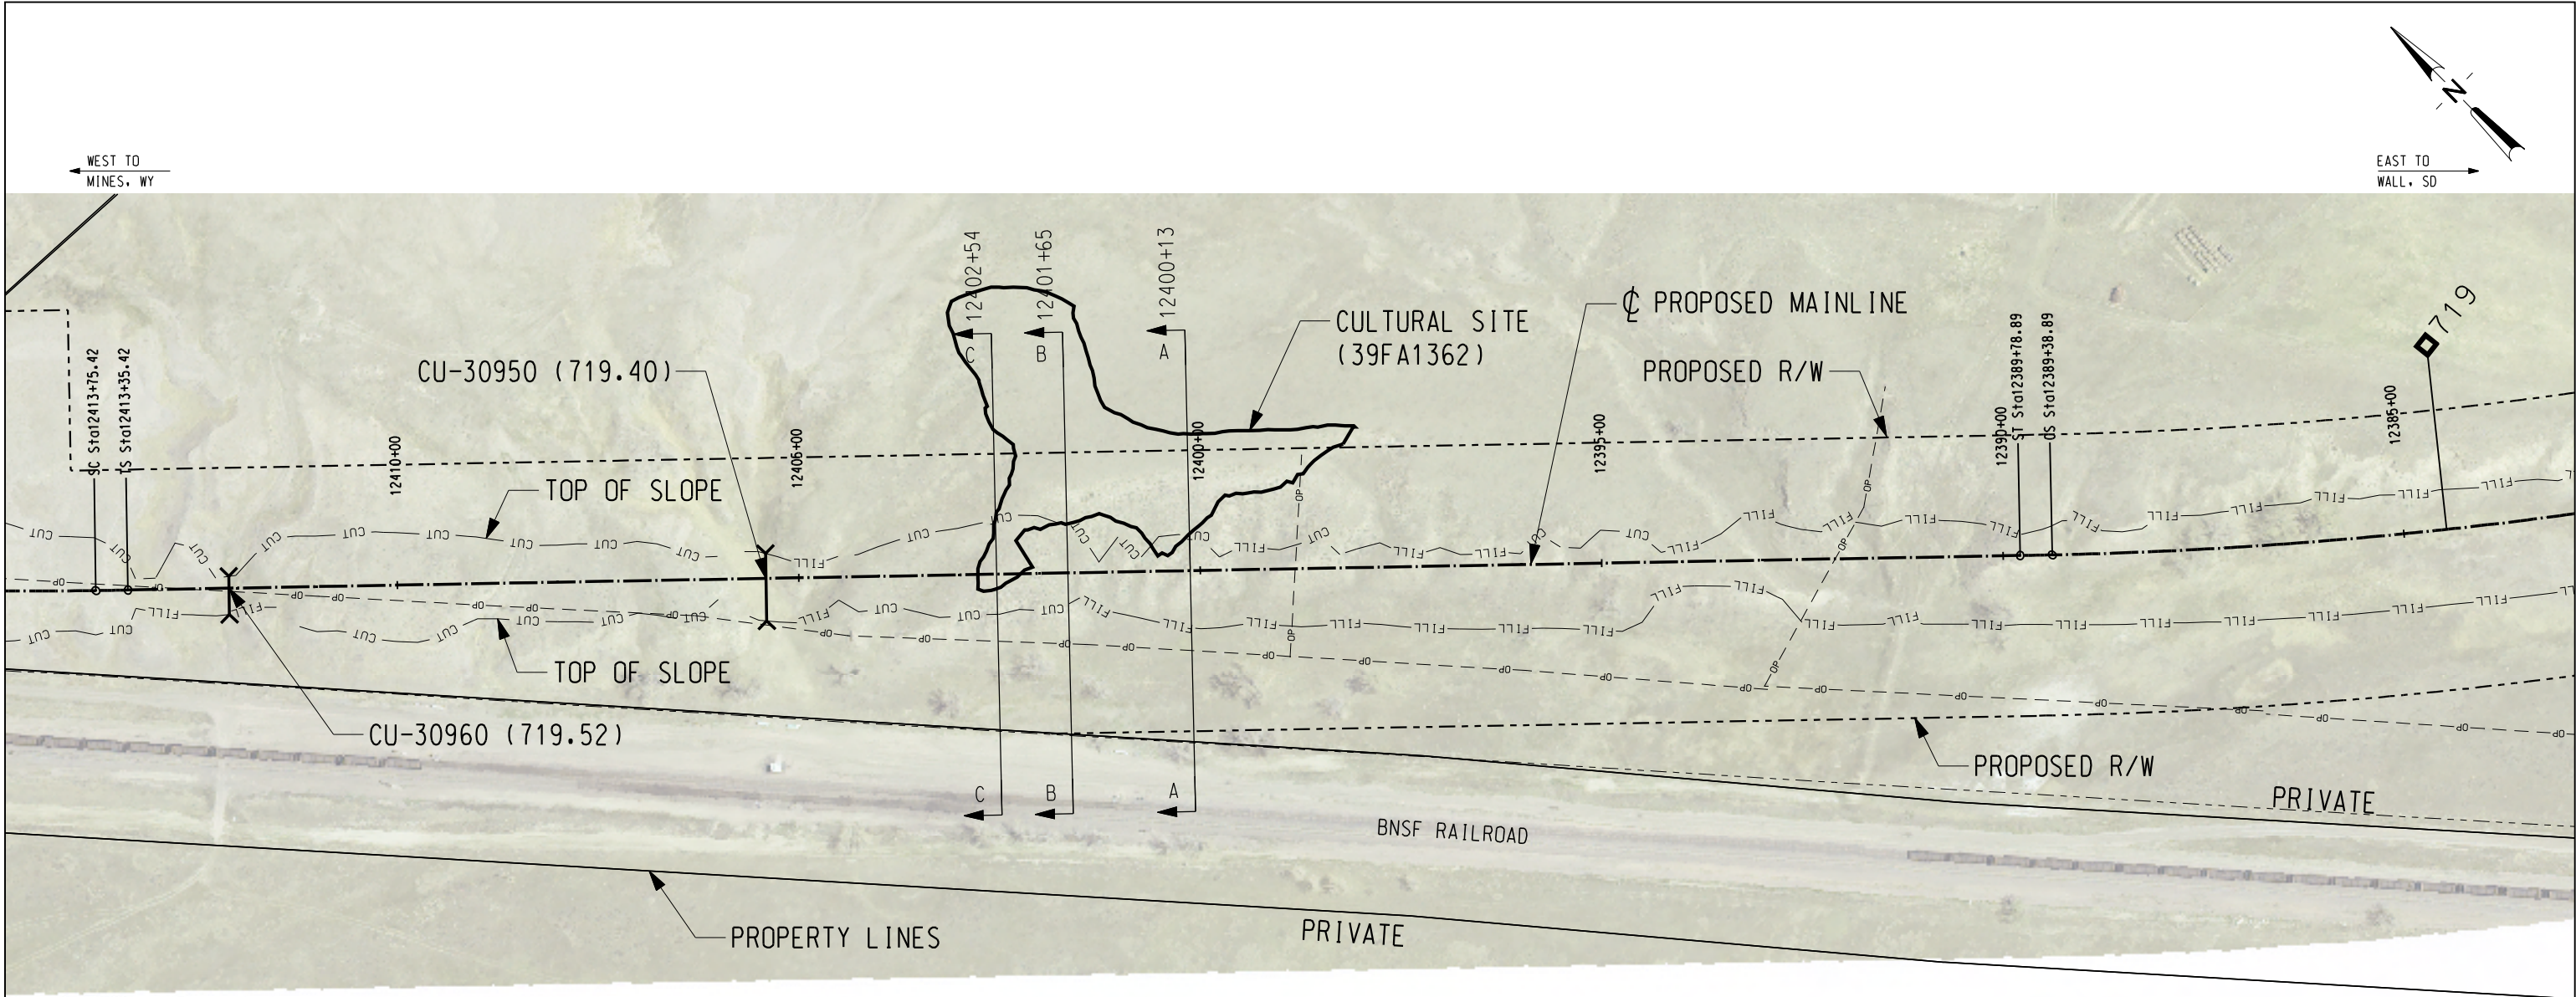

CULTURAL RESOURCE SITE NOTES:

SITE #: 39FA1362

PROPERTY TYPE: PREHISTORIC OCCUPATION AND CAIRN

NR QUALIFICATIONS: UNEVALUATED - CRITERION A. ELIGIBLE - CRITERION D.


ISSUES WITH INTEGRITY OF SETTING: IF THE SITE IS DETERMINED ELIGIBLE UNDER CRITERION A, THEN THE SITE'S INTEGRITY OF SETTING MAY BE COMPROMISED.

DIRECT IMPACTS: APPROXIMATELY 50% OF THE SITE IS LOCATED WITHIN THE PROPOSED DM&E RIGHT-OF-WAY AND APPROXIMATELY 10% OF THE SITE IS LOCATED WITHIN THE CUT BOUNDARY.

CUT: YES (15 FEET)

FILL: NO

DM&E MANAGEMENT RECOMMENDATION: NATIVE AMERICAN CONSULTATION IS RECOMMENDED TO DETERMINE THE ELIGIBILITY OF THE SITE UNDER CRITERION A. A MITIGATION PLAN WILL BE DEVELOPED TO ADDRESS ADVERSE EFFECTS TO THE SITE

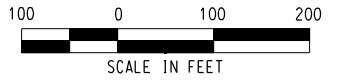

LEGEND

- | | | | |
|-------|-------------------------------|---------|------------------------------|
| —BF— | BURIED FIBER OPTICS EXISTING | —W— | WATER EXISTING |
| —BF— | BURIED FIBER OPTICS PROPOSED | —W— | WATER PROPOSED |
| —BP— | BURIED POWER LINES EXISTING | — | STEAM LINES |
| —BP— | BURIED POWER LINES PROPOSED | —BT— | TELEPHONE LINES EXISTING |
| ----- | COMMUNICATION LINES | —BT— | TELEPHONE LINES PROPOSED |
| —OP— | OVERHEAD POWER LINES EXISTING | —x—x—x— | FENCE EXISTING |
| —OP— | OVERHEAD POWER LINES PROPOSED | — | CENTERLINE EXISTING |
| | POWER POLES EXISTING | — | PROPOSED R/W |
| | POWER POLES PROPOSED | — | PROPOSED R/W |
| —G— | NATURAL GAS EXISTING | — | PROPERTY LINES |
| —G— | NATURAL GAS PROPOSED | ----- | PRELIMINARY R/W |
| —O— | OIL EXISTING | | ROAD CROSSING (RD) |
| —O— | OIL PROPOSED | | DITCH CENTERLINE PROPOSED |
| —A— | AIR EXISTING | —CUT— | PROPOSED TOP OF SLOPE (CUT) |
| —A— | AIR PROPOSED | —FILL— | PROPOSED TOE OF SLOPE (FILL) |
| —S— | SANITARY SEWER EXISTING | — | CULTURAL SITE BOUNDARY |
| —S— | SANITARY SEWER PROPOSED | | RIP RAP |
| —ST— | STORM SEWER EXISTING | | PROPOSED CULVERT (CU) |
| —ST— | STORM SEWER PROPOSED | | PROPOSED BRIDGE (BR) |
| | CENTERLINE | | |
| | UTILITY POLE | | |
| | MILEPOST (MP) | | |

NO.	DATE	REVISIONS

PRELIMINARY
NOT FOR CONSTRUCTION




DM&E
DAKOTA, MINNESOTA & EASTERN RAILROAD

CHECKED BY: TRK/WTM	FILE NAME:
DESIGNED BY: TDE/RAC	SCALE: AS NOTED
DRAWN BY: JTB/DJR	DATE: OCT 2008

PROJECT DESCRIPTION:
SEGMENT 3 MP 719.3-719.4 PARCEL NO. SDFR084

LOCATION: SOUTH DAKOTA	SUBDIVISION: NEW BUILD
DRAWING TITLE: CULTURAL SITE PLAN SITE NO. 39FA1362	SHEET NO.: 1 of 2

C:\P\working\OMA\0344314\CL-SD-MP719_39FA1362.dgn
10/29/2008 5:17:02 PM

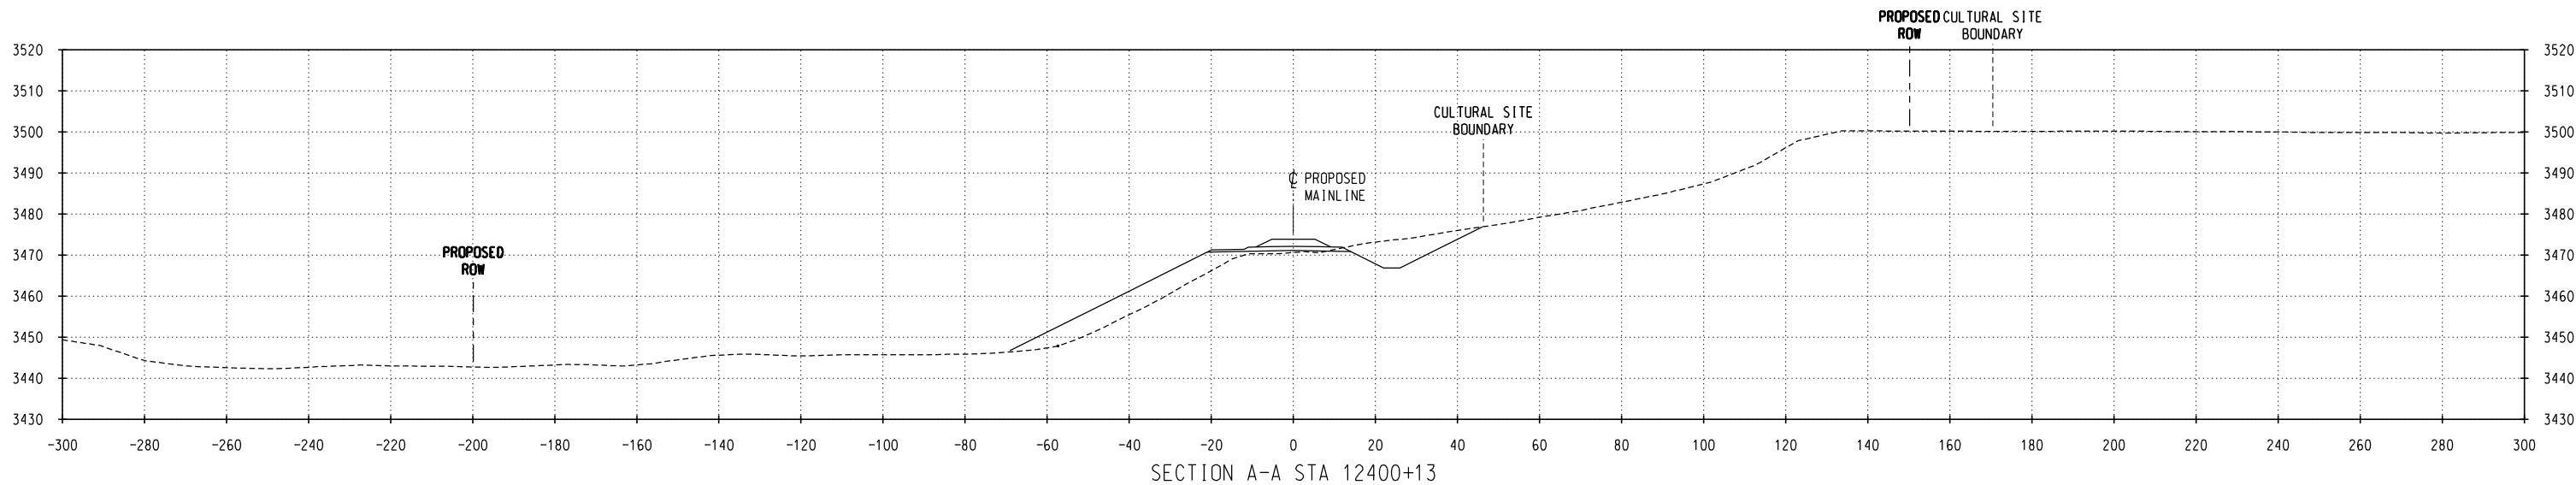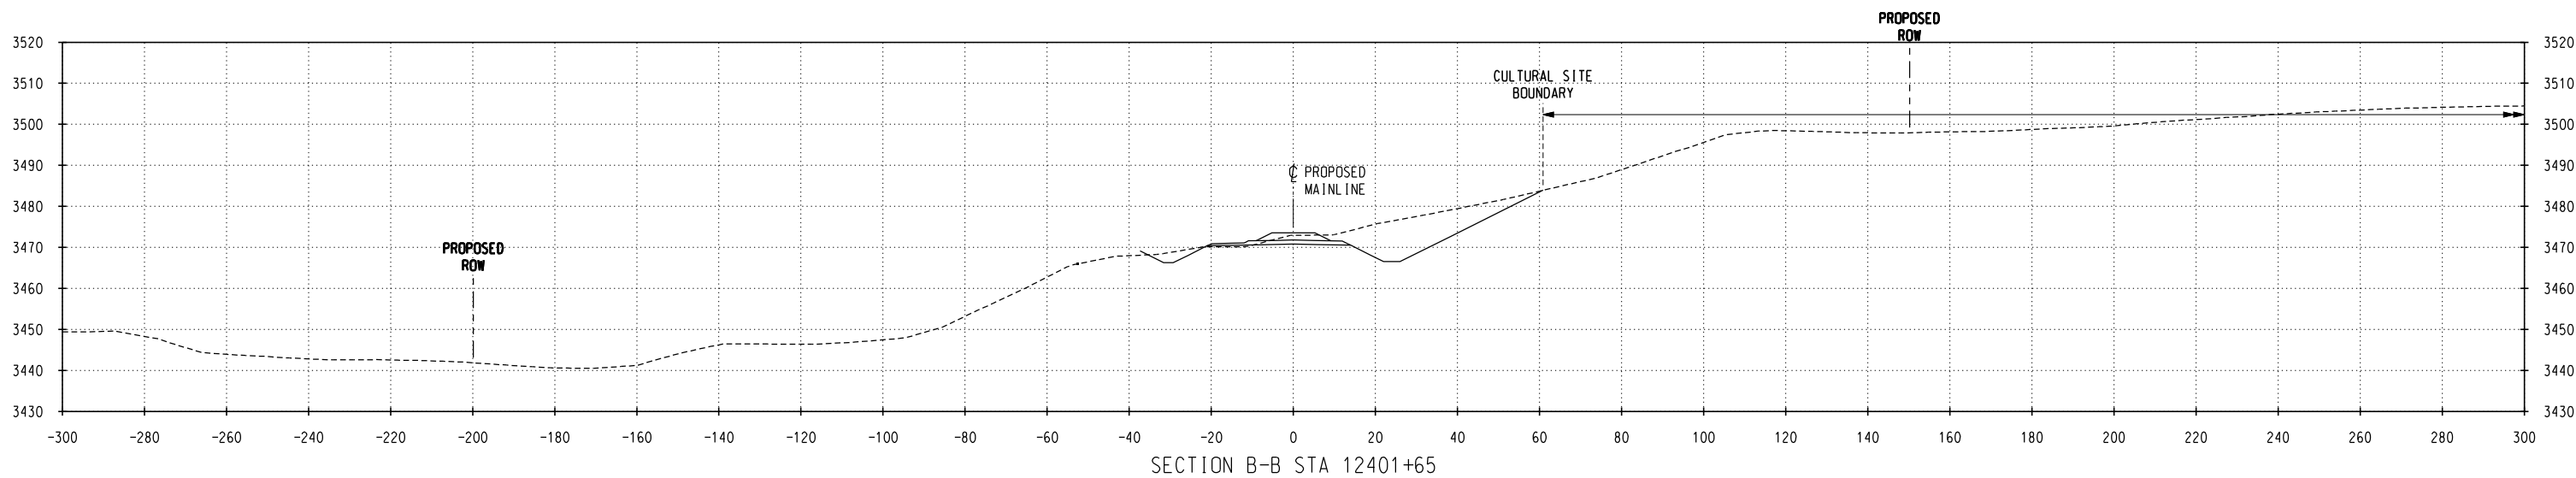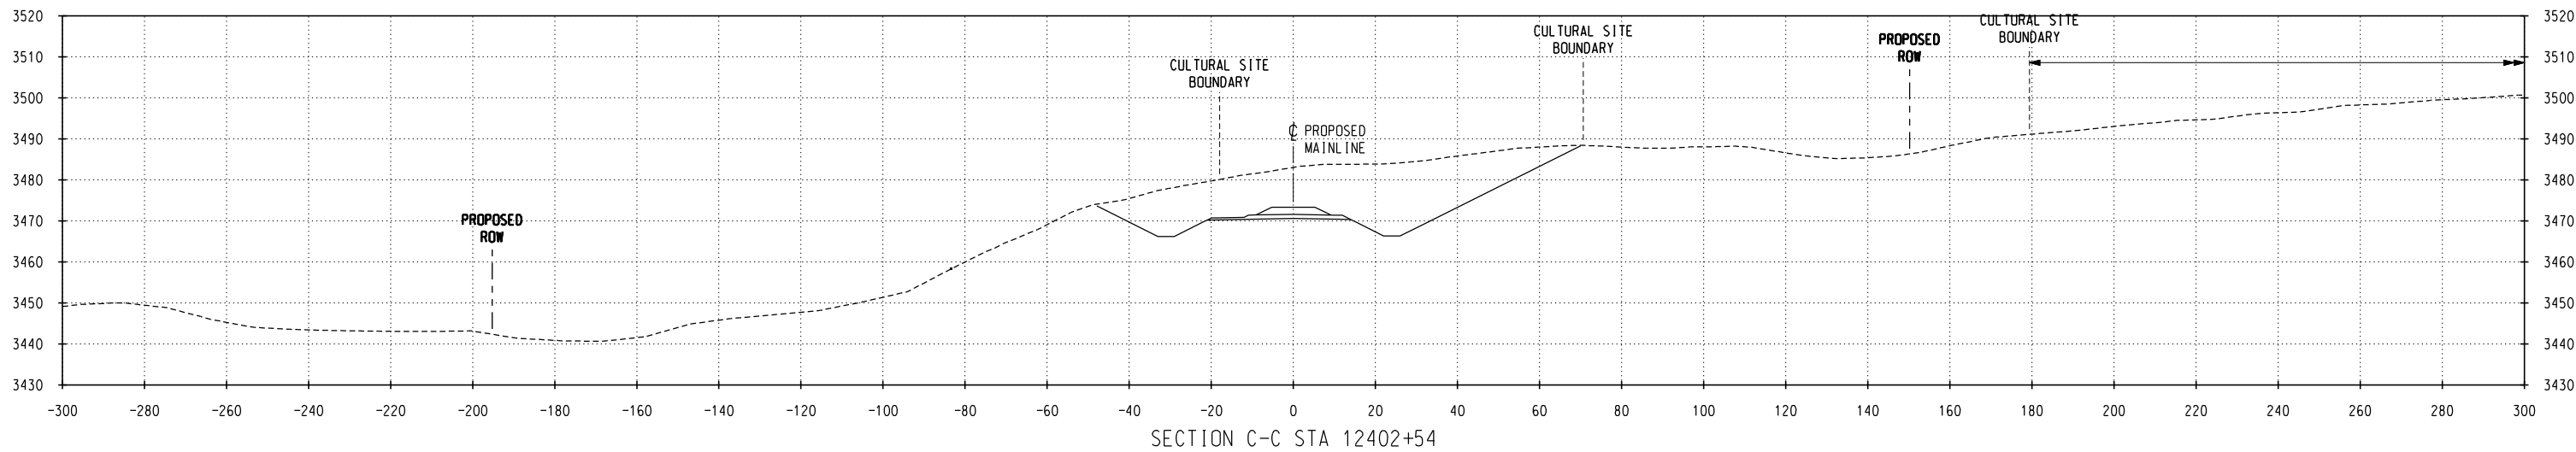

NO.	DATE	REVISIONS

PRELIMINARY
NOT FOR CONSTRUCTION

DM&E
DAKOTA, MINNESOTA & EASTERN RAILROAD

CHECKED BY: TRK/WTM	FILE NAME:
DESIGNED BY: TDE/RAC	SCALE: AS NOTED
DRAWN BY: JTB/DJR	DATE: OCT 2008

PROJECT DESCRIPTION:
SEGMENT 3 MP 719.3-719.4 PARCEL NO. SDFR084

LOCATION:	SOUTH DAKOTA
DRAWING TITLE:	CULTURAL SITE CROSS SECTIONS SITE NO. 39FA1362

SUBDIVISION:	NEW BUILD
SHEET NO.:	2 of 2