
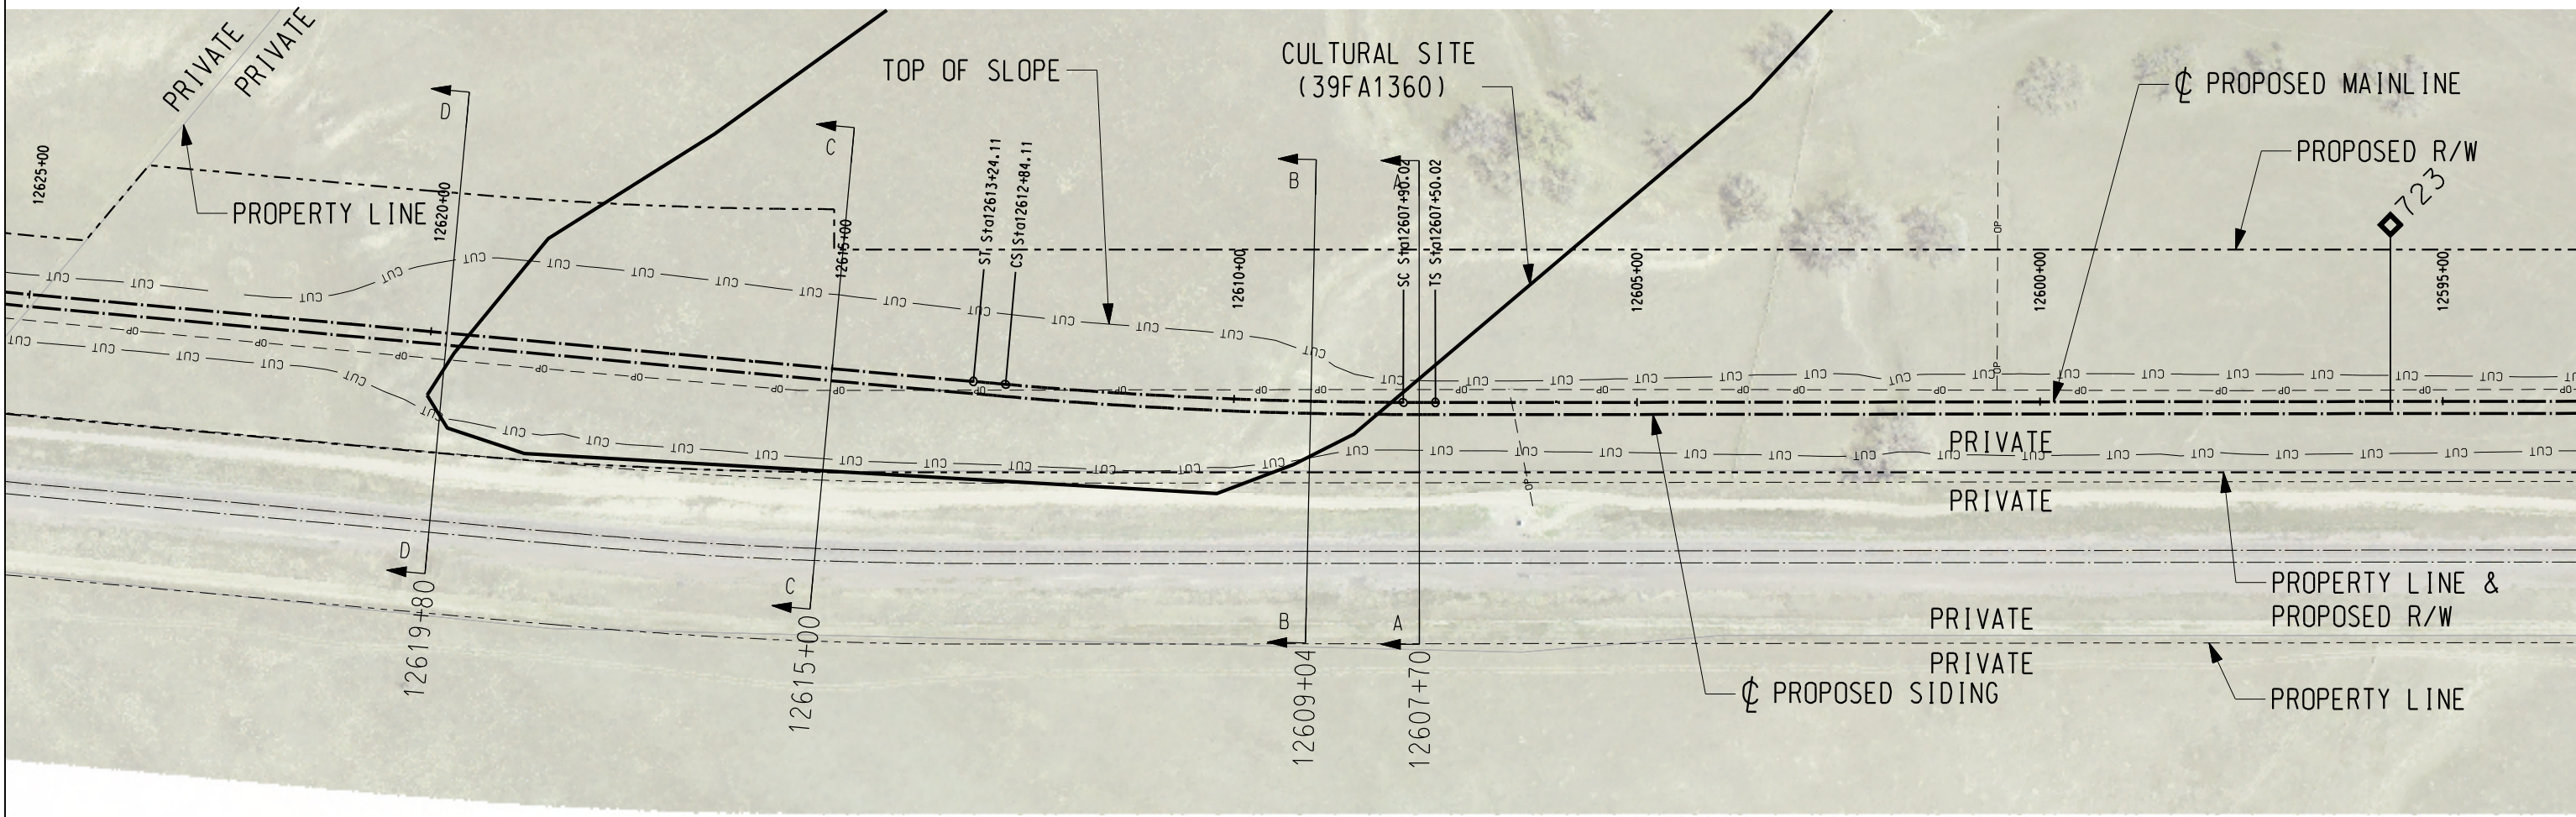


WEST TO
MINES, WY

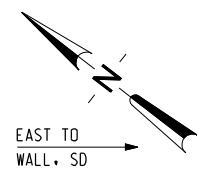

CULTURAL RESOURCE SITE NOTES:

SITE #: 39FA1360

PROPERTY TYPE: MULTICOMPONENT - HISTORIC FARMSTEAD AND NATIVE AMERICAN ARTIFACT SCATTER

NR QUALIFICATIONS: ARTIFACT SCATTER AND FARMSTEAD - ELIGIBLE UNDER CRITERION D

INTEGRITY OF SETTING: NO

DIRECT IMPACTS: YES, THE ARTIFACT SCATTER WILL BE DIRECTLY IMPACTED BY THE PROPOSED DM&E RAILROAD. THE FARMSTEAD STRUCTURES ARE LOCATED OUTSIDE OF THE PROPOSED DM&E RIGHT-OF-WAY AND WILL NOT BE AFFECTED.


CUT: YES (UP TO 30')

FILL: NO

DM&E MANAGEMENT RECOMMENDATION: A TREATMENT PLAN SHOULD BE DEVELOPED TO MITIGATE ANY ADVERSE AFFECT TO THE ARTIFACT SCATTER. NO ADDITIONAL WORK IS RECOMMENDED FOR THE FARMSTEAD.

LEGEND





- | | |
|--|---|
| —BF— — — — BURIED FIBER OPTICS EXISTING | —w— — — — WATER EXISTING |
| —BF— — — — BURIED FIBER OPTICS PROPOSED | —w— — — — WATER PROPOSED |
| —BP— — — — BURIED POWER LINES EXISTING | — — — — STEAM LINES |
| —BP— — — — BURIED POWER LINES PROPOSED | —BT— — — — TELEPHONE LINES EXISTING |
| — — — — COMMUNICATION LINES | —BT— — — — TELEPHONE LINES PROPOSED |
| —OP— — — — OVERHEAD POWER LINES EXISTING | —x—x—x— FENCE EXISTING |
| —OP— — — — OVERHEAD POWER LINES PROPOSED | — — — — CENTERLINE EXISTING |
| —G— — — — NATURAL GAS EXISTING | — — — — PROPOSED ϕ RAILROAD MAINLINE |
| —G— — — — NATURAL GAS PROPOSED | — — — — PROPOSED R/W |
| —O— — — — OIL EXISTING | — — — — PROPERTY LINES |
| —O— — — — OIL PROPOSED | — — — — PRELIMINARY R/W |
| —A— — — — AIR EXISTING | ROAD CROSSING (RD) |
| —A— — — — AIR PROPOSED | DITCH CENTERLINE PROPOSED |
| —S— — — — SANITARY SEWER EXISTING | —CUT— — — — PROPOSED TOP OF SLOPE (CUT) |
| —S— — — — SANITARY SEWER PROPOSED | —FILL— — — — PROPOSED TOE OF SLOPE (FILL) |
| —ST— — — — STORM SEWER EXISTING | — — — — CULTURAL SITE BOUNDARY |
| —ST— — — — STORM SEWER PROPOSED | RIP RAP |
| ϕ — — — — CENTERLINE | PROPOSED CULVERT (CU) |
| — — — — UTILITY POLE | PROPOSED BRIDGE (BR) |
| — — — — MILEPOST (MP) | |

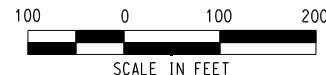

NO.	DATE	REVISIONS	PRELIMINARY NOT FOR CONSTRUCTION		DM&E DAKOTA, MINNESOTA & EASTERN RAILROAD	CHECKED BY: WTM/ALS	FILE NAME:	PROJECT DESCRIPTION: SEGMENT 3 MP 723.1-723.5 PARCEL NO. SD1002 & SDFR0900		LOCATION: SOUTH DAKOTA	SUBDIVISION: NEW BUILD
						DESIGNED BY: TDE/RAC	SCALE: AS NOTED			DRAWING TITLE: CULTURAL SITE PLAN SITE NO. 39FA1360	SHEET NO.: 1 of 2
						DRAWN BY: JTB/DJR	DATE: OCT. 2008				

C:\P\Working\OMA\03035100\CL-SD-MP723_39FA1360.dgn 10/27/2008 12:02:14 PM

C:\P\working\OMA\03035100\CL-SD-MP723_39FA1360.dgn
10/27/2008 12:03:51 PM

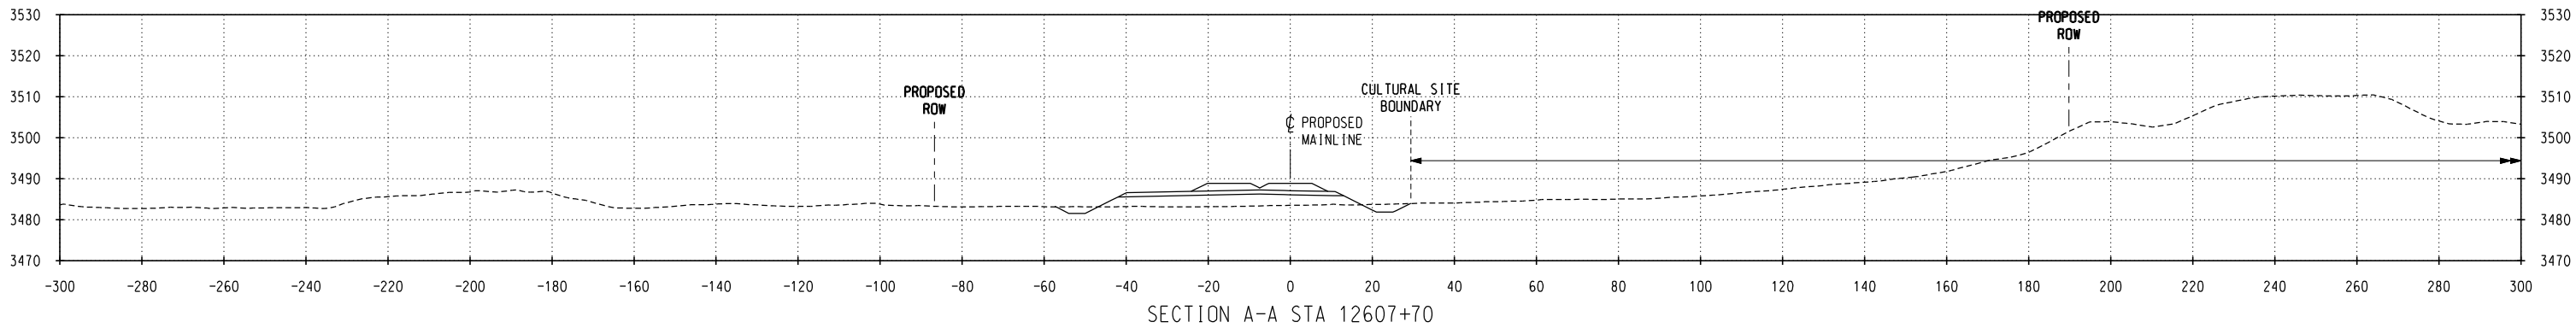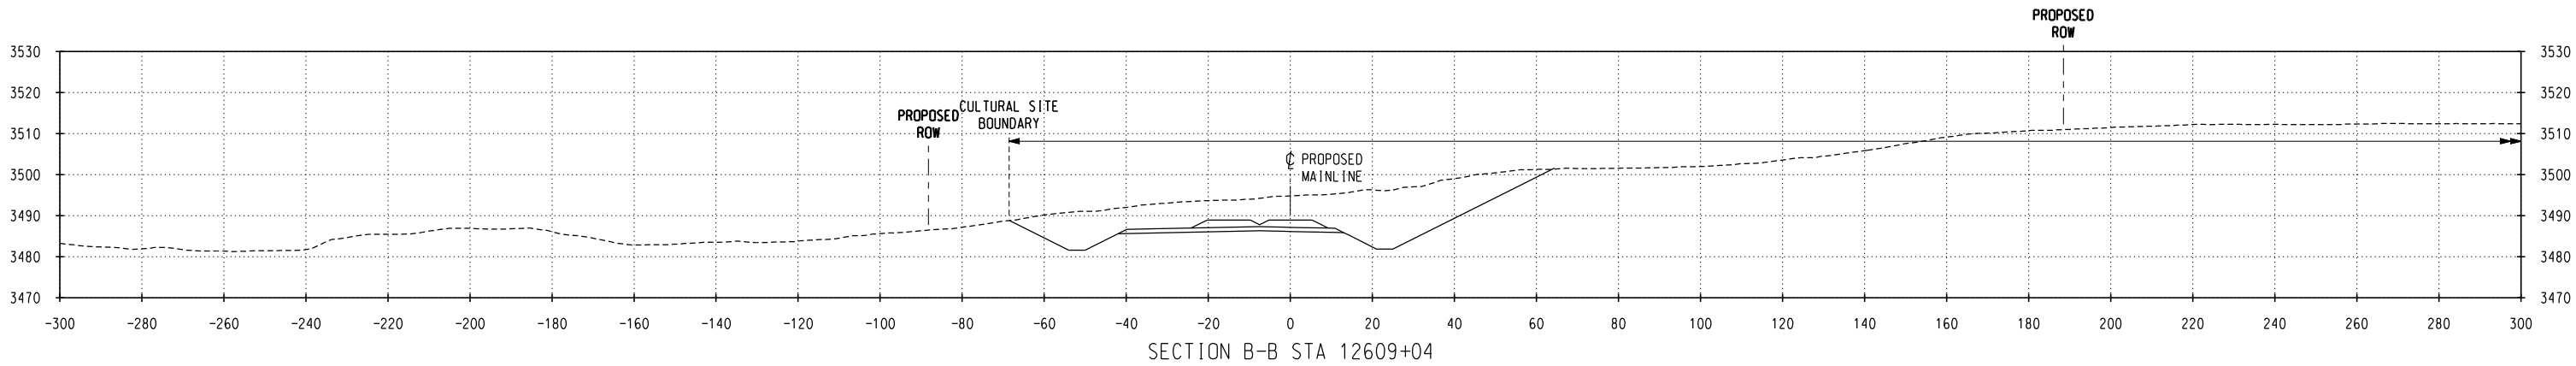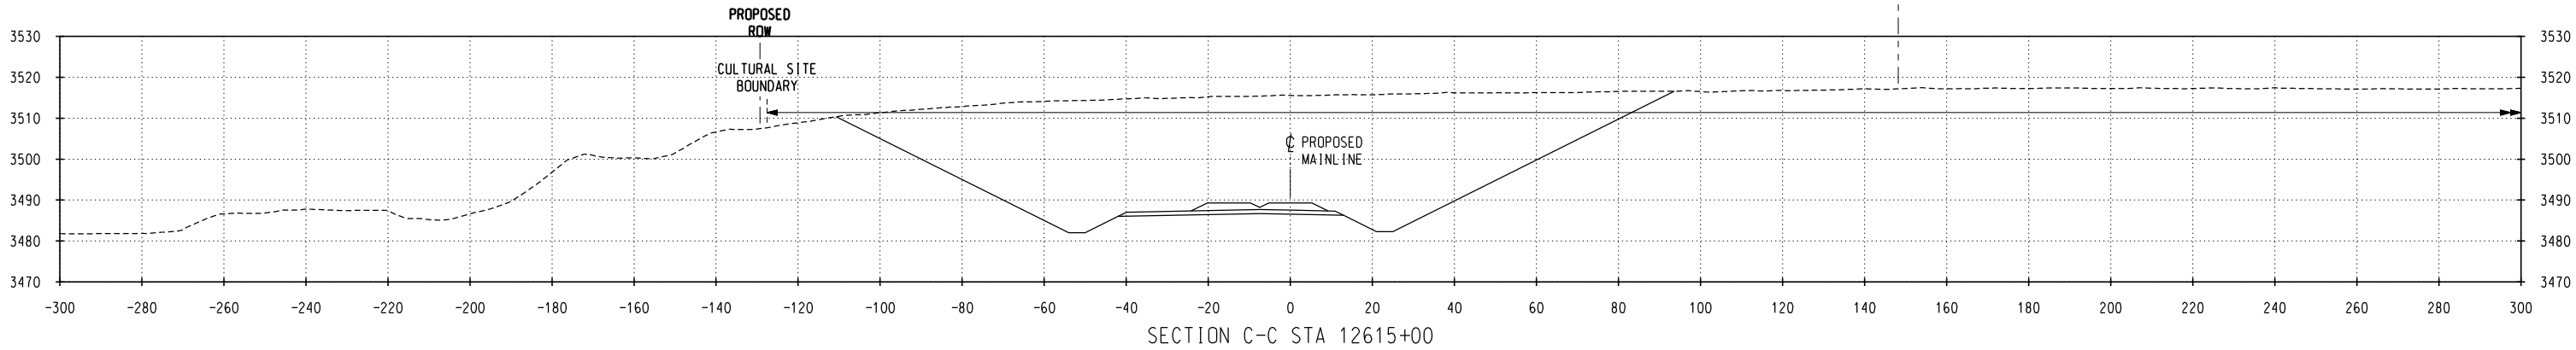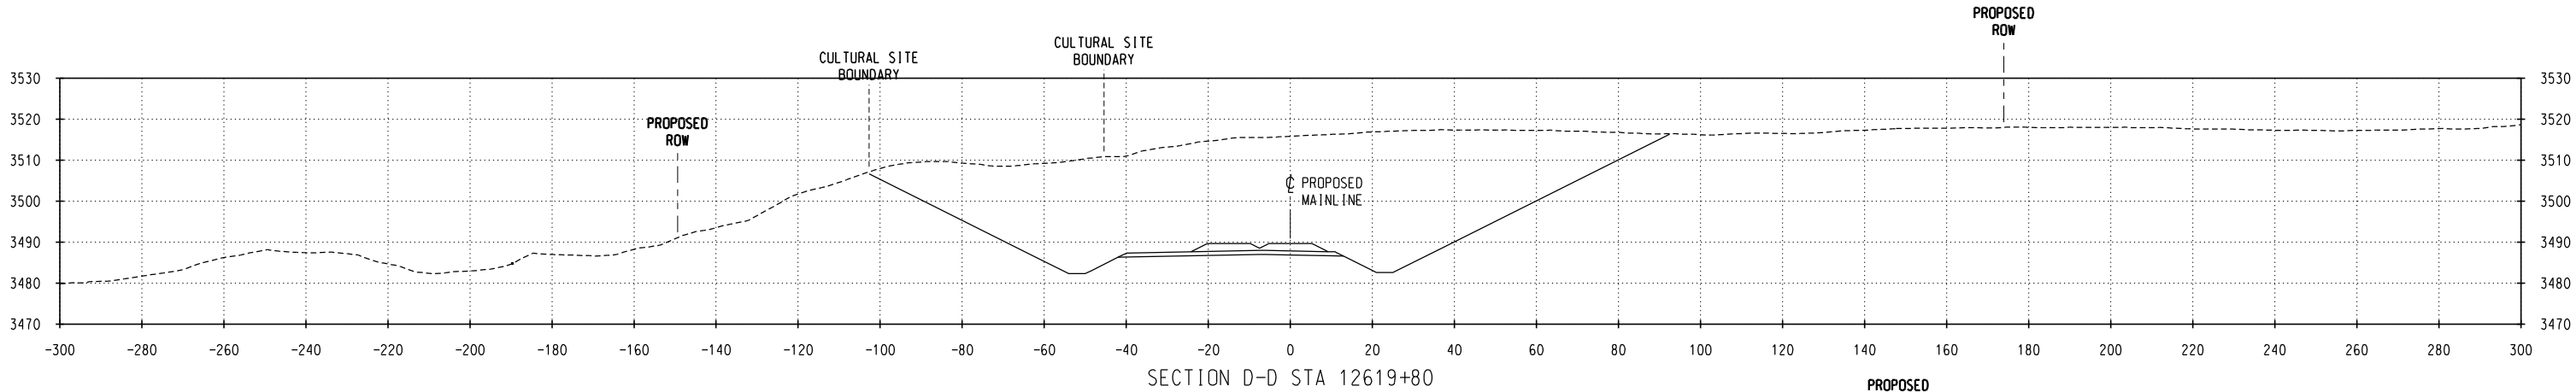

NO.	DATE	REVISIONS

PRELIMINARY
NOT FOR CONSTRUCTION

DM&E
DAKOTA, MINNESOTA & EASTERN RAILROAD

CHECKED BY: WTM/ALS	FILE NAME:
DESIGNED BY: TDE/RAC	SCALE: AS NOTED
DRAWN BY: JTB/DJR	DATE: OCT 2008

PROJECT DESCRIPTION:
SEGMENT 3
MP 723.1-723.5
PARCEL NO. SD1002 & SDFR090a

LOCATION:
SOUTH DAKOTA
DRAWING TITLE:
CULTURAL SITE CROSS SECTIONS
SITE NO. 39FA1360

SUBDIVISION:
NEW BUILD
SHEET NO.:
2 of 2