


C:\Pwworking\OMA\0346061\CL-WY-MP768_48WE1280.dgn
11/7/2008 2:38:50 PM

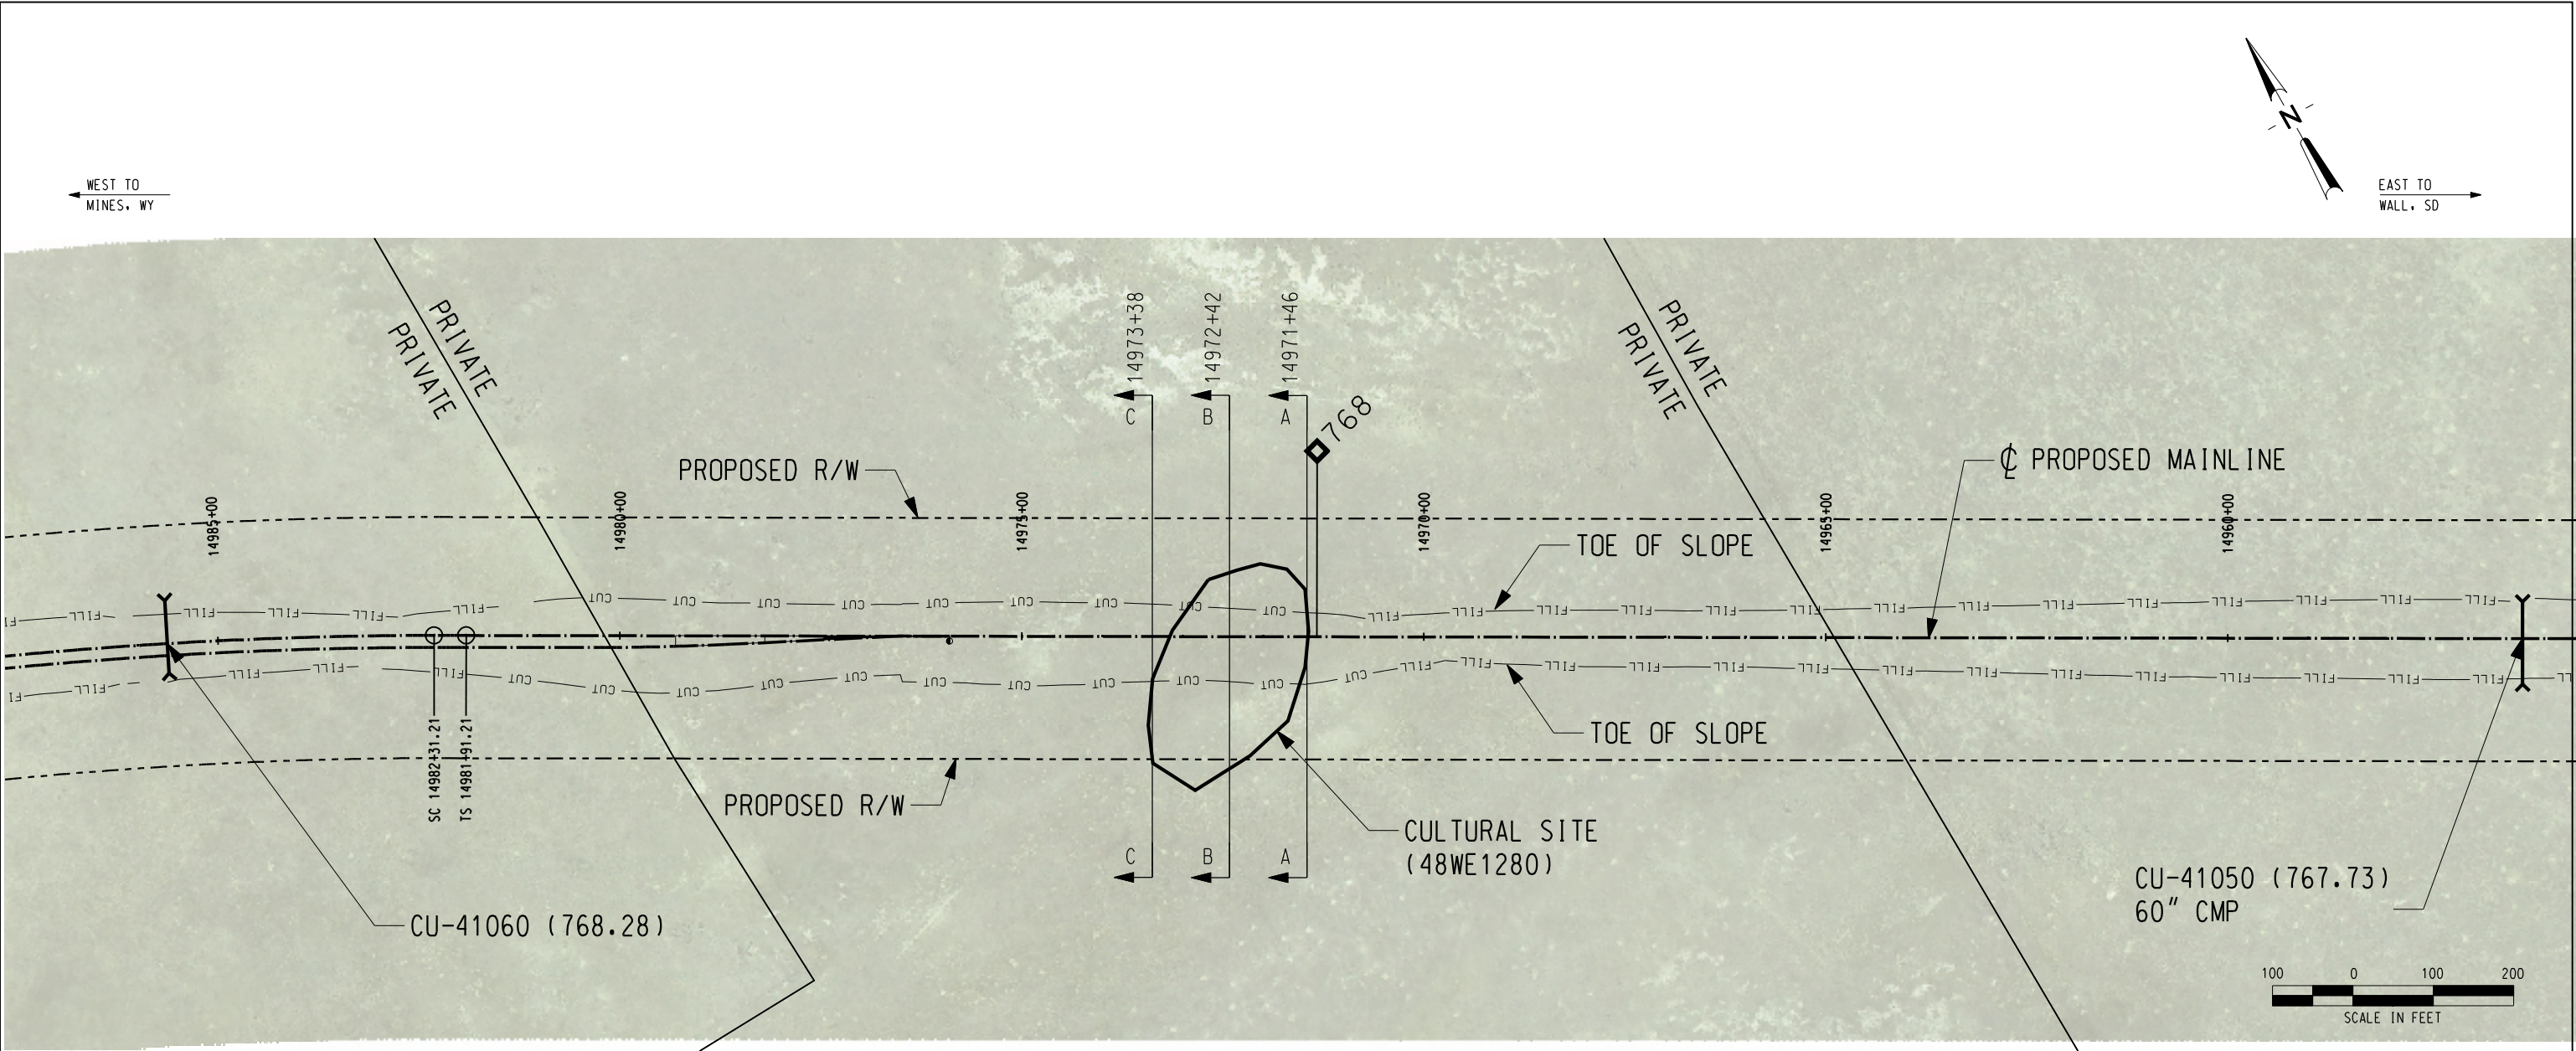

CULTURAL RESOURCE SITE NOTES:

SITE #: 48WE1280

PROPERTY TYPE: PREHISTORIC STONE CIRCLES AND LITHIC SCATTER

NR QUALIFICATIONS: UNEVALUATED UNDER CRITERIA A, B, AND D.

ISSUES WITH INTEGRITY OF SETTING: IF ELIGIBLE, THE SITE'S INTEGRITY OF SETTING MAY BE COMPROMISED.

DIRECT IMPACTS: YES, APPROXIMATELY 90% OF THE SITE IS LOCATED WITHIN THE PROPOSED DM&E RIGHT-OF-WAY AND APPROXIMATELY 30% OF THE SITE IS LOCATED WITHIN THE CUT/FILL BOUNDARY (SEE CROSS-SECTIONS A, B, AND C).

CUT: YES (10 FEET)

FILL: NO

DM&E MANAGEMENT RECOMMENDATION: SITE 48WE1280 REQUIRES NATIONAL REGISTER OF HISTORIC PLACES EVALUATION UNDER CRITERIA A, B, C, AND D. NATIVE AMERICAN CONSULTATION IS RECOMMENDED TO RESOLVE ELIGIBILITY UNDER CRITERIA A, B, AND C. SUBSURFACE TESTING IS RECOMMENDED TO RESOLVE ELIGIBILITY UNDER CRITERION D. IF THE SITE IS ELIGIBLE UNDER ANY OF THE CRITERIA A TREATMENT PLAN WILL BE DEVELOPED TO MITIGATE ADVERSE AFFECTS TO THE SITE.

LEGEND

- | | | | |
|------|-------------------------------|---------|------------------------------|
| —BF— | BURIED FIBER OPTICS EXISTING | —w— | WATER EXISTING |
| —BF— | BURIED FIBER OPTICS PROPOSED | —w— | WATER PROPOSED |
| —BP— | BURIED POWER LINES EXISTING | — | STEAM LINES |
| —BP— | BURIED POWER LINES PROPOSED | —BT— | TELEPHONE LINES EXISTING |
| — | COMMUNICATION LINES | —BT— | TELEPHONE LINES PROPOSED |
| —OP— | OVERHEAD POWER LINES EXISTING | —x—x—x— | FENCE EXISTING |
| —OP— | OVERHEAD POWER LINES PROPOSED | — | CENTERLINE EXISTING |
| —G— | NATURAL GAS EXISTING | — | PROPOSED R/W |
| —G— | NATURAL GAS PROPOSED | — | PROPERTY LINES |
| —O— | OIL EXISTING | — | PRELIMINARY R/W |
| —O— | OIL PROPOSED | — | ROAD CROSSING (RD) |
| —A— | AIR EXISTING | —>— | DITCH CENTERLINE PROPOSED |
| —A— | AIR PROPOSED | —CUT— | PROPOSED TOP OF SLOPE (CUT) |
| —S— | SANITARY SEWER EXISTING | —FILL— | PROPOSED TOE OF SLOPE (FILL) |
| —S— | SANITARY SEWER PROPOSED | — | CULTURAL SITE BOUNDARY |
| —ST— | STORM SEWER EXISTING | — | RIP RAP |
| —ST— | STORM SEWER PROPOSED | — | PROPOSED CULVERT (CU) |
| — | CENTERLINE | — | PROPOSED BRIDGE (BR) |
| — | UTILITY POLE | | |
| — | MILEPOST (MP) | | |

NO.	DATE	REVISIONS

PRELIMINARY
NOT FOR CONSTRUCTION

DM&E
DAKOTA, MINNESOTA & EASTERN RAILROAD

CHECKED BY: TRK/WTM	FILE NAME:
DESIGNED BY: TDE/RAC	SCALE: AS NOTED
DRAWN BY: JTB/DJR	DATE: OCT 2008


PROJECT DESCRIPTION:

SEGMENT 4
MP 768.0-768.1
PARCEL NO. WYWS020

LOCATION: WYOMING
DRAWING TITLE:
CULTURAL SITE PLAN
SITE NO. 48WE1280

SUBDIVISION:
NEW BUILD
SHEET NO.:
1 of 2

c:\pwworking\omni\034606\CL-WY-MP768_48WE1280.dgn
11/7/2008 3:22:38 PM

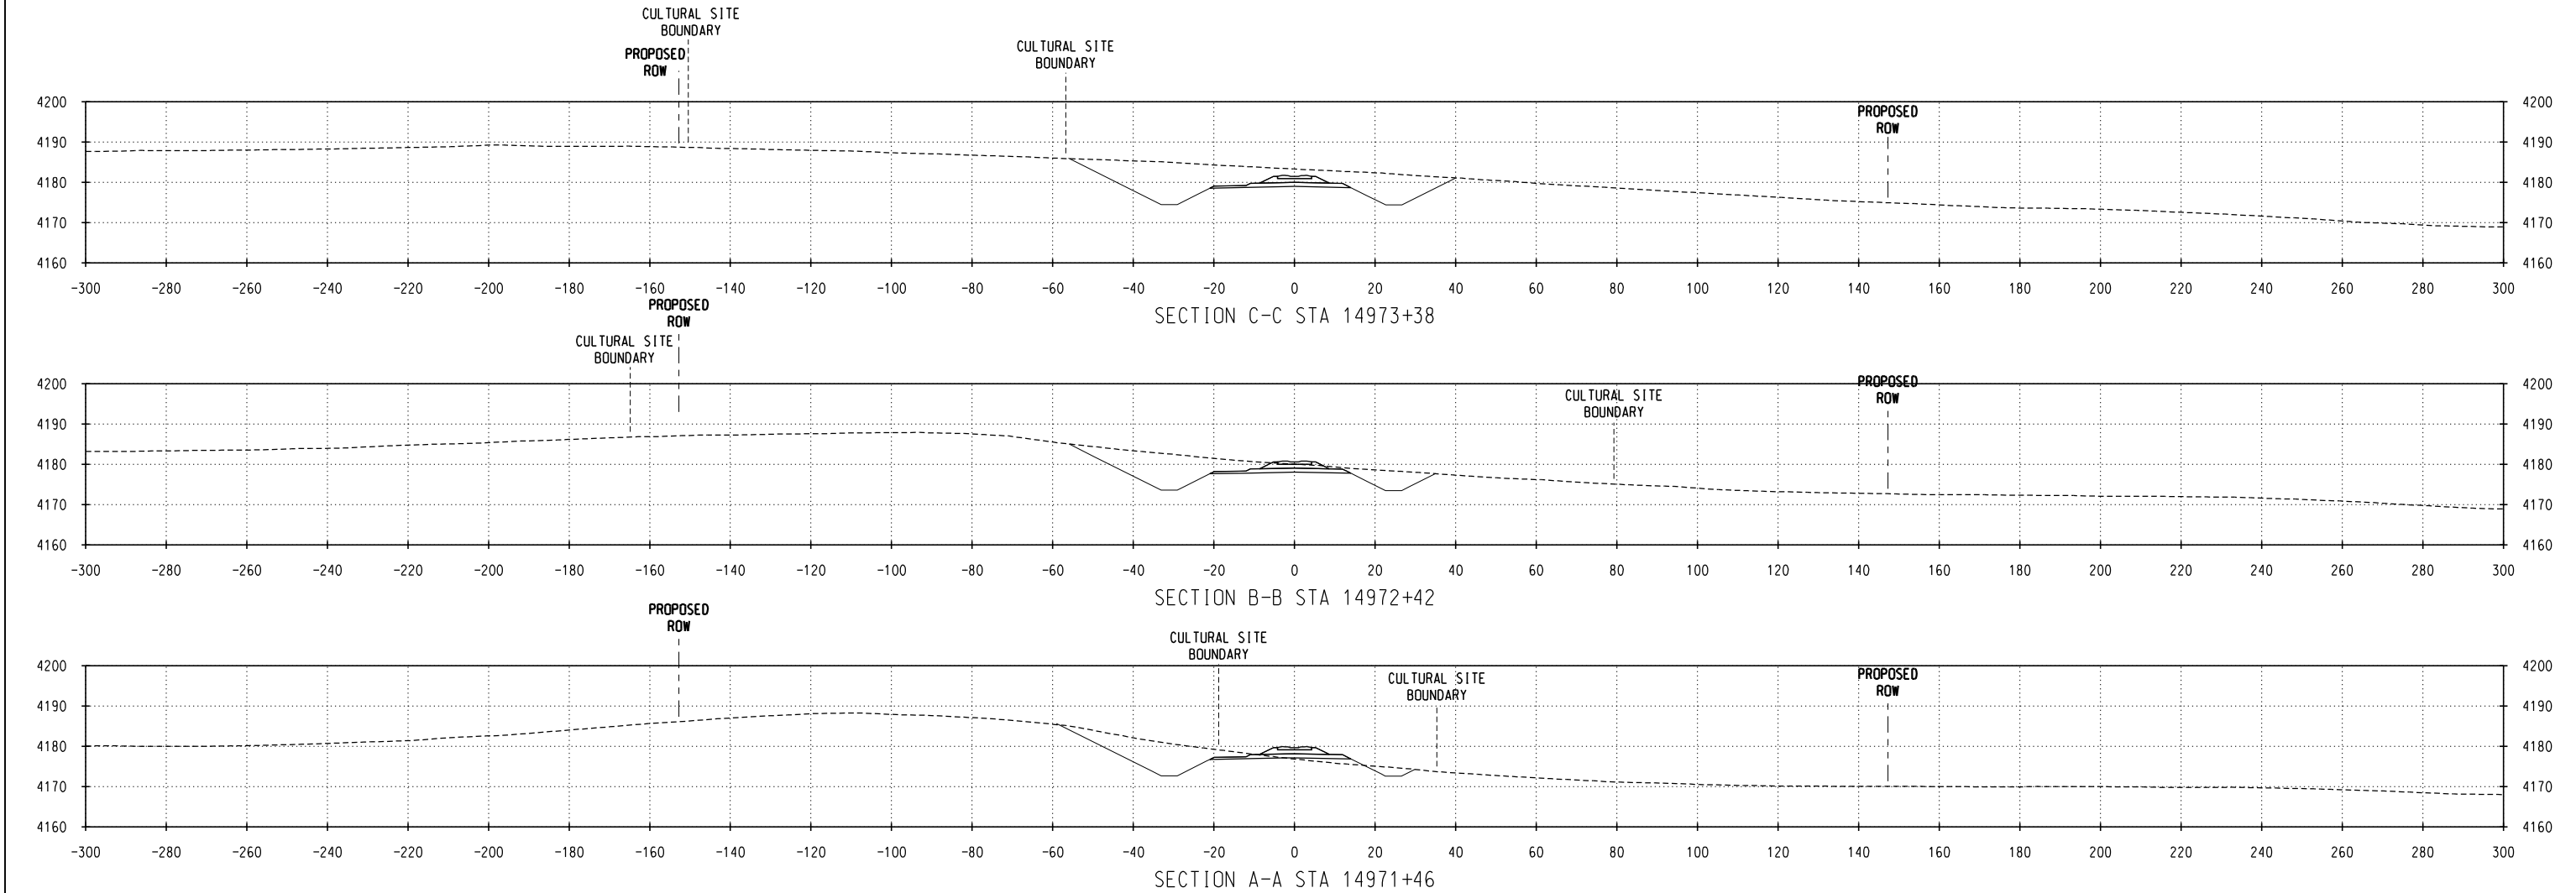

NO.	DATE	REVISIONS

PRELIMINARY
NOT FOR CONSTRUCTION

DM&E
DAKOTA, MINNESOTA & EASTERN RAILROAD

CHECKED BY: TRK/WTM	FILE NAME:
DESIGNED BY: TDE/RAC	SCALE: AS NOTED
DRAWN BY: JTB/DJR	DATE: OCT 2008

PROJECT DESCRIPTION:
SEGMENT 4 MP 768.0-768.1 PARCEL NO. WYWS020

LOCATION: WYOMING
DRAWING TITLE: CULTURAL SITE CROSS SECTIONS SITE NO. 48WE1280

SUBDIVISION: NEW BUILD
SHEET NO.: 2 of 2