


C:\P\Working\OMA\0303525\CL-WY-MP777_48WE1381.dgn
10/2/2008 2:47:59 PM

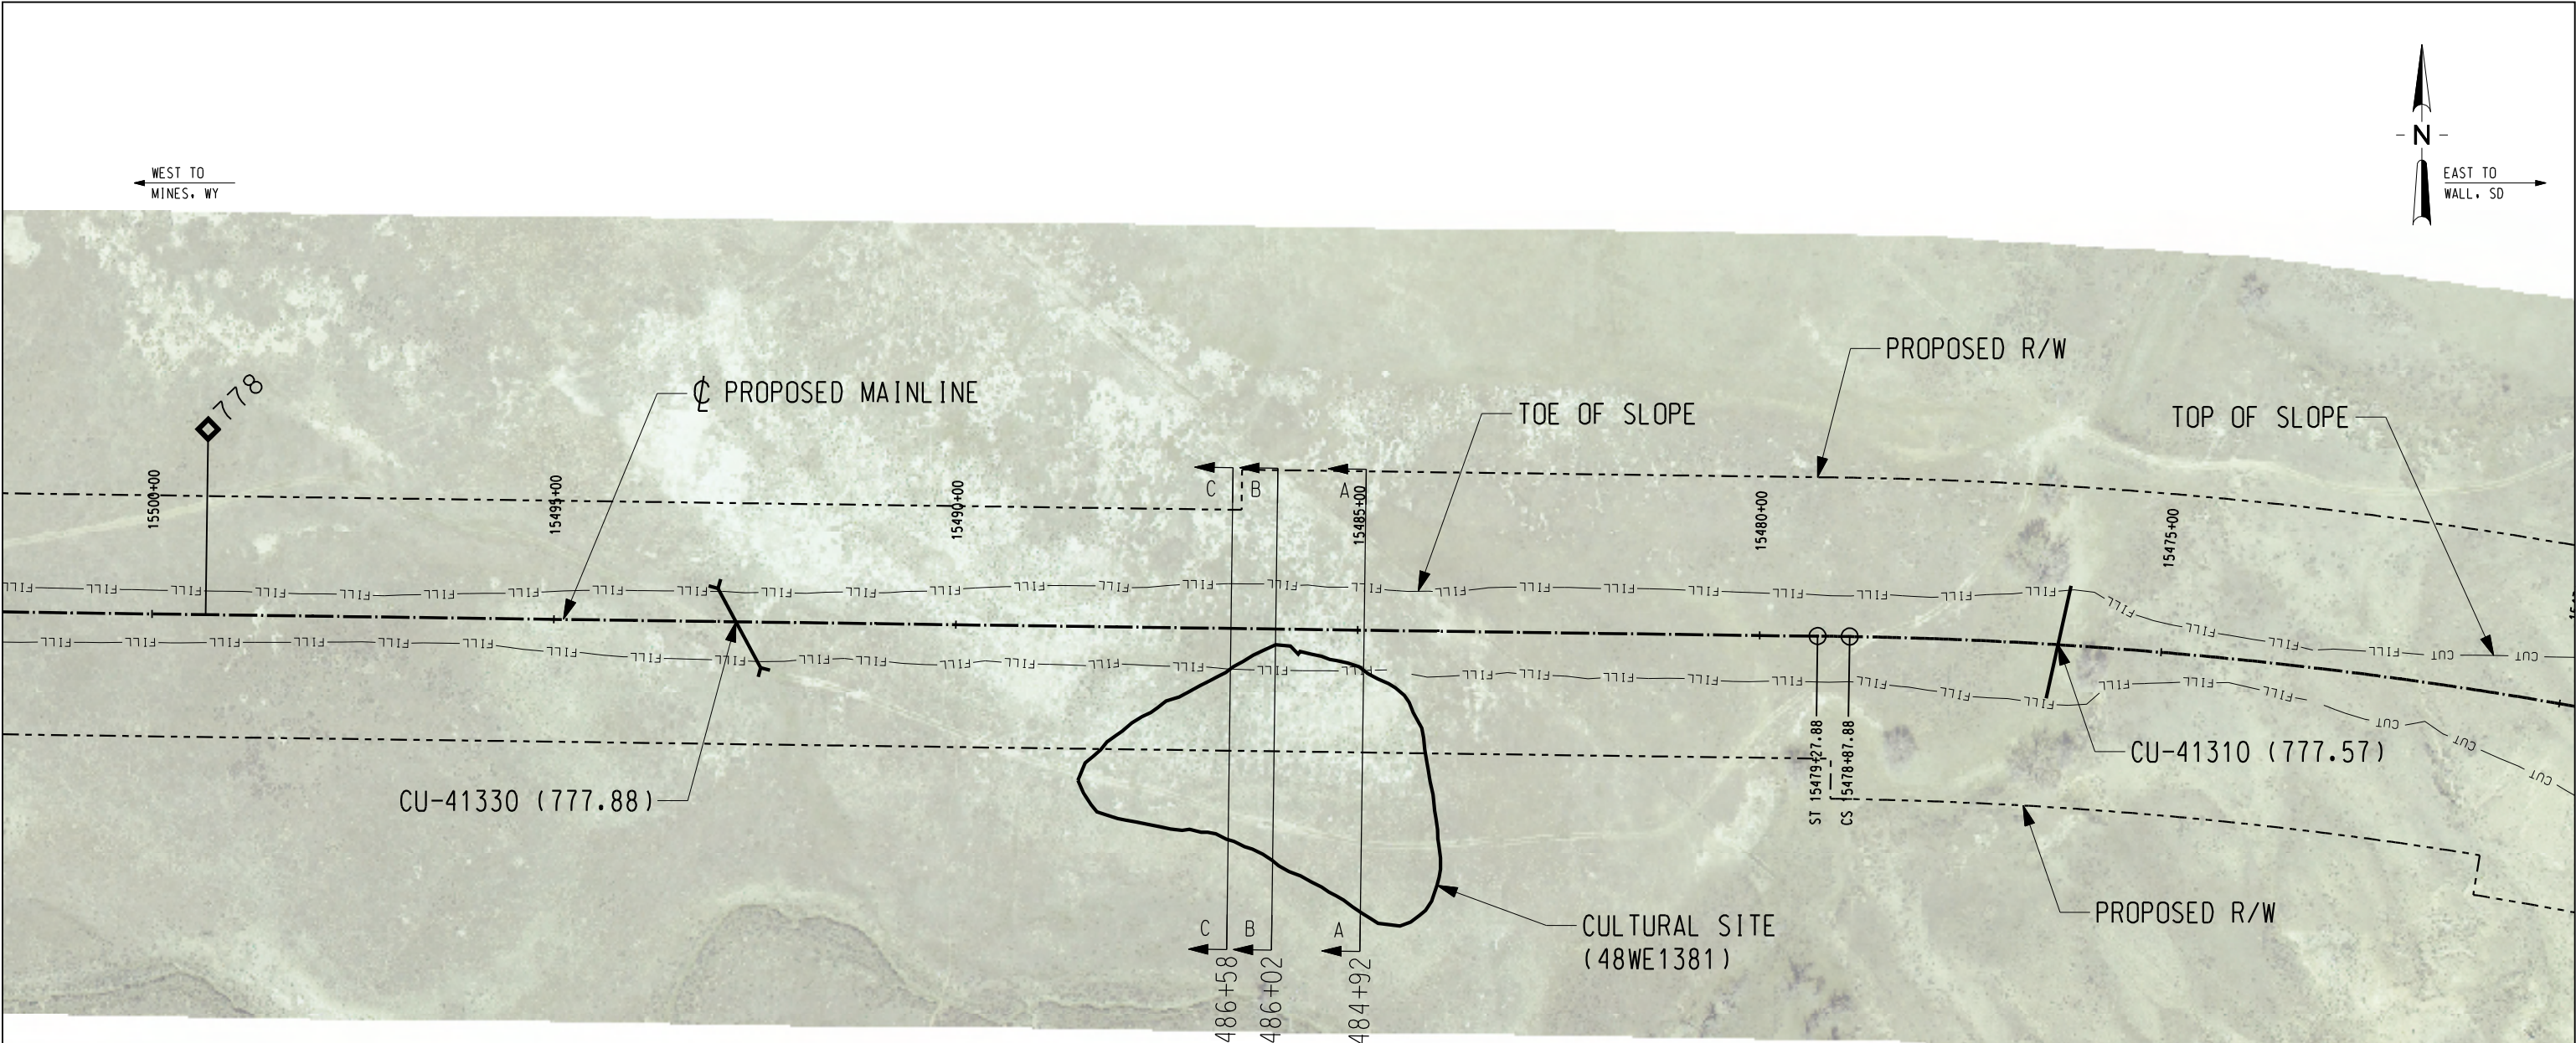

CULTURAL RESOURCE SITE NOTES:

SITE #: 48WE1381

PROPERTY TYPE: PREHISTORIC OPEN CAMP

NR QUALIFICATIONS: ELIGIBLE UNDER CRITERION D, NON-CONTRIBUTING ELEMENT WITHIN THE PROPOSED DM&E RIGHT-OF-WAY

INTEGRITY OF SETTING: NOT APPLICABLE

DIRECT IMPACTS: THE NORTHERN EXTENT OF THE SITE IS LOCATED WITHIN THE FILL BOUNDARY.

CUI: NO

FILL: YES (15')

DM&E MANAGEMENT RECOMMENDATION: THE PORTION OF THE SITE IMPACTED BY THE FILL BOUNDARY IS A NON-CONTRIBUTING PORTION OF THE SITE. NO FURTHER WORK IS RECOMMENDED AT SITE 39WE1381. THE REMAINING PORTION OF THE SITE LOCATED WITHIN THE PROPOSED DM&E RIGHT-OF-WAY SHOULD BE FENCED BEFORE CONSTRUCTION AND MONITORED DURING CONSTRUCTION TO AVOID ANY ADVERSE EFFECT TO THE SITE.

LEGEND

- | | | | |
|----------|-------------------------------|-----------|--------------------------|
| -BF----- | BURIED FIBER OPTICS EXISTING | -W----- | WATER EXISTING |
| -BF----- | BURIED FIBER OPTICS PROPOSED | -W----- | WATER PROPOSED |
| -BP----- | BURIED POWER LINES EXISTING | ----- | STEAM LINES |
| -BP----- | BURIED POWER LINES PROPOSED | -BT----- | TELEPHONE LINES EXISTING |
| ----- | COMMUNICATION LINES | -BT----- | TELEPHONE LINES PROPOSED |
| -OP----- | OVERHEAD POWER LINES EXISTING | -X-X-X-X- | FENCE EXISTING |
| -OP----- | OVERHEAD POWER LINES PROPOSED | ----- | CENTERLINE EXISTING |
| ----- | POWER POLES EXISTING | ----- | PROPOSED R/W |
| ----- | POWER POLES PROPOSED | ----- | PROPERTY LINES |
| -G----- | NATURAL GAS EXISTING | ----- | PRELIMINARY R/W |
| -G----- | NATURAL GAS PROPOSED | ----- | |
| -O----- | OIL EXISTING | ----- | |
| -O----- | OIL PROPOSED | ----- | |
| -A----- | AIR EXISTING | ----- | |
| -A----- | AIR PROPOSED | ----- | |
| -S----- | SANITARY SEWER EXISTING | ----- | |
| -S----- | SANITARY SEWER PROPOSED | ----- | |
| -ST----- | STORM SEWER EXISTING | ----- | |
| -ST----- | STORM SEWER PROPOSED | ----- | |
| ----- | CENTERLINE | ----- | |
| ----- | UTILITY POLE | ----- | |
| ----- | MILEPOST (MP) | ----- | |
-
- | | |
|------------|------------------------------|
| ----- | ROAD CROSSING (RD) |
| ----- | DITCH CENTERLINE PROPOSED |
| -CUT----- | PROPOSED TOP OF SLOPE (CUT) |
| -FILL----- | PROPOSED TOE OF SLOPE (FILL) |
| ----- | CULTURAL SITE BOUNDARY |
| ----- | RIP RAP |
| ----- | PROPOSED CULVERT (CU) |
| ----- | PROPOSED BRIDGE (BR) |

NO.	DATE	REVISIONS

PRELIMINARY
NOT FOR CONSTRUCTION

DM&E
DAKOTA, MINNESOTA & EASTERN RAILROAD


CHECKED BY: WTM/ALS	FILE NAME:
DESIGNED BY: TDE/RAC	SCALE: AS NOTED
DRAWN BY: JTB/DJR	DATE: OCT 2008

PROJECT DESCRIPTION:
SEGMENT 4
MP 777.7-777.8
PARCEL NO. WYWS028


LOCATION: WYOMING
DRAWING TITLE:
CULTURAL SITE PLAN
SITE NO. 48WE1381

SUBDIVISION:
NEW BUILD
SHEET NO.:
1 of 2


C:\P\working\OMA\030525\CL-WY-MP777_48WE1381.dgn
10/27/2008 2:49:20 PM

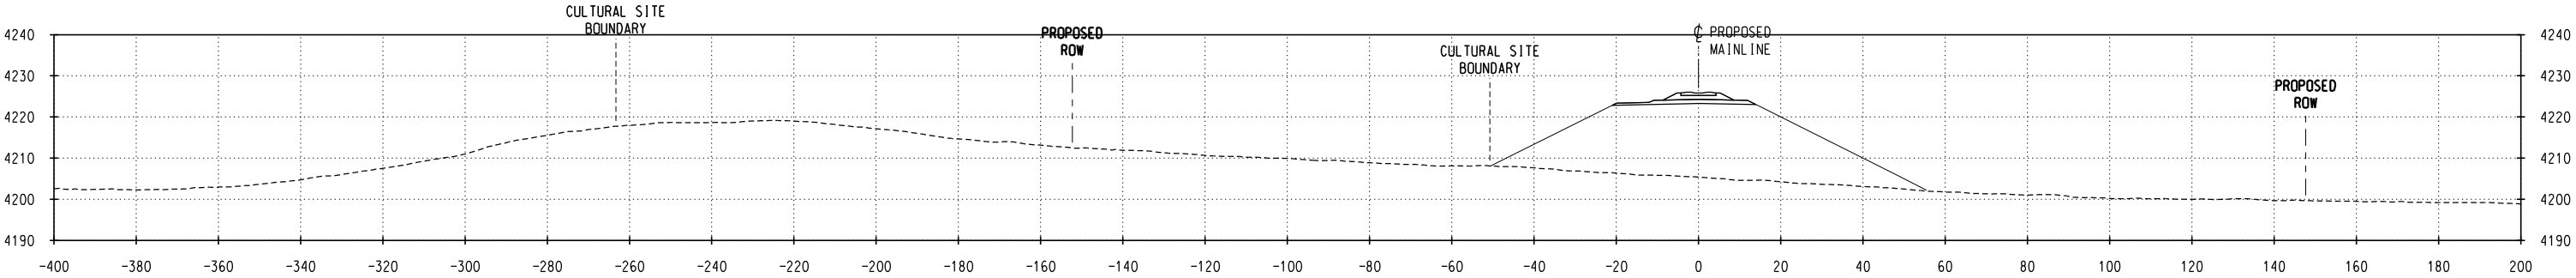

SECTION C-C STA 15486+58

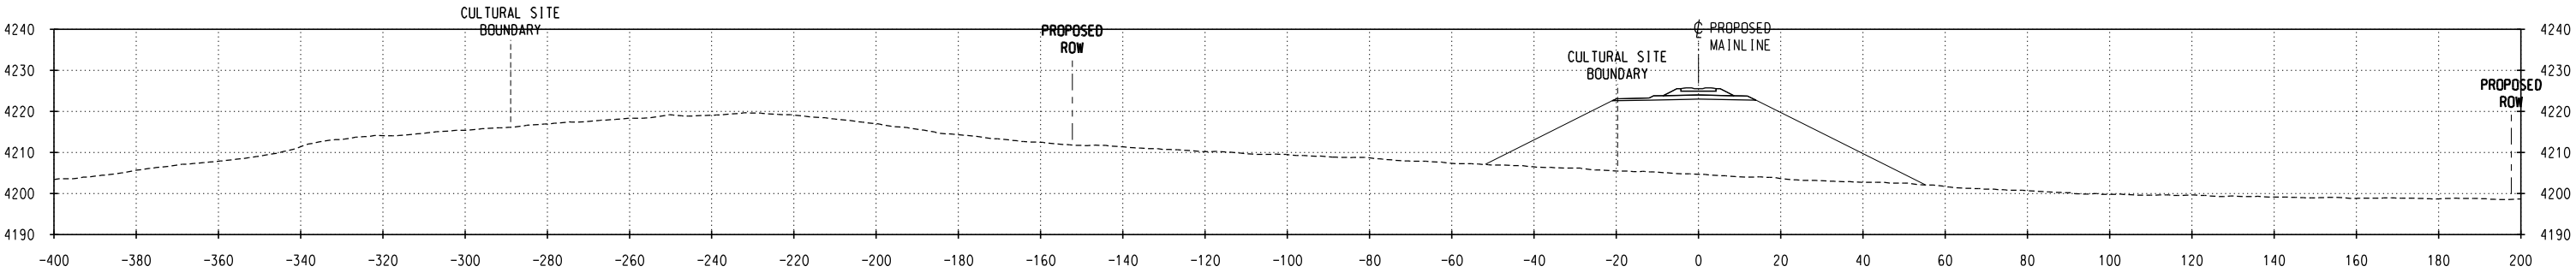

SECTION B-B STA 15486+02

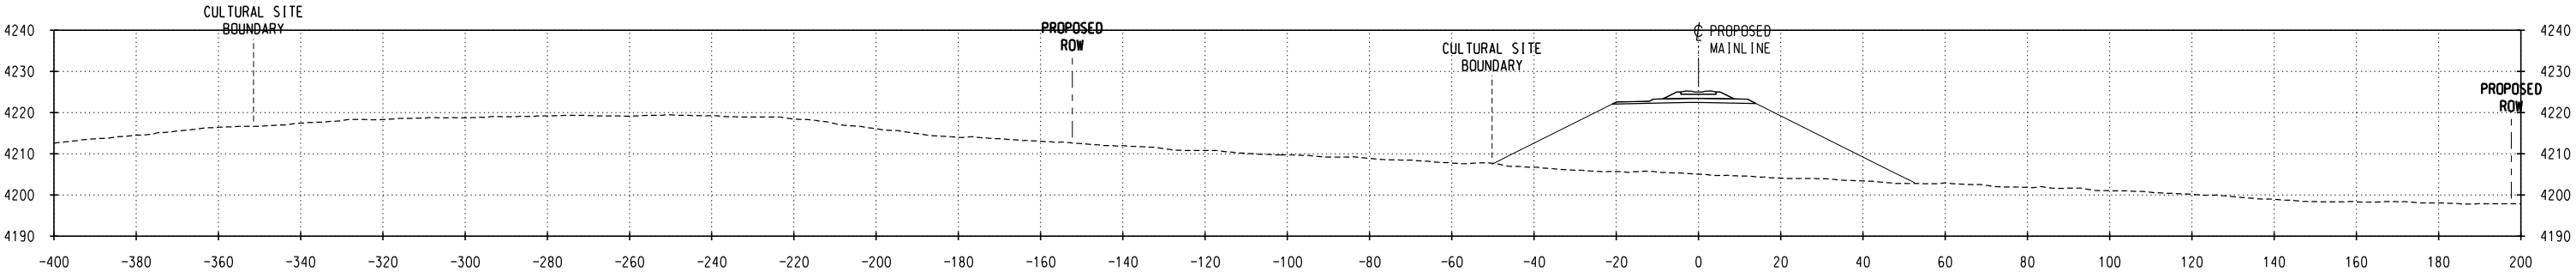

SECTION A-A STA 15484+92

NO.	DATE	REVISIONS

PRELIMINARY
NOT FOR CONSTRUCTION

DM&E
DAKOTA, MINNESOTA & EASTERN RAILROAD

CHECKED BY: WTM/ALS	FILE NAME:
DESIGNED BY: TDE/RAC	SCALE: AS NOTED
DRAWN BY: JTB/DJR	DATE: OCT 2008

PROJECT DESCRIPTION:
SEGMENT 4 MP 777.7-777.8 PARCEL NO. WYWS028

LOCATION:	WYOMING
DRAWING TITLE:	CULTURAL SITE CROSS SECTIONS SITE NO. 48WE1381

SUBDIVISION:	NEW BUILD
SHEET NO.:	2 of 2