


C:\P\Working\OMA\0346525\CL-WY-MP796_48CA3508.dgn
11/7/2008 2:47:38 PM

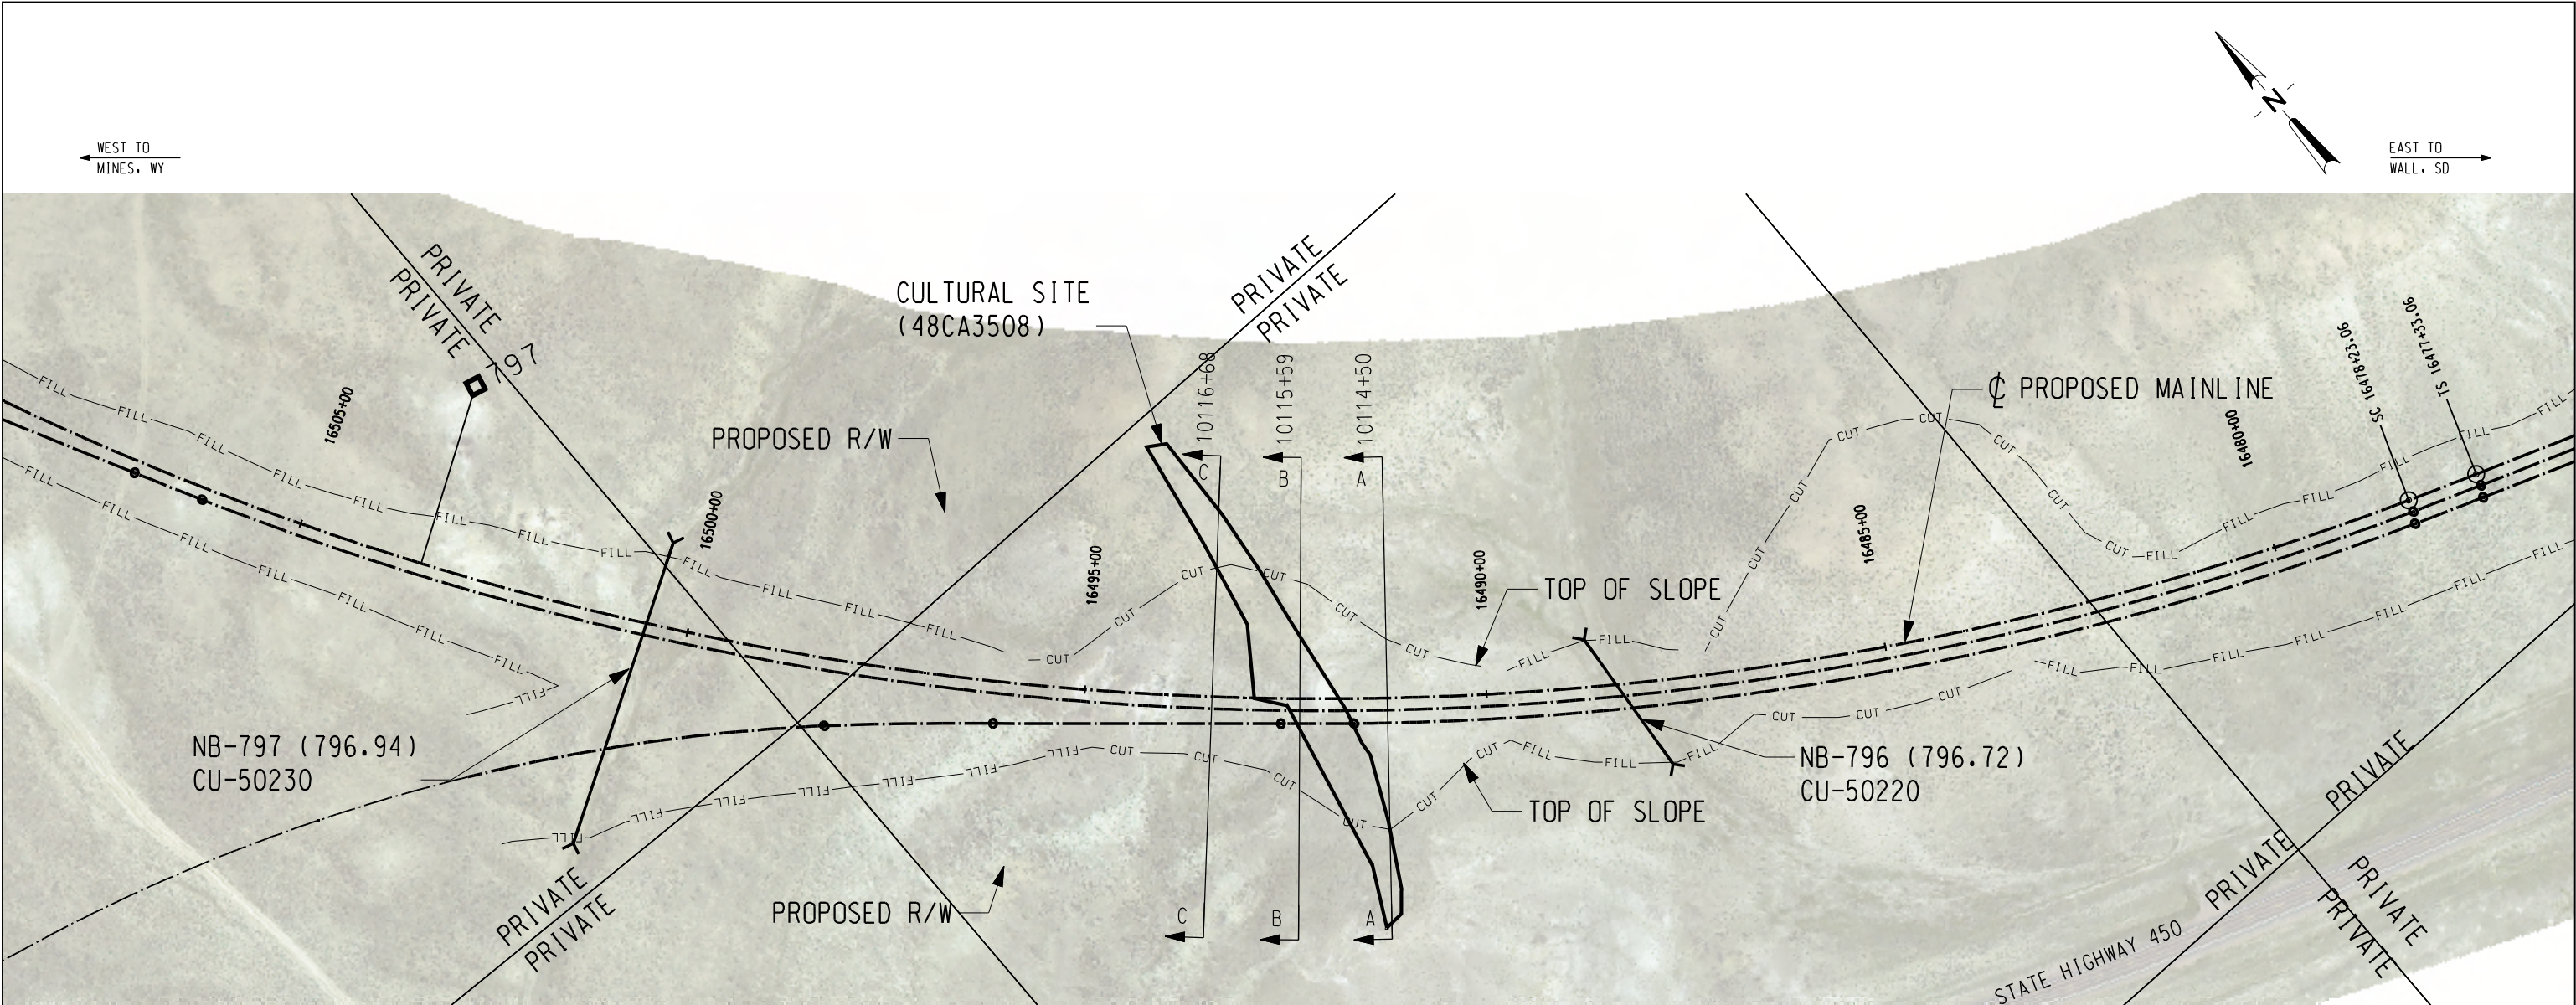

CULTURAL RESOURCE SITE NOTES:

SITE #: 48CA3508

PROPERTY TYPE: CAIRNS

NR QUALIFICATIONS: UNEVALUATED - CRITERION A. NOT ELIGIBLE - CRITERION D.

ISSUES WITH INTEGRITY OF SETTING: IF ELIGIBLE UNDER CRITERION A, THE SITE'S SETTING MAY BE COMPROMISED.

DIRECT IMPACTS: YES, APPROXIMATELY 95% OF THE SITE IS LOCATED WITHIN THE PROPOSED DM&E RIGHT-OF-WAY AND APPROXIMATELY 60% OF THE SITE IS LOCATED WITHIN THE CUT BOUNDARY.

CUT: YES (50 FEET)

FILL: NO

DM&E MANAGEMENT RECOMMENDATION: NATIVE AMERICAN CONSULTATION IS RECOMMENDED TO RESOLVE CRITERION A ELIGIBILITY. IF THE SITE IS ELIGIBLE, A TREATMENT PLAN WILL BE DEVELOPED TO MITIGATE ADVERSE AFFECTS TO THE SITE.

NO.	DATE	REVISIONS

PRELIMINARY
NOT FOR CONSTRUCTION




DM&E
DAKOTA, MINNESOTA & EASTERN RAILROAD

CHECKED BY: TRK/WTM	FILE NAME:
DESIGNED BY: TDE/RAC	SCALE: AS NOTED
DRAWN BY: JTB/DJR	DATE: OCT 2008

PROJECT DESCRIPTION:
SEGMENT 5 MP 796.7-796.8 PARCEL NO. WYCB013

LOCATION: WYOMING	SUBDIVISION: NEW BUILD
DRAWING TITLE: CULTURAL SITE PLAN SITE NO. 48CA3508	SHEET NO.: 1 of 2

C:\P\working\OMA\0346525\CL-WY-MP796_48CA3508.dgn
10/22/2008 6:33:16 AM

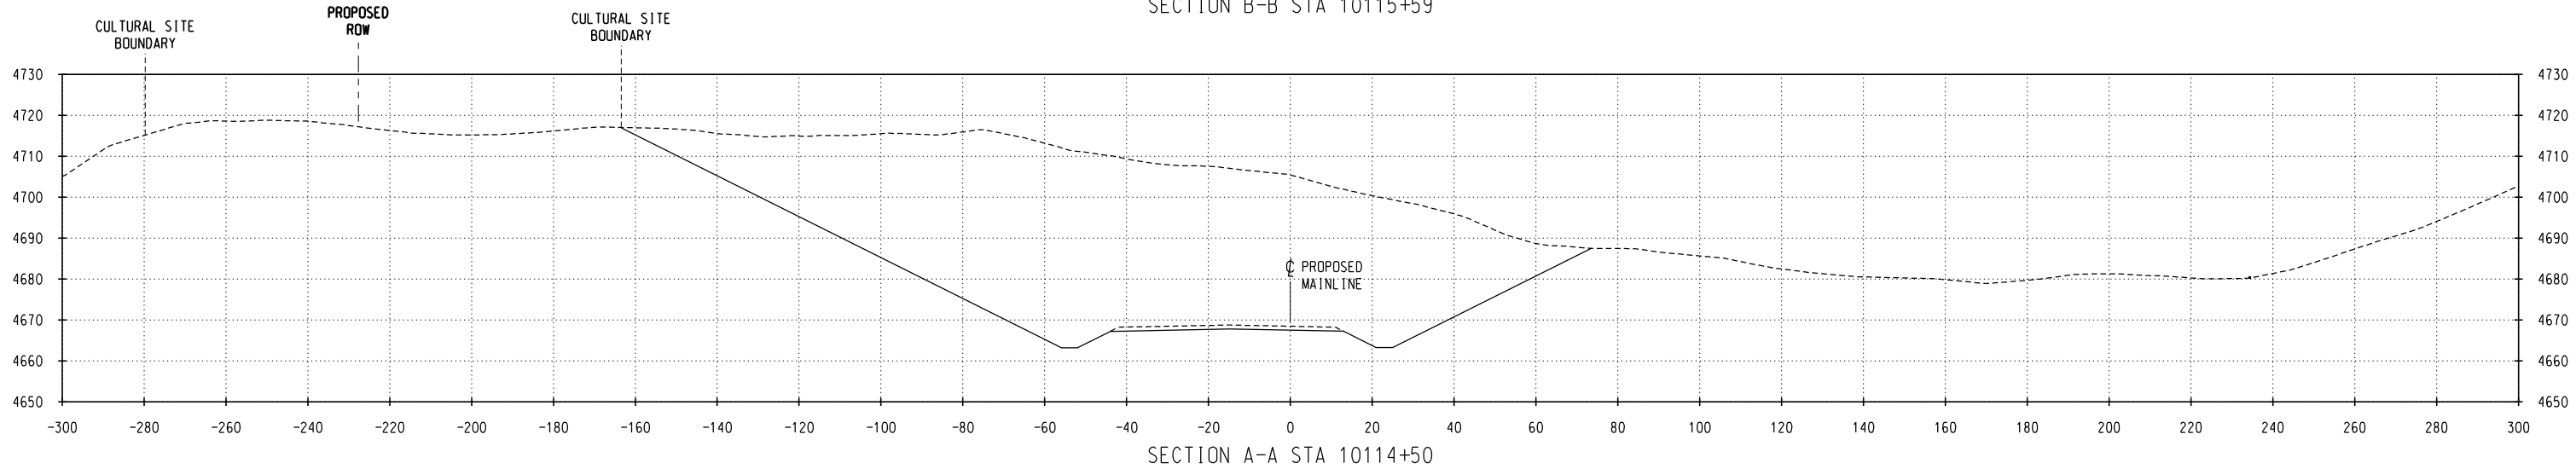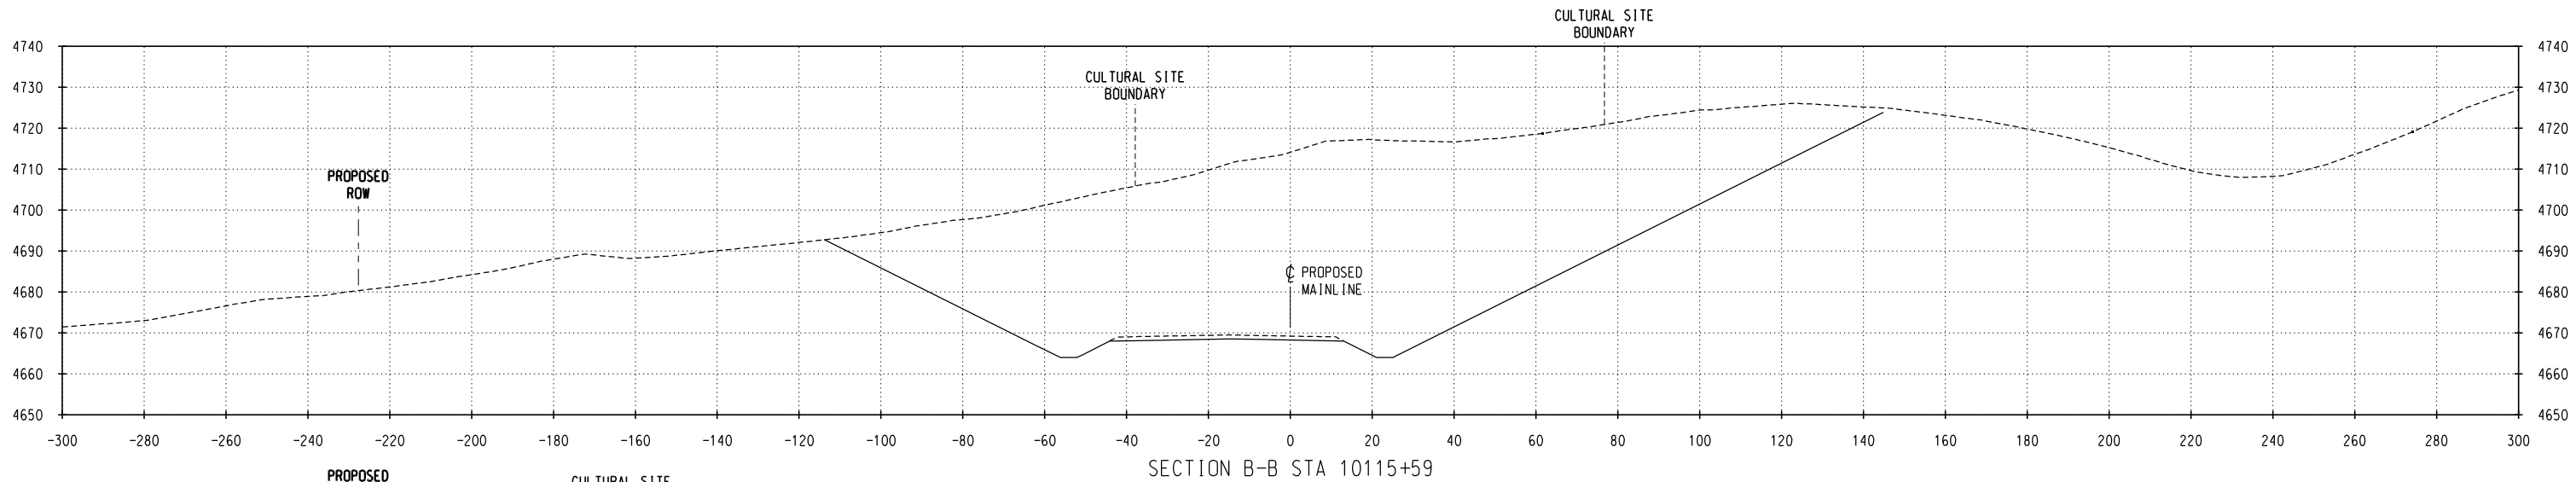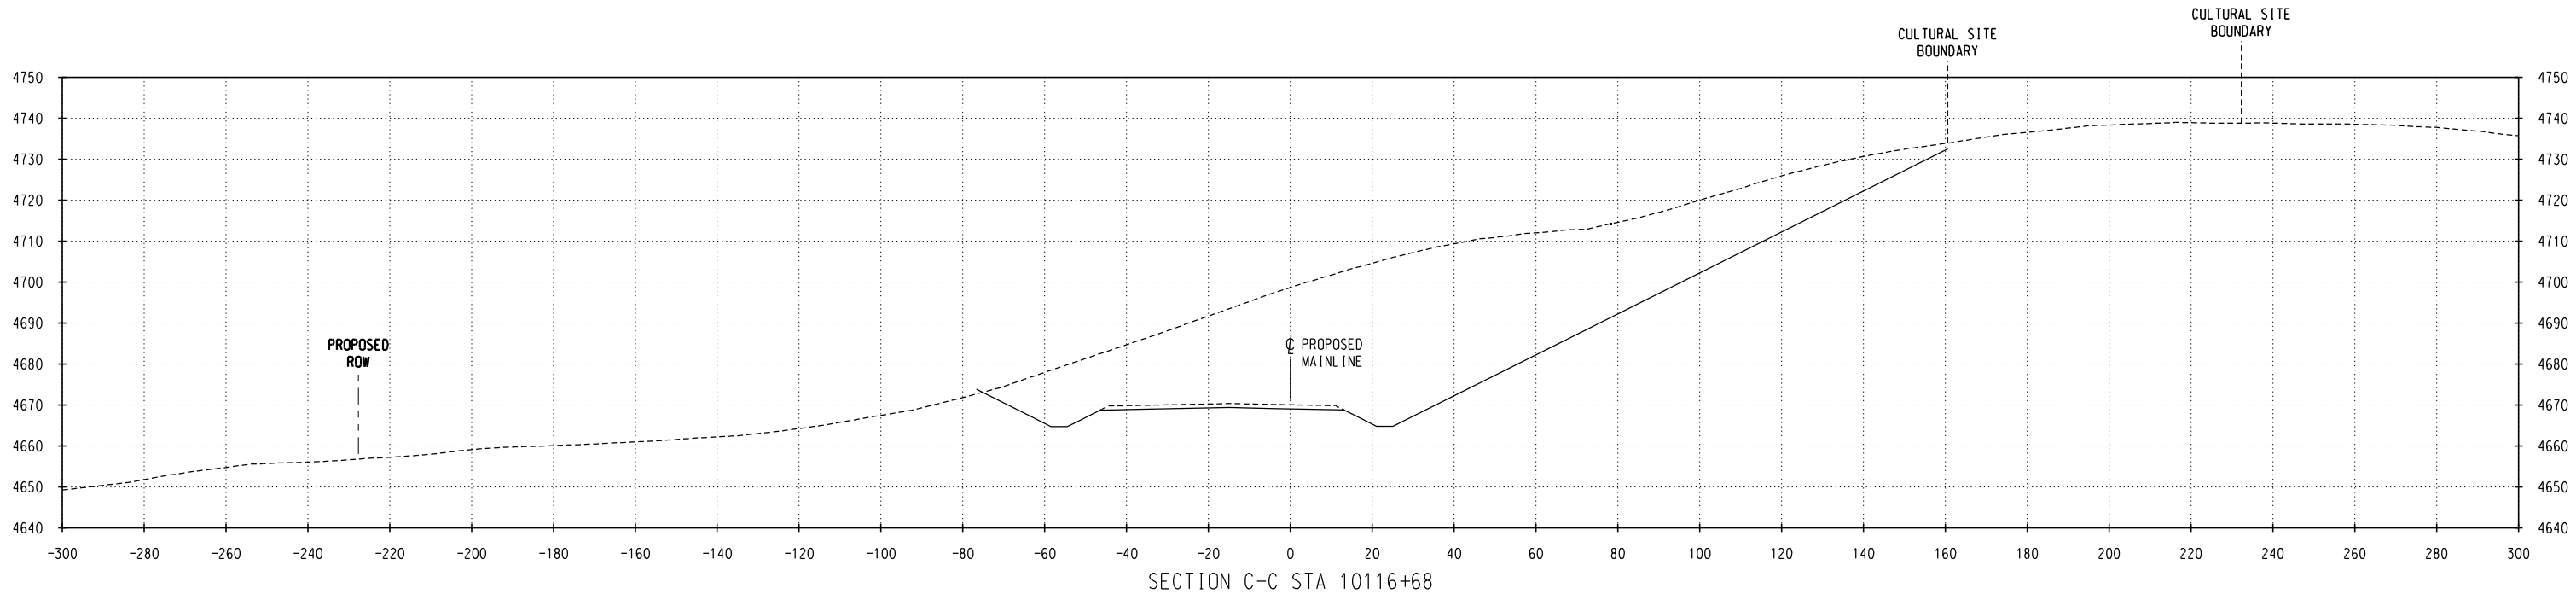

NO.	DATE	REVISIONS

PRELIMINARY
NOT FOR CONSTRUCTION

DM&E
DAKOTA, MINNESOTA & EASTERN RAILROAD

CHECKED BY: TRK/WTM	FILE NAME:
DESIGNED BY: TDE/RAC	SCALE: AS NOTED
DRAWN BY: JTB/DJR	DATE: OCT 2008

PROJECT DESCRIPTION:
SEGMENT 5
MP 796.7-796.8
PARCEL NO. WYCB013

LOCATION:
WYOMING
DRAWING TITLE:
CULTURAL SITE CROSS SECTIONS
SITE NO. 48CA3508

SUBDIVISION:
NEW BUILD
SHEET NO.:
2 of 2