


C:\P\Working\OMA\034625\CL-WY-MP804_48CA3517.dgn
10/30/2008 4:31:19 PM

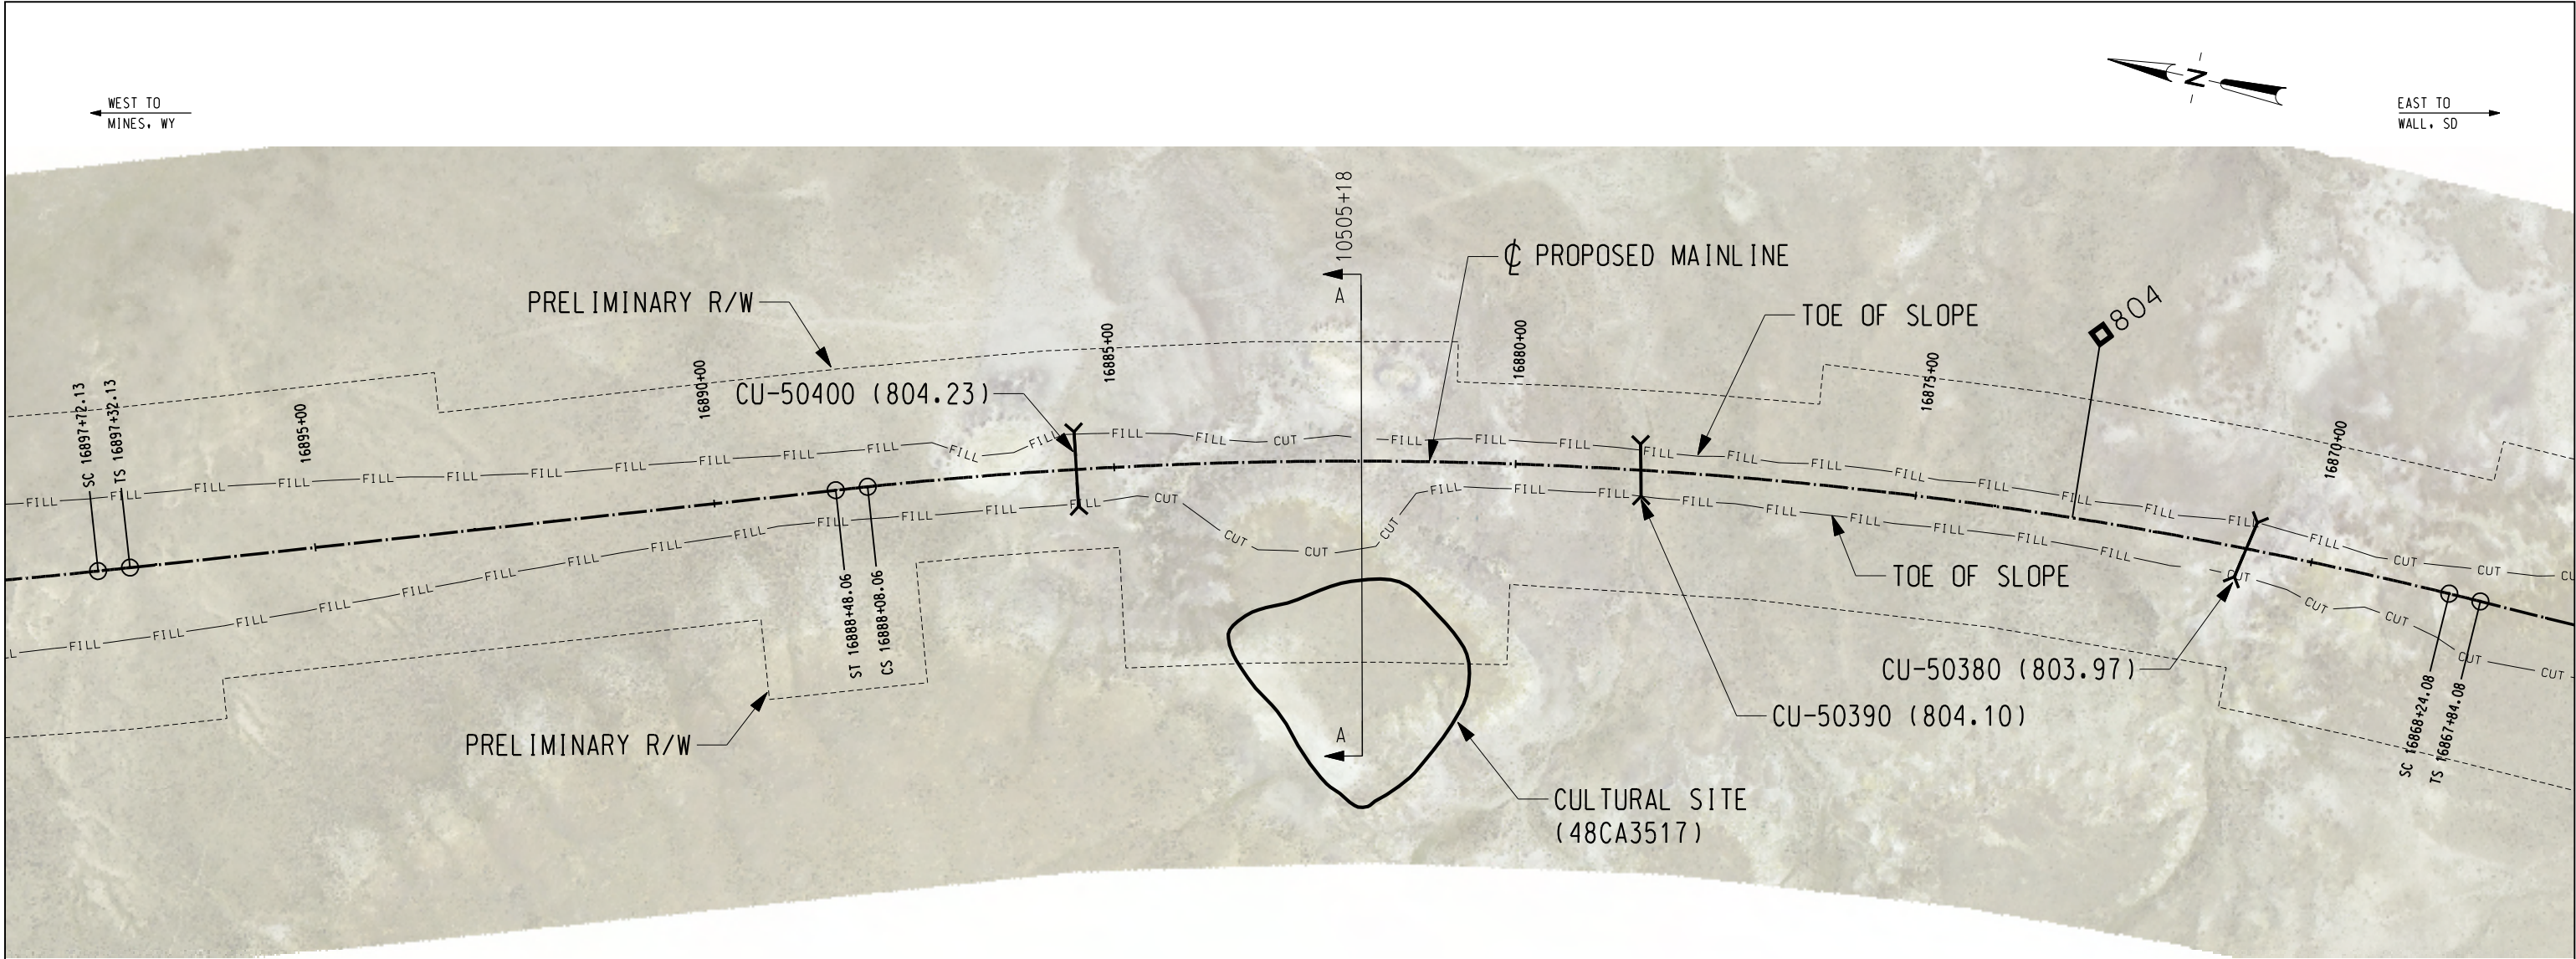

CULTURAL RESOURCE SITE NOTES:

SITE #: 48CA3517

PROPERTY TYPE: PREHISTORIC STONE CIRCLE, STONE CAIRN & LITHIC SCATTER.

NR QUALIFICATIONS: UNEVALUATED - CRITERION A. NOT ELIGIBLE - CRITERIA C & D.


ISSUES WITH INTEGRITY OF SETTING: IF ELIGIBLE UNDER CRITERION A, THE SITE'S SETTING MAY BE COMPROMISED.

DIRECT IMPACTS: YES, APPROXIMATELY 40% OF THE SITE IS LOCATED WITHIN THE PROPOSED DM&E RIGHT-OF-WAY, BUT THE SITE WILL NOT BE AFFECTED BY THE PROPOSED CUT BOUNDARY.

CUT: NO

FILL: NO

DM&E MANAGEMENT RECOMMENDATION: NATIVE AMERICAN CONSULTATION IS RECOMMENDED TO RESOLVE CRITERION A ELIGIBILITY. IF THE SITE IS ELIGIBLE, A TREATMENT PLAN WILL BE DEVELOPED TO MITIGATE ADVERSE AFFECTS TO THE SITE. THE PORTION OF THE SITE LOCATED OUTSIDE OF THE PROPOSED DM&E RIGHT-OF-WAY SHOULD BE FENCED OFF FROM THE PROPOSED RIGHT-OF-WAY TO AVOID ANY UNINTENTIONAL ADVERSE AFFECTS TO THE SITE.

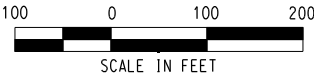

LEGEND

- | | | | |
|------|-------------------------------|---------|------------------------------|
| —BF— | BURIED FIBER OPTICS EXISTING | —W— | WATER EXISTING |
| —BF— | BURIED FIBER OPTICS PROPOSED | —W— | WATER PROPOSED |
| —BP— | BURIED POWER LINES EXISTING | — | STEAM LINES |
| —BP— | BURIED POWER LINES PROPOSED | —BT— | TELEPHONE LINES EXISTING |
| — | COMMUNICATION LINES | —BT— | TELEPHONE LINES PROPOSED |
| —OP— | OVERHEAD POWER LINES EXISTING | —X—X—X— | FENCE EXISTING |
| —OP— | OVERHEAD POWER LINES PROPOSED | — | CENTERLINE EXISTING |
| —G— | NATURAL GAS EXISTING | — | PROPOSED R/W |
| —G— | NATURAL GAS PROPOSED | — | PROPERTY LINES |
| —O— | OIL EXISTING | — | PRELIMINARY R/W |
| —O— | OIL PROPOSED | — | ROAD CROSSING (RD) |
| —A— | AIR EXISTING | — | DITCH CENTERLINE PROPOSED |
| —A— | AIR PROPOSED | —CUT— | PROPOSED TOP OF SLOPE (CUT) |
| —S— | SANITARY SEWER EXISTING | —FILL— | PROPOSED TOE OF SLOPE (FILL) |
| —S— | SANITARY SEWER PROPOSED | — | CULTURAL SITE BOUNDARY |
| —ST— | STORM SEWER EXISTING | — | RIP RAP |
| —ST— | STORM SEWER PROPOSED | — | PROPOSED CULVERT (CU) |
| — | CENTERLINE | — | PROPOSED BRIDGE (BR) |
| — | UTILITY POLE | | |
| — | MILEPOST (MP) | | |

NO.	DATE	REVISIONS

PRELIMINARY
NOT FOR CONSTRUCTION


DM&E
DAKOTA, MINNESOTA & EASTERN RAILROAD

CHECKED BY: TRK/WTM	FILE NAME:
DESIGNED BY: TDE/RAC	SCALE: AS NOTED
DRAWN BY: JTB/DJR	DATE: OCT 2008

PROJECT DESCRIPTION:
SEGMENT 5 MP 804.2-804.3 PARCEL NO. WYCB018

LOCATION: WYOMING	SUBDIVISION: NEW BUILD
DRAWING TITLE: CULTURAL SITE PLAN SITE NO. 48CA3517	SHEET NO.: 1 of 2

C:\Pwworking\OMA\0346525\CL-WY-MP804_48CA3517.dgn
10/22/2008 6:40:37 AM

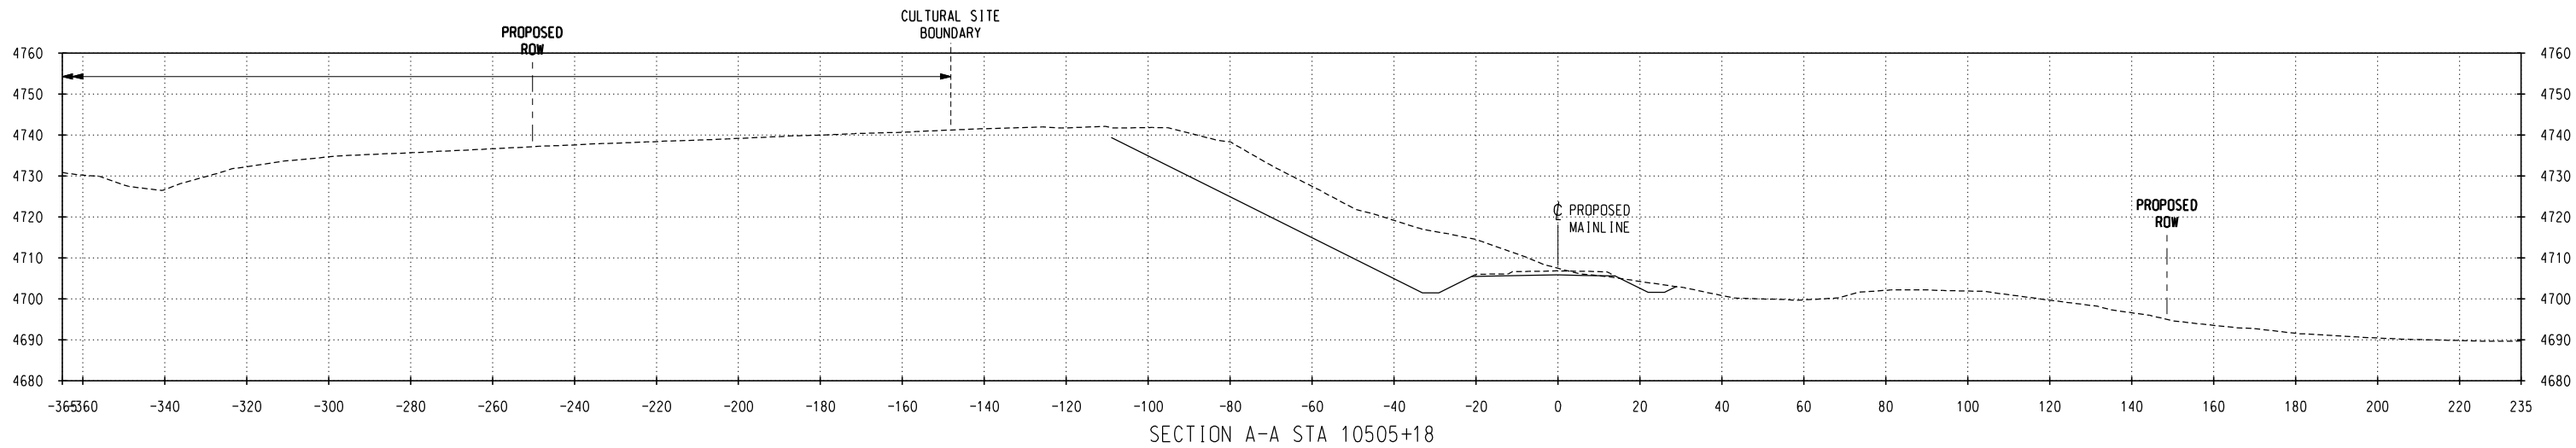

SECTION A-A STA 10505+18

NO.	DATE	REVISIONS

PRELIMINARY
NOT FOR CONSTRUCTION

DM&E
DAKOTA, MINNESOTA & EASTERN RAILROAD

CHECKED BY: TRK/WTM	FILE NAME:
DESIGNED BY: TDE/RAC	SCALE: AS NOTED
DRAWN BY: JTB/DJR	DATE: OCT 2008

PROJECT DESCRIPTION:
SEGMENT 5
MP 804.2-804.3
PARCEL NO. WYCB018

LOCATION: WYOMING
DRAWING TITLE:
CULTURAL SITE CROSS SECTIONS
SITE NO. 48CA3517

SUBDIVISION:
NEW BUILD
SHEET NO.:
2 of 2